




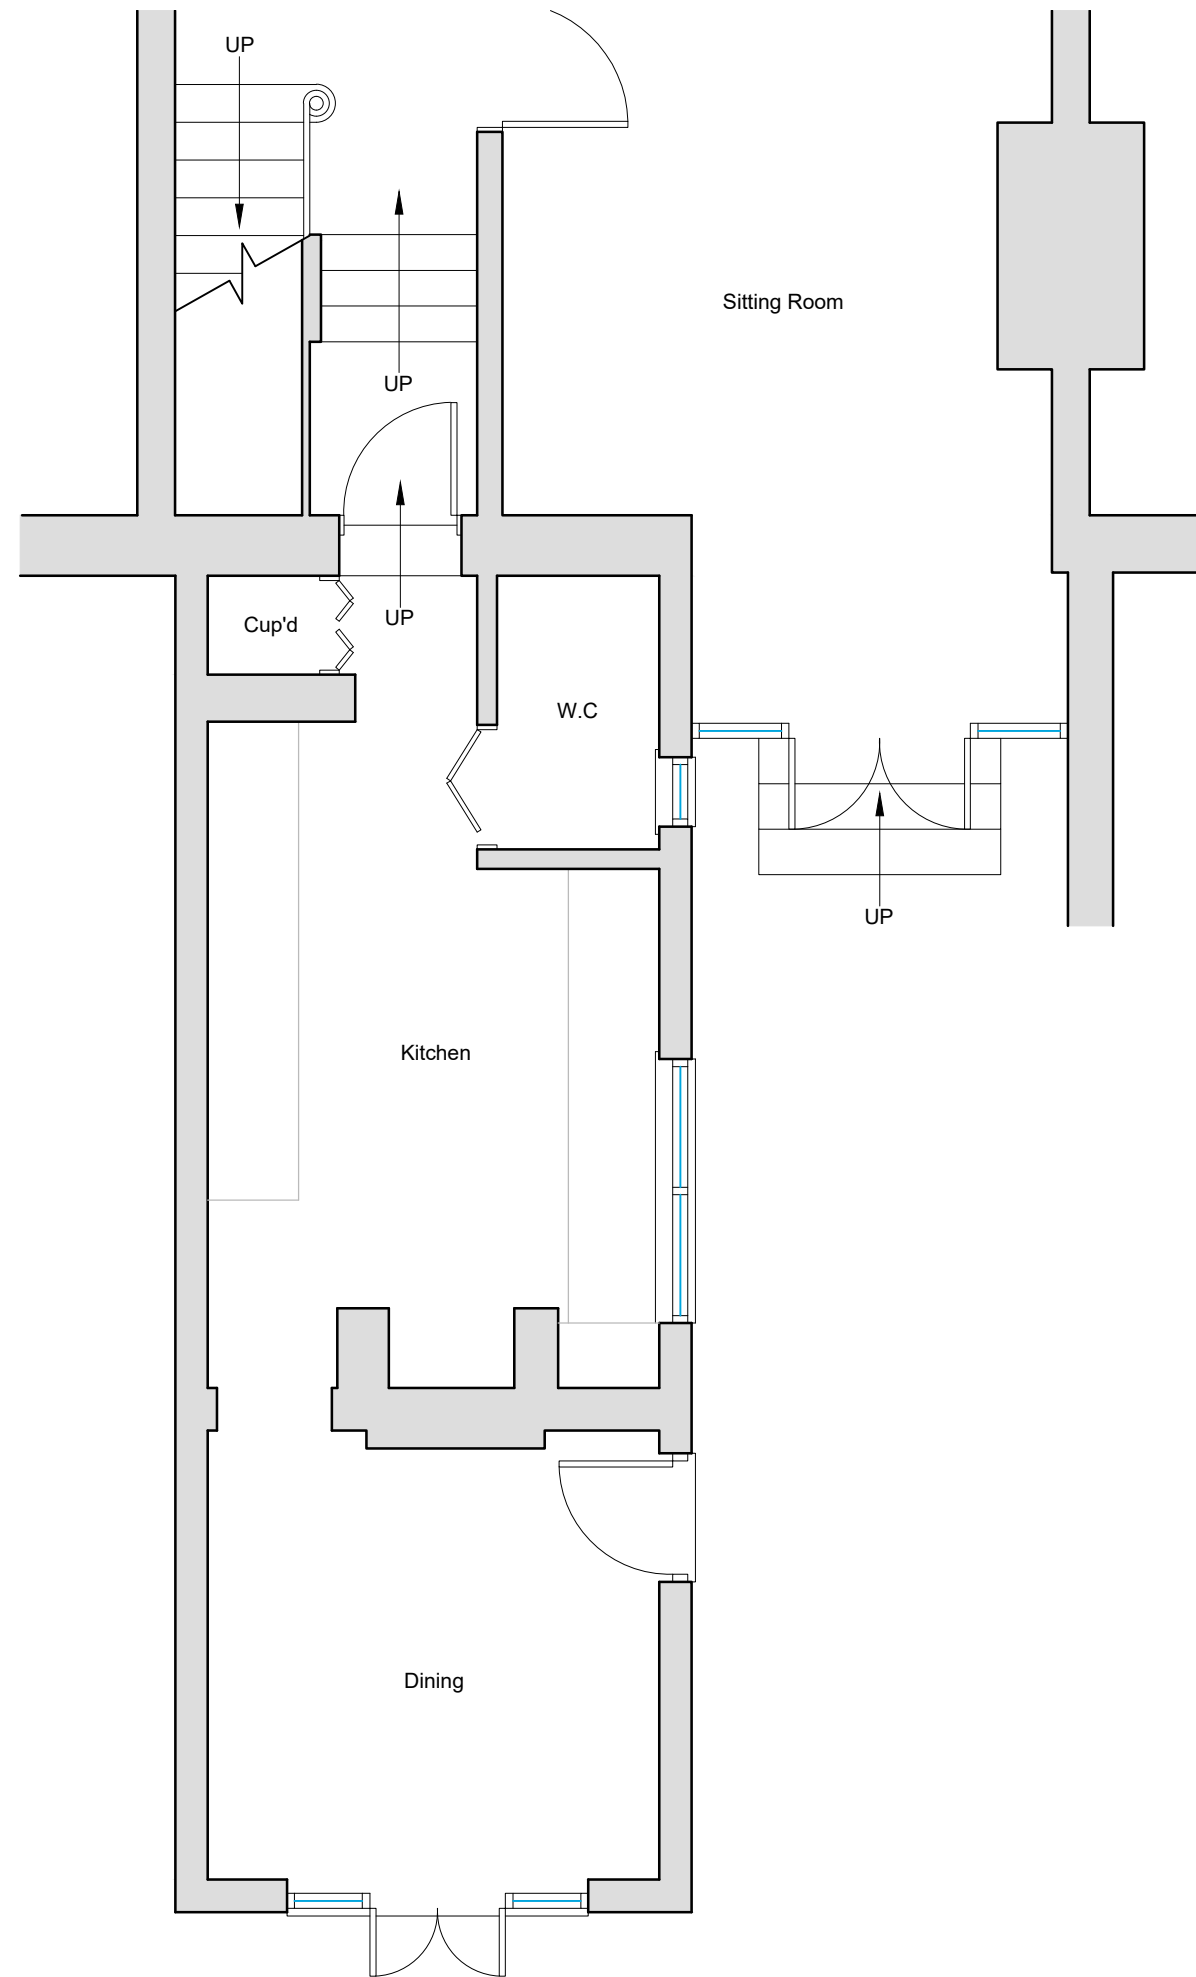


Ground Floor Plan
Scale 1:50

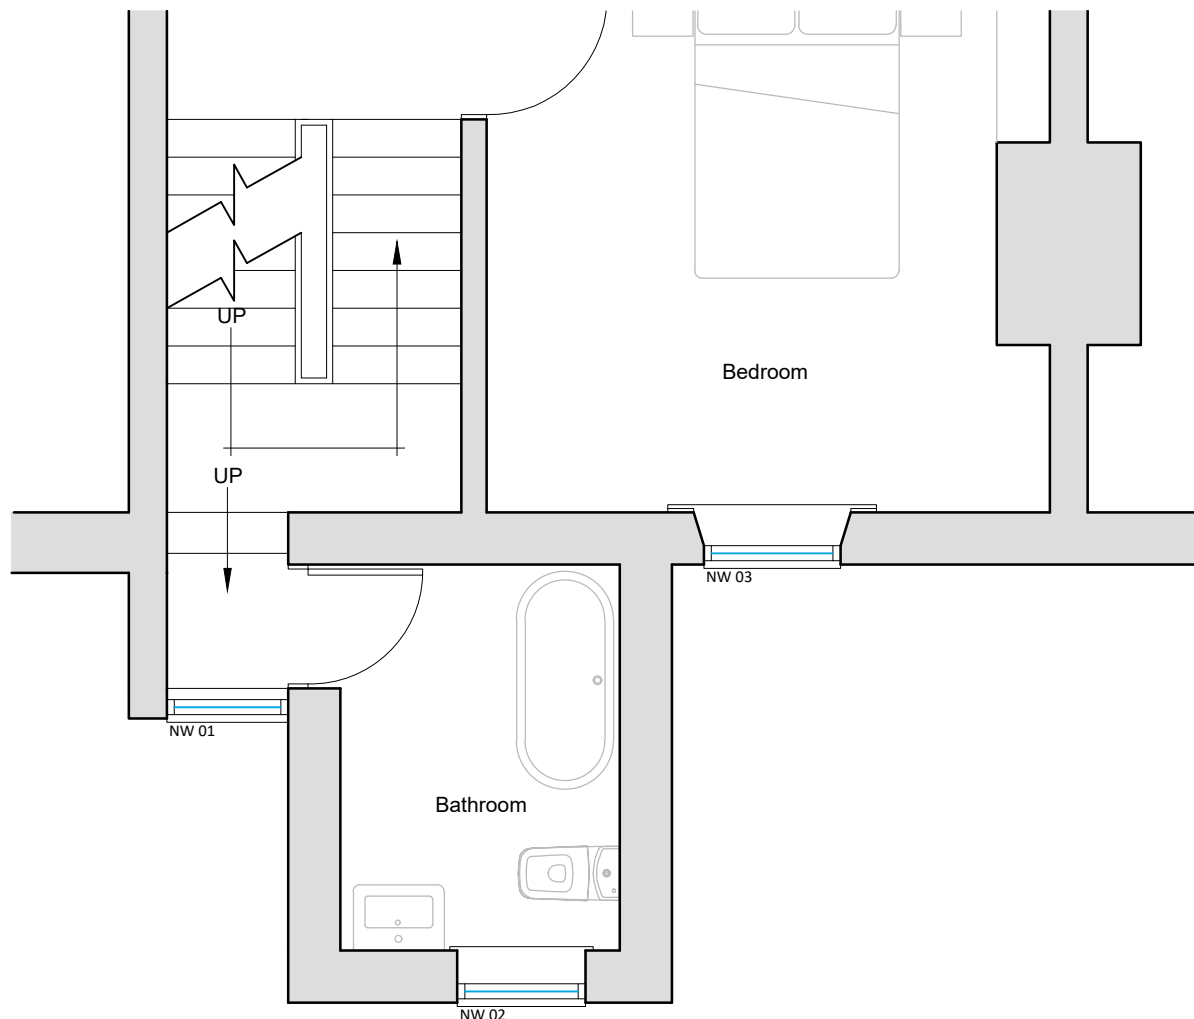


First Floor Plan
Scale 1:50

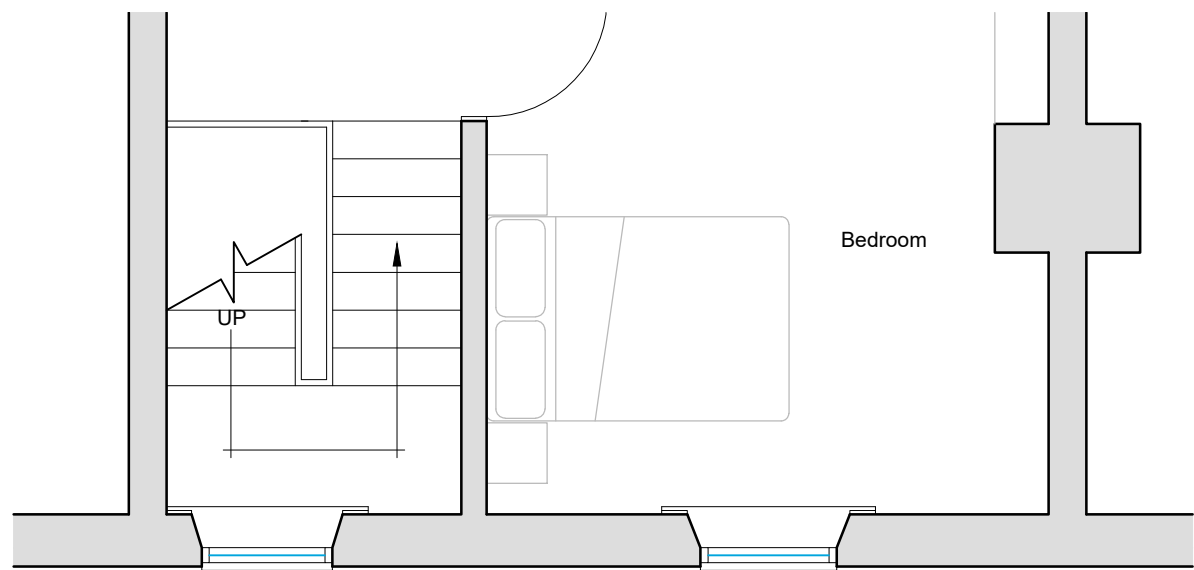


Second Floor Plan
Scale 1:50

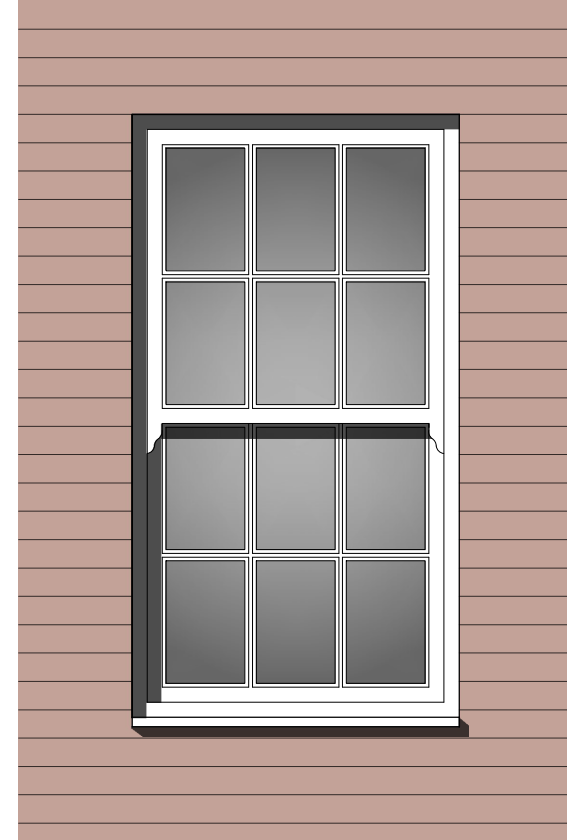

Typical Window Elevation
Scale 1:20

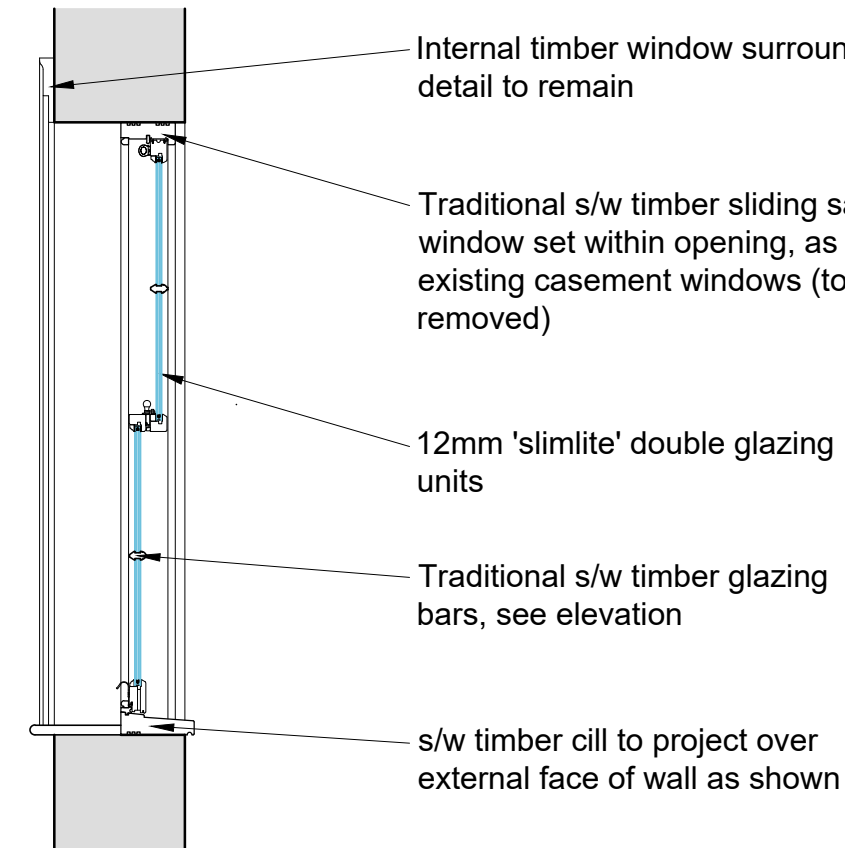

Typical Window Vertical Section
Scale 1:20

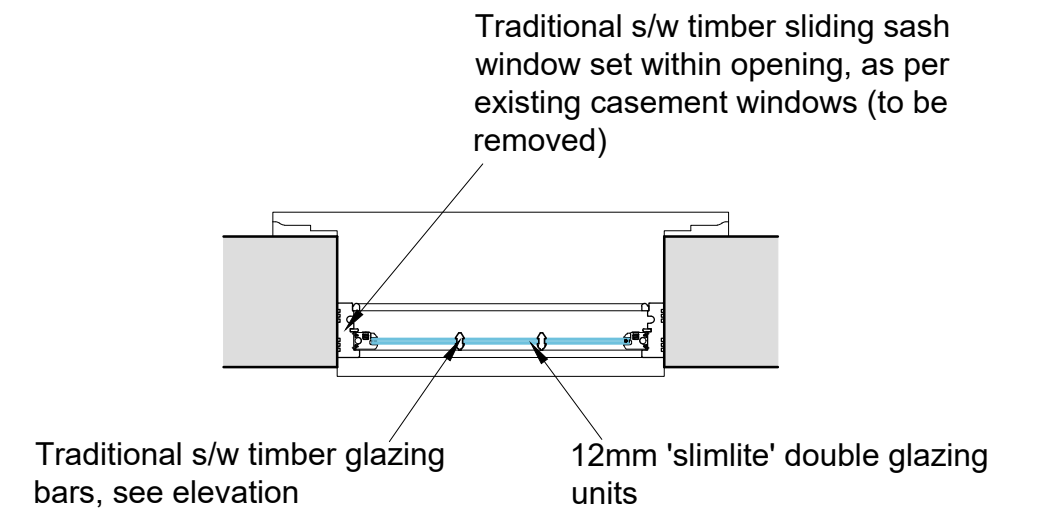

Typical Window Horizontal Section
Scale 1:20

WINDOW SCHEDULE

Ref no.	TYPE	Size (Approx.) tbc on site	OPENERS	Comments	Lintel	Cill
NW 01	S/W TIMBER SPIRAL BALANCE SLIDING SASH WINDOW, SUPPLIED PRE-FINISHED, COLOUR TO MATCH EXISTING.	800 (W) x 1446 (H) mm	2 no.	INSTALLED BETWEEN BRICKWORK IN EXISTING OPENING	EXISTING LINTEL TO REMAIN	H/W TIMBER CILL SUPPLIED WITH WINDOW UNIT
NW 02	S/W TIMBER SPIRAL BALANCE SLIDING SASH WINDOW, SUPPLIED PRE-FINISHED, COLOUR TO MATCH EXISTING.	850 (W) x 1650 (H) mm	2 no.	INSTALLED BETWEEN BRICKWORK IN EXISTING OPENING	EXISTING LINTEL TO REMAIN	H/W TIMBER CILL SUPPLIED WITH WINDOW UNIT
NW 03	S/W TIMBER SPIRAL BALANCE SLIDING SASH WINDOW, SUPPLIED PRE-FINISHED, COLOUR TO MATCH EXISTING.	910 (W) x 1950 (H) mm	2 no.	INSTALLED BETWEEN BRICKWORK IN EXISTING OPENING	EXISTING LINTEL TO REMAIN	H/W TIMBER CILL SUPPLIED WITH WINDOW UNIT
NW 04	S/W TIMBER SPIRAL BALANCE SLIDING SASH WINDOW, SUPPLIED PRE-FINISHED, COLOUR TO MATCH EXISTING.	910 (W) x 1650 (H) mm	2 no.	INSTALLED BETWEEN BRICKWORK IN EXISTING OPENING	EXISTING LINTEL TO REMAIN	H/W TIMBER CILL SUPPLIED WITH WINDOW UNIT
NW 05	S/W TIMBER SPIRAL BALANCE SLIDING SASH WINDOW, SUPPLIED PRE-FINISHED, COLOUR TO MATCH EXISTING.	910 (W) x 1550 (H) mm	2 no.	INSTALLED BETWEEN BRICKWORK IN EXISTING OPENING	EXISTING LINTEL TO REMAIN	H/W TIMBER CILL SUPPLIED WITH WINDOW UNIT



Existing Rear (West) Elevation
Scale 1:100



Proposed Rear (West) Elevation
Scale 1:100



Site Location Plan
Scale 1:1250

DESCRIPTION
REPLACEMENT OF 5 WINDOWS TO
REAR ELEVATION AT 21 WELLAND
TERRACE, LONDON ROAD,
SPALDING, LINCOLNSHIRE, PE11 2TA

DATE: 20/09/2020 APPROVED: CT

PROJECT: REPLACEMENT OF 5 WINDOWS TO REAR ELEVATION	
DRAWING: EXISTING FLOOR PLANS SITE PLAN EXISTING & PROPOSED REAR ELEVATION	
SIZE: A1	CLIENT: Mr & Mrs Hawtin
SCALE: as labelled	DRAWN BY: JC
SHEET: 0201/20/01	

NOTES: THIS DRAWING/IMAGE INCLUDING ALL ITS CONTENT REMAINS THE PROPERTY OF JC ARCHITECTURAL CONSULTANT. NO UNAUTHORIZED COPYING OR REPRODUCTION IN ANY FORM IS PERMITTED WITHOUT OBTAINING PRIOR WRITTEN PERMISSION FROM JC ARCHITECTURAL CONSULTANT. JC ARCHITECTURAL CONSULTANT RESERVES THE RIGHT TO WITHDRAW THIS INFORMATION AT ANY TIME.
ALL DIMENSIONS ARE TO BE CONFIRMED ON SITE BY CONTRACTOR. ANY DISCREPANCIES ARE TO BE REPORTED TO JC ARCHITECTURAL CONSULTANT IMMEDIATELY.
THIS DESIGN HAS BEEN UNDERTAKEN AS FAR AS POSSIBLE TO AVOID RISKS TO HEALTH AND SAFETY OR TO REDUCE AND CONTROL THE EFFECTS OF ANY UNAVOIDABLE RESIDUAL RELEVANT INFORMATION REGARDING RISKS WHICH ARE NOT ABLE TO BE ELIMINATED WILL BE INCLUDED WITHIN THE PROJECT HEALTH AND SAFETY FILE.