




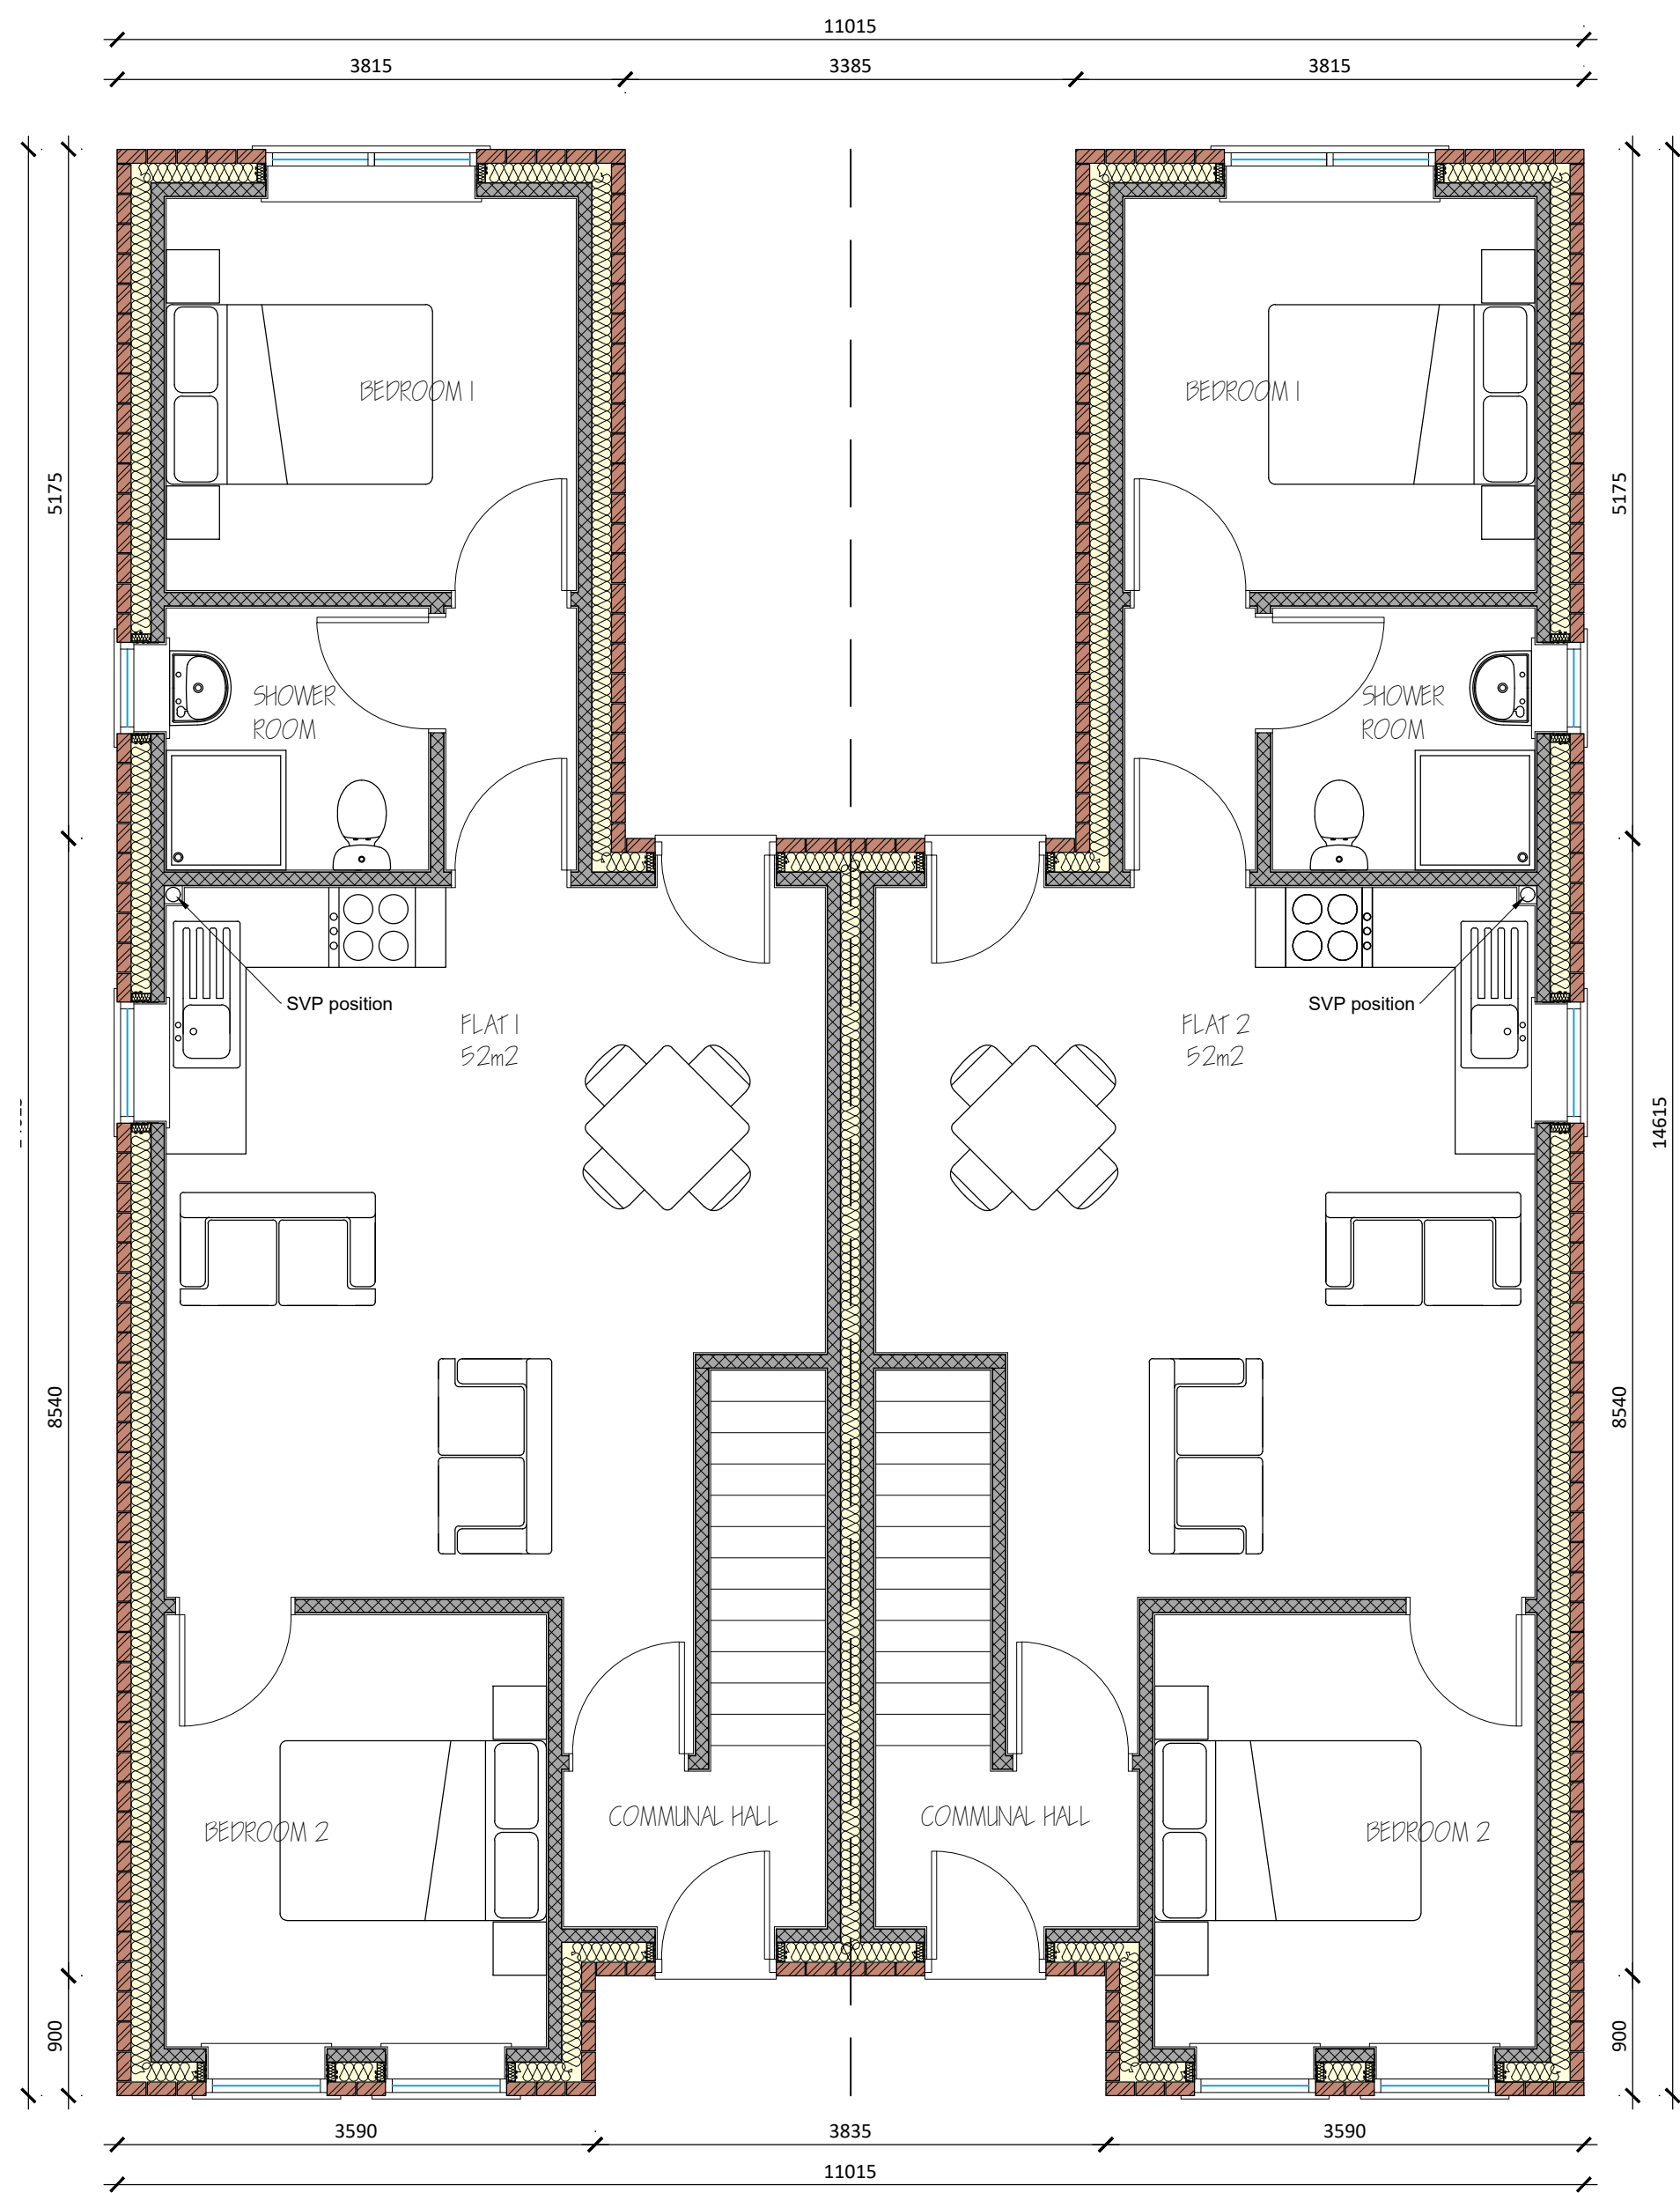

Proposed Ground Floor Plan
Scale 1:50

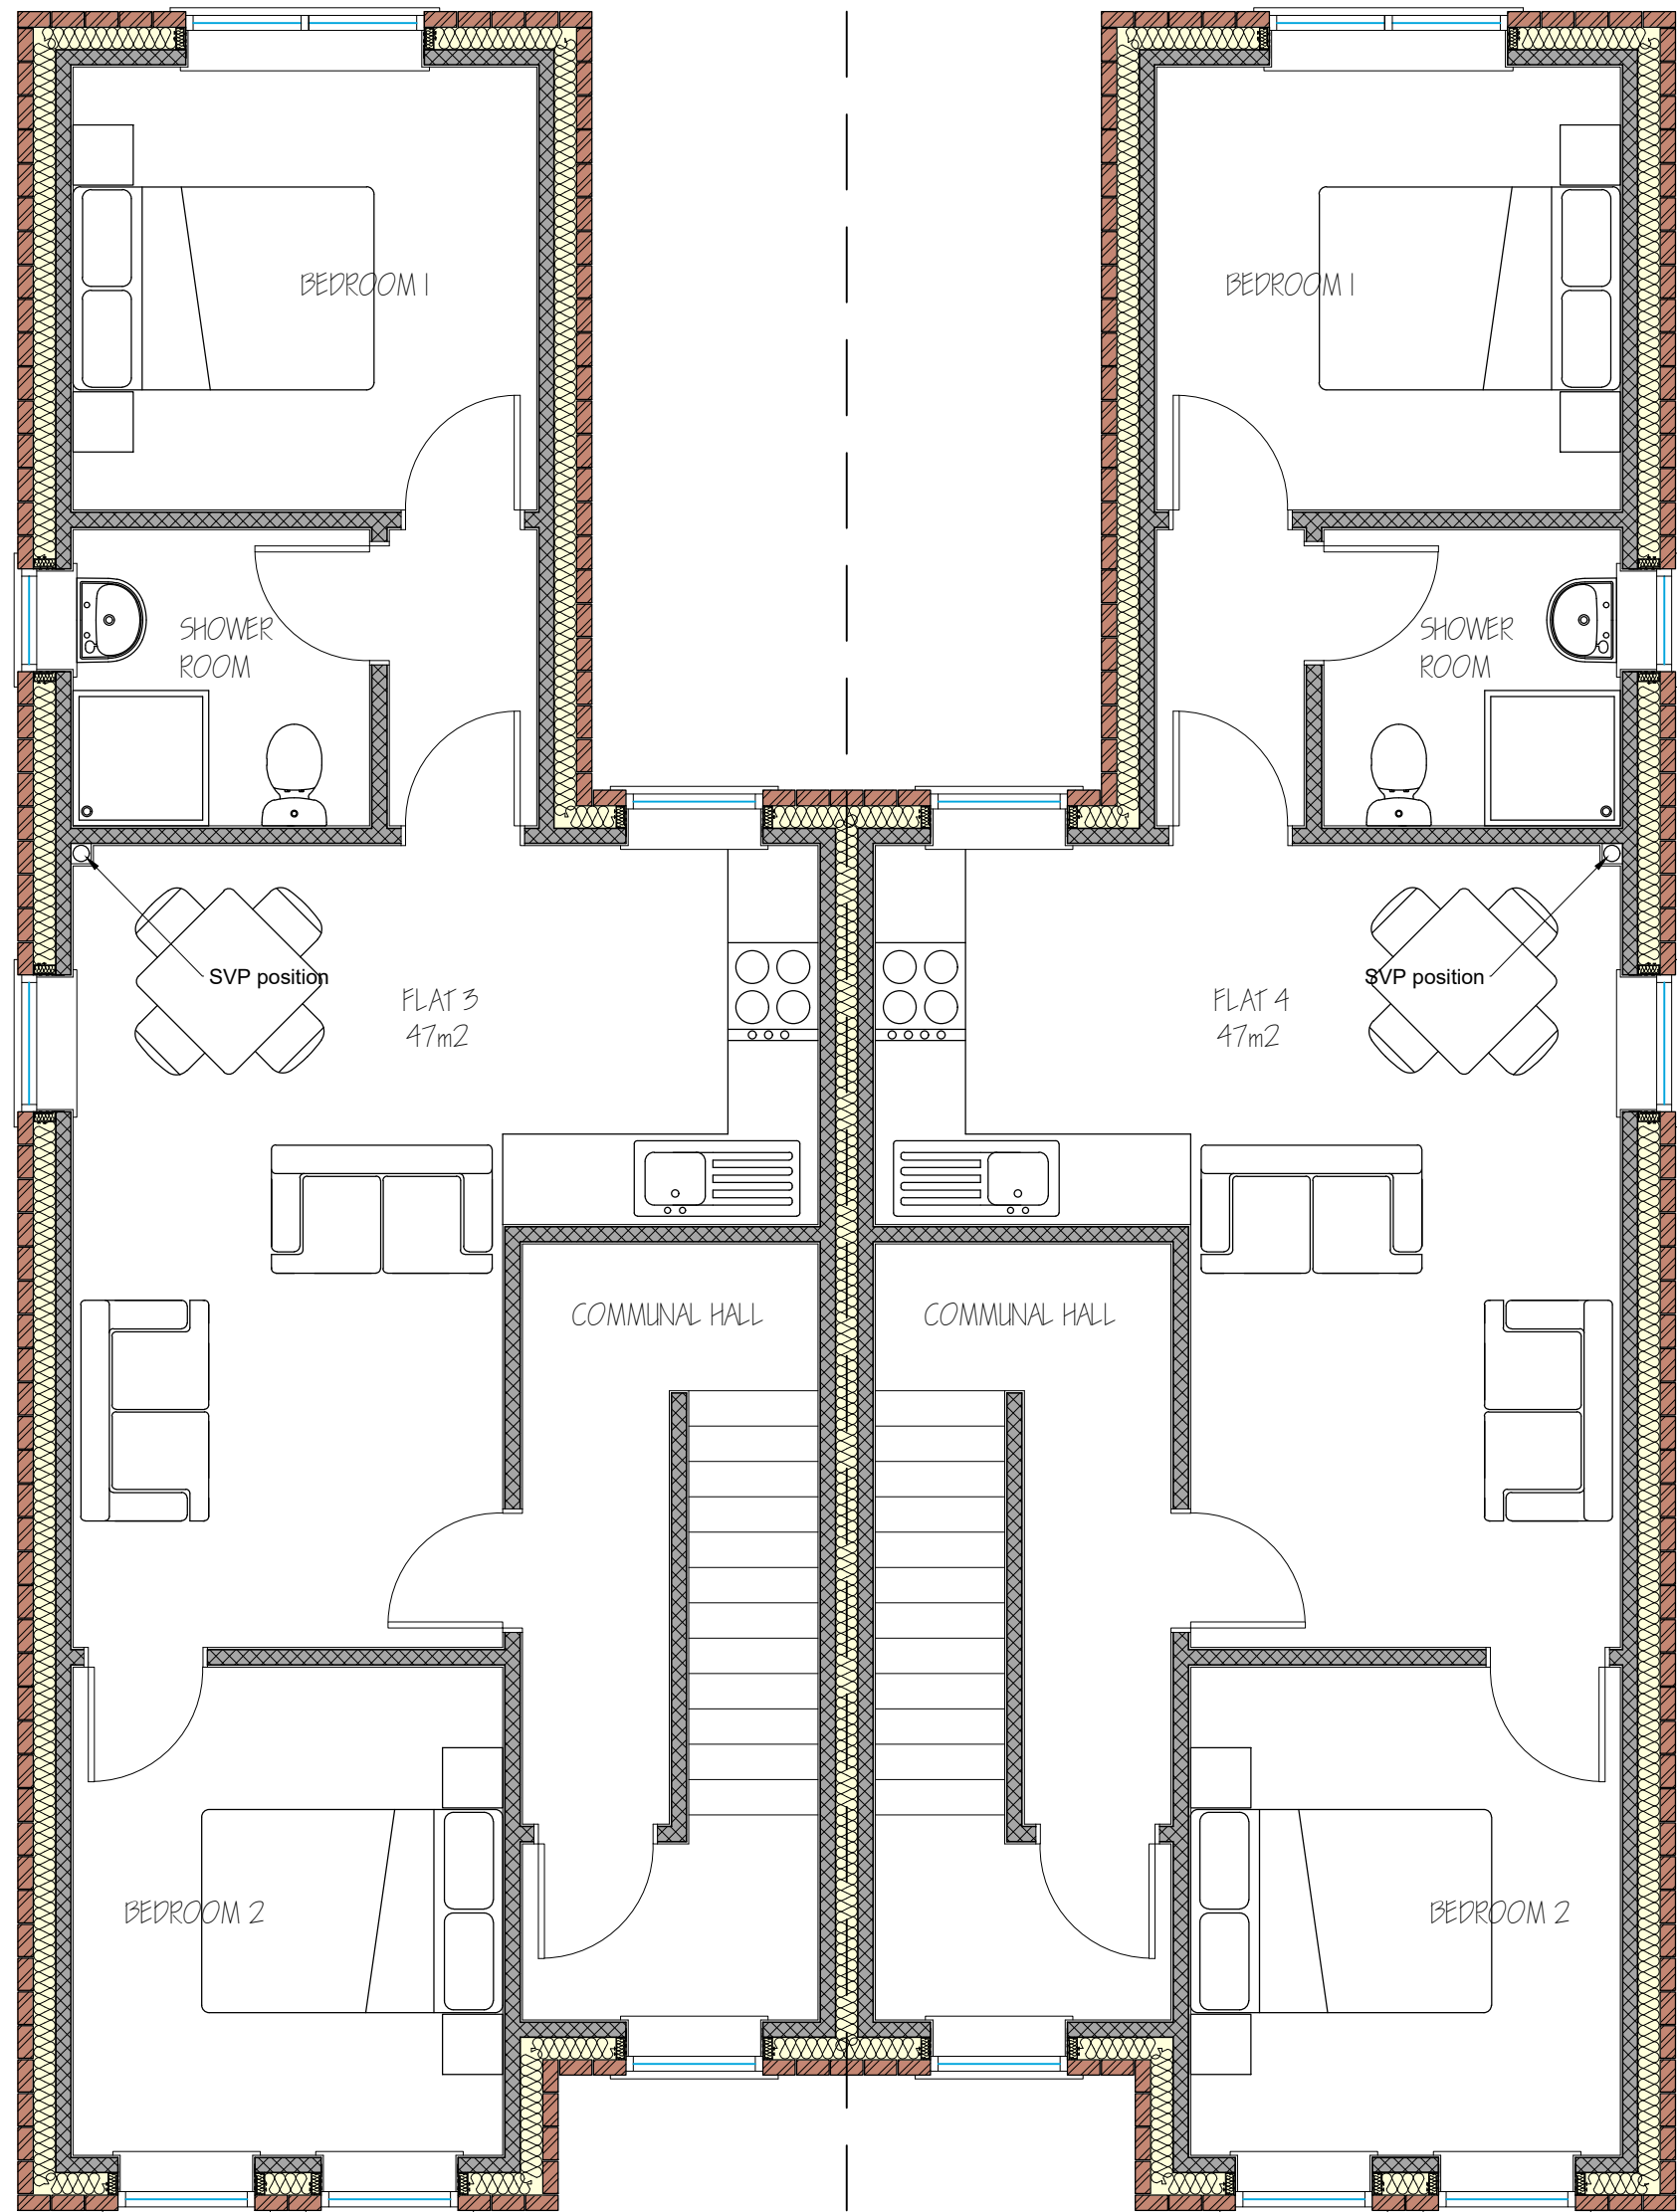

Proposed First Floor Plan
Scale 1:50

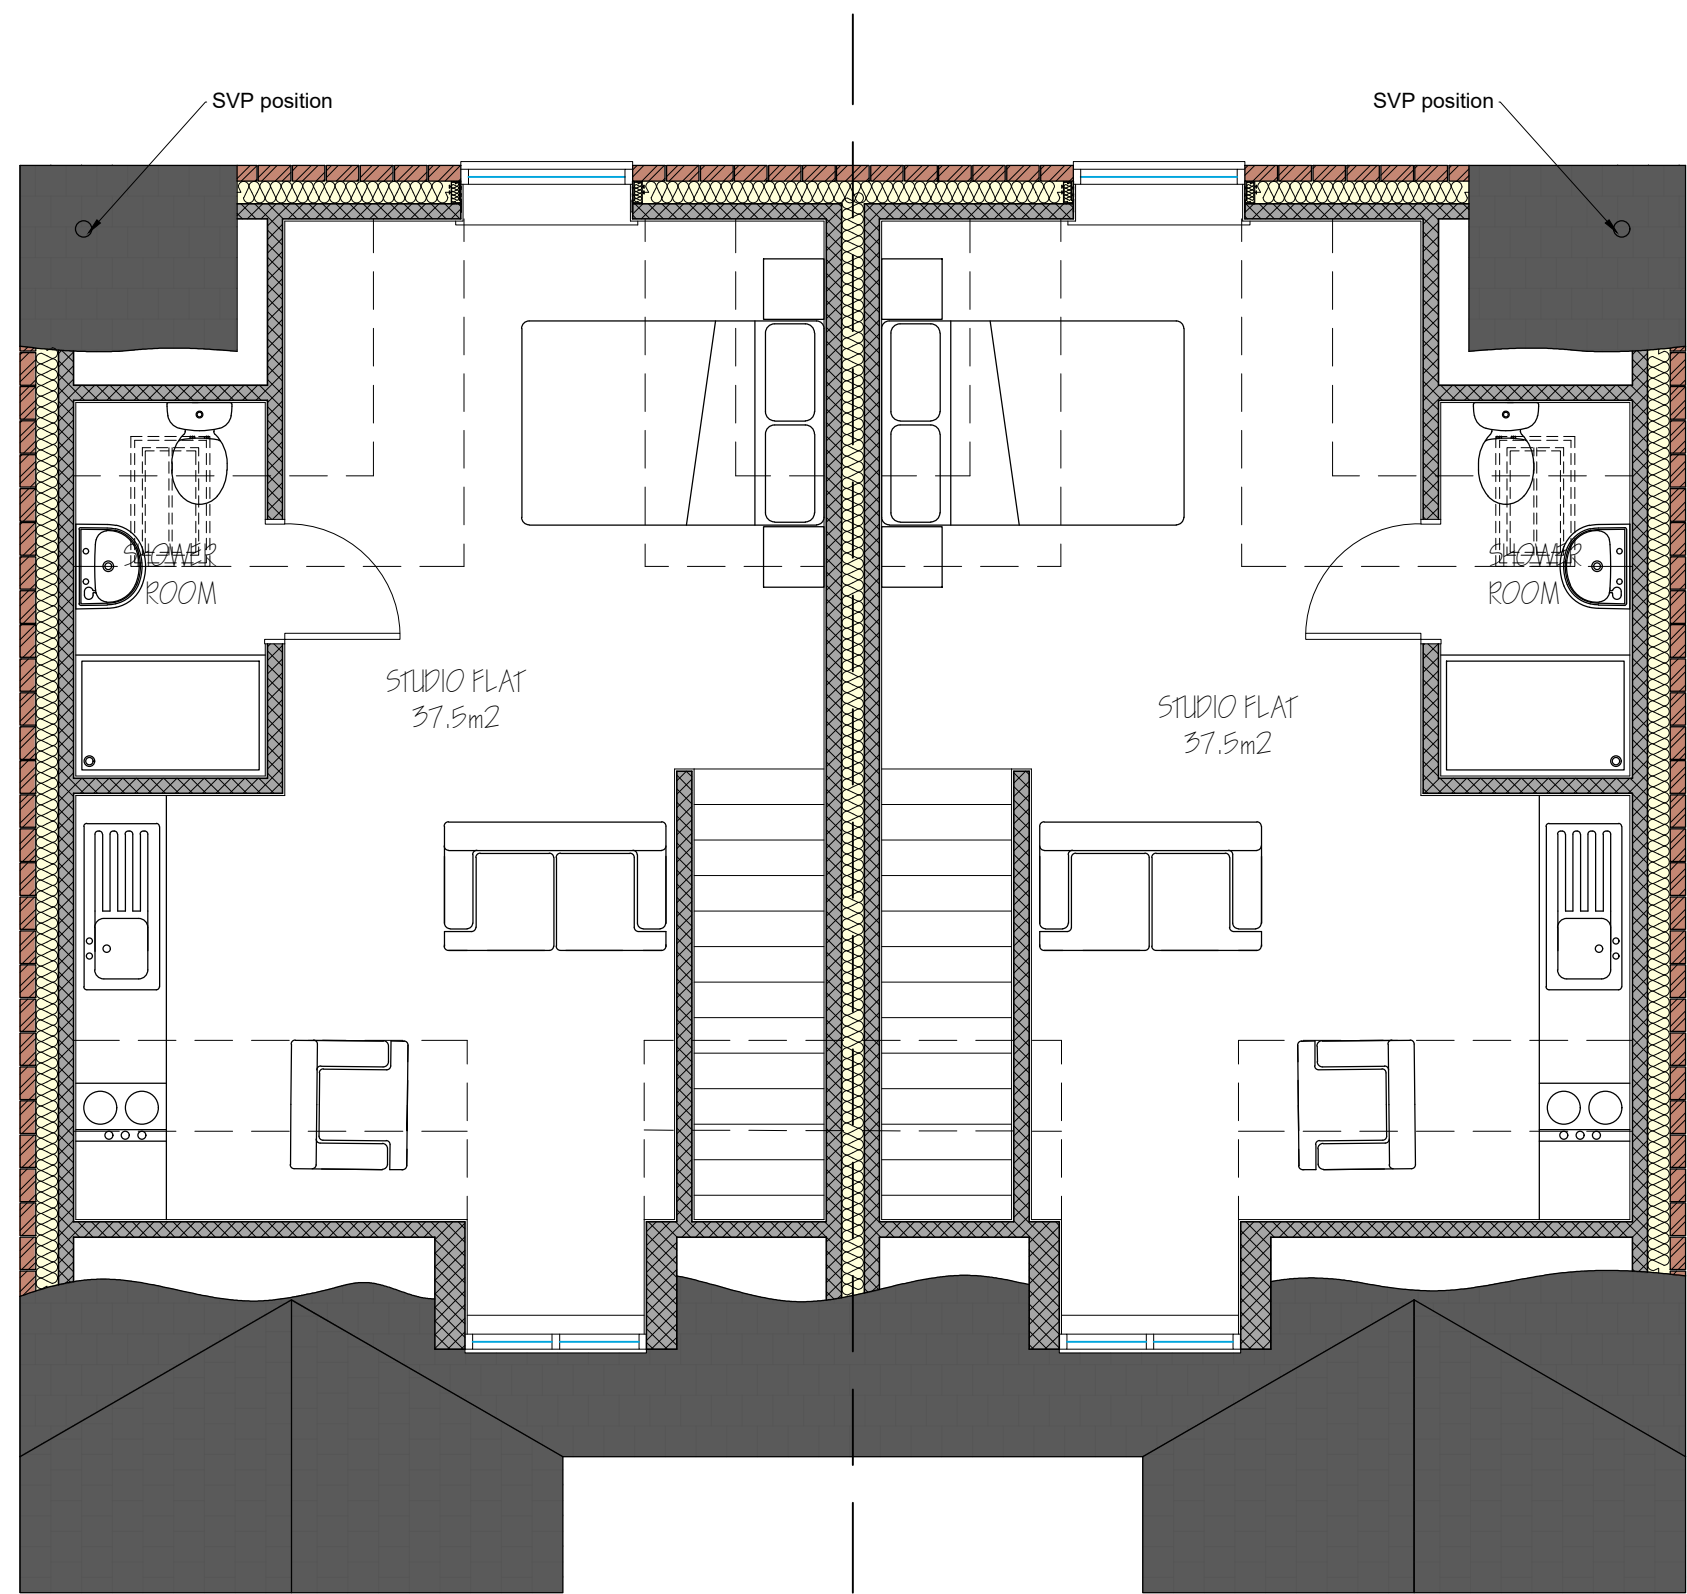

Proposed Second Floor Plan
Scale 1:50



Front (South) Elevation
Scale 1:100



Side (West) Elevation
Scale 1:100



Rear (North) Elevation
Scale 1:100



Side (East) Elevation
Scale 1:100



Site Location Plan
Scale 1:1250

DESCRIPTION	DATE
6x NEW BUILD FLATS (4x 2 BED & 2x 1 BED STUDIO) AT LAND ADJACENT 6 ABBEY PATH, SPALDING, LINCOLNSHIRE, PE11 1AY	
25/08/20	JC

JC	Architectural Consultant
Do Not Scale From This Drawing	

REV.	DESCRIPTION	DATE
1	PROJECT: 6x NEW BUILD FLATS	
2	DRAWING: PROPOSED FLOORPLANS & ELEVATIONS	
3	SITE LOCATION PLAN BLOCK PLAN	
4	SIZE: A1	
5	CLIENT: Mr D. Jack & Mr S. Kandola	
6	SCALE: as shown	
7	DRAWN BY: JC	
8	CHECKED BY: JC	
9	DATE: 0157/20/CC01	