
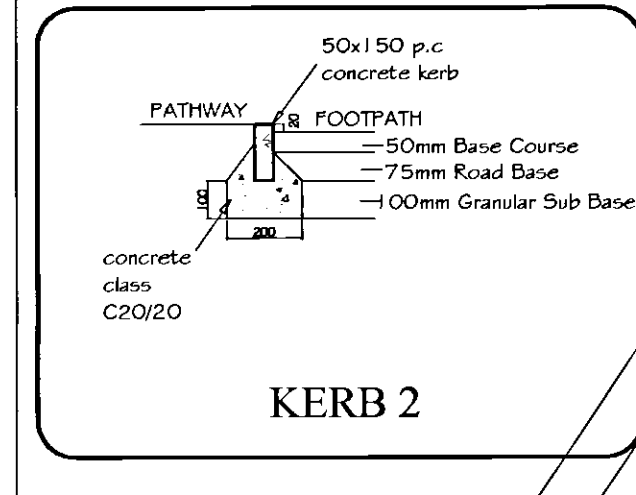
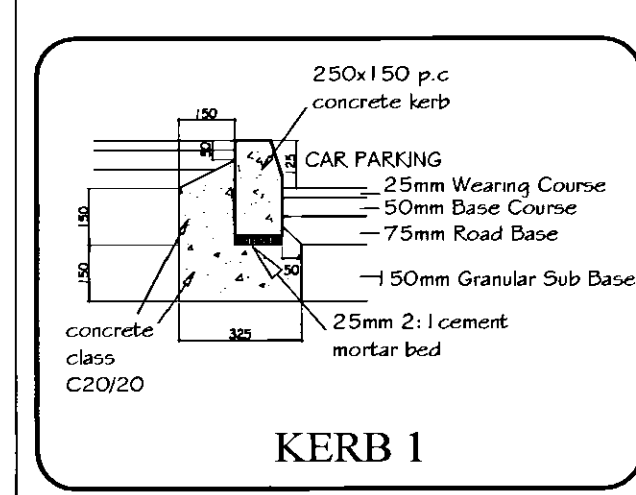
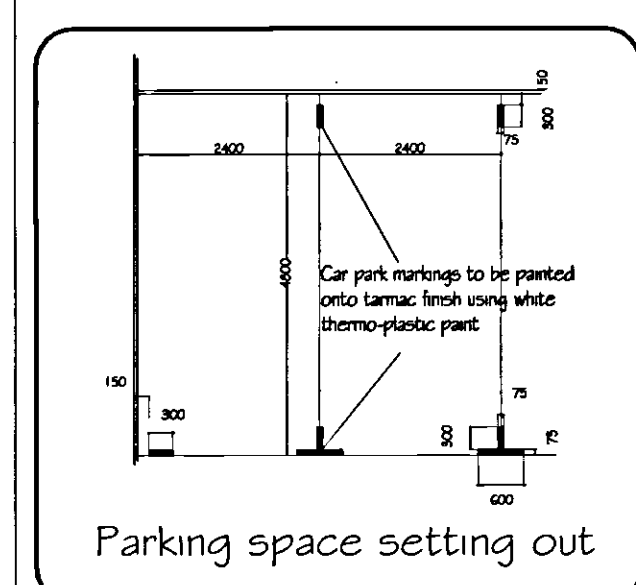
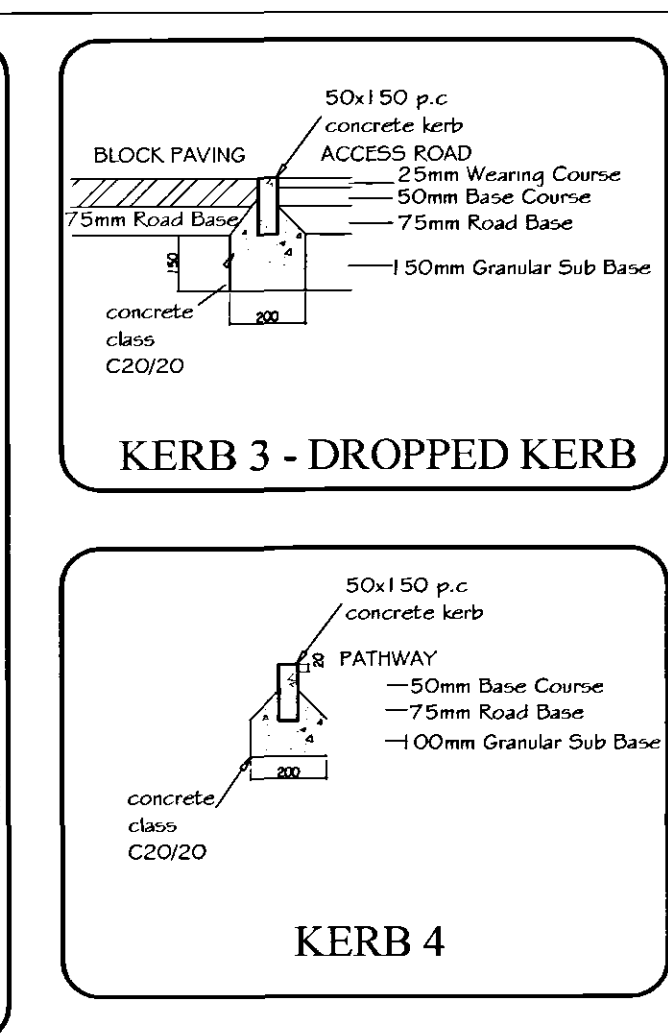
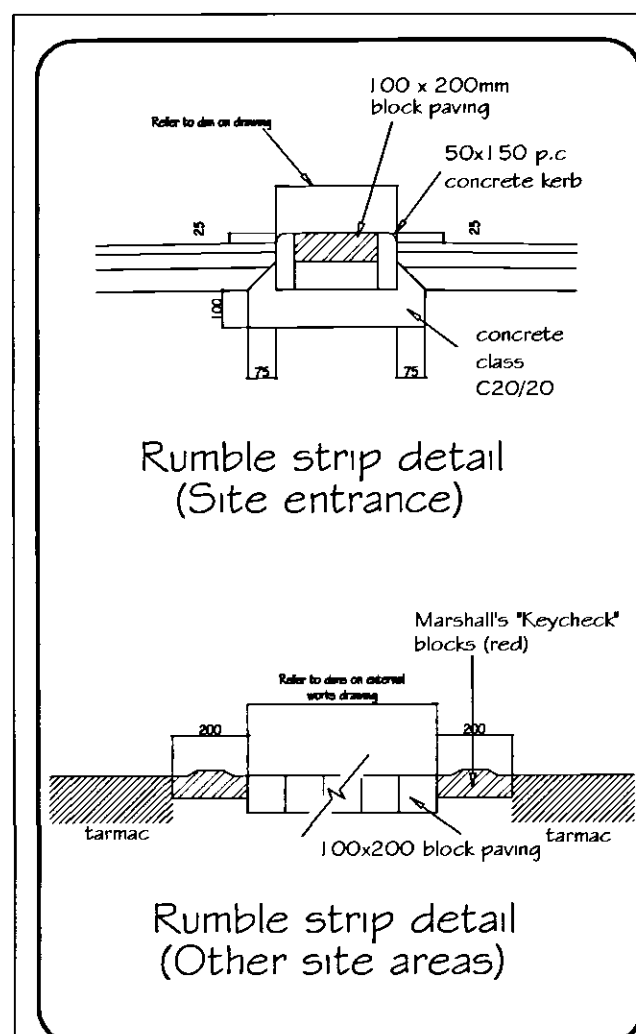


K:\Projects\Structure\1260 Spalding, Pinchbeck Road\CI 1260_2_ext.dwg, External works+Setting out, 06/06/2006 15:16:30, Midland Region

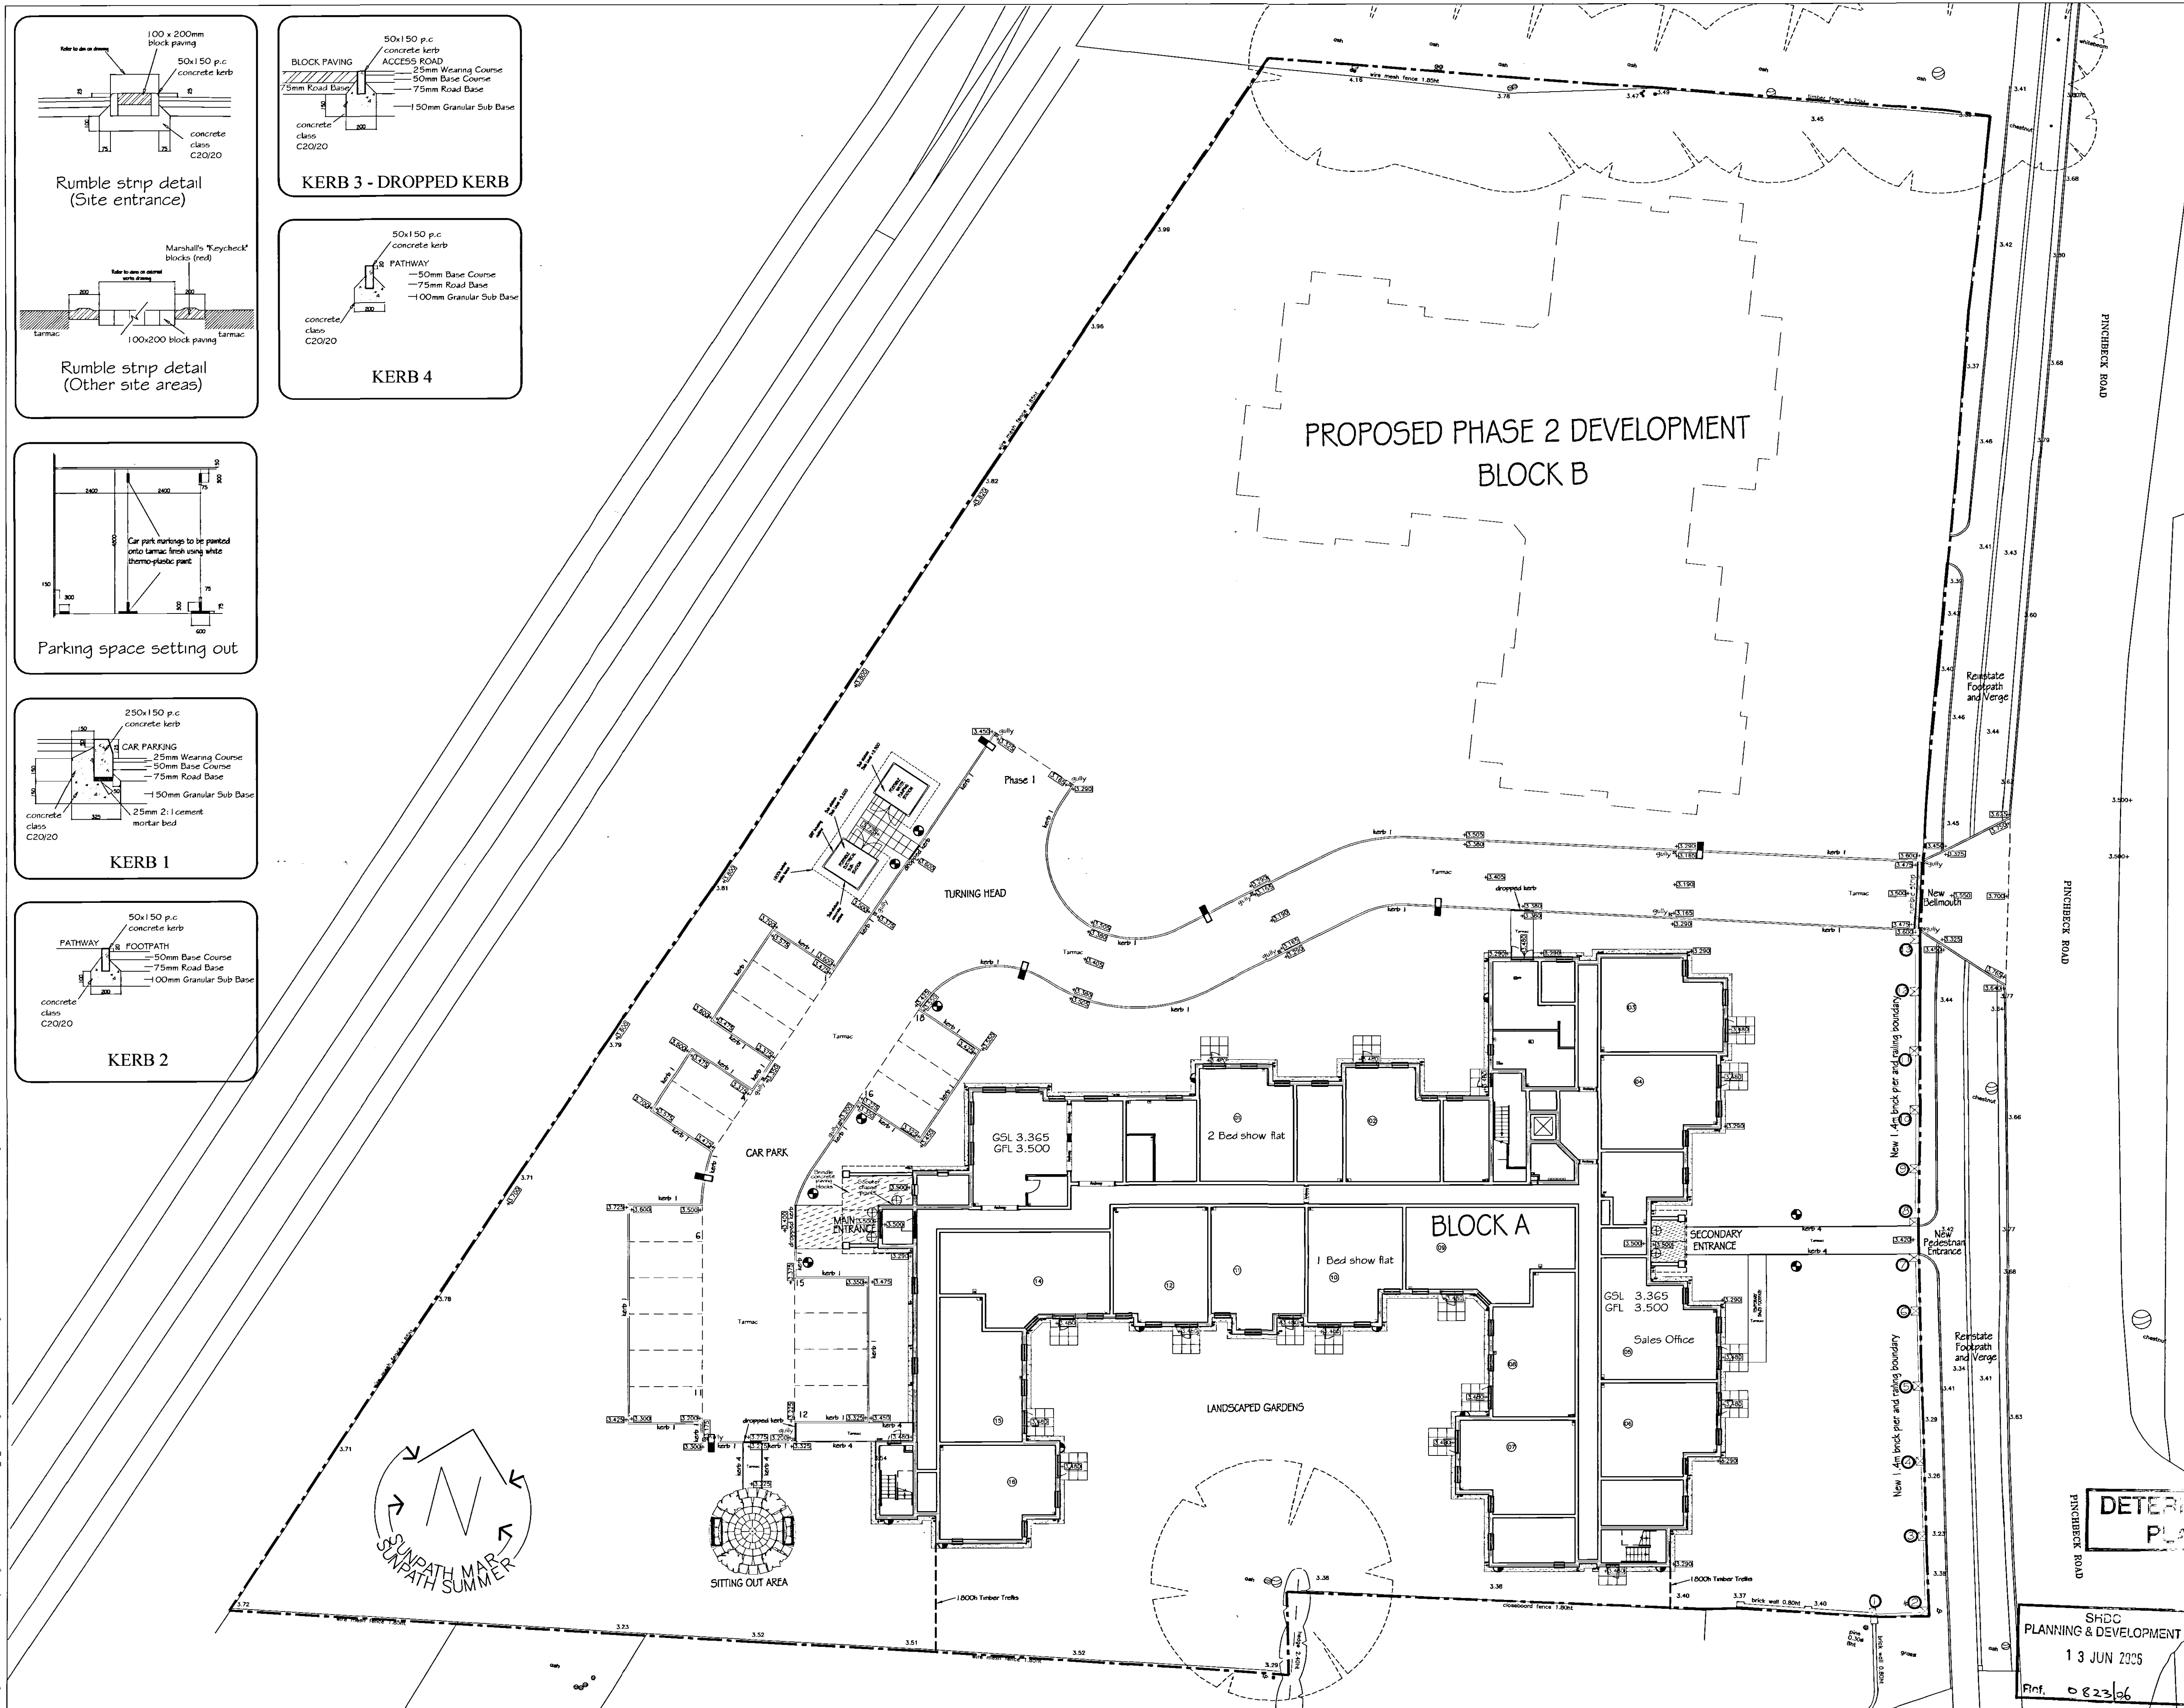

REVISIONS

Rev.	Date	By

GENERAL NOTES

Protect mature trees, hedgerows and other vulnerable site features with substantial fencing and clear signage. Avoid all compaction and ground-level change, stock-piling of materials, spillage of toxic liquid and bonfires beneath the canopy of matures trees. Provide adequate provision of environmentally-safe disposal for all waste. Prepare areas for planting by relieving compaction, ensuring adequate drainage, and eliminating persistent weeds.

SOFT LANDSCAPE

* Refer Landscape Architects drawings.

KEY TO EXTERNAL ELECTRICS

- 70 Watt SON Downlight lantern on 4 metre high metal column.
- Boilard Light: Ref: Firstlight Boilard Colour: Black 15 Watt Low Energy FLICE
- Canopy Light: Ref: APPLIESB 2000 Circular bulkhead fitting.
- Rectangular Bulkhead Light: Ref: Senate "Sector" S10000CE Polycarbonate Black Base With Prismatic Diffuser

Controls for the above to be located in the ground floor plant room with light sensitive switch located externally.

External lighting to be controlled by solar time switch with two on/off periods daily for the hours of darkness.

Canopy lights to be wired to external lighting switches.

THE PLANNING BUREAU LIMITED

Architects and Town Planners

Robert M. Cartwright, BSc(Hons), Dip Arch., RIBA, MOPS Director
Ross House
Binley Business Park, Henry Weston Road
Coventry CV3 2TR
Tel: (02476) 454895 Fax: (02476) 454898

Client

MACARTHY & STONE
THE NATURAL CHOICE FOR A HAPPY RETIREMENT

Project Title
Proposed Phased Sheltered Housing Dev't
PINCHBECK ROAD
SPALDING

DETERMINED PLAN

SHDC PLANNING & DEVELOPMENT
13 JUN 2005
Ref: 0823/06

Drawing Title
EXTERNAL WORKS

Scale: 1:200 Date: MAR 2006
Drawn: DTC Checked: Rev:
Drawing No: 1268/2/111
50mm=00,36,15,00