




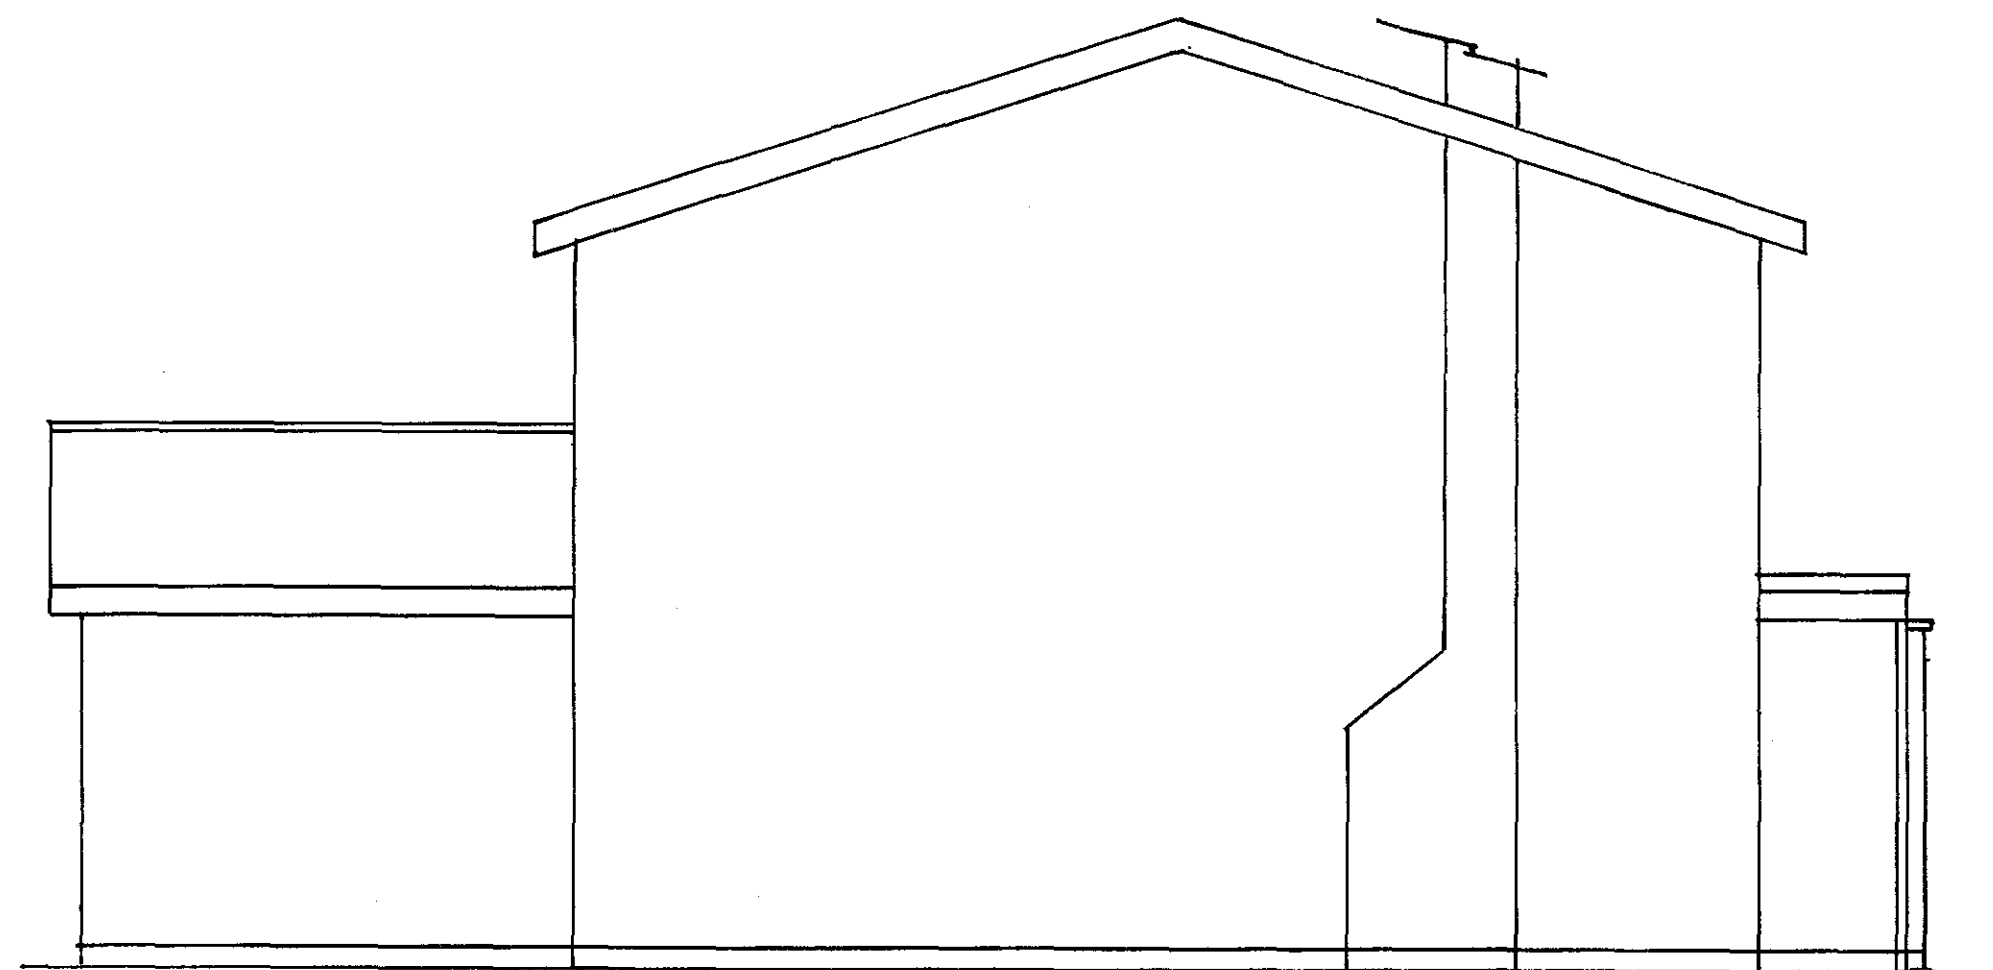


PROPOSED SIDE ELEVATION 1:50

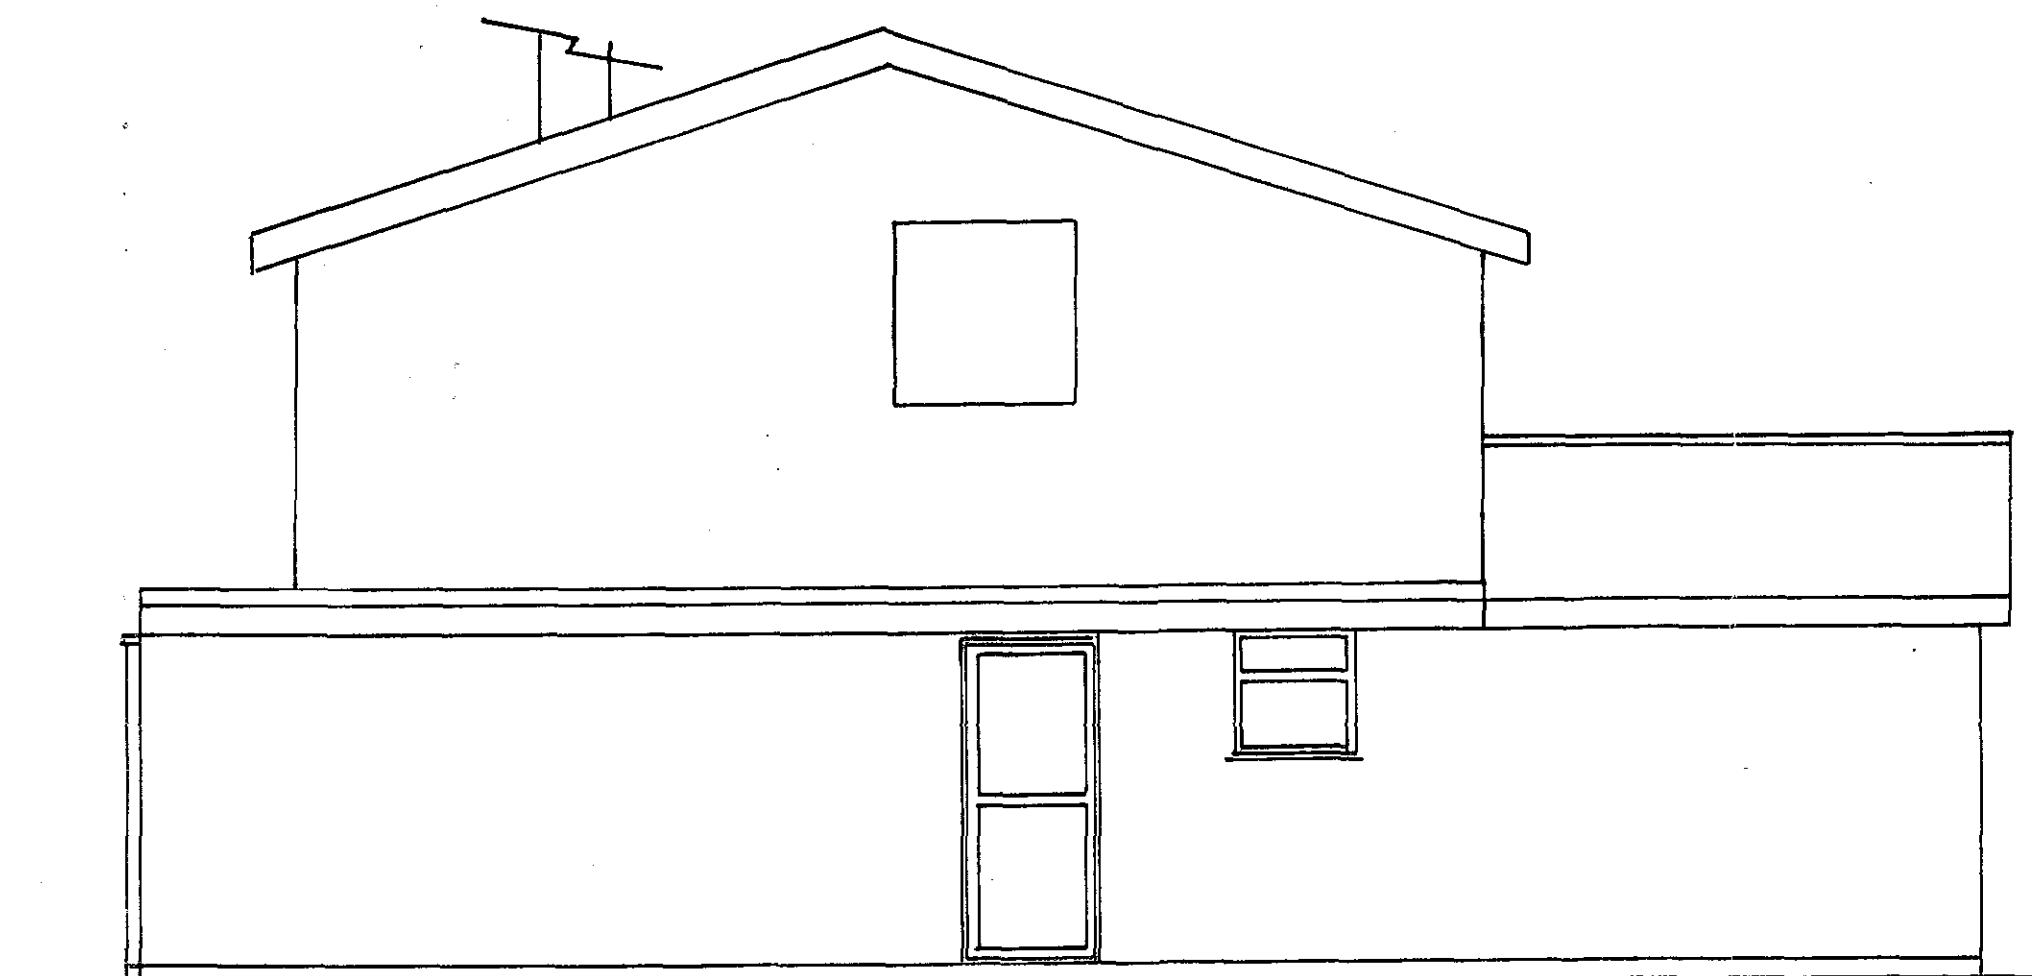


PROPOSED SIDE ELEVATION 1:50

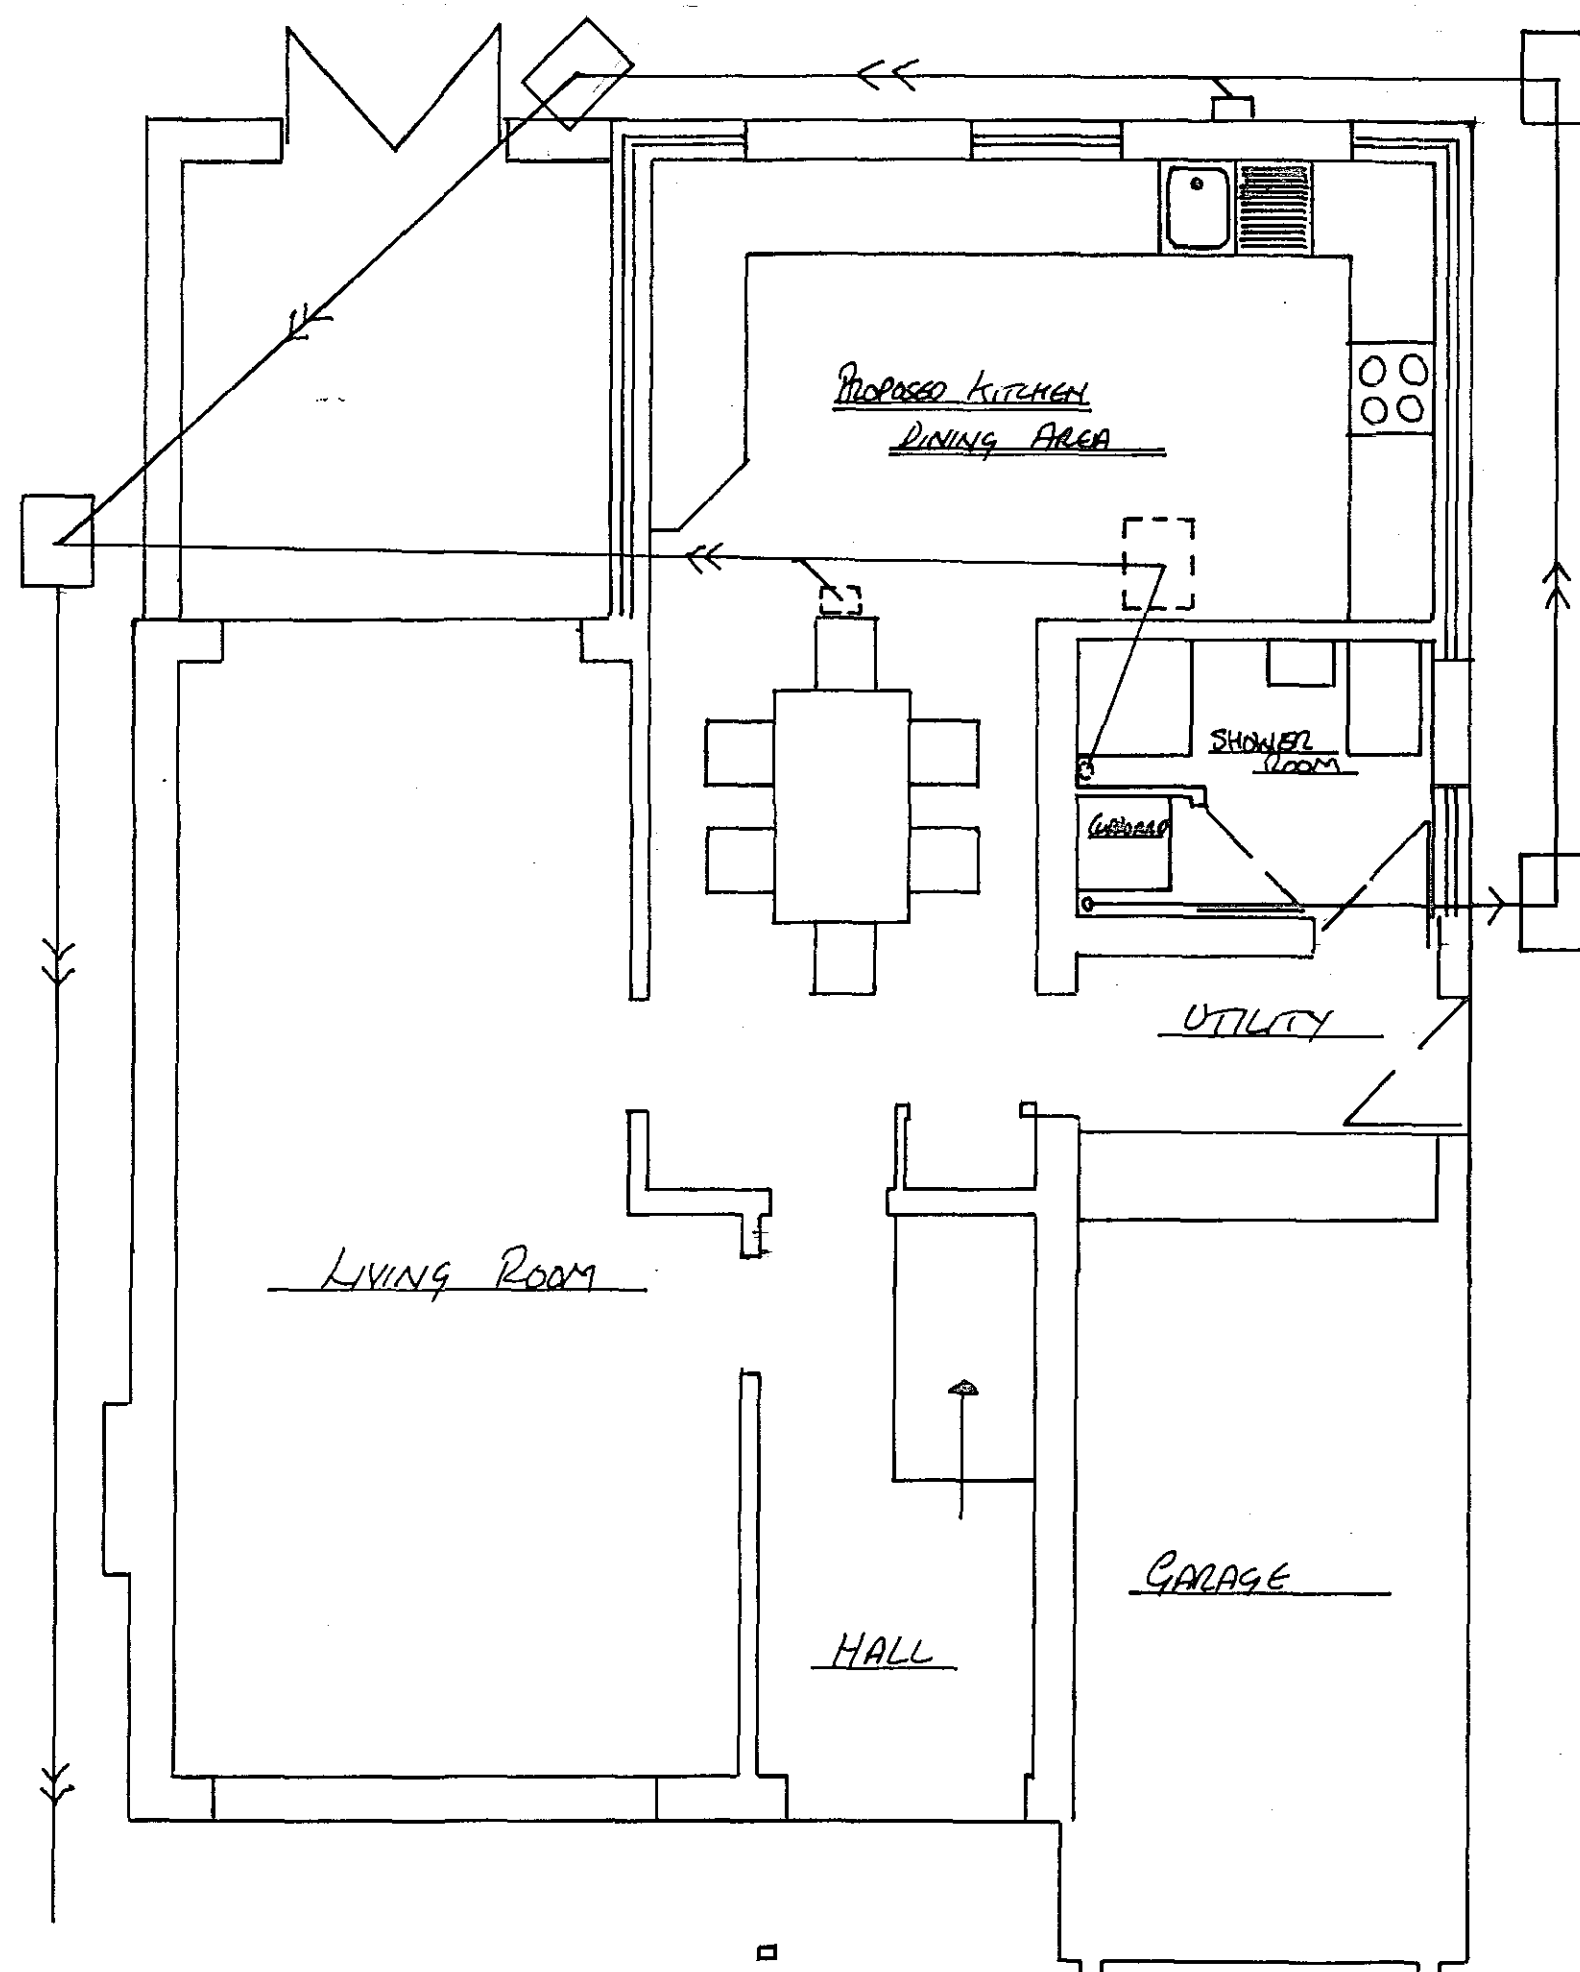

PROPOSED GROUND FLOOR LAYOUT 1:50

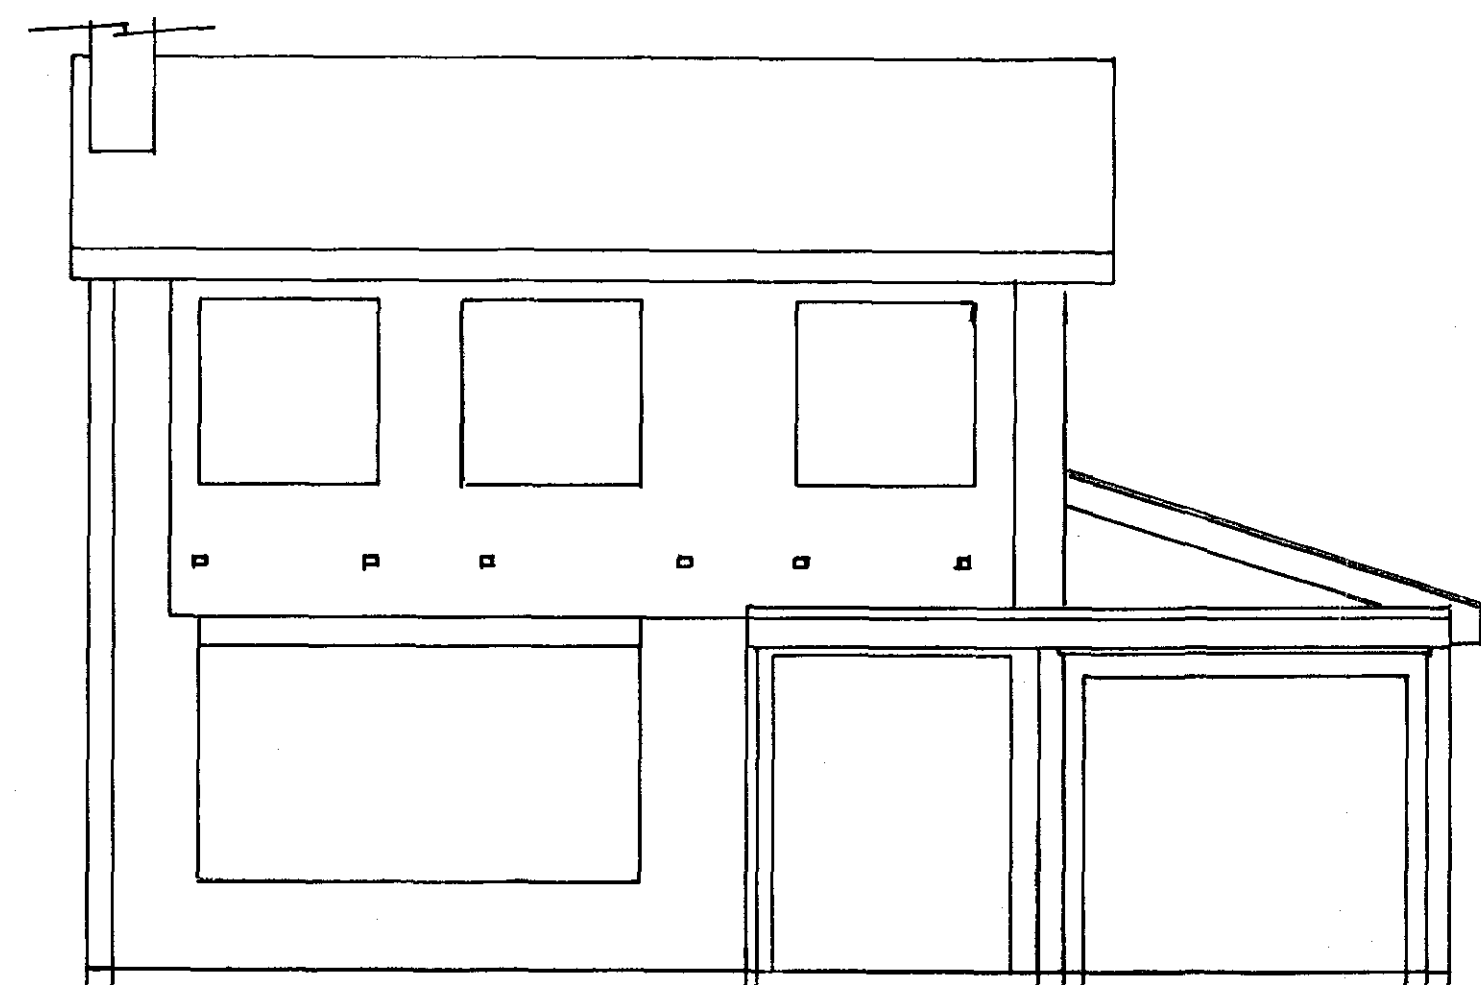

PROPOSED FRONT ELEVATION 1:50

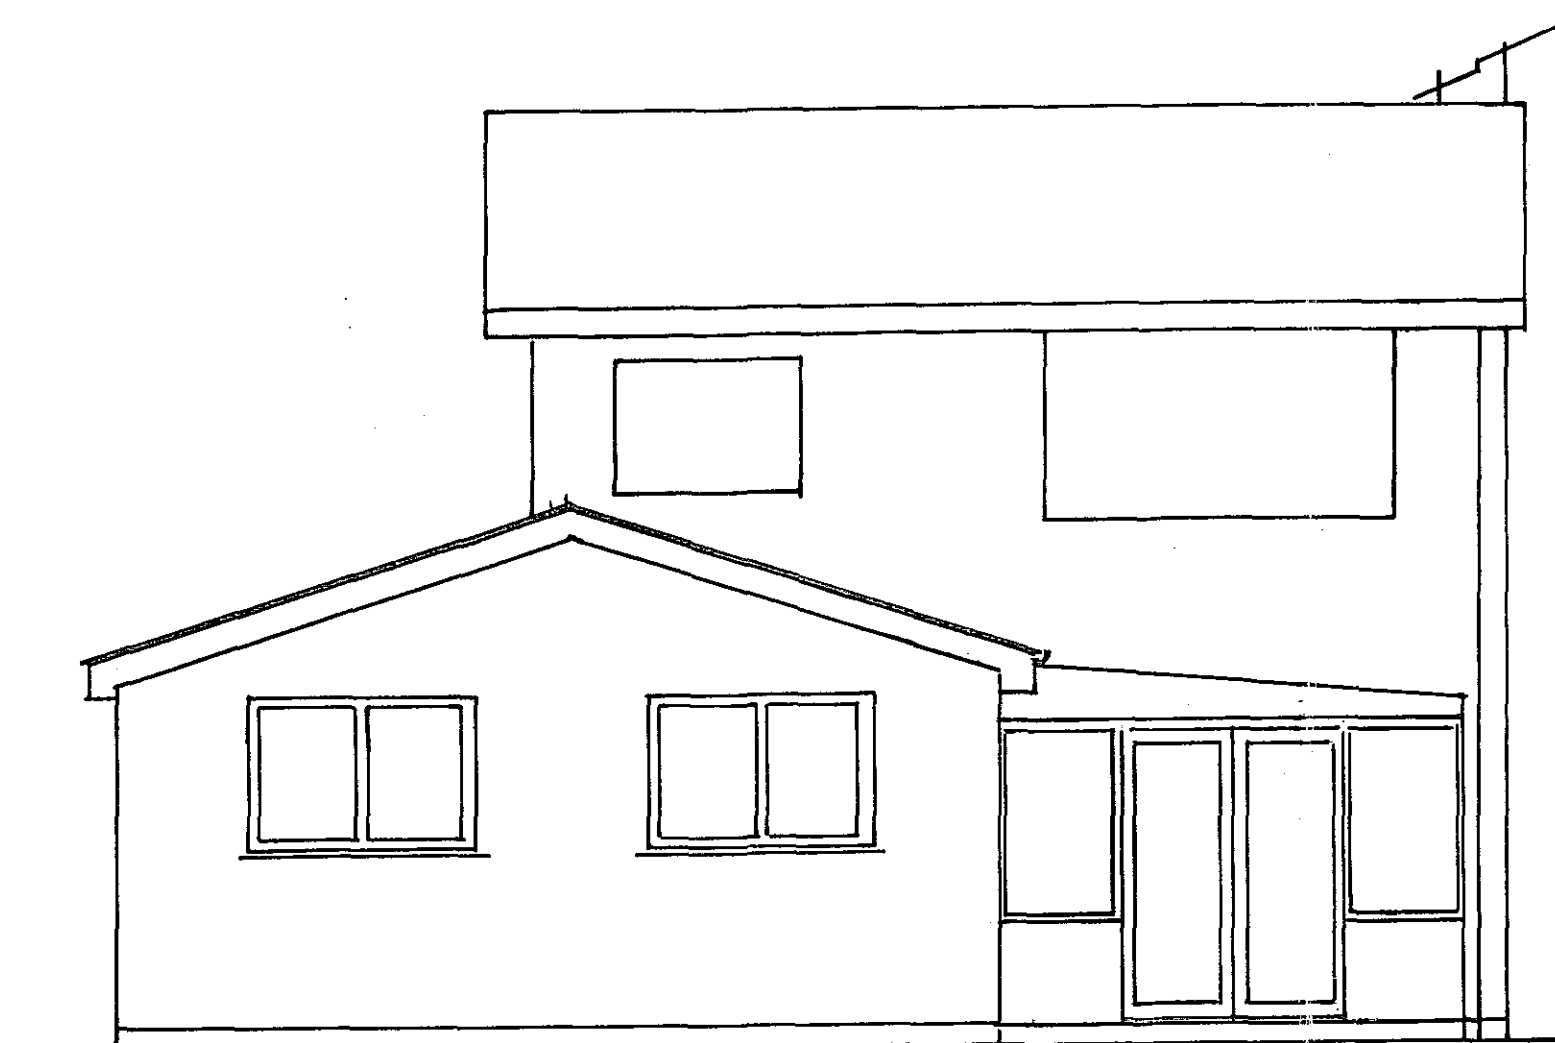

PROPOSED REAR ELEVATION 1:50

SHBC
Planning & Development
21 JUN 2004
Ref: 824/04

PROPOSED ELEVATIONS / LAYOUT AT 26 ESKER DRIVE, SPALDING, LINCOLNSHIRE
DESIGNED AND DRAWN BY KATH BAKER DESIGN AND MANAGEMENT TEL / FAX 01223 750715
ALL DRAWINGS ARE THE PROPERTY OF KATH BAKER DESIGN AND MANAGEMENT. UNLESS OTHERWISE STATED, ALL RIGHTS ARE RESERVED.
© COPYRIGHT KATH BAKER 2004

**DETERMINED
PLAN**