




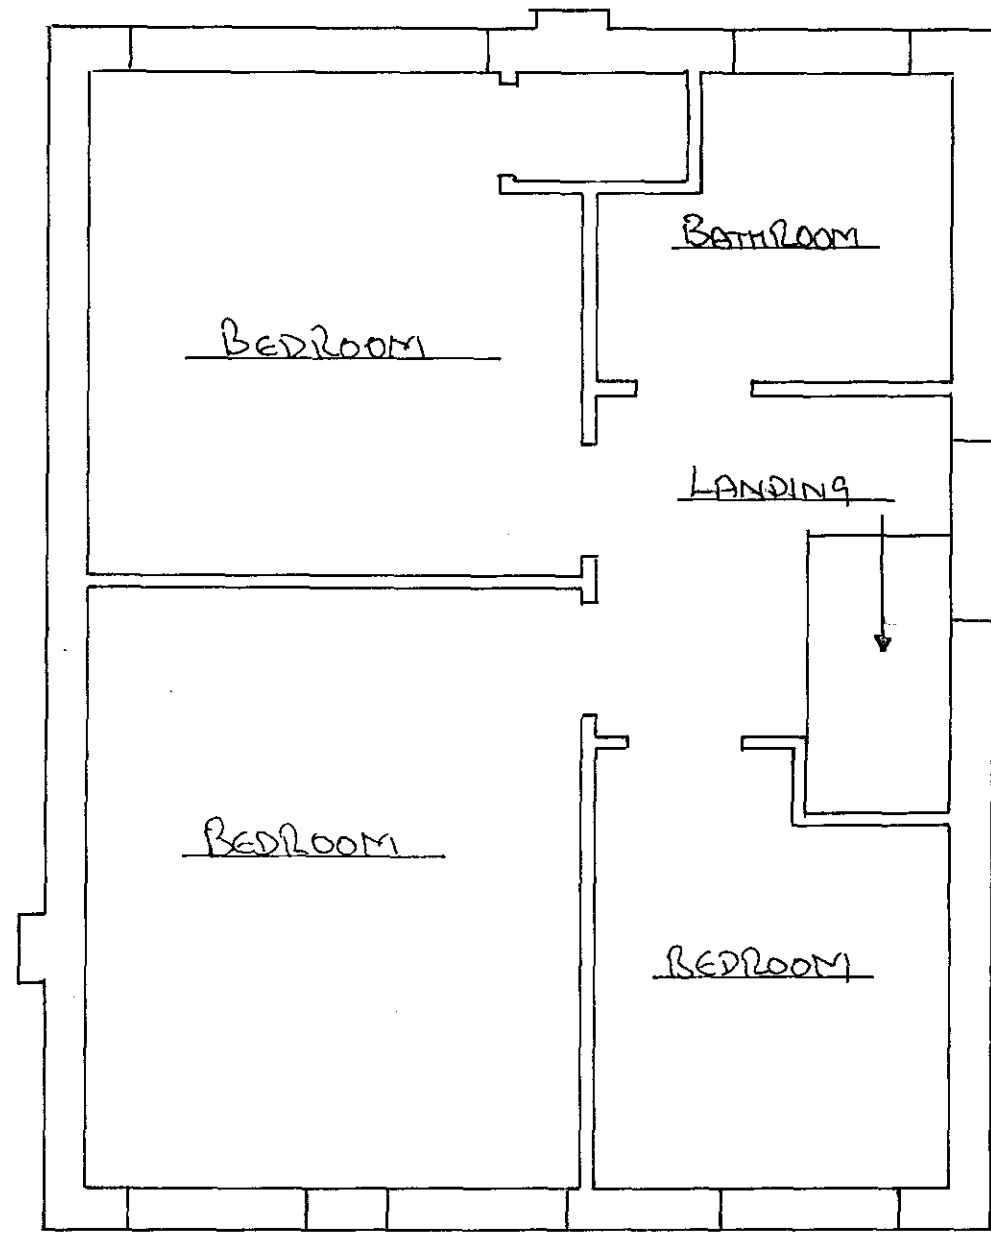


EXISTING FIRST FLOOR LAYOUT 1:50

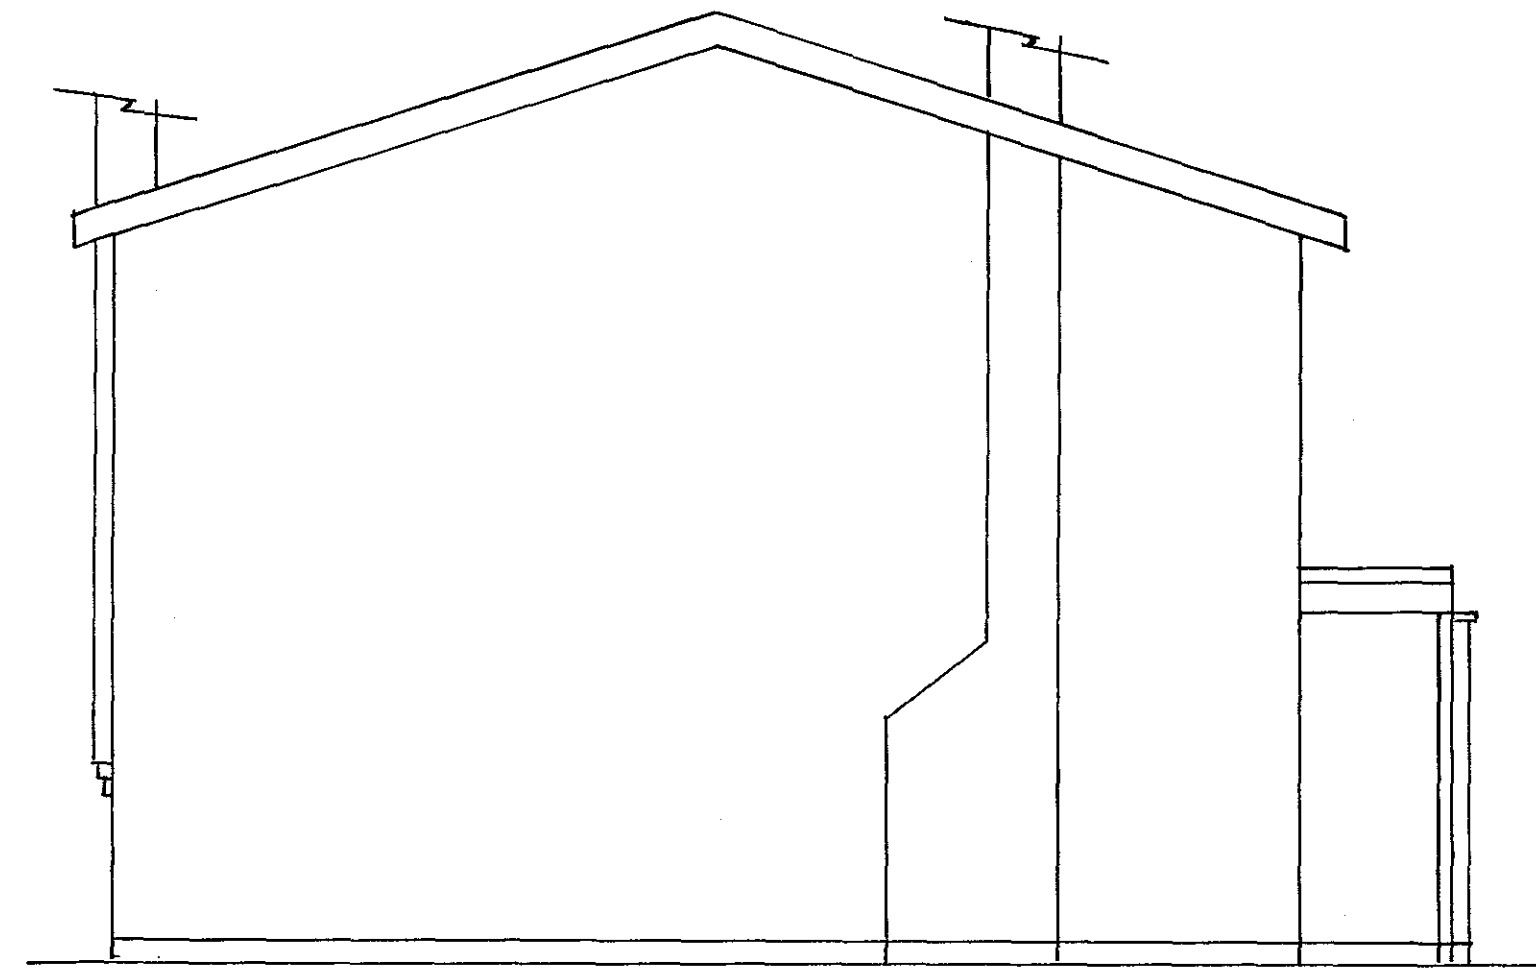


EXISTING SIDE ELEVATION 1:50

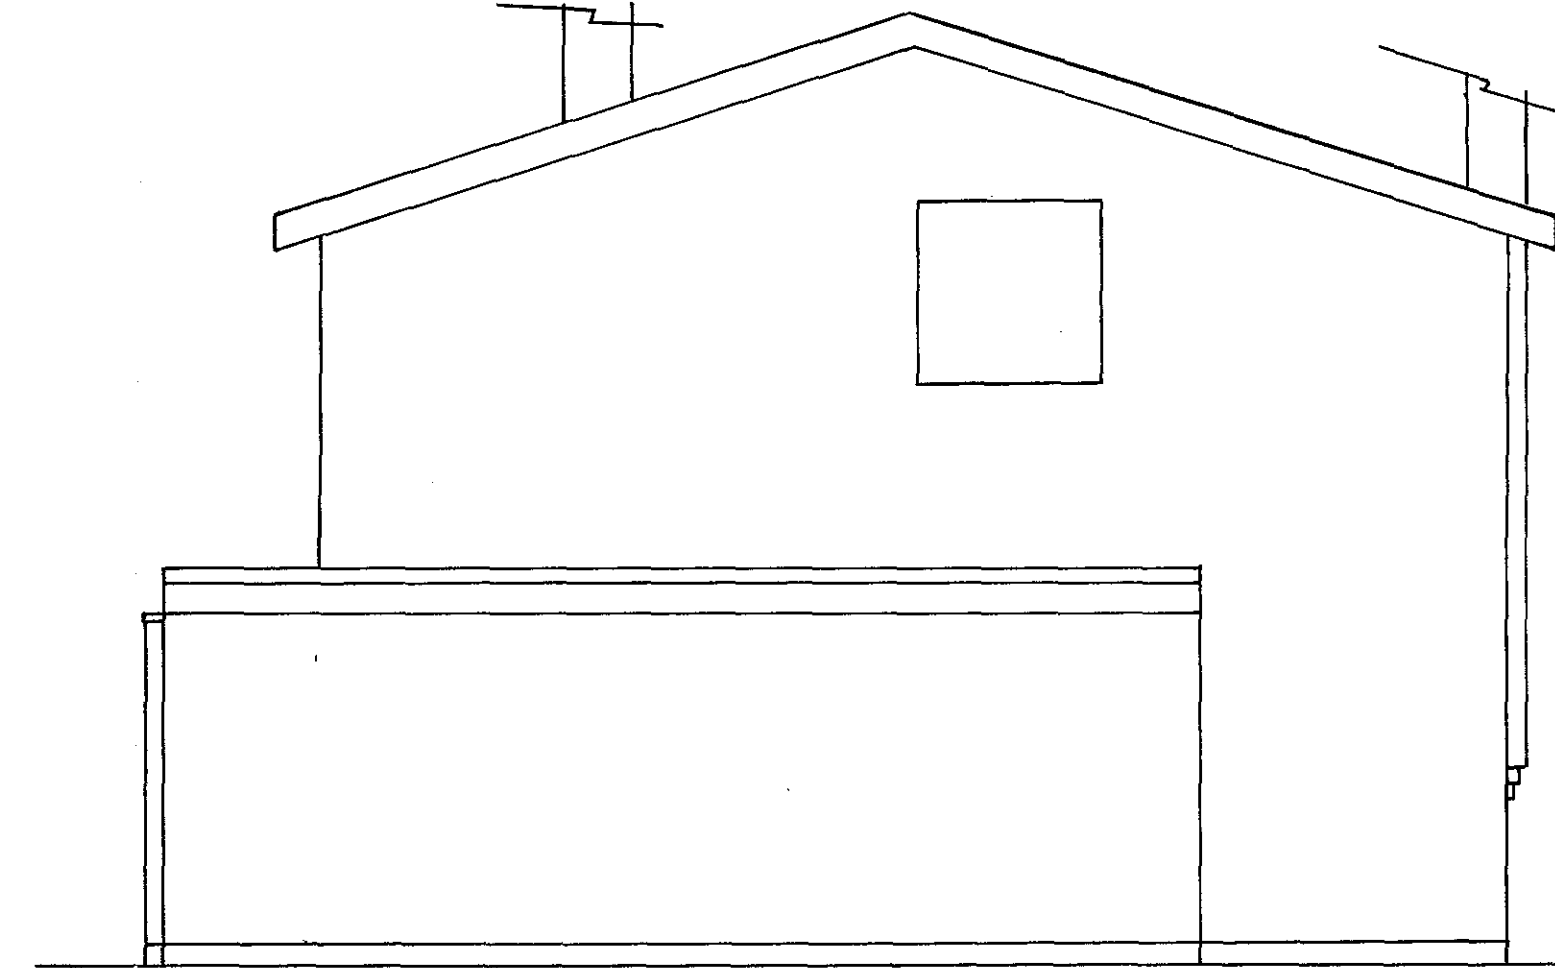


EXISTING SIDE ELEVATION 1:50

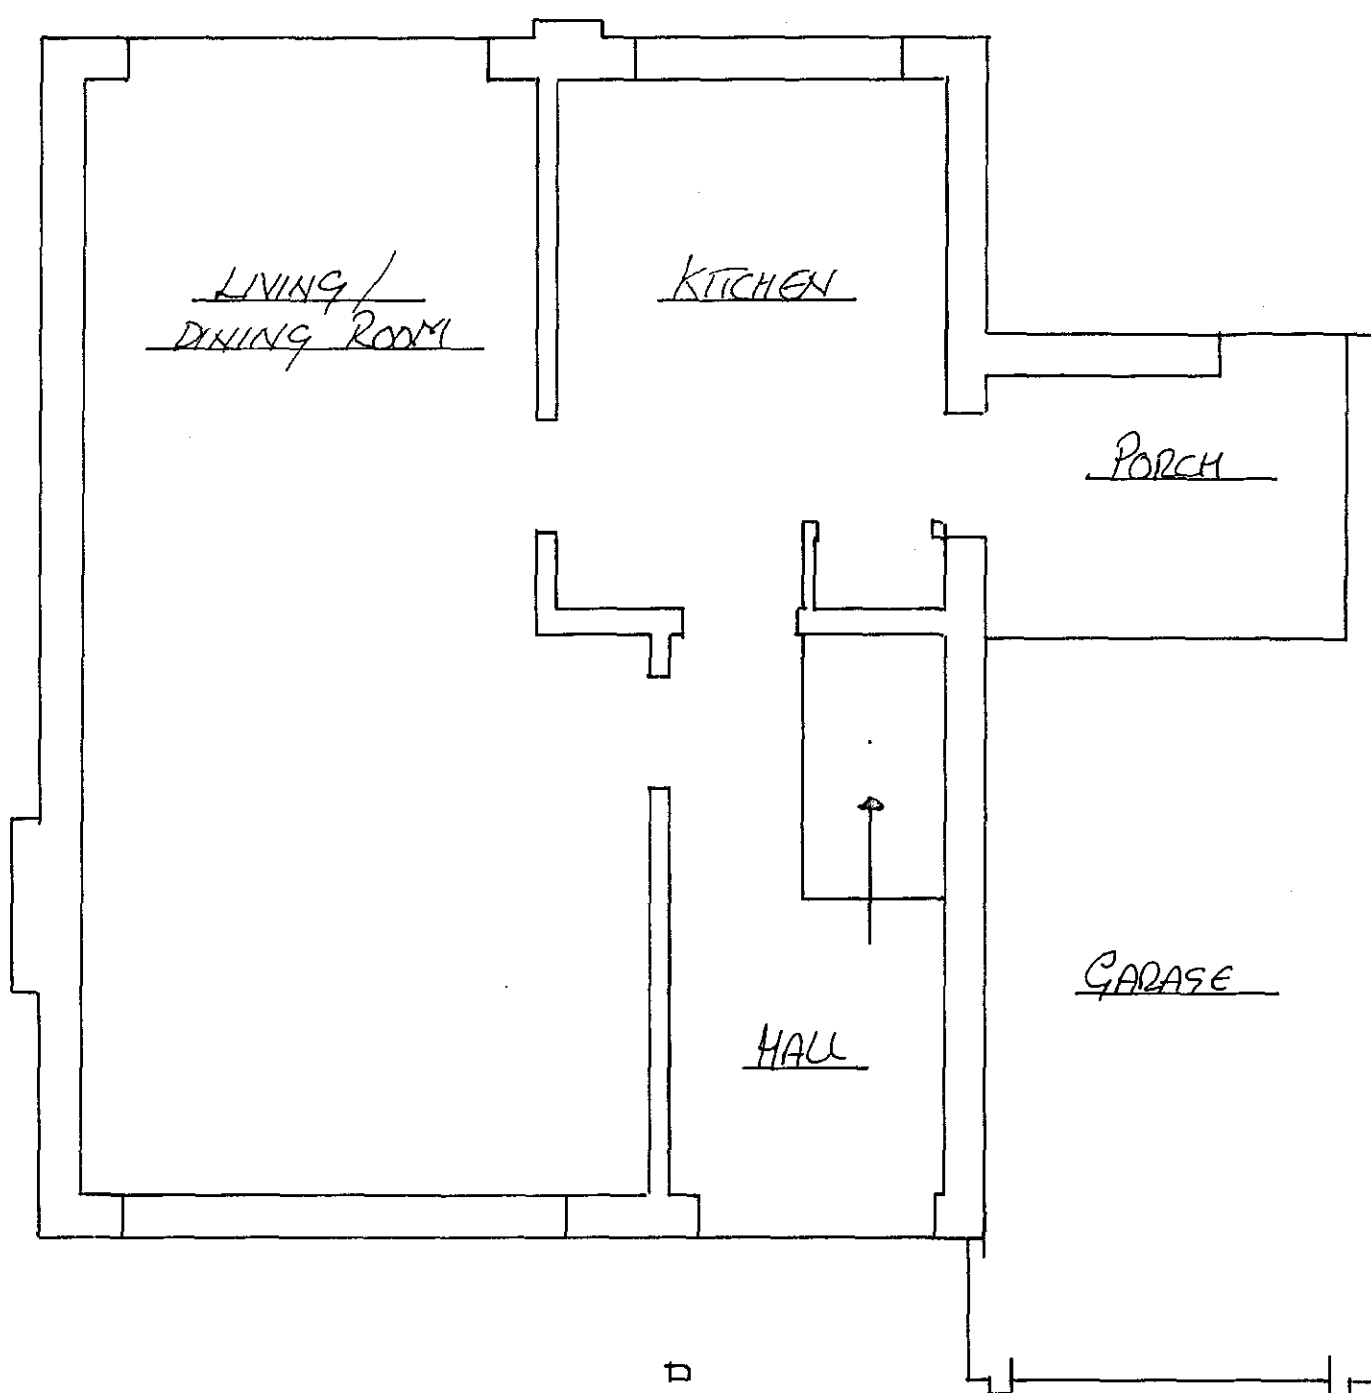

EXISTING GROUND FLOOR LAYOUT 1:50

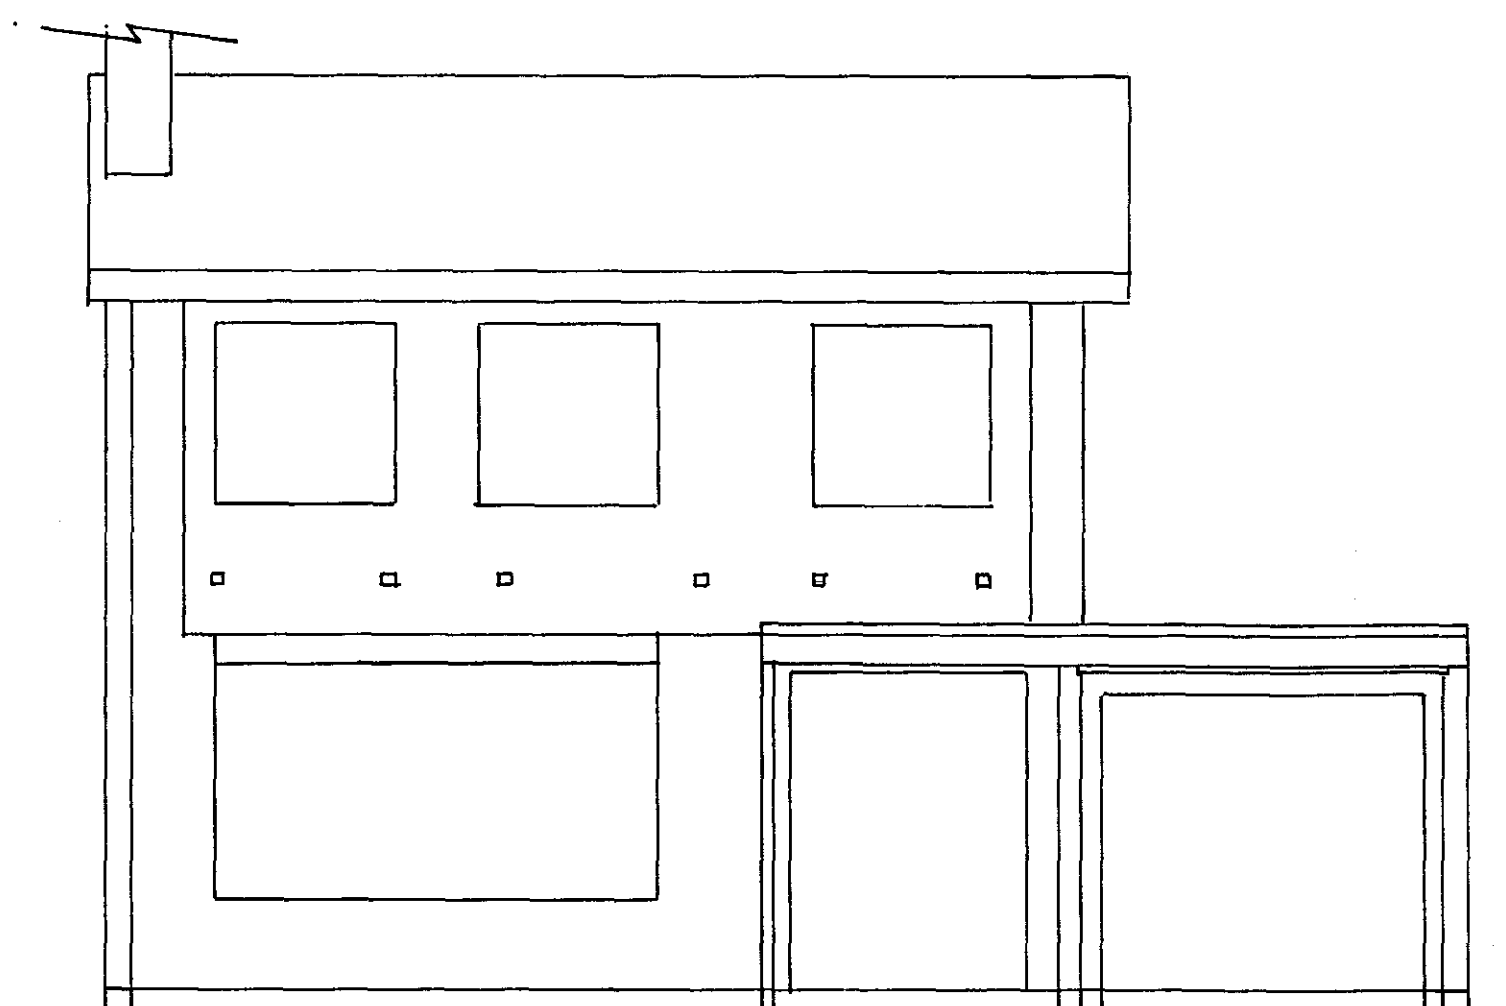

EXISTING FRONT ELEVATION 1:50

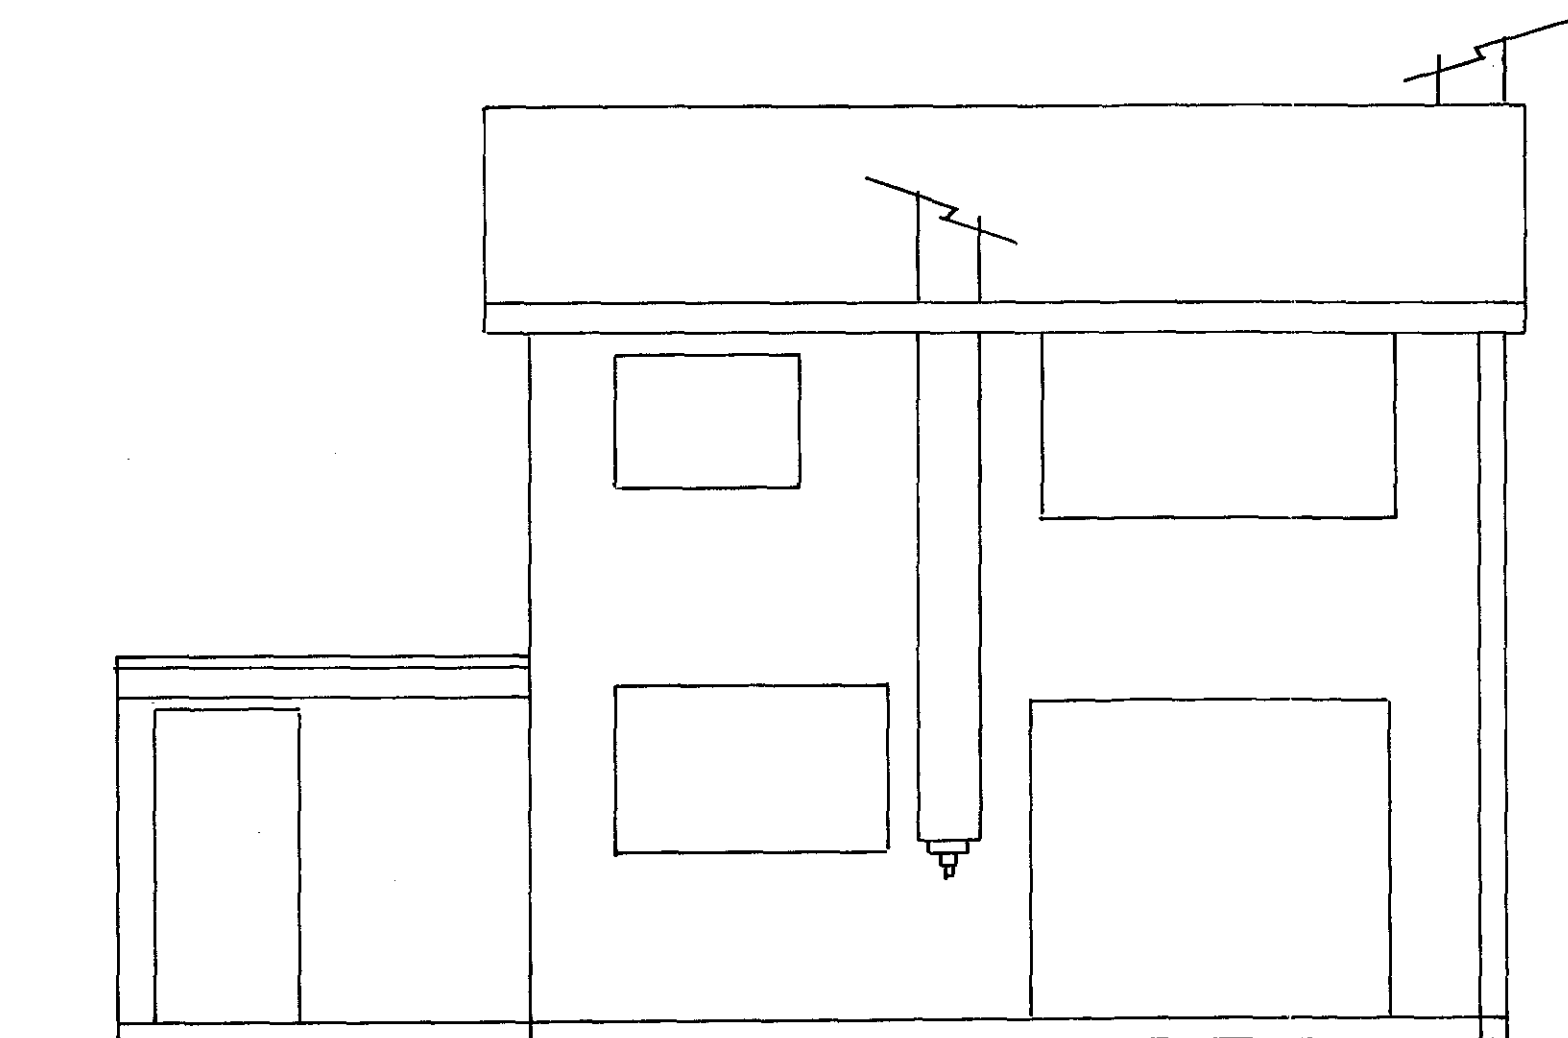

EXISTING REAR ELEVATION 1:50

SPC
Planning & Development
21 JUN 2004
Ref: 824/04

EXISTING LAYOUT ELEVATIONS AT 26 EXETER DRIVE, STADING, LINCOLNSHIRE
DRAWN BY KEITH BAKER DESIGN AND MANAGEMENT TEL/FAX 01205 750775
ALL DRAWINGS ARE ONE SET AND SUBJECT TO KBD'S STANDARD CONDITIONS WHICH ARE AVAILABLE ON REQUEST
© COPYRIGHT KEITH BAKER 2004

DETERMINED
PLAN