




PROPOSED FRONT ELEVATION

Existing flat roof to porch
to be replaced with pitched
roof covered in concrete tiles
to match main roof


Concrete roof tiles to be of a
colour and style to match existing

Windows to be white PVCu
to match existing

Brickwork to be face
bricks to match existing


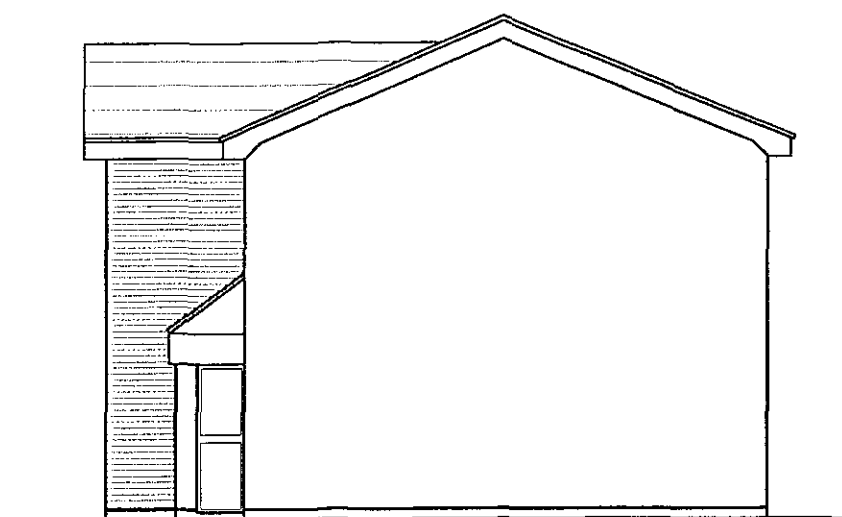


PROPOSED SIDE ELEVATION

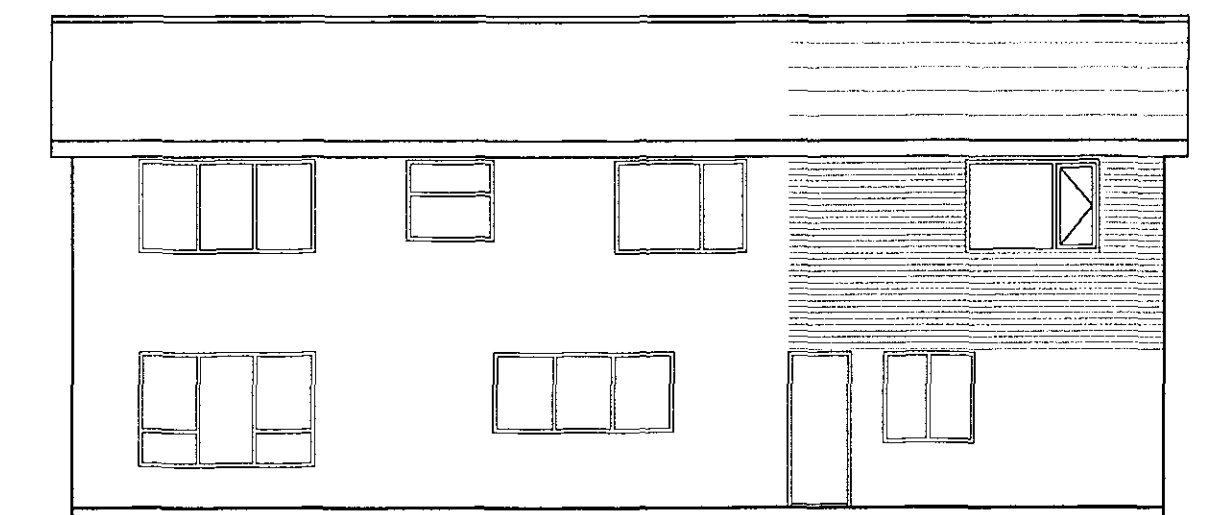

PROPOSED REAR ELEVATION

DETERMINED
PLAN

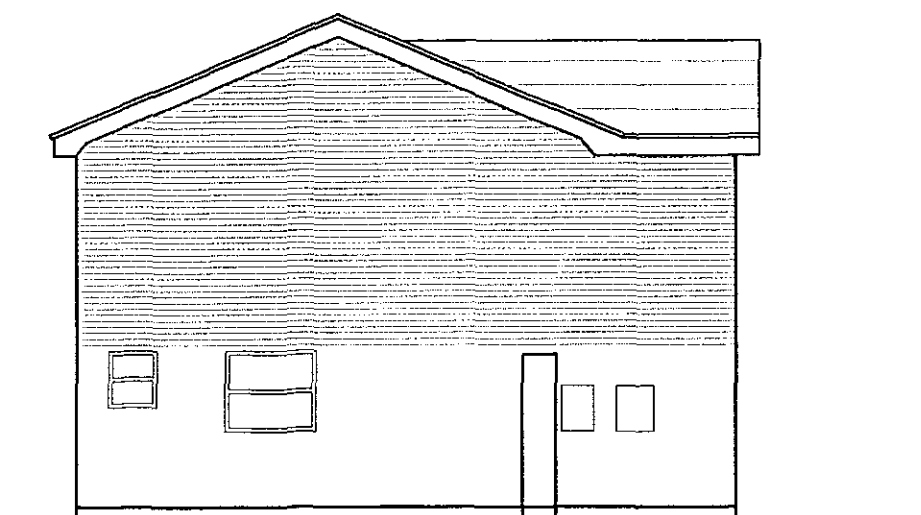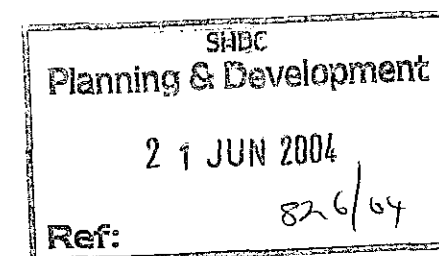

PROPOSED SIDE ELEVATION

PROPOSED FIRST FLOOR EXTENSION AT
11 MALVERN AVENUE SPALDING PE11 2DG
FOR MR AND MRS MUNCEY

PROPOSED ELEVATIONS

Job No LDC 21. 08. 04

Scale 1:100

Dwg No: 4

June 2004