






EXISTING FRONT ELEVATION

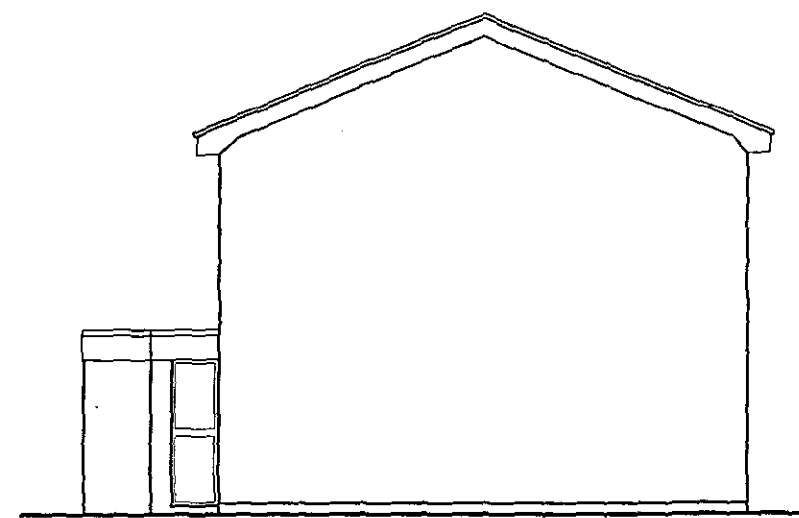

EXISTING SIDE ELEVATION

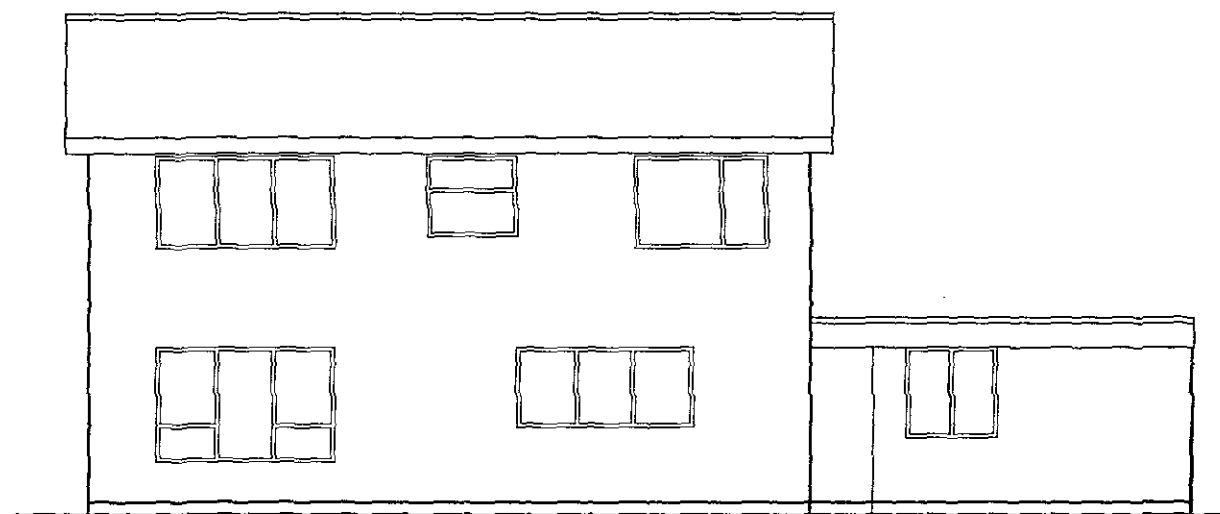

EXISTING REAR ELEVATION

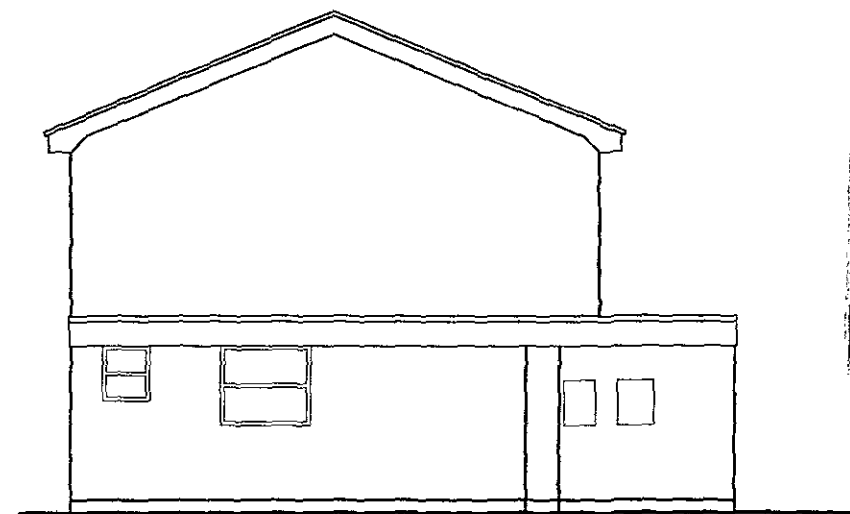

EXISTING SIDE ELEVATION

**DETERMINED
PLAN**

SHDC
Planning & Development
21 JUN 2004
Ref: 826/04

PROPOSED FIRST FLOOR EXTENSION AT
11 MALVERN AVENUE SPALDING PE11 2DG
FOR MR AND MRS MUNCEY

EXISTING ELEVATIONS

Job No LOC 21. 08. 04

Scale 1:100

Dwg No: 3

June 2004