




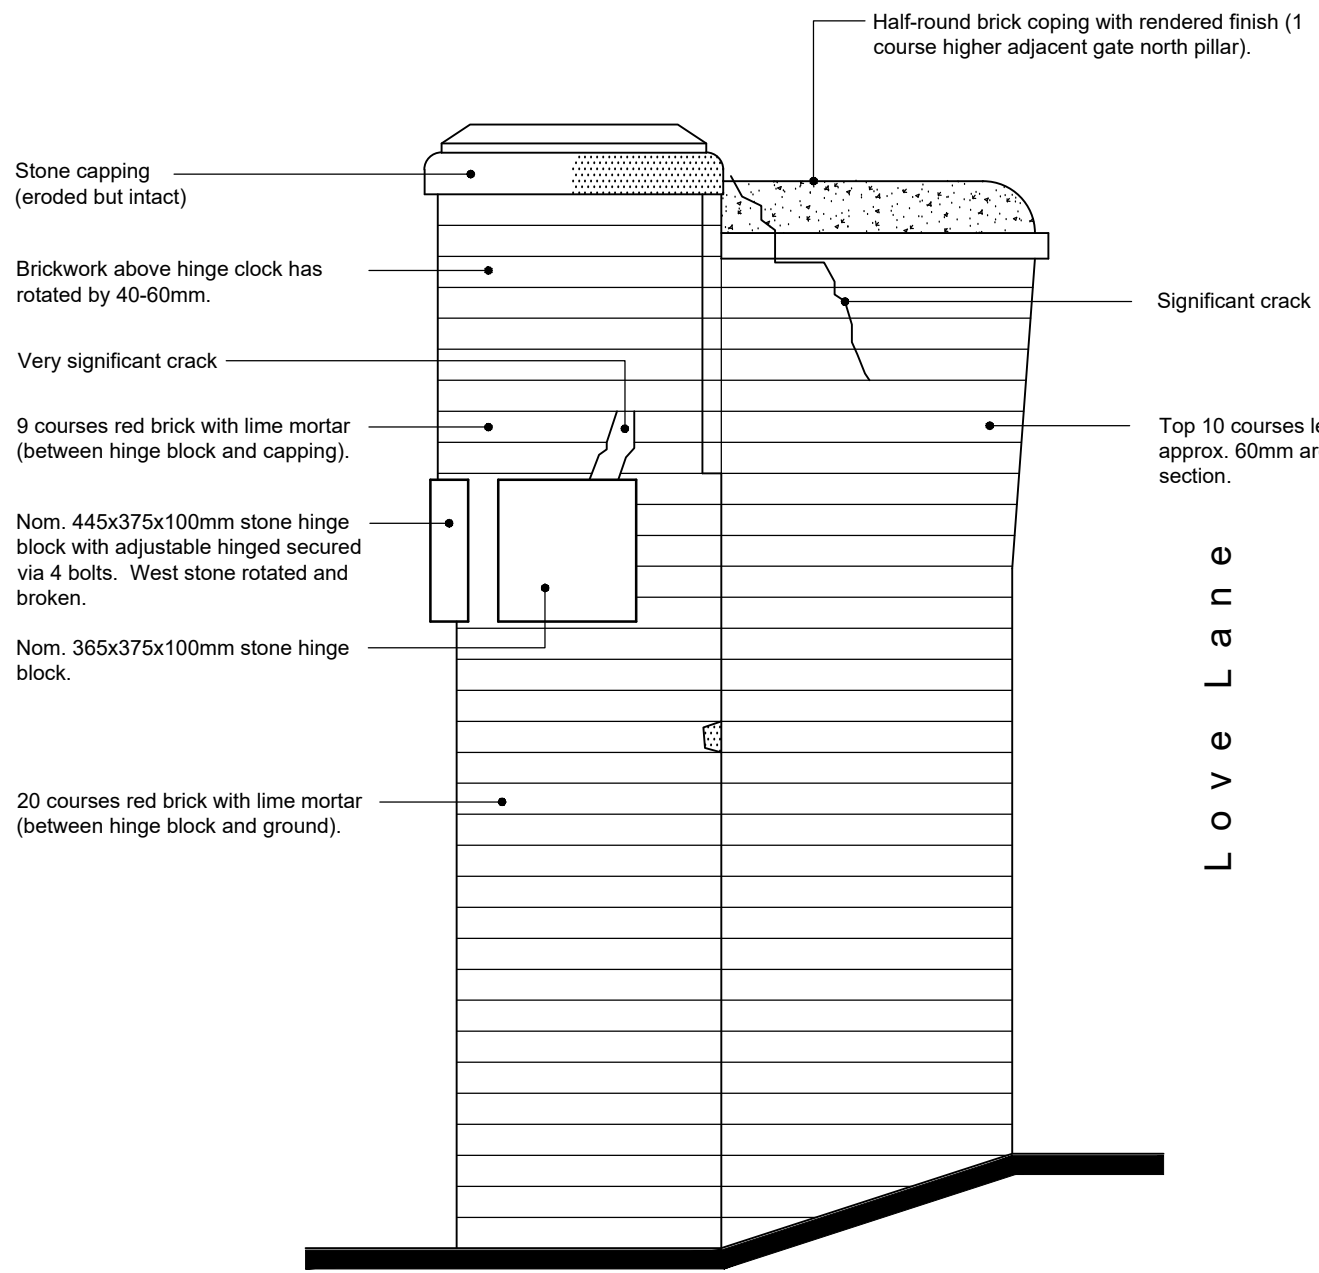


South elevation of north pillar and abutting wall
Scale 1:20

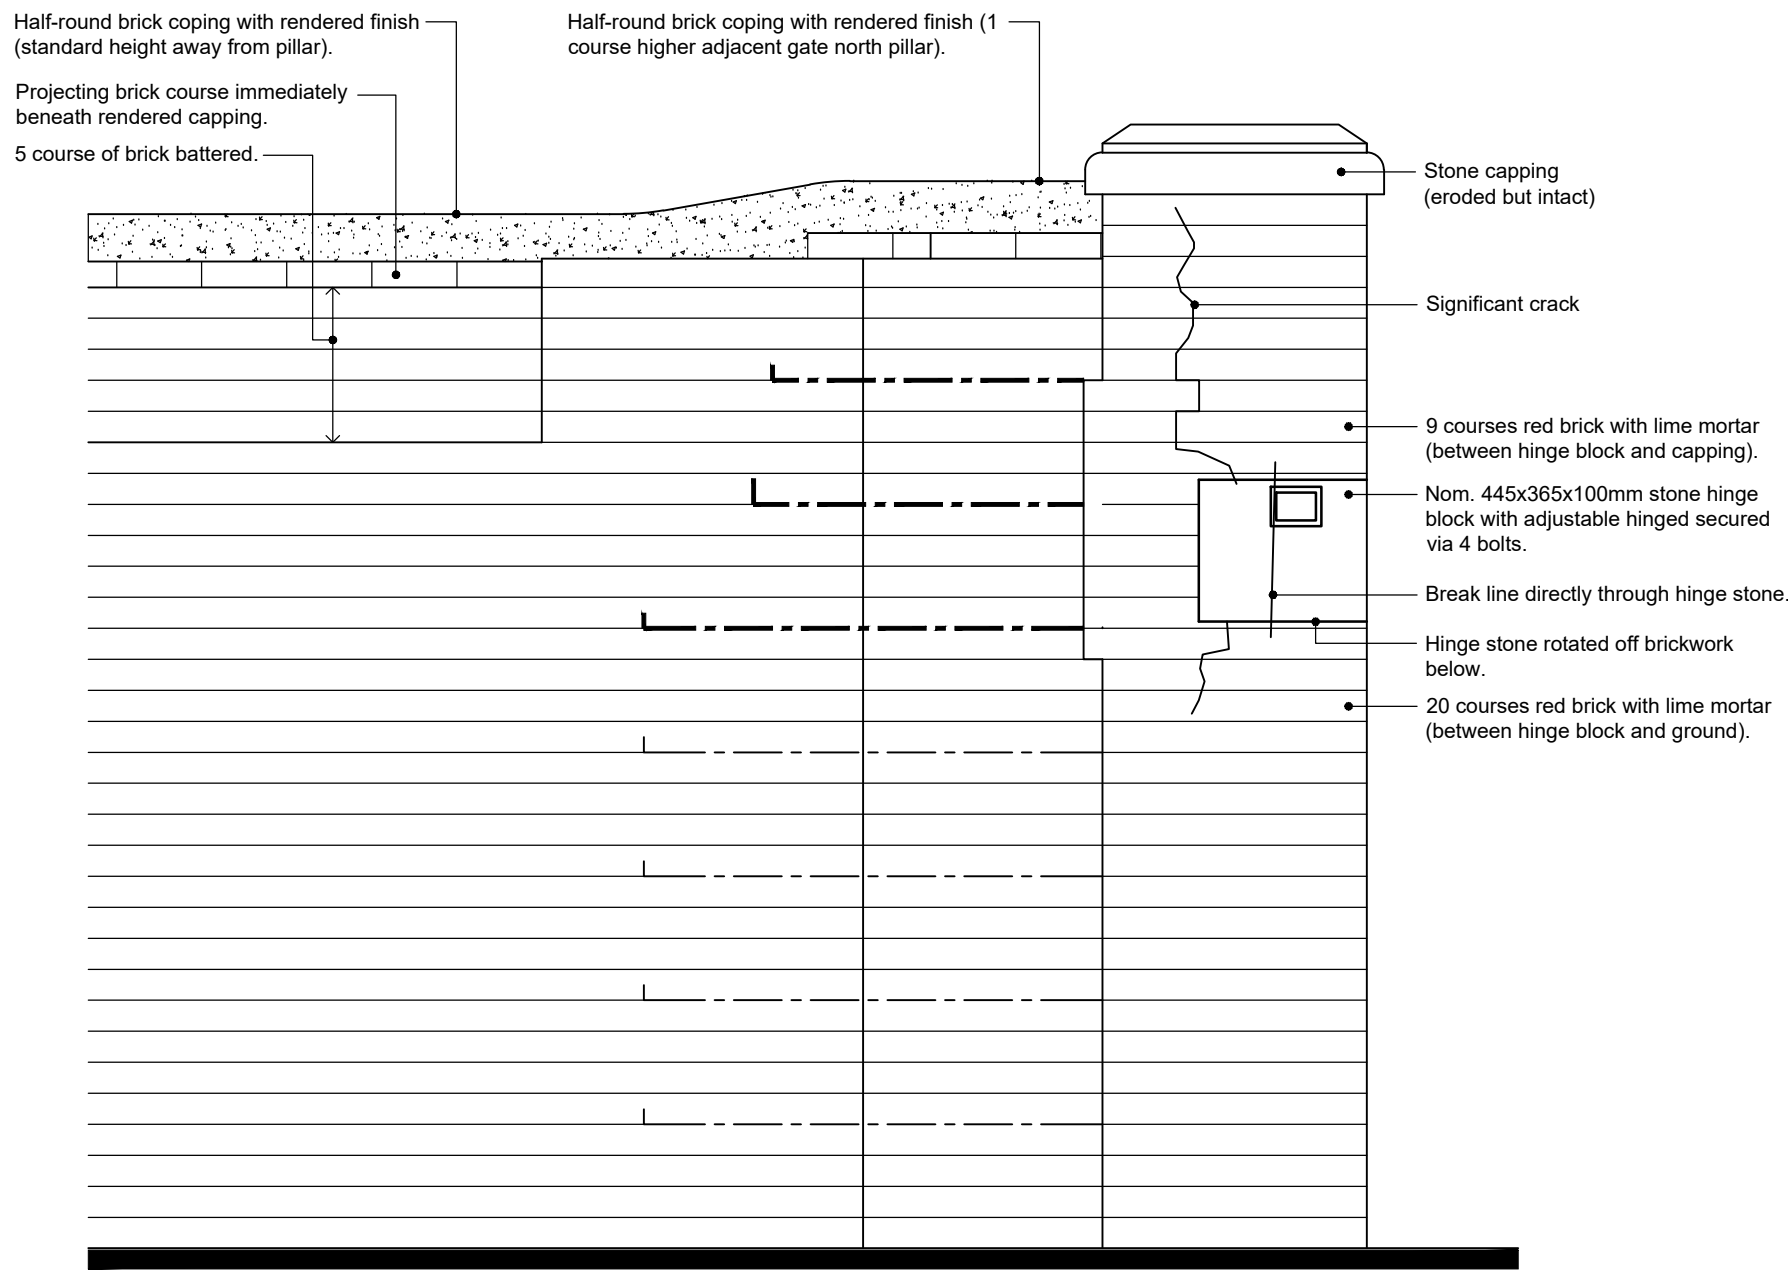


East elevation of north pillar and abutting wall
Scale 1:20

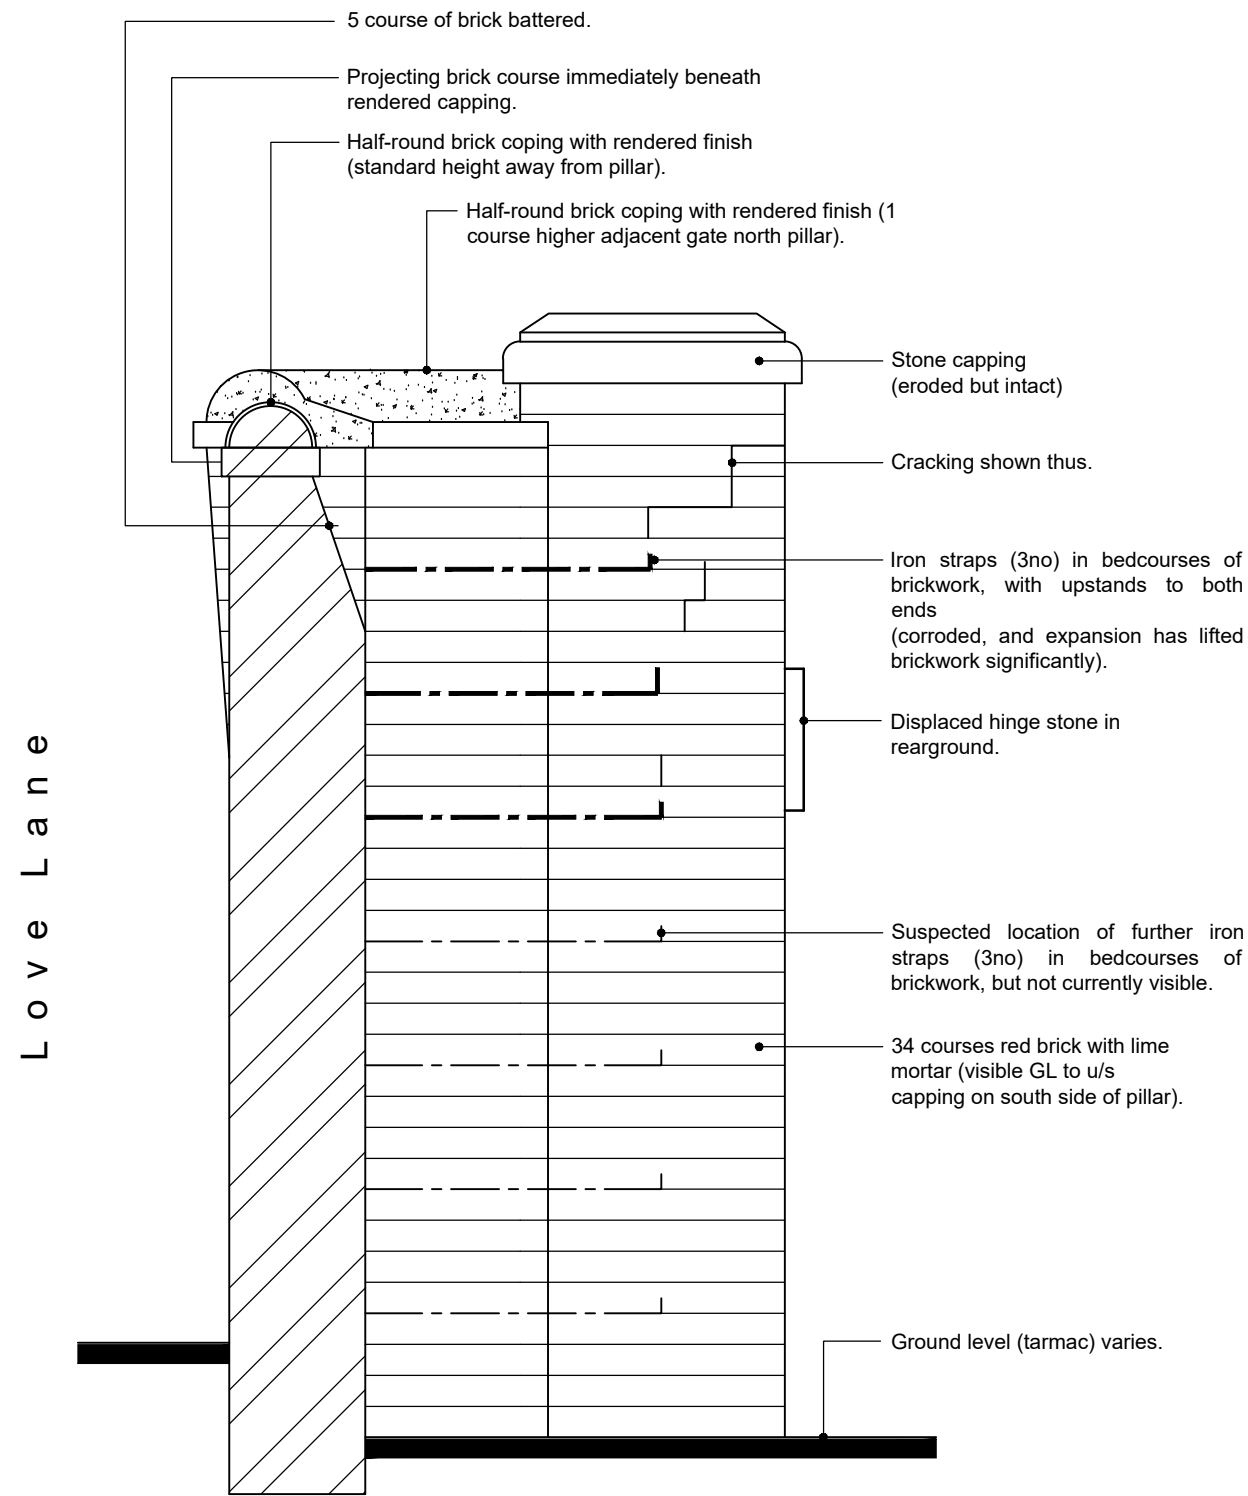


North elevation of north pillar and abutting wall
Scale 1:20

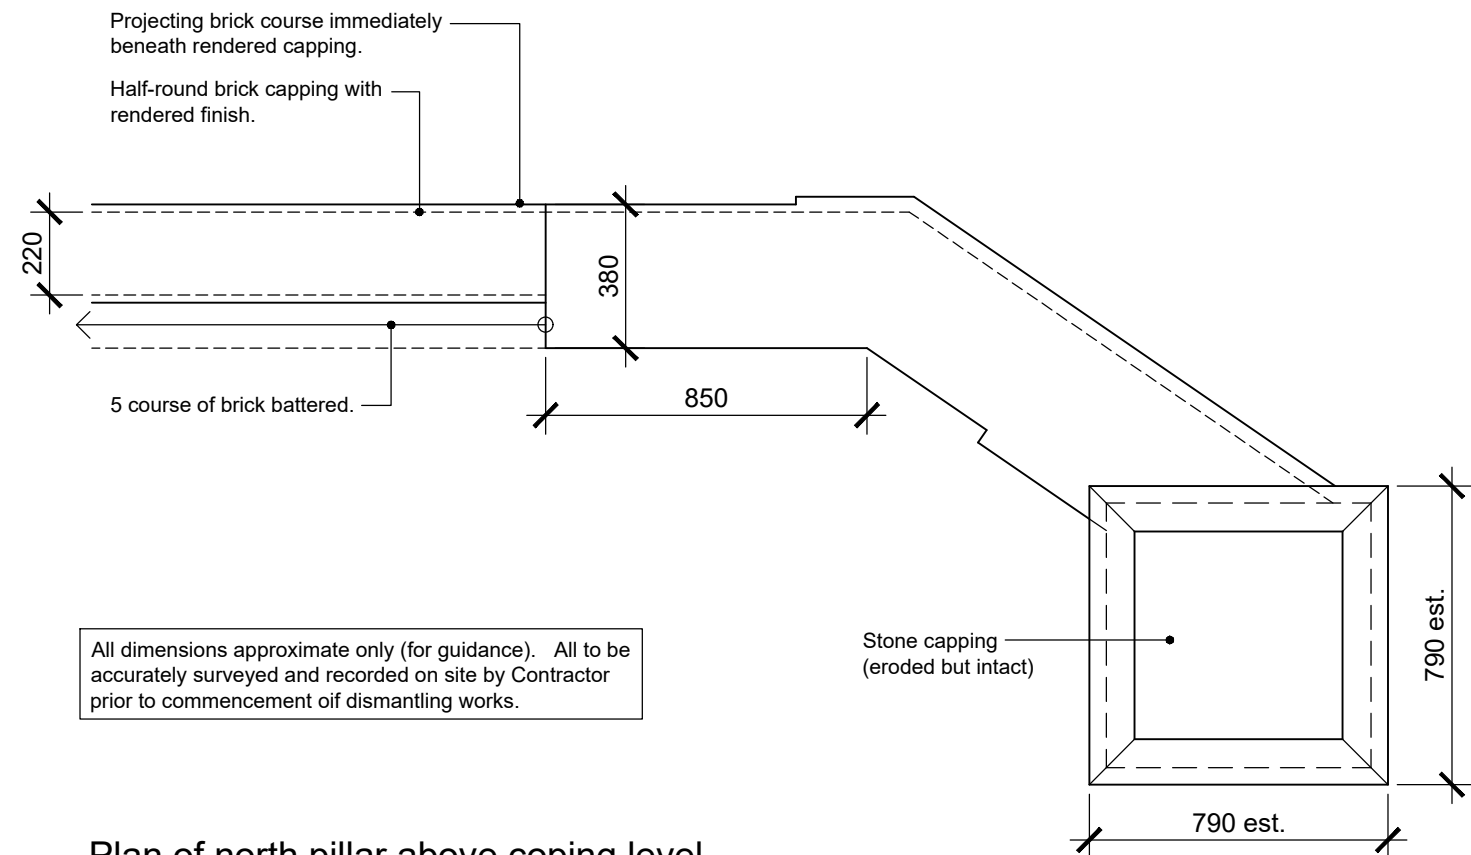


Plan of north pillar above coping level.
Scale 1:20

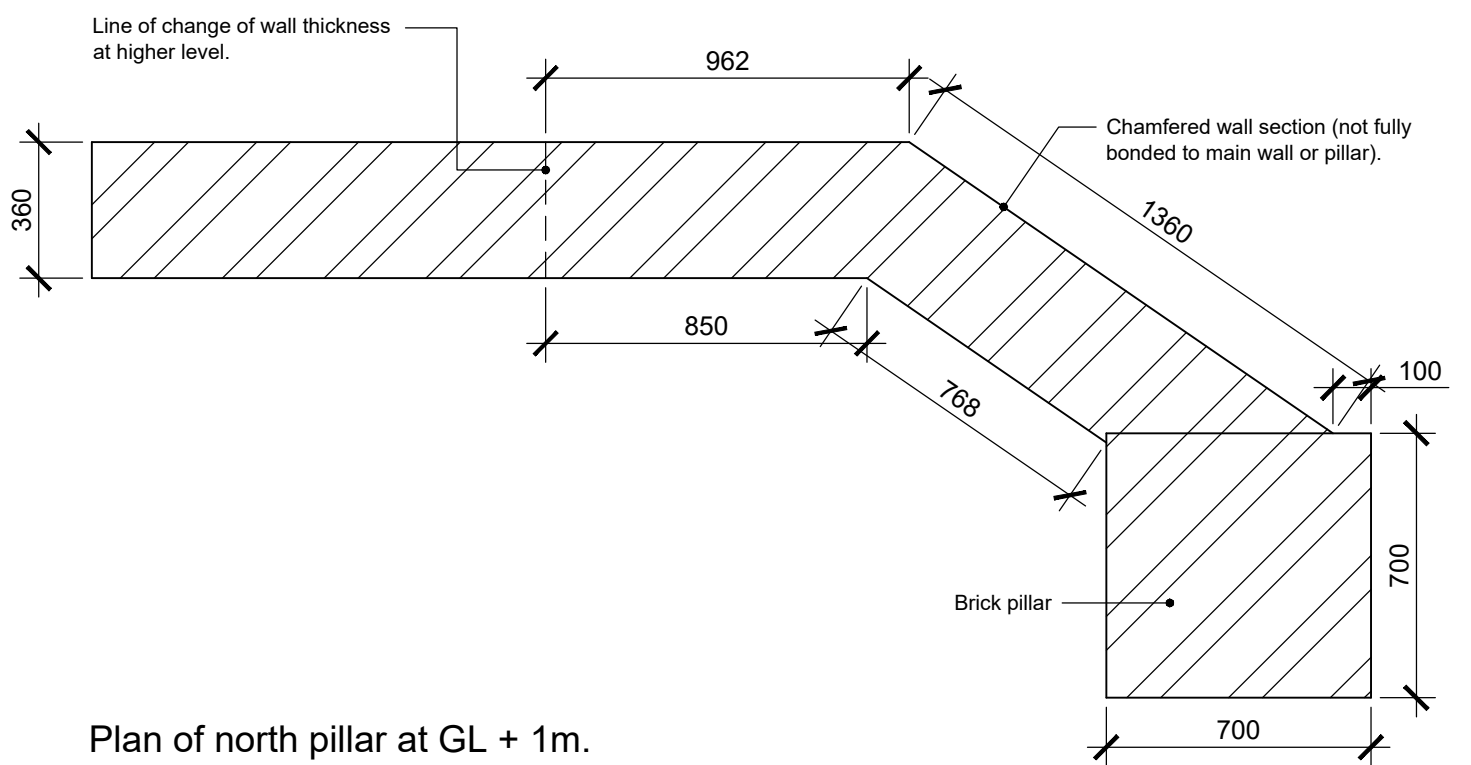

Plan of north pillar at GL + 1m.
Scale 1:20

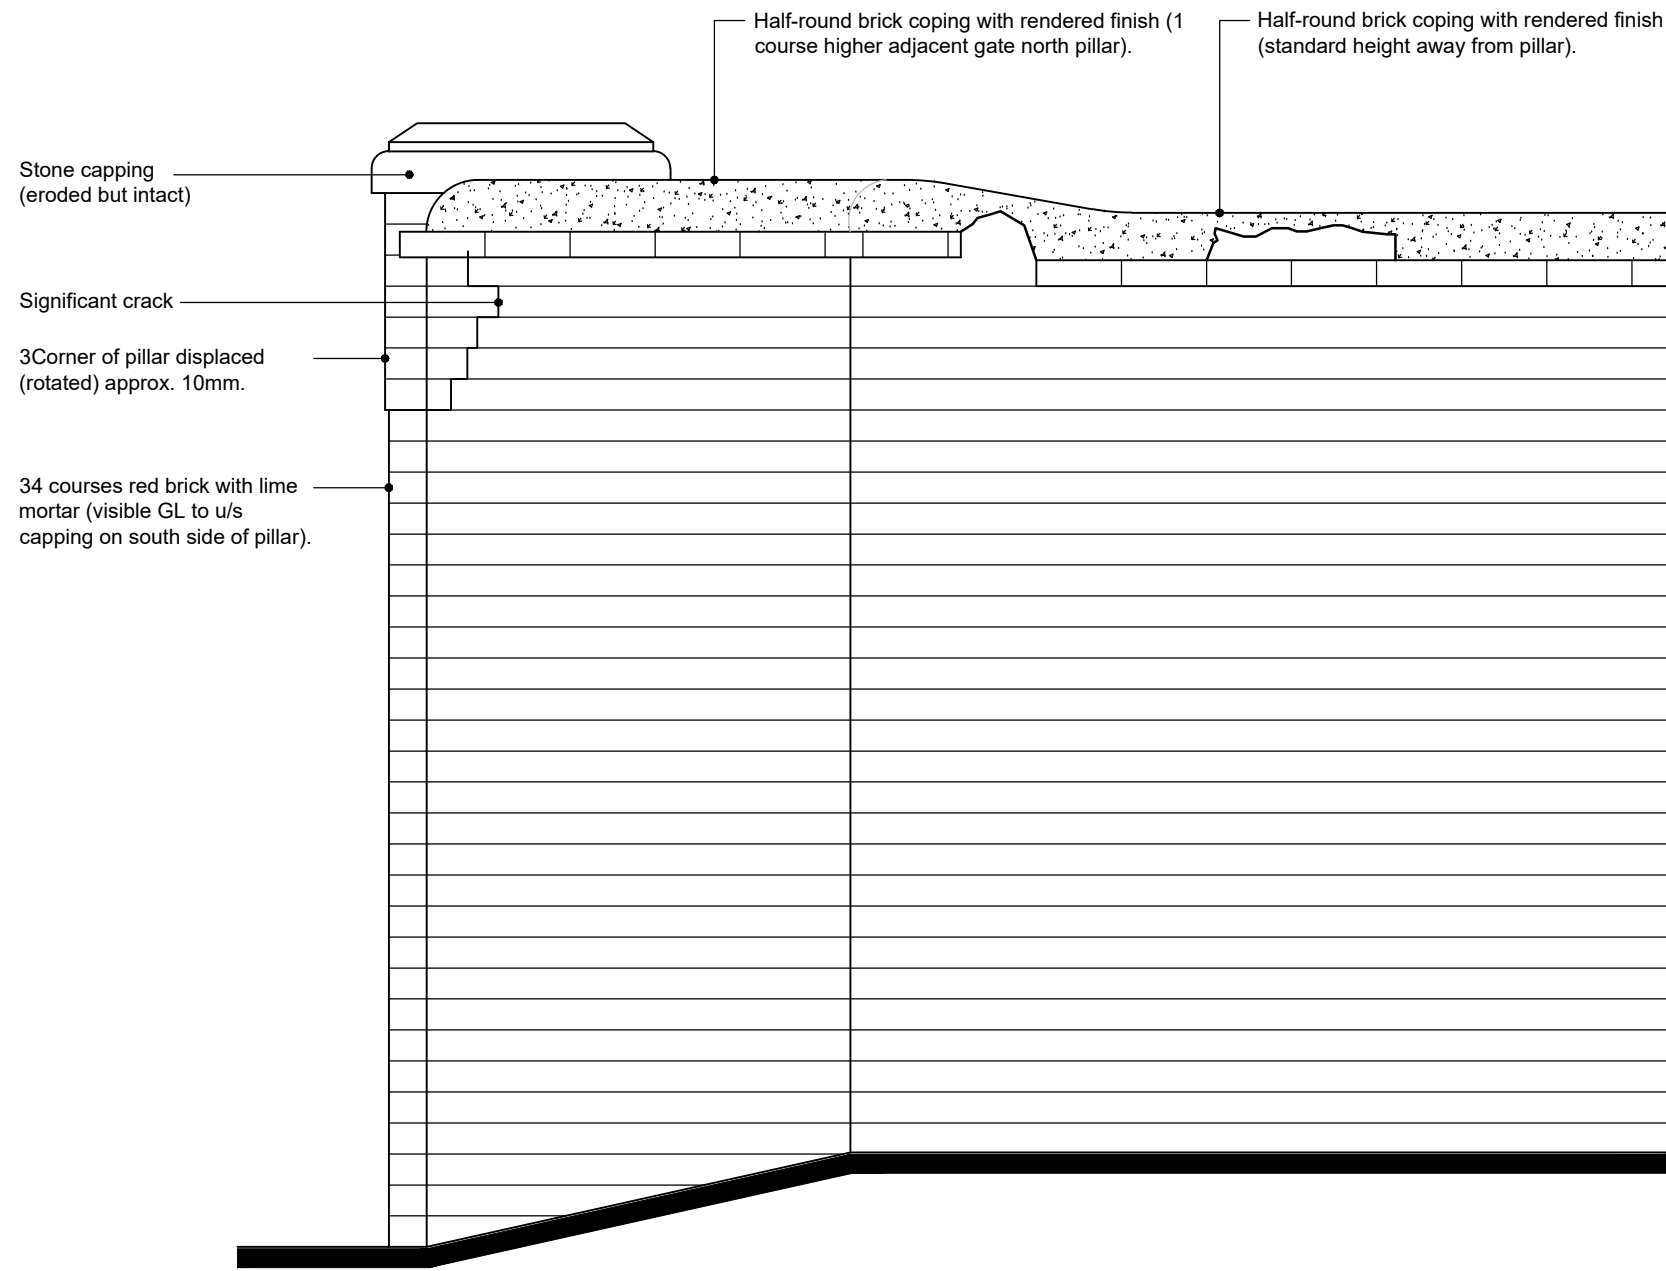


East elevation of north pillar and abutting wall
Scale 1:20

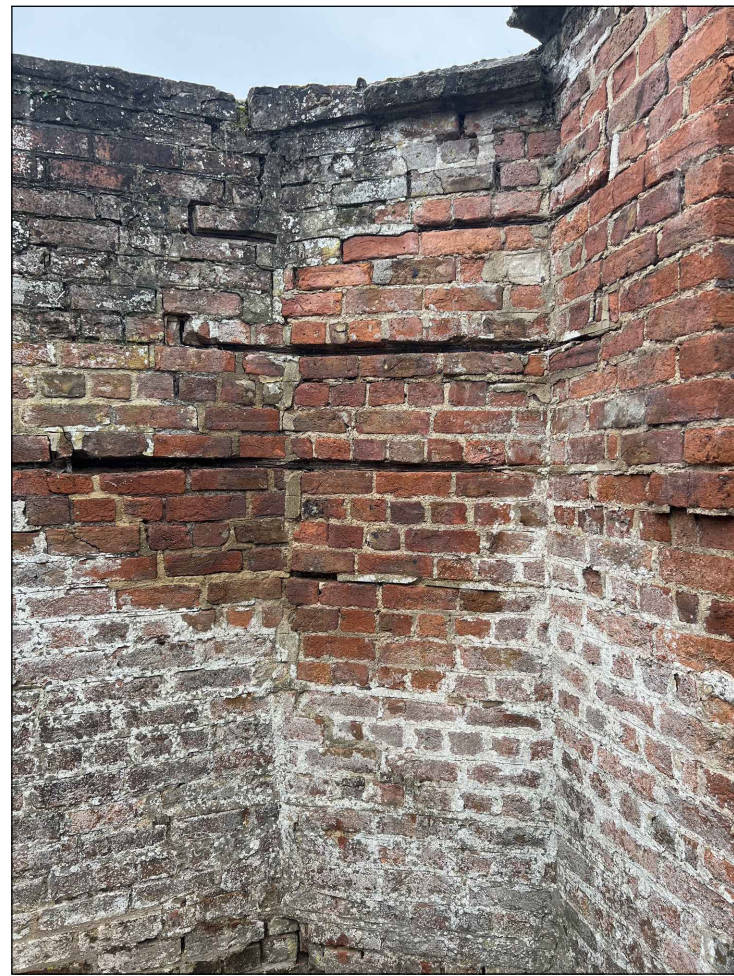

General view
Chamfered wall - internal view showing iron straps.



Detailed view
Hinge stone - west elevation

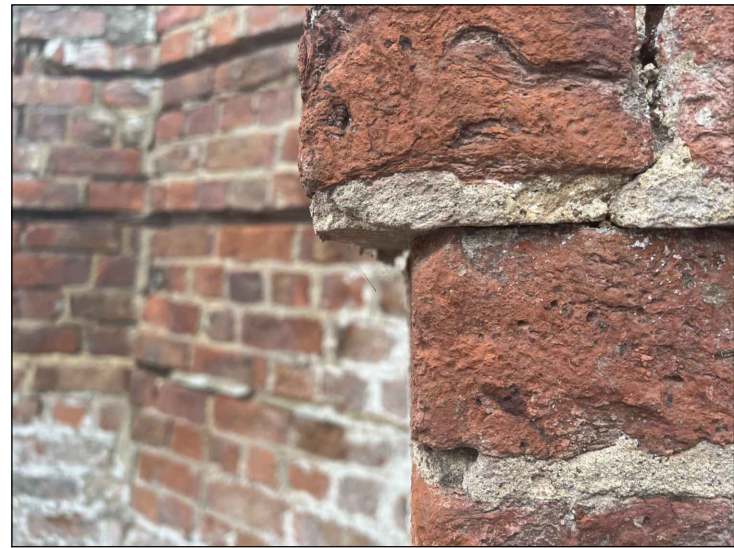

Detailed view
Pillar brickwork displacement.



Detailed view
Hinge stone displacement.

DO NOT SCALE THIS DRAWING. THE CONTRACTOR IS DEEMED TO HAVE CHECKED ALL DIMENSIONS ON SITE AND REPORT ANY DISCREPANCIES TO OGLESBY & LIMB LTD. THE CONTENTS OF THIS DRAWING ARE COVERED BY COPYRIGHT AND REMAIN THE PROPERTY OF OGLESBY & LIMB LTD. WRITTEN APPROVAL MUST BE OBTAINED FROM OGLESBY & LIMB LTD PRIOR TO DUPLICATION OR REPRODUCTION OF THIS DRAWING OR ITS CONTENTS. ANY DIMENSIONS NOT SHOWN ARE TO BE CHECKED AND AGREED WITH OGLESBY & LIMB LTD.

X	XX.XX.XX	XXXXX	XXX
Ref.	Date	Description	Initial

Oglesby & Limb Ltd	
Chartered Architect	
Suite 1, Market Chambers 12 Market Place, Spalding, Lincs PE11 1SL	
Tel: 01775 761196	
e-mail: design@o-l-ltd.co.uk	

Client:
South Holland District Council

Project:
**Ayscoughfee Hall Museum & Gardens
Church Gate, Spalding, PE11 2RA**

**Proposed rebuild of damaged gate
pillar (north pillar of east gates - Love
Lane).**

Drawing Title:
Plans, elevations and photos as existing
LBC APPLICATION ISSUE

Date:	Sept 2023	Scale:	as shown @ A1
Drawn by:	ajo	Checked by:	cls

Drawing Number:	Rev.
A1572-60	P1