


All Dimensions and Levels to be verified on site.
 Only Figured Dimensions to be used.
 Do not scale this drawing.
 Any discrepancies to be notified to the originator
 of this drawing immediately.
 If in doubt, ask.
 Copyright is reserved by them and the drawing is
 issued on the condition that it is not copied,
 reproduced, retained, or disclosed to any
 unauthorised person, either wholly or in part
 without consent.

 

SHDC
 Planning & Development
 4 OCT 2010
 Ref: 0829-13

Rev.	Date	Description	By	Chk'd

mouchel 
 business services

Mill House • Brayford Wharf North • Lincoln • LN1 1YT
 Tel: 01522 836836 • Fax: 01522 516050
 www.hbs.uk.com

Client
 Lincolnshire County Council

Project
 Spalding The Garth School

Drawing Title
 Location Plan


Drawn By GT	Checked By JT
-----------------------	-------------------------

Scale 1:1250 @ A3	Date 08-09-10
-----------------------------	-------------------------


Project No. DC/721/0002	Drawing No. P.01	Revision -
-----------------------------------	----------------------------	----------------------

Drawing Status
Planning



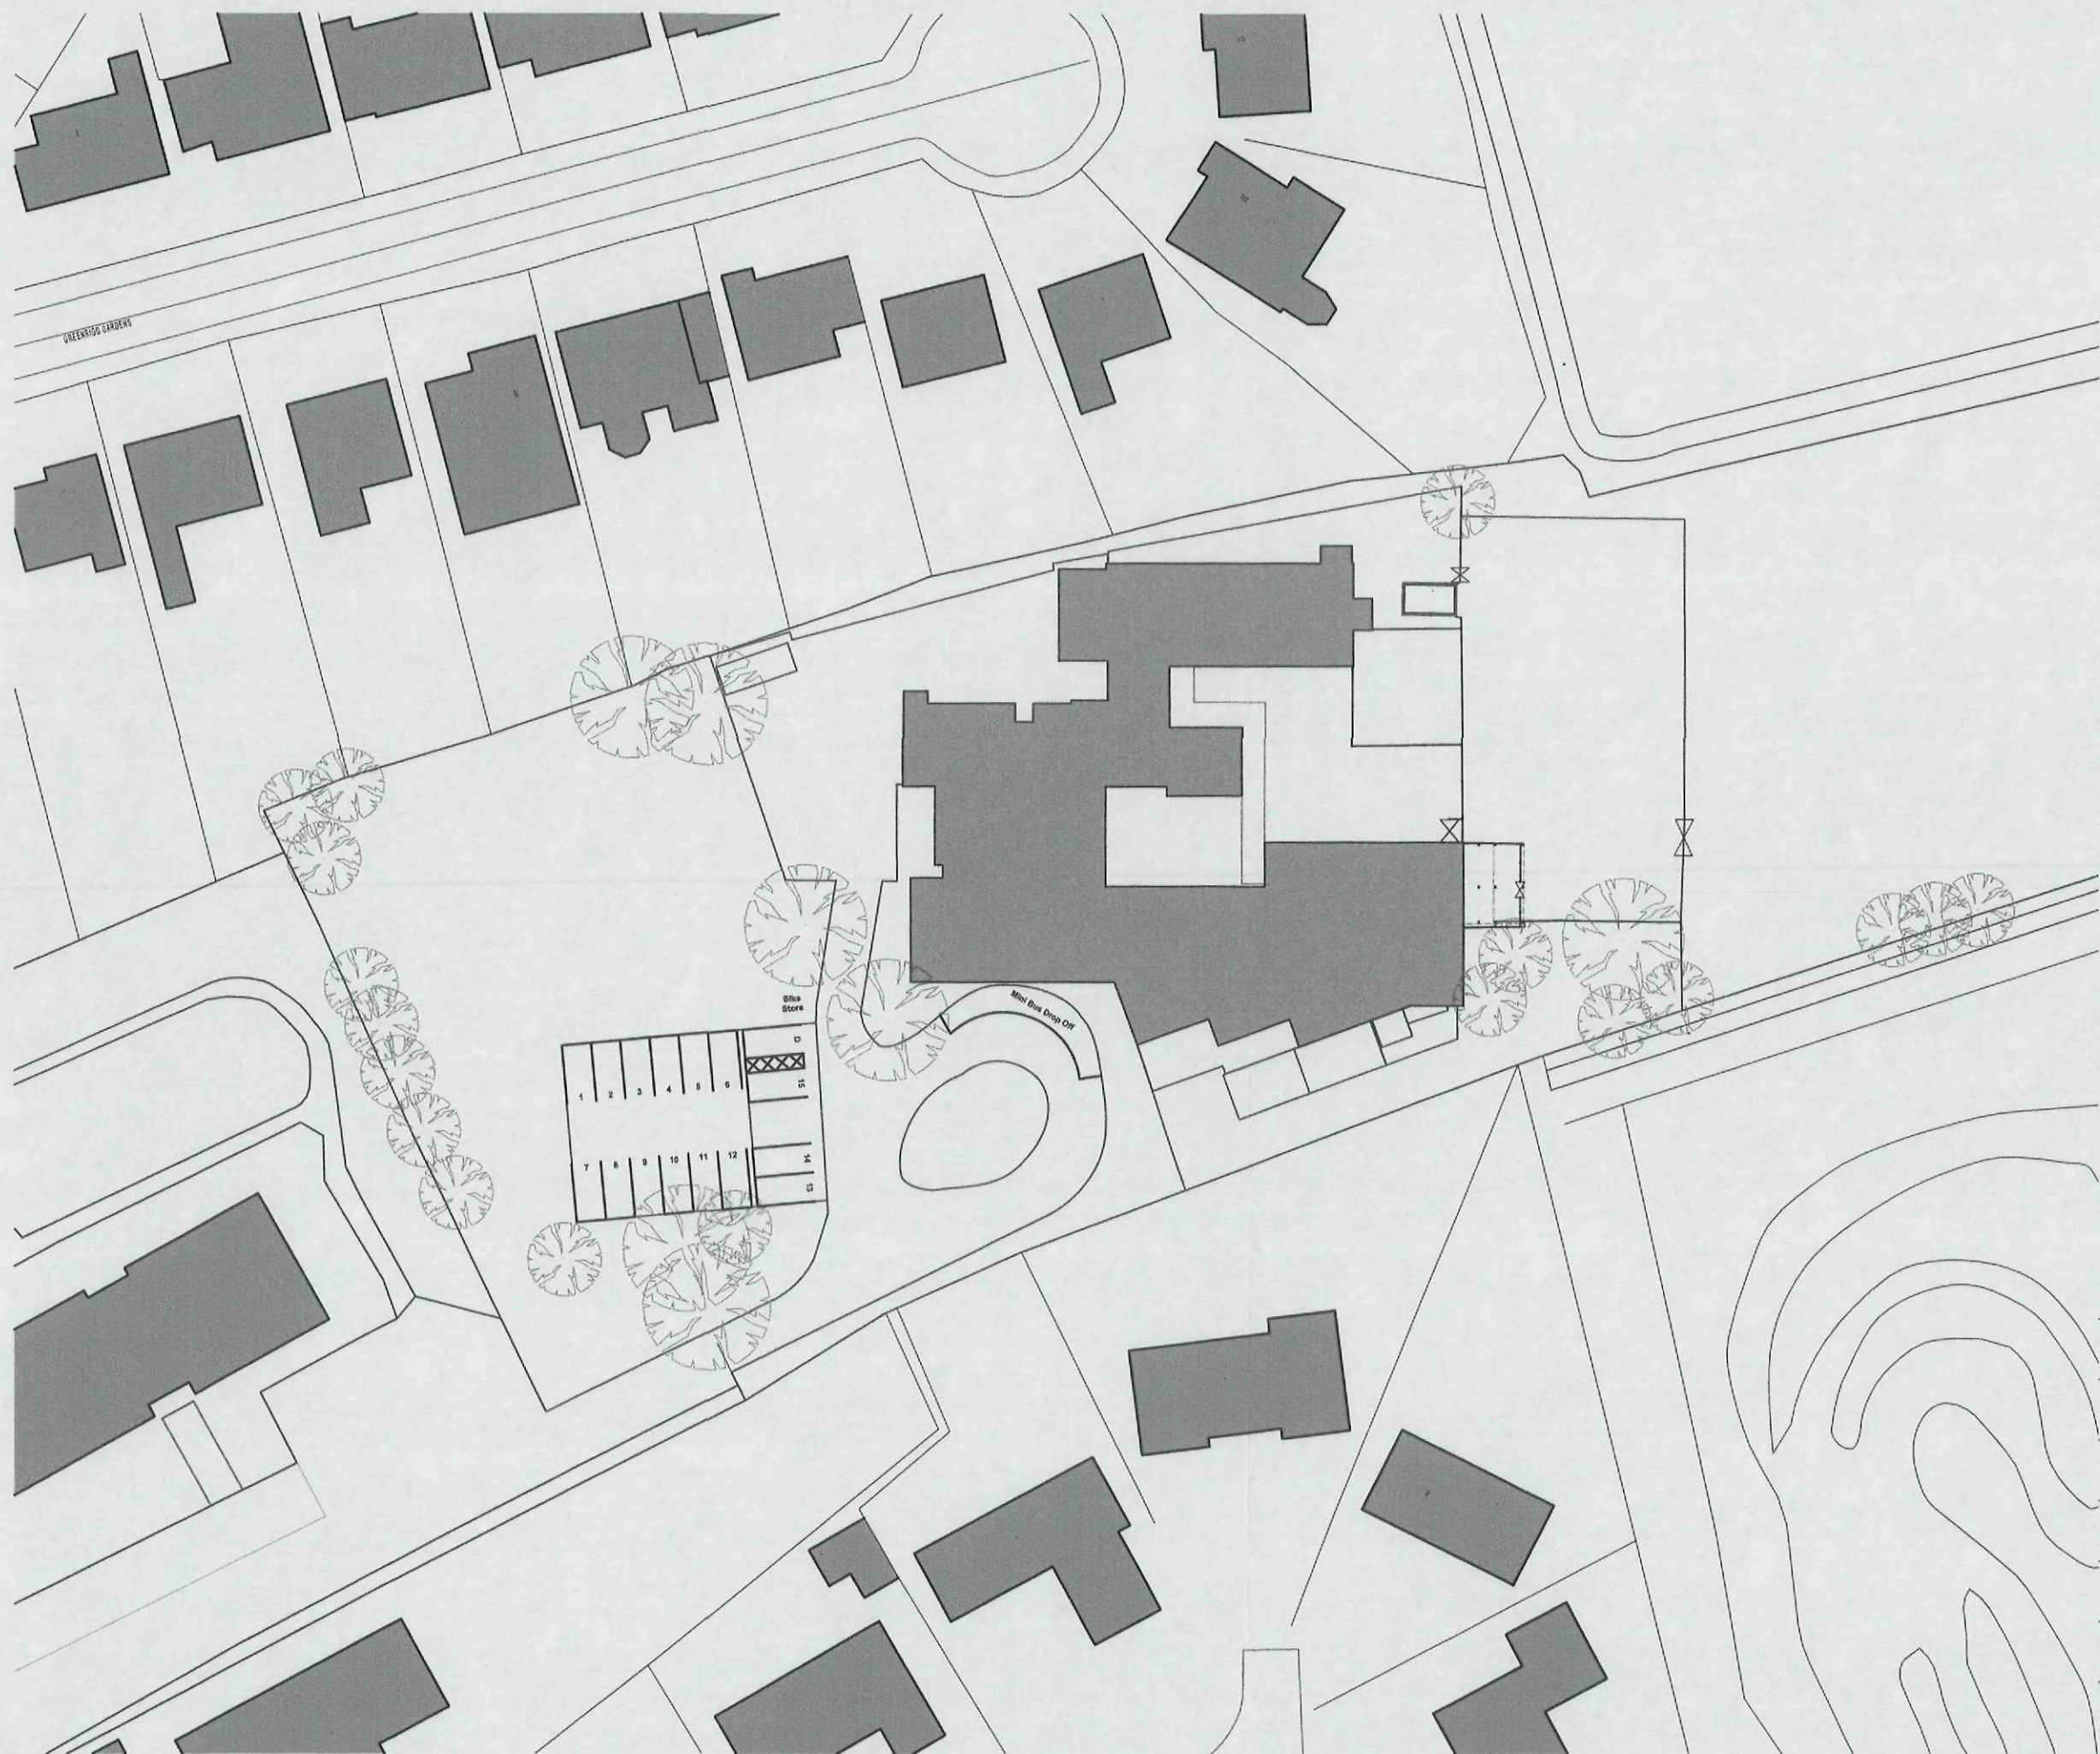

All Dimensions and Levels to be verified on site.
 Only Figured Dimensions to be used.
 Do not scale this drawing.
 Any discrepancies to be notified to the originator of this drawing immediately.
 If in doubt, ask.
 Copyright is reserved by them and the drawing is issued on the condition that it is not copied, reproduced, retained, or disclosed to any unauthorised person, either wholly or in part without consent.

 

SHDC
 Planning & Development
 4 OCT 2010
 Ref: 0829-10

Rev.	Date	Description	By	Chk'd
------	------	-------------	----	-------

mouchel
 business services
 Mill House • Brayford Wharf North • Lincoln • LN1 1YT
 Tel: 01522 836836 • Fax: 01522 516050
 www.hbs.uk.com

Client
 Lincolnshire County Council

Project
 Spalding The Garth School

Drawing Title
 Site Plan Existing

Drawn By
 GT

Checked By
 JT

Scale
 1:500 @ A3

Date
 08-09-10


Project No.
 DC/721/0002

Drawing No.
 P.02

Revision
 -

Drawing Status
 Planning

All Dimensions and Levels to be verified on site.
 Only Figured Dimensions to be used.
 Do not scale this drawing.
 Any discrepancies to be notified to the originator
 of this drawing immediately.
 If in doubt, ask.
 Copyright is reserved by them and the drawing is
 issued on the condition that it is not copied,
 reproduced, retained, or disclosed to any
 unauthorised person, either wholly or in part
 without consent.

 

SHDC
 Planning & Development
 4 OCT 2010
 Ref: 0829-10

Rev.	Date	Description	By	Chk'd

mouchel 
 business services

Mill House • Brayford Wharf North • Lincoln • LN1 1YT
 Tel: 01522 836836 • Fax: 01522 518050
 www.hbs.uk.com

Client
 Lincolnshire County Council

Project
 Spalding The Garth School


Drawing Title
 Site Plan Proposed

Drawn By GT	Checked By JT
-----------------------	-------------------------


Scale 1:500 @ A3	Date 08-09-10
----------------------------	-------------------------

Project No. DC/721/0002	Drawing No. P.03	Revision -
-----------------------------------	----------------------------	----------------------

Drawing Status
Planning

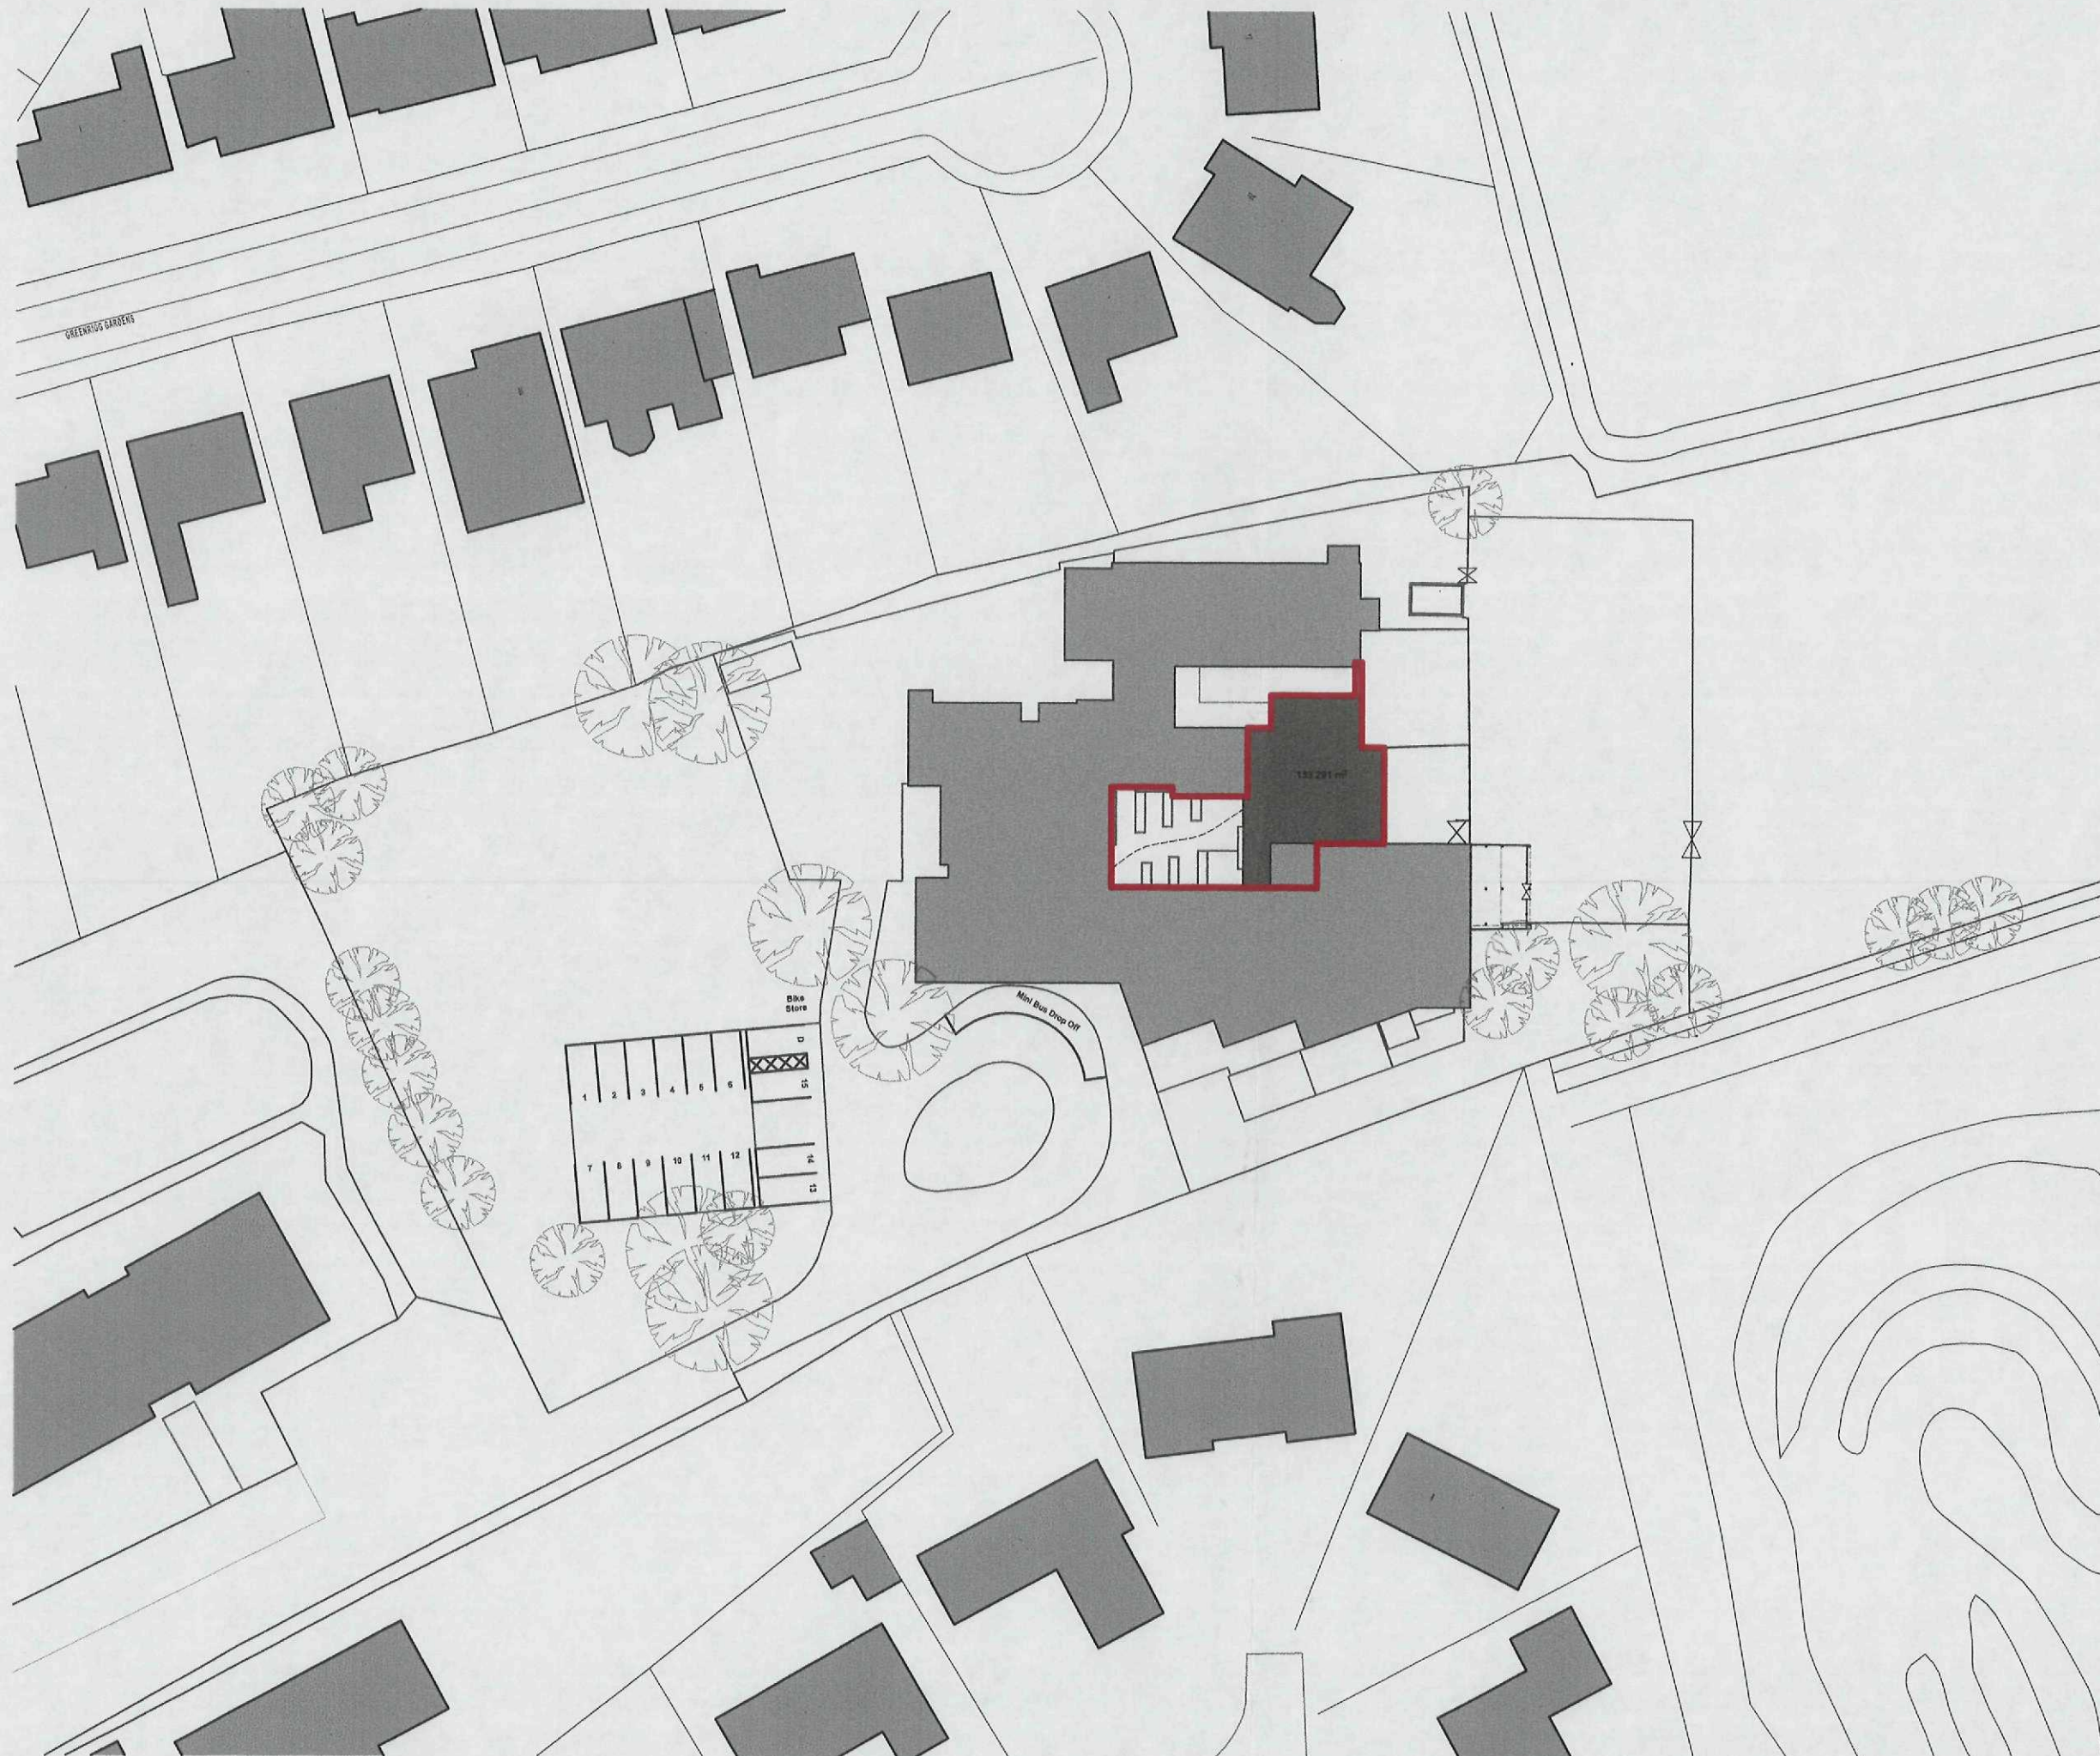

All Dimensions and Levels to be verified on site.
Only Figured Dimensions to be used.
Do not scale this drawing.
Any discrepancies to be notified to the originator of this drawing immediately.
If in doubt, ask.
Copyright is reserved by them and the drawing is issued on the condition that it is not copied, reproduced, retained, or disclosed to any unauthorised person, either wholly or in part without consent.

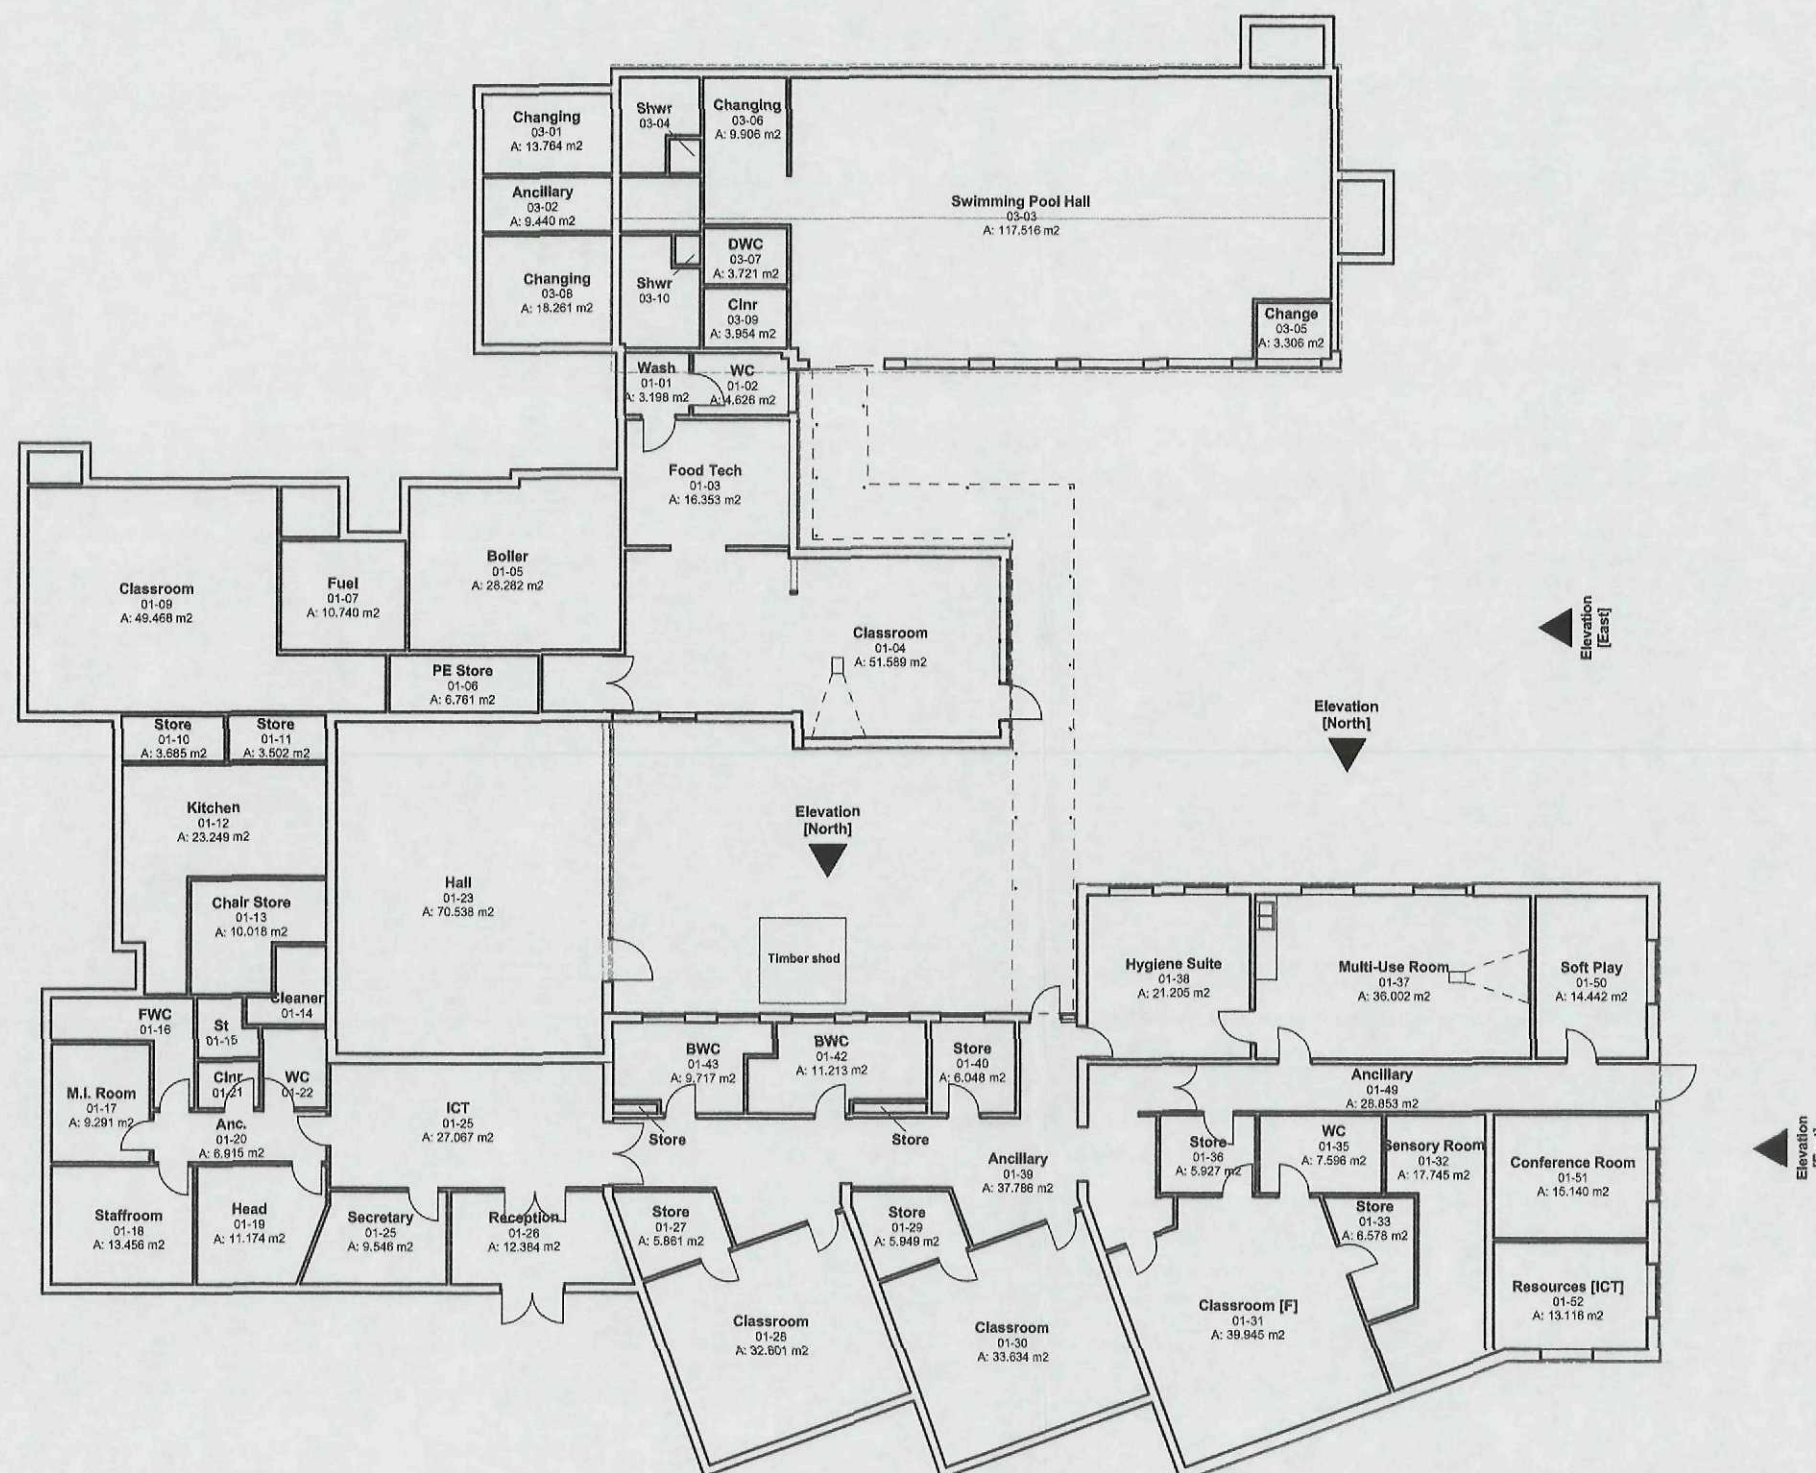

SHDC
Planning & Development
4 OCT 2010
Ref: 0829-10

Rev.	Date	Description	By	Chk'd

mouchel
business services

Mill House • Brayford Wharf North • Lincoln • LN1 1YT
Tel: 01522 836836 • Fax: 01522 516050
www.hbs.uk.com

Client
Lincolnshire County Council

Project
Spalding The Garth School

Drawing Title
Plan Existing

Drawn By GT	Checked By JT
-----------------------	-------------------------



Scale 1:200 @ A3	Date 08-09-10
----------------------------	-------------------------

Project No. DC721/0002	Drawing No. P.04	Revision ..
----------------------------------	----------------------------	----------------

Drawing Status
Planning

Plan - Existing 1:200

All Dimensions and Levels to be verified on site.
 Only Figured Dimensions to be used.
 Do not scale this drawing.
 Any discrepancies to be notified to the originator
 of this drawing immediately.
 If in doubt, ask.
 Copyright is reserved by them and the drawing is
 issued on the condition that it is not copied,
 reproduced, retained, or disclosed to any
 unauthorised person, either wholly or in part
 without consent.

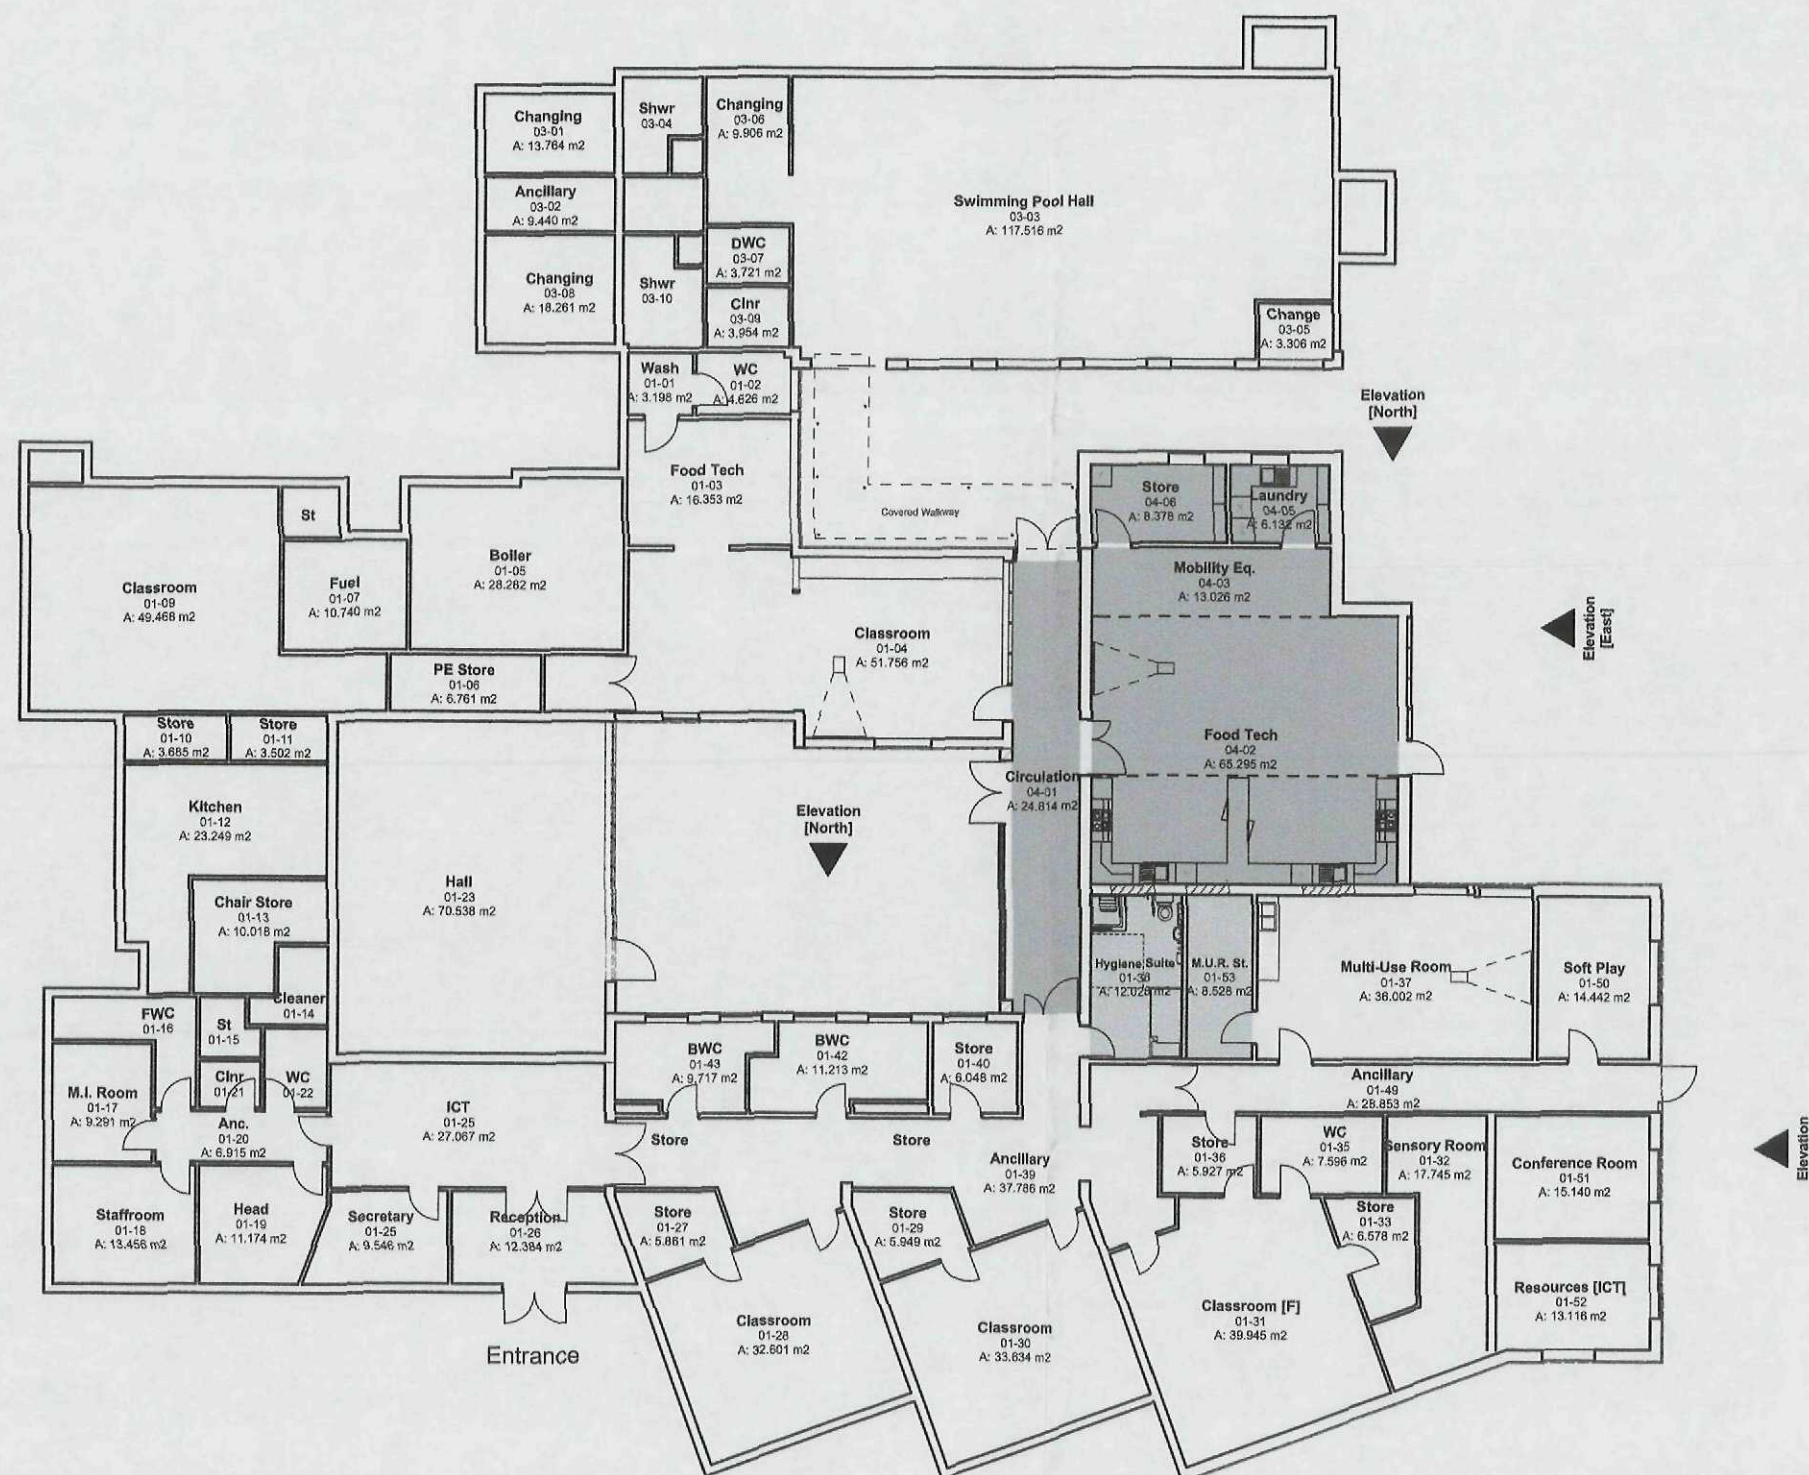 

SHDC
 Planning & Development
 4 OCT 2010
 Ref: 0829-10

Rev.	Date	Description	By	Chk'd

mouchel
 business services

Mill House • Brayford Wharf North • Lincoln • LN1 1YT
 Tel: 01522 836836 • Fax: 01522 516050
 www.hbs.uk.com

Client
 Lincolnshire County Council

Project
 Spalding The Garth School

Drawing Title
 Plan Proposed

Drawn By GT	Checked By JT
-----------------------	-------------------------

Scale 1:200 @ A3	Date 08-09-10
----------------------------	-------------------------

Project No. DC/721/0002	Drawing No. P.05	Revision -
-----------------------------------	----------------------------	----------------------

Drawing Status
Planning

Plan - Proposed 1:200

All Dimensions and Levels to be verified on site.
 Only Figured Dimensions to be used.
 Do not scale this drawing.
 Any discrepancies to be notified to the originator
 of this drawing immediately.
 If in doubt, ask.
 Copyright is reserved by them and the drawing is
 issued on the condition that it is not copied,
 reproduced, retained, or disclosed to any
 unauthorised person, either wholly or in part
 without consent.

- ① Existing Felt Flat Roof
- ② New Single Ply Membrane [Grey]
- ③ Existing Timber Cladding Boards [White]
- ④ Existing Brickwork [Buff]
- ⑤ New Trespa Cladding [Gold Yellow]
- ⑥ Existing uPVC Windows [White]
- ⑦ New Powder Coated Aluminium Doors / Windows [Dark Grey]
- ⑧ Existing Canopy
- ⑨ New Aluminium RWP / Hopper [Black]

SHDC
 Planning & Development
 4 OCT 2010
 Ref: 0829-10

Rev.	Date	Description	By	Chk'd
------	------	-------------	----	-------

mouchel 
 business services

Mill House • Brayford Wharf North • Lincoln • LN1 1YT
 Tel: 01522 836836 • Fax: 01522 516050
 www.hbs.uk.com

Client
 Lincolnshire County Council

Project
 Spalding The Garth School


Drawing Title
 Elevations 1

Drawn By	Checked By
GT	JT


Scale	Date
1:100 @ A3	08-09-10

Project No.	Drawing No.	Revision
DC/721/0002	P.06	-

Drawing Status
 Planning

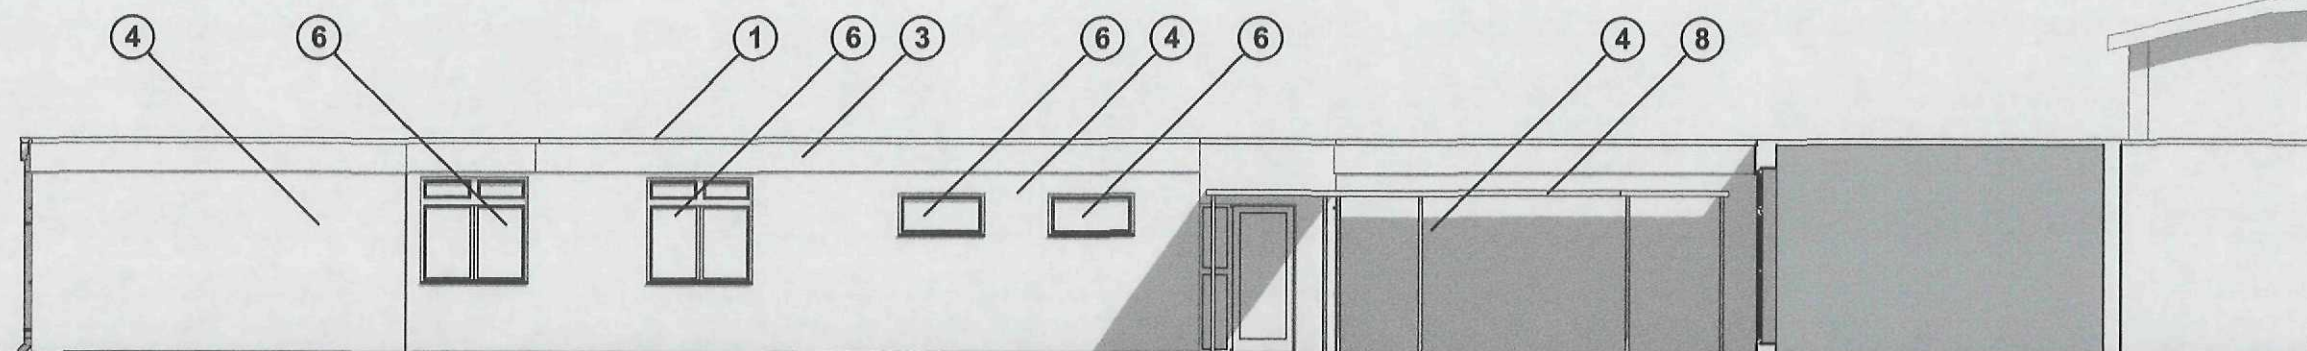


North Elevation - Existing 1:100

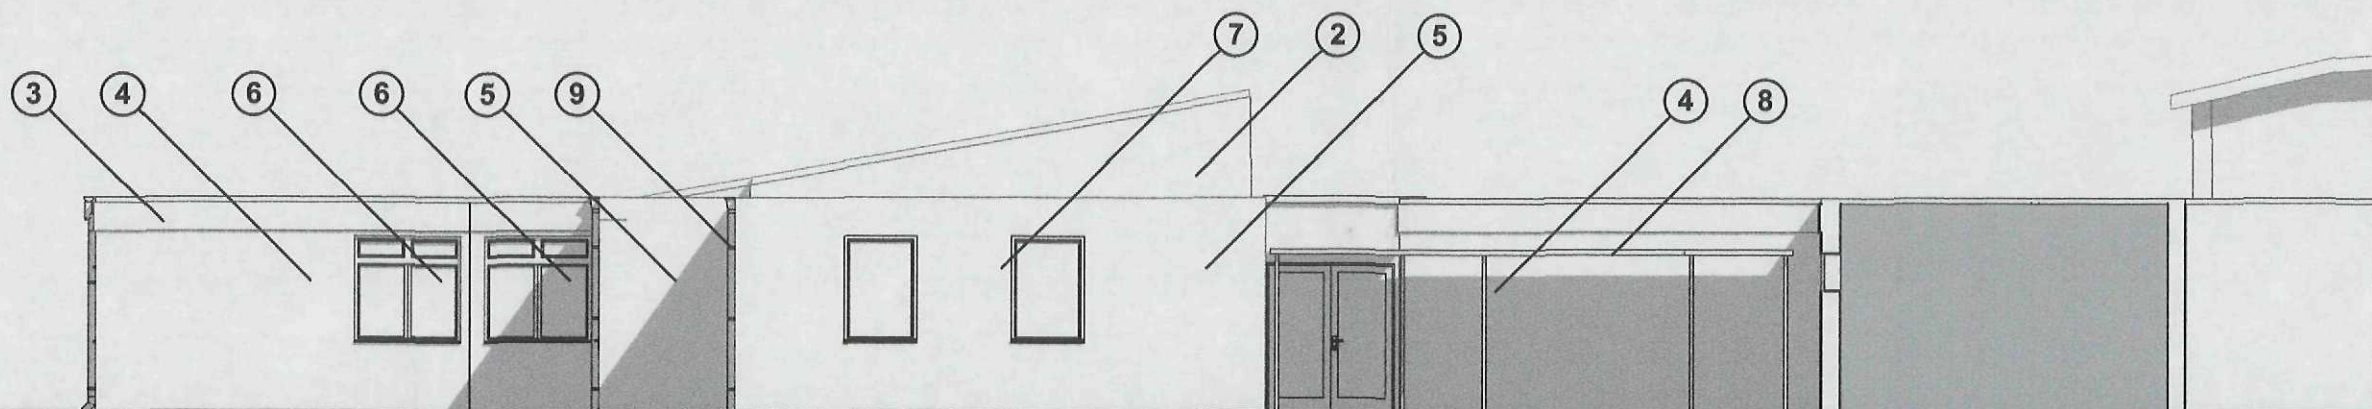


North Elevation - Proposed 1:100

All Dimensions and Levels to be verified on site.
 Only Figured Dimensions to be used.
 Do not scale this drawing.
 Any discrepancies to be notified to the originator of this drawing immediately.
 If in doubt, ask.
 Copyright is reserved by them and the drawing is issued on the condition that it is not copied, reproduced, retained, or disclosed to any unauthorised person, either wholly or in part without consent.

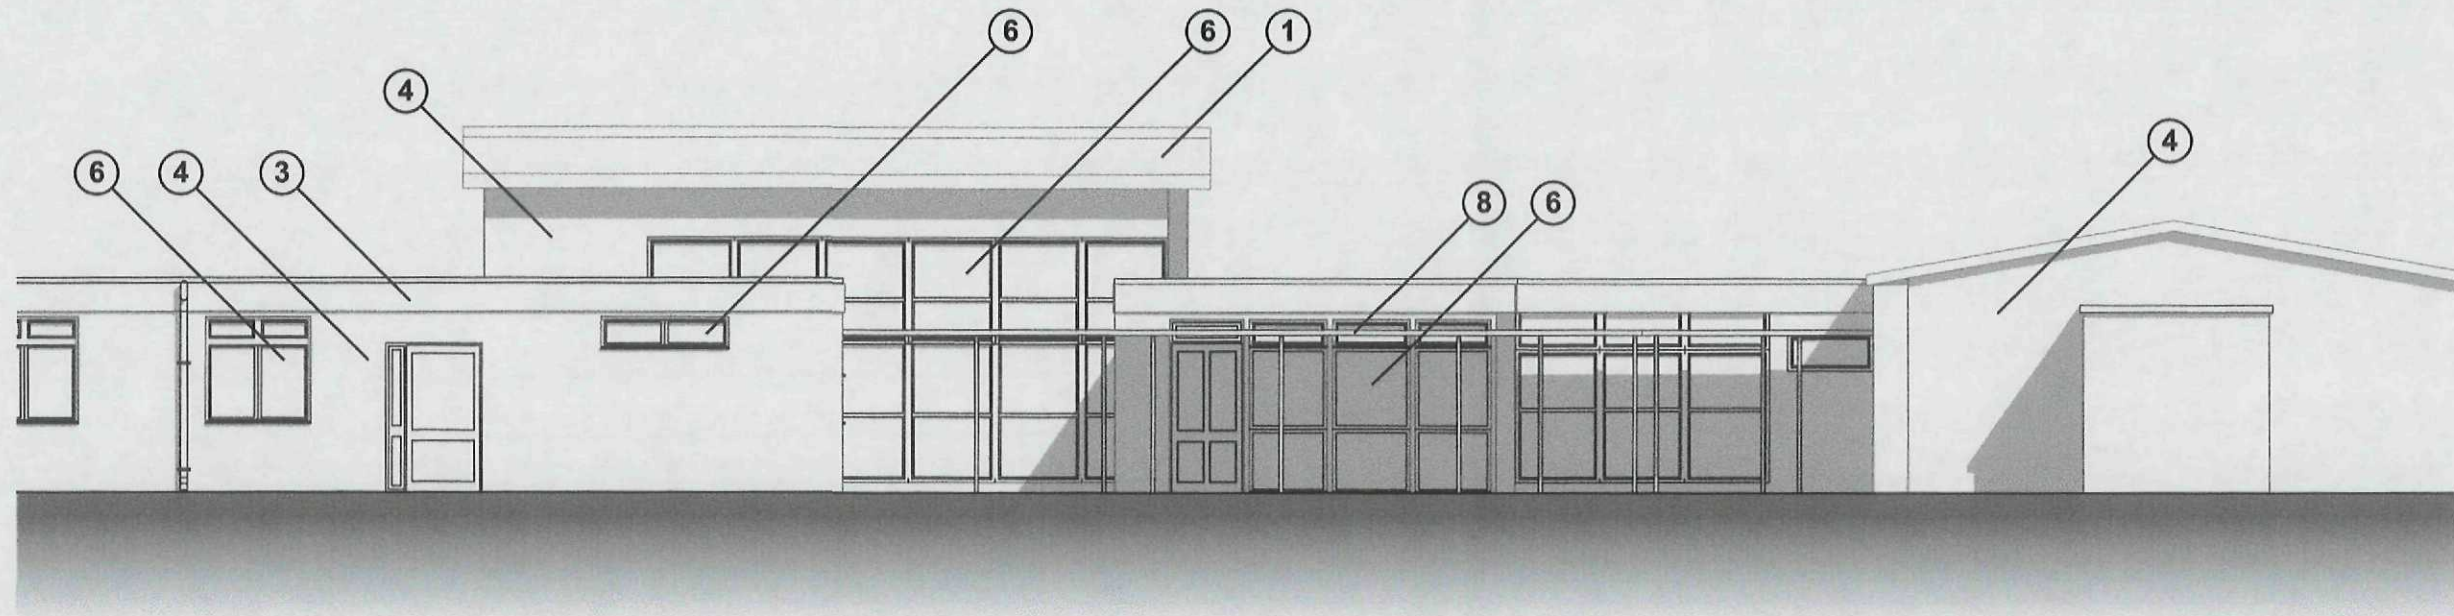


East Elevation - Existing 1:100

- ① Existing Felt Flat Roof
- ② New Single Ply Membrane [Grey]
- ③ Existing Timber Cladding Boards [White]
- ④ Existing Brickwork [Buff]
- ⑤ New Trespa Cladding [Gold Yellow]
- ⑥ Existing uPVC Windows [White]
- ⑦ New Powder Coated Aluminium Doors / Windows [Dark Grey]
- ⑧ Existing Canopy
- ⑨ New Aluminium RWP / Hopper [Black]

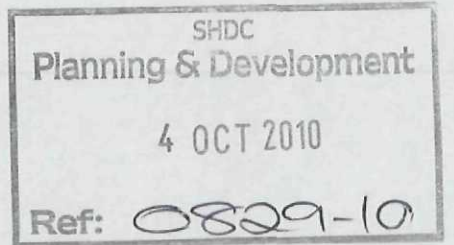

Rev.	Date	Description	By	Chk'd

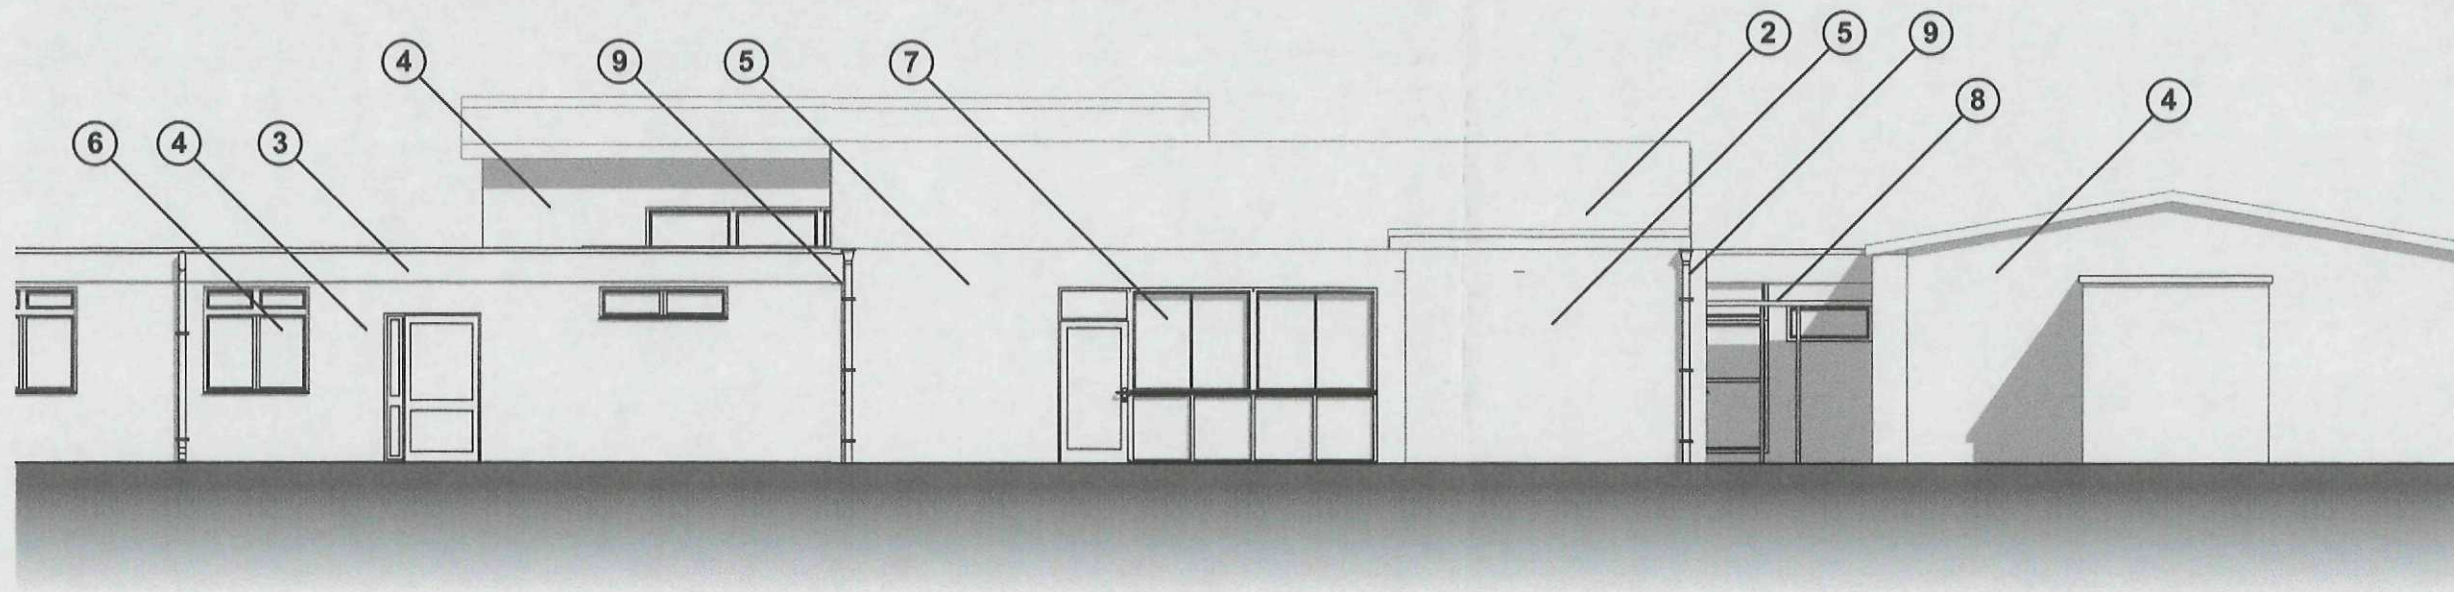

East Elevation - Proposed 1:100

mouchel 
 business services

Mill House • Brayford Wharf North • Lincoln • LN1 1YT
 Tel: 01522 836836 • Fax: 01522 516050
 www.hbs.uk.com

Client
 Lincolnshire County Council

Project
 Spalding The Garth School

Drawing Title
 Elevations 2


Drawn By GT	Checked By JT
-----------------------	-------------------------

Scale 1:100 @ A3	Date 08-09-10
----------------------------	-------------------------


Project No. DC/721/0002	Drawing No. P.07	Revision -
-----------------------------------	----------------------------	----------------------

Drawing Status
Planning

All Dimensions and Levels to be verified on site.
 Only Figured Dimensions to be used.
 Do not scale this drawing.
 Any discrepancies to be notified to the originator
 of this drawing immediately.
 If in doubt, ask.
 Copyright is reserved by them and the drawing is
 issued on the condition that it is not copied,
 reproduced, retained, or disclosed to any
 unauthorised person, either wholly or in part
 without consent.

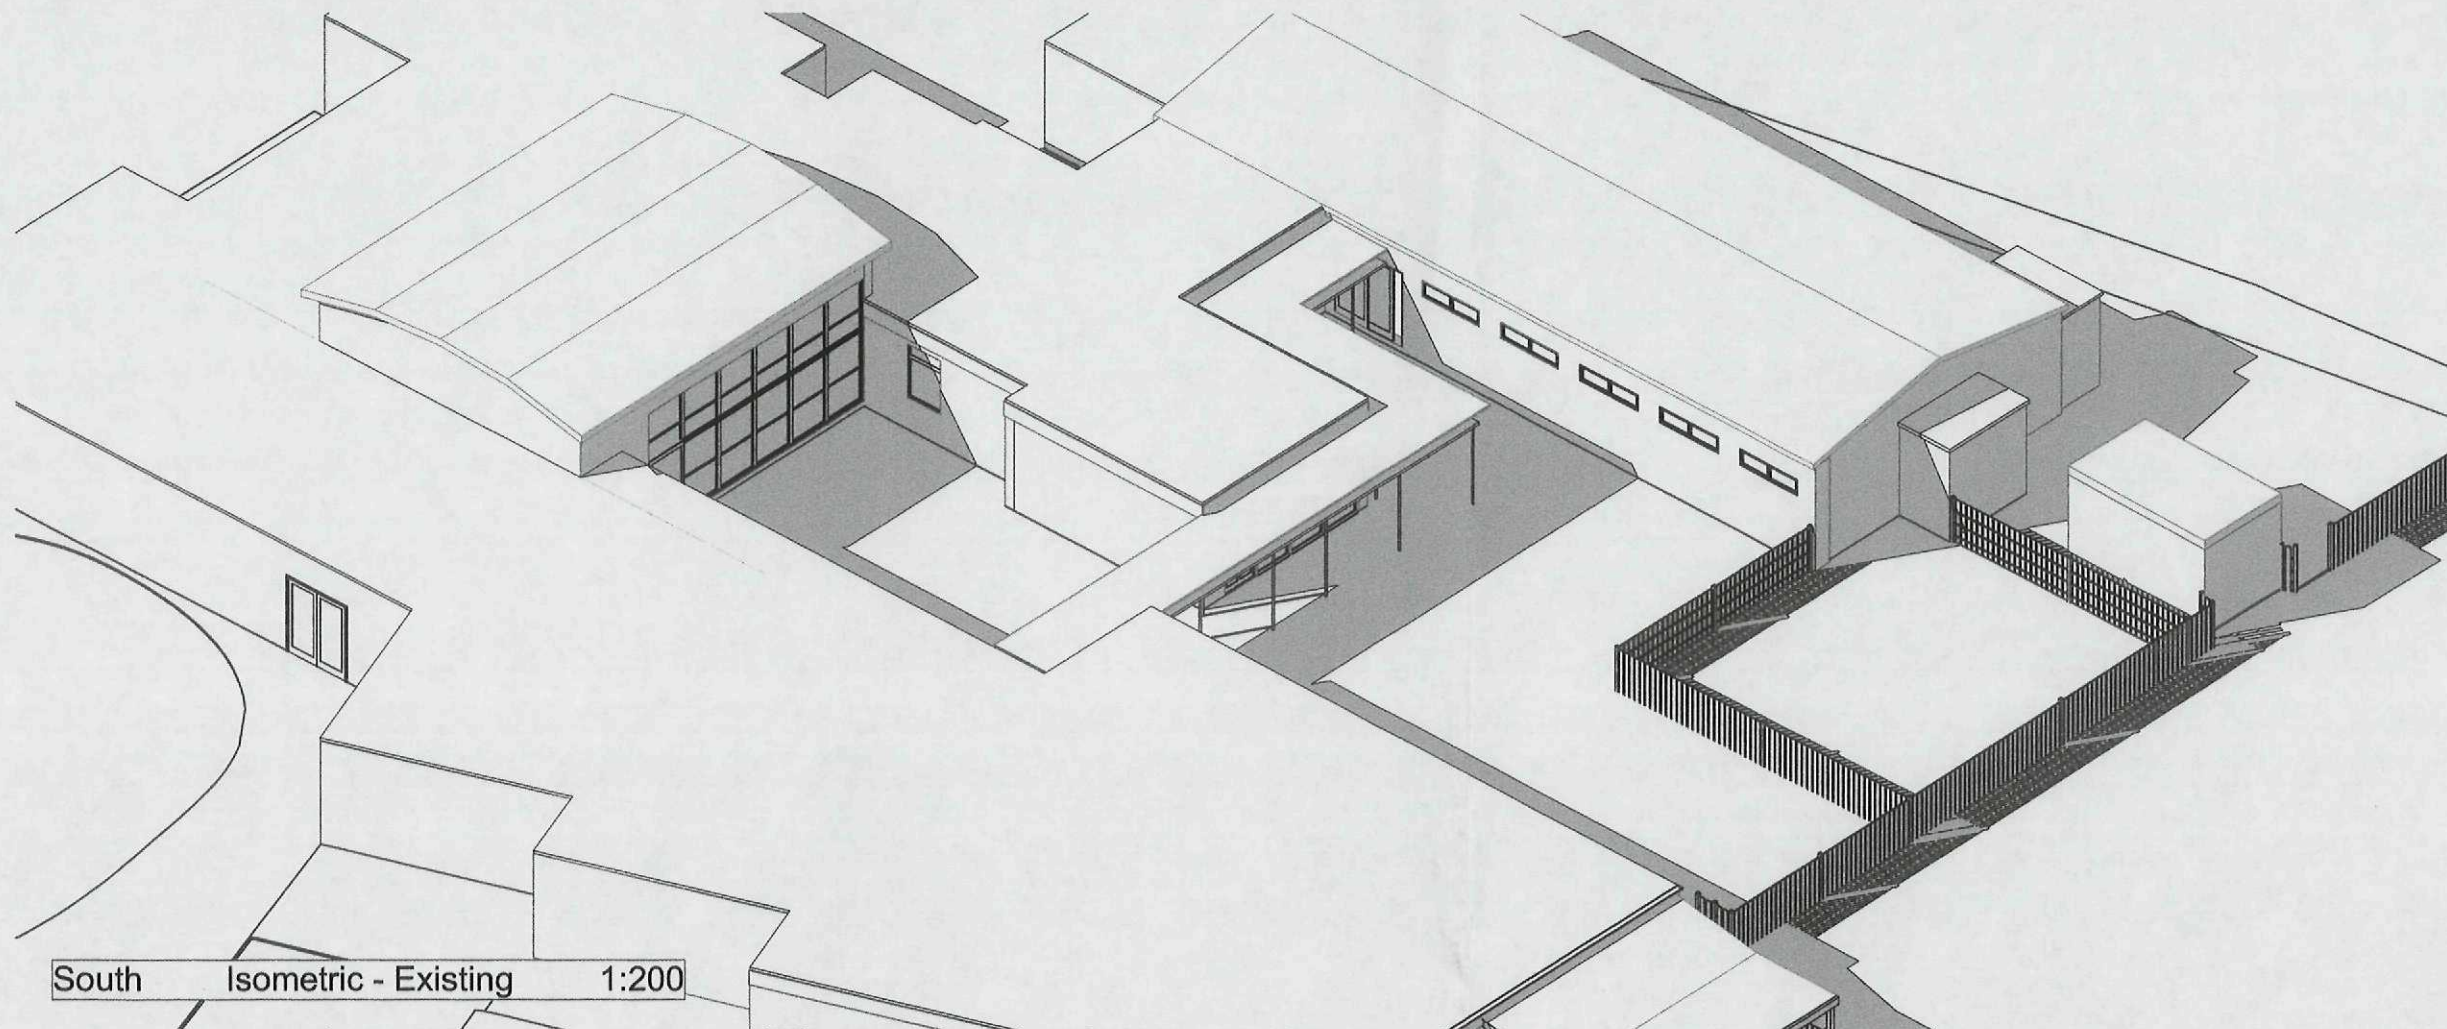

South Isometric - Existing 1:200

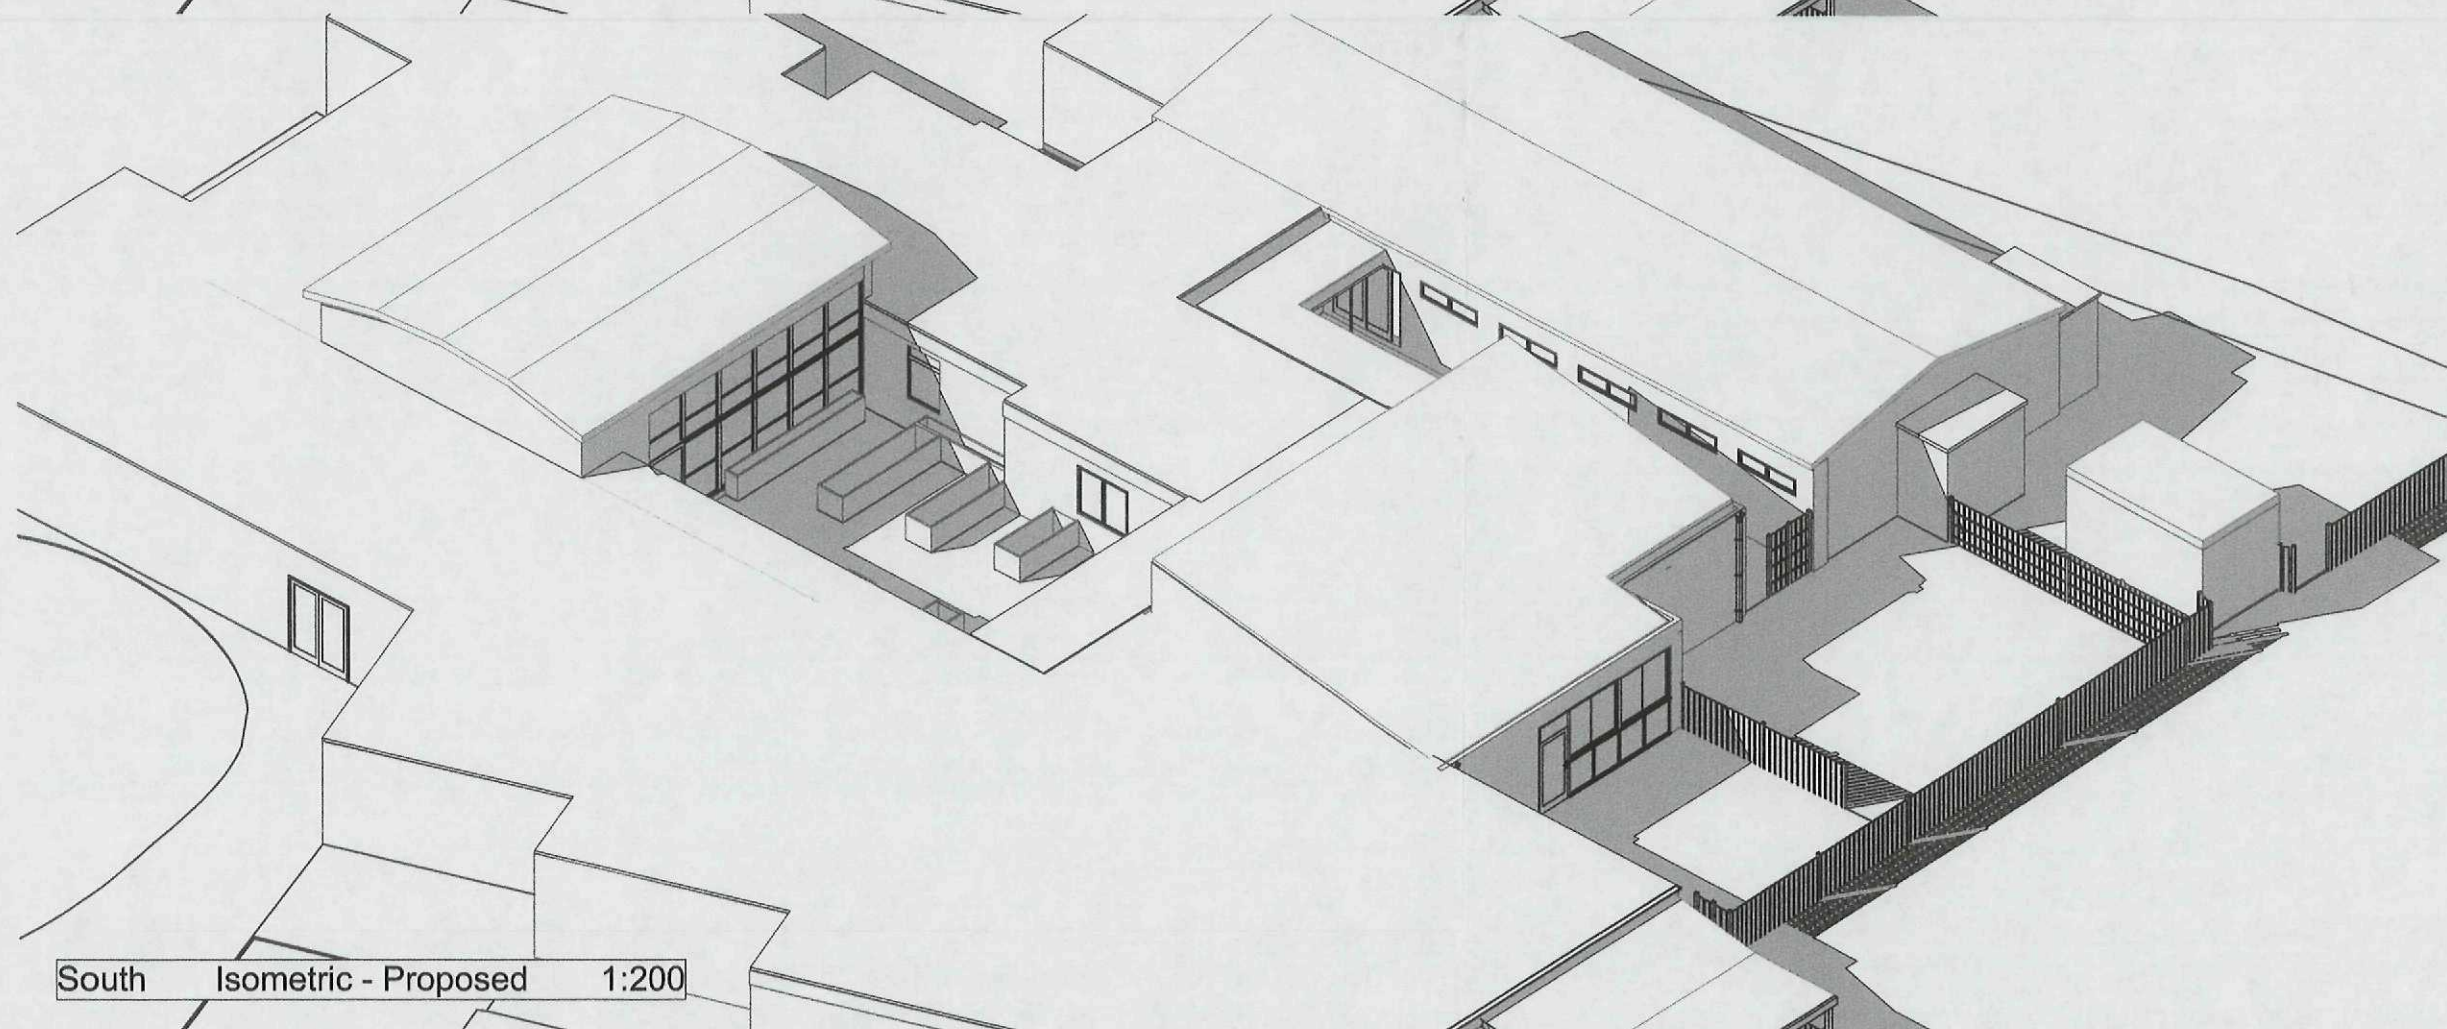

South Isometric - Proposed 1:200

SHDC
 Planning & Development
 4 OCT 2010
 Ref: 0829-10

Rev.	Date	Description	By	Chk'd

mouchel 
 business services

Mill House • Brayford Wharf North • Lincoln • LN1 1YT
 Tel: 01522 836836 • Fax: 01522 518050
 www.hbs.uk.com

Client
 Lincolnshire County Council

Project
 Spalding The Garth School

Drawing Title
 Isometric

Drawn By GT	Checked By JT
-----------------------	-------------------------

Scale 1:200 @ A3	Date 08-09-10
----------------------------	-------------------------

Project No. DC/721/0002	Drawing No. P.08	Revision -
-----------------------------------	----------------------------	----------------------

Drawing Status
Planning

All Dimensions and Levels to be verified on site.
Only Figured Dimensions to be used.
Do not scale this drawing.
Any discrepancies to be notified to the originator
of this drawing immediately.
If in doubt, ask.
Copyright is reserved by them and the drawing is
issued on the condition that it is not copied,
reproduced, retained, or disclosed to any
unauthorised person, either wholly or in part
without consent.

SHDC
Planning & Development
4 OCT 2010
Ref: 0829-10

North Isometric - Existing 1:200

North Isometric - Proposed 1:200

Rev.	Date	Description	By	Chk'd
------	------	-------------	----	-------

mouchel
business services

Mill House • Brayford Wharf North • Lincoln • LN1 1YT
Tel: 01522 836836 • Fax: 01522 516050
www.hbs.uk.com

Client
Lincolnshire County Council

Project
Spalding The Garth School

Drawing Title
Isometric



Drawn By	Checked By
GT	JT

Scale	Date
1:200 @ A3	08-09-10

Project No.	Drawing No.	Revision
DC/721/0002	P.09	-

Drawing Status
Planning

All Dimensions and Levels to be verified on site.
Only Figured Dimensions to be used.
Do not scale this drawing.
Any discrepancies to be notified to the originator
of this drawing immediately.
If in doubt, ask.
Copyright is reserved by them and the drawing is
issued on the condition that it is not copied,
reproduced, retained, or disclosed to any
unauthorised person, either wholly or in part
without consent.

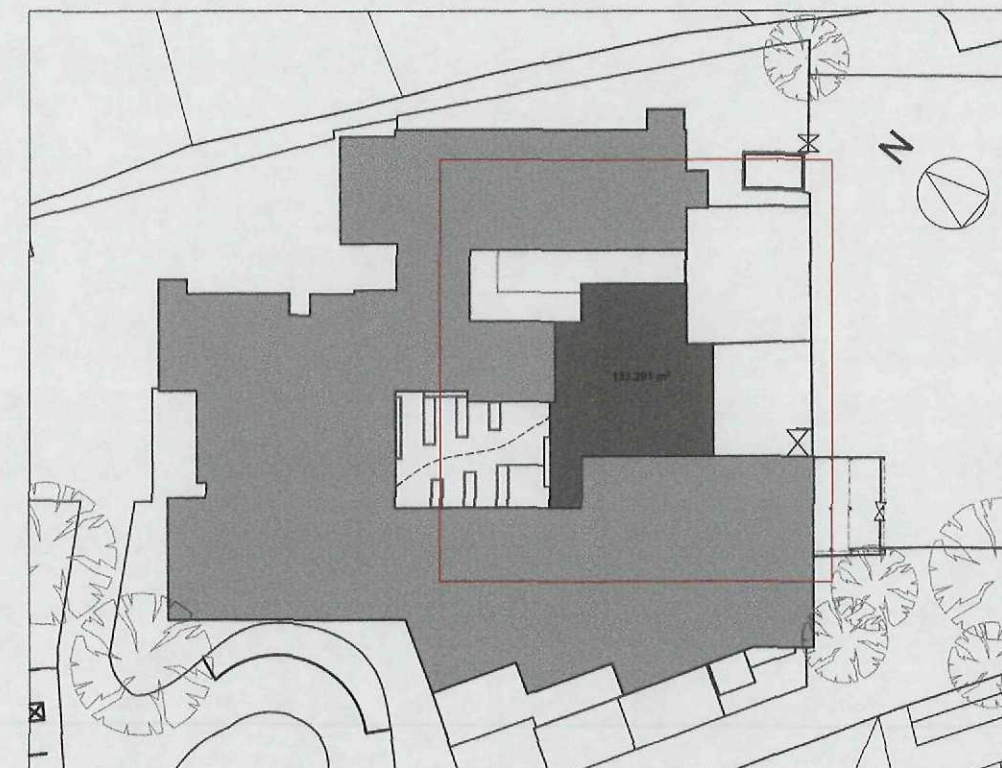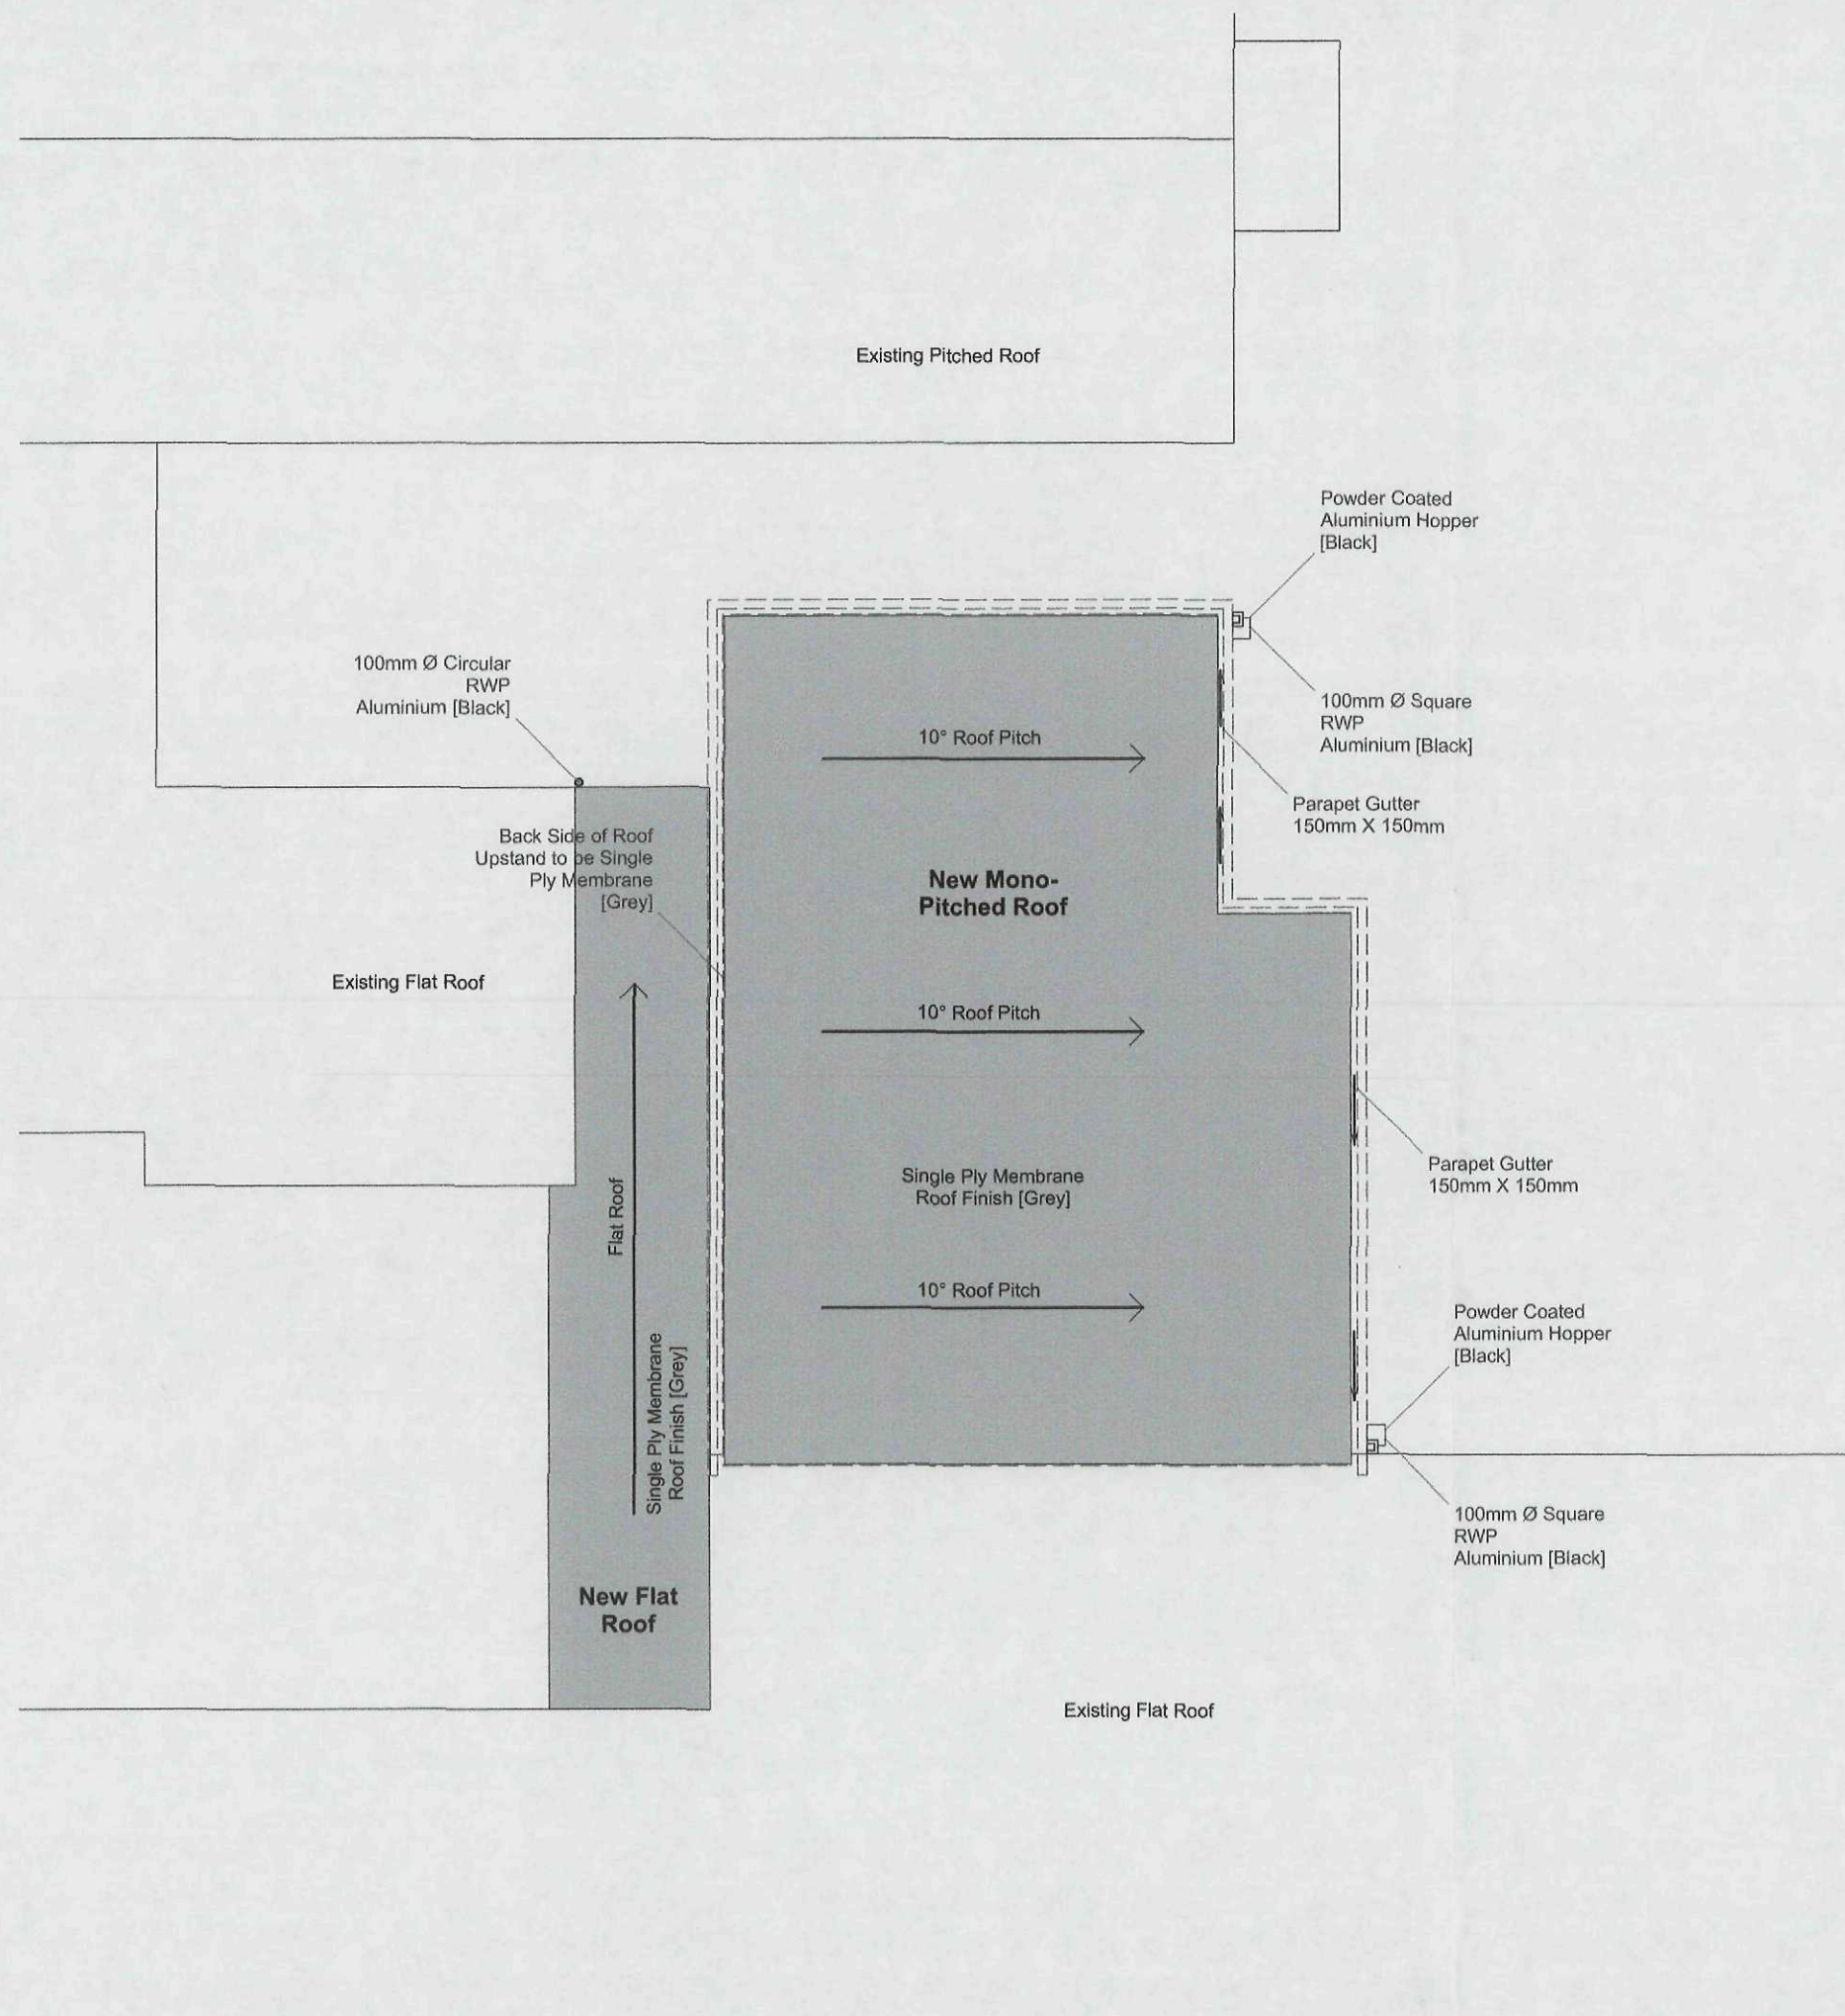

SHDC
Planning & Development
4 OCT 2010
Ref: 0829-10

Rev.	Date	Description	By	Chk'd
------	------	-------------	----	-------

mouchel 
business services

Mill House • Brayford Wharf North • Lincoln • LN1 1YT
Tel: 01522 836836 • Fax: 01522 516050
www.hbs.uk.com

Client
Lincolnshire County Council

Project
Spalding The Garth School

Drawing Title
Roof Plan



Drawn By	Checked By
GT	JT

Scale	Date
1:100 @ A3	08-09-10

Project No.	Drawing No.	Revision
DC/721/0002	P.10	-

Drawing Status
Planning

Approx 600 concrete assumed path to Dyke

 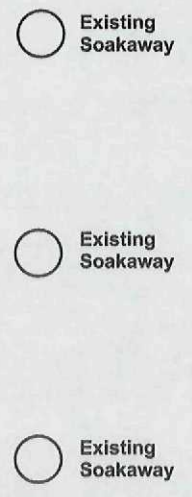

SHDC
Planning & Development
4 OCT 2010
Ref: 0829-10



Rev.	Date	Description	By	Chk'd
				
Mill House • Brayford Wharf North • Lincoln • LN1 1YT Tel: 01522 836836 • Fax: 01522 516050 www.hbs.uk.com				
Client Lincolnshire County Council				
Project Spalding The Garth School				
Drawing Title Drainage Layout				
Drawn By GT		Checked By JT		
Scale 1:200 @ A3		Date 08-09-10		
Project No. DC/721/0002		Drawing No. P.11		Revision ..
Drawing Status Planning				