
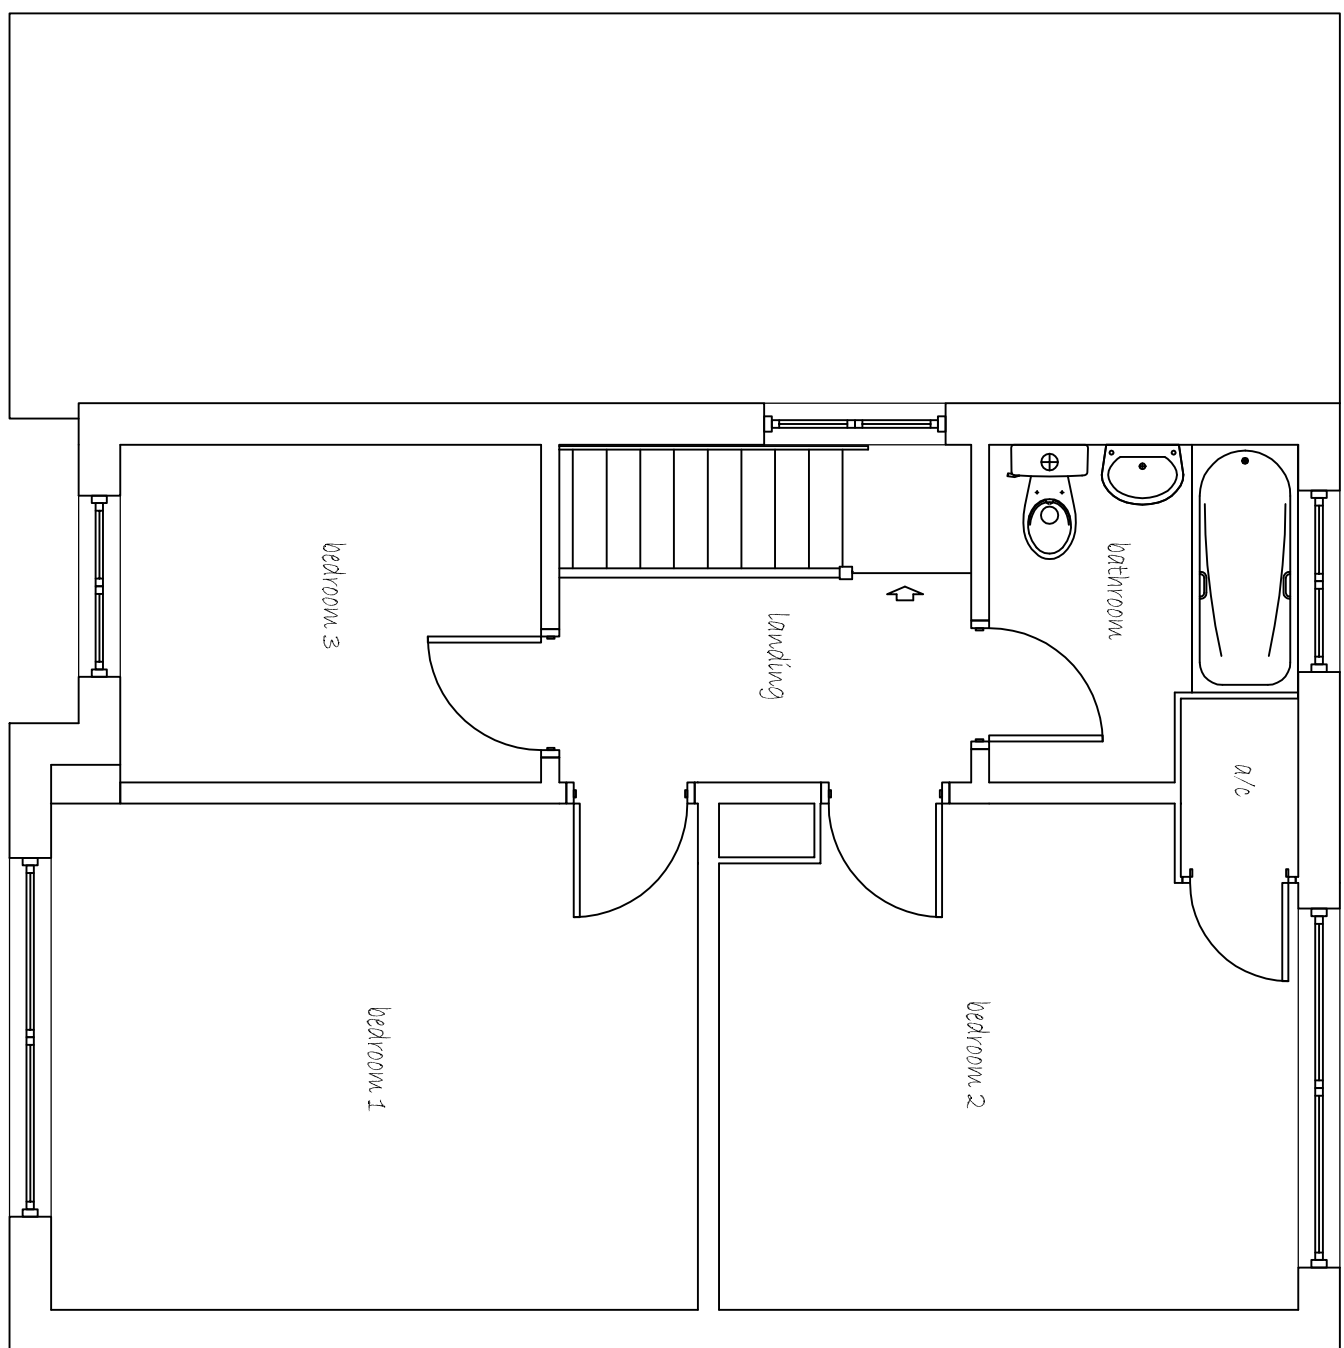
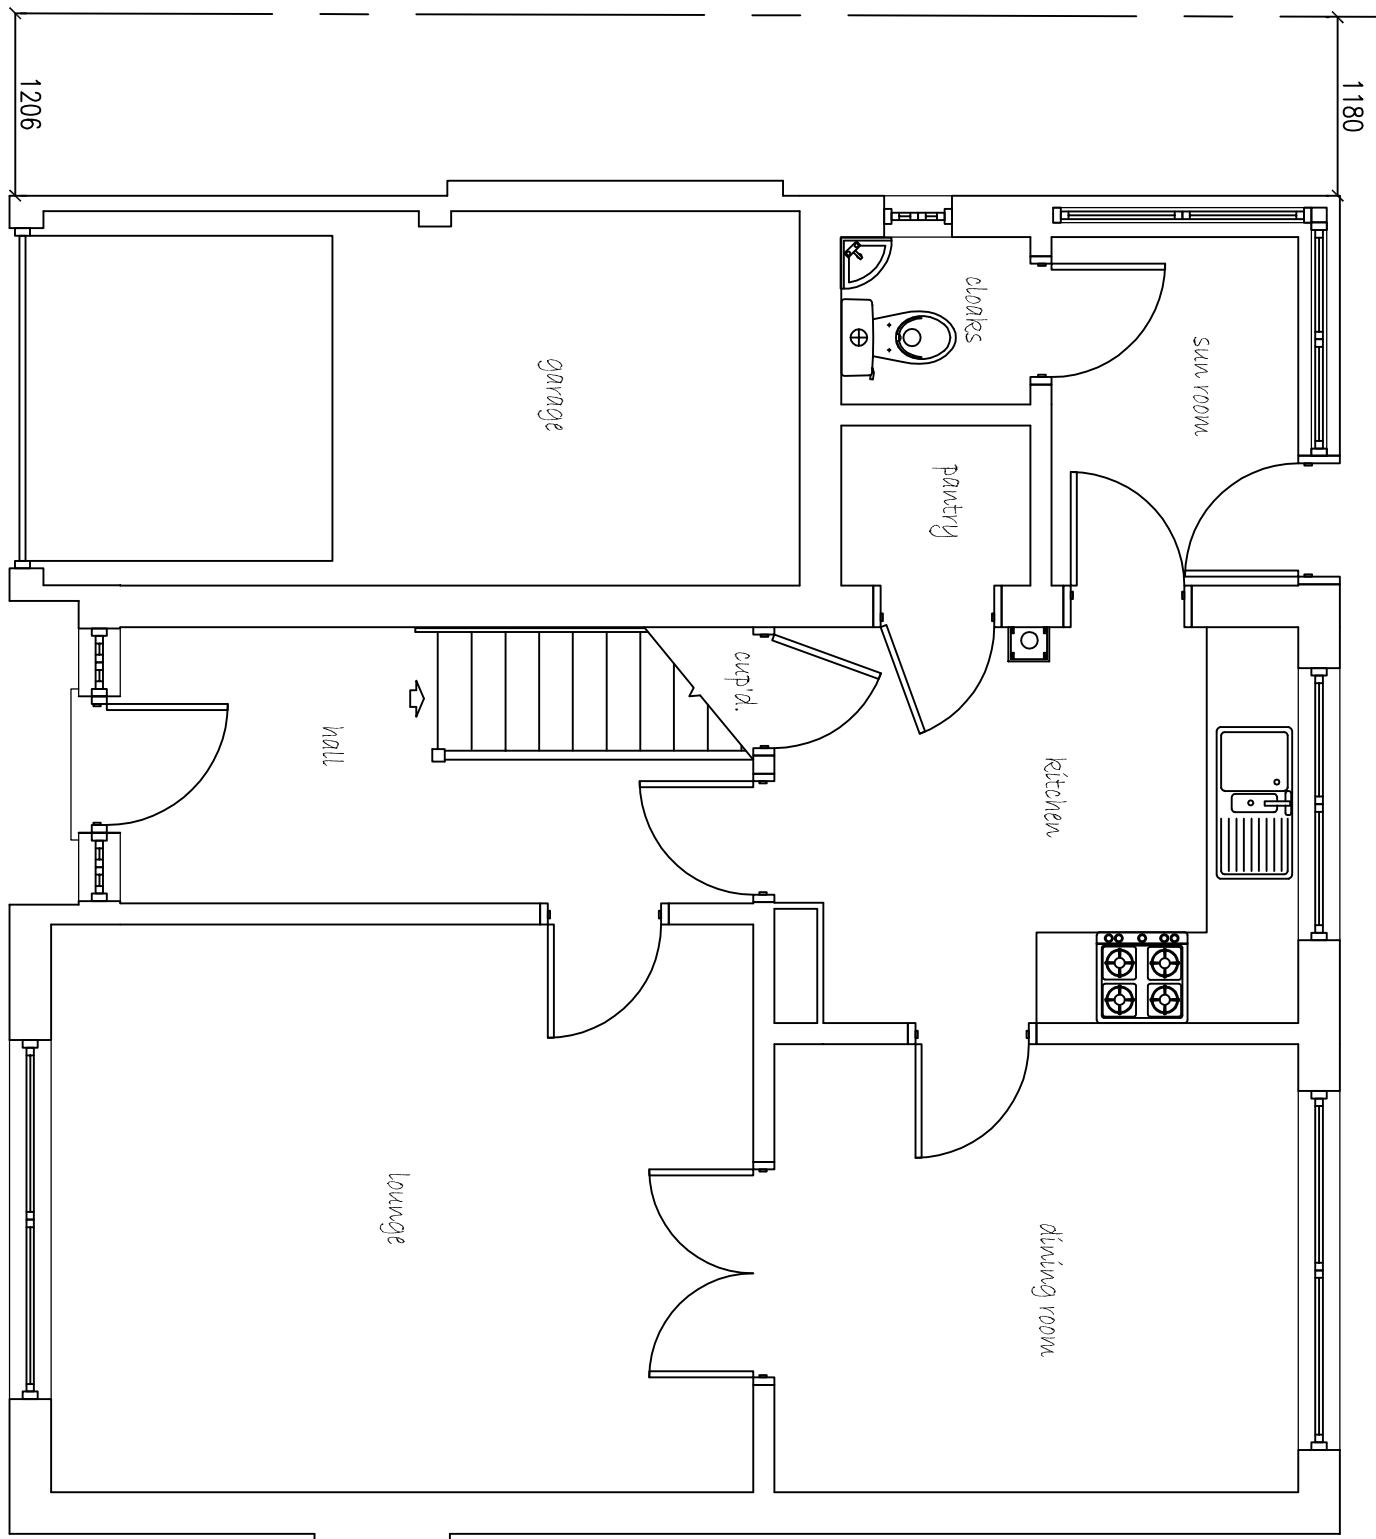
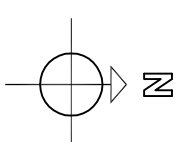
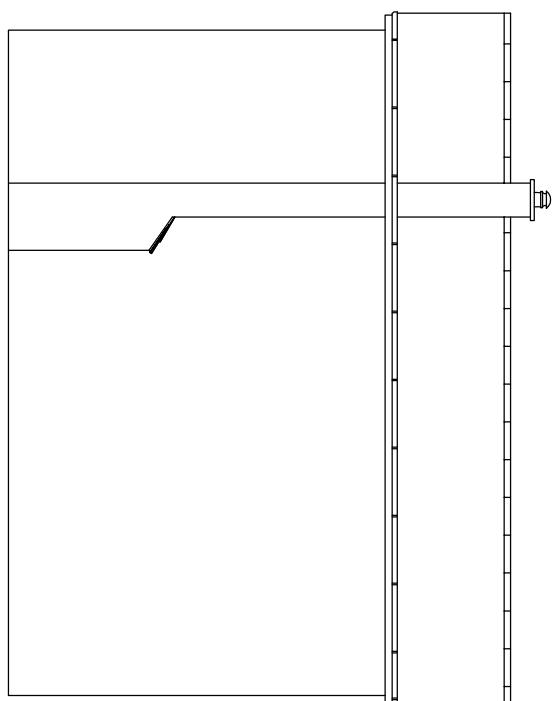
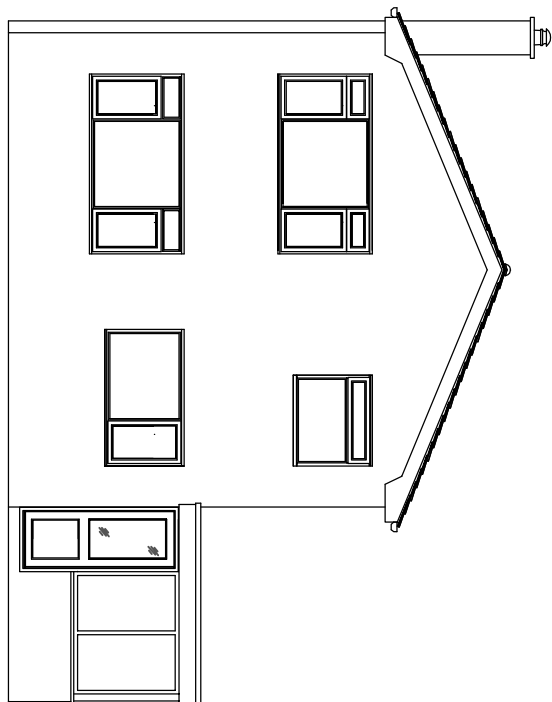
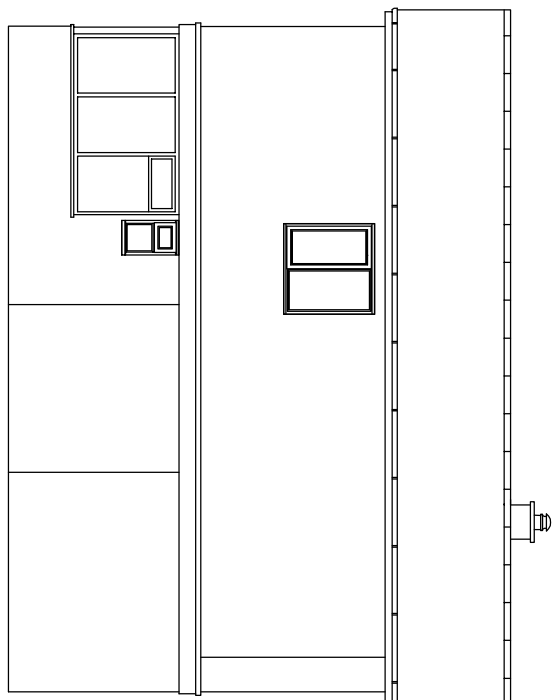
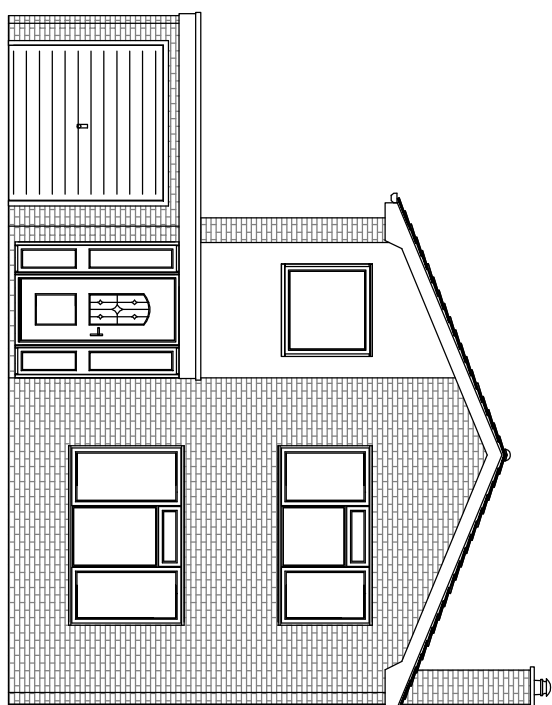


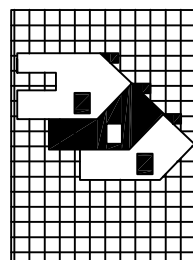

WESTON DESIGN LTD. 2 Astorbyke Road Weston Hills Spalding Lincs. PE22 6BY Tel: 01775 224171 Fax: 01775 224445 Mobile: 0784 1726457 enquiries@westondesign.co.uk		
Project:		
PROPOSED SIDE & REAR TWO STOREY EXTENSION		
DRAWING:	Client: MR & MRS O'BRIEN 9 WEST PARADE SPALDING Lincs	DATE:
DRAWING NO.: WES/1606/13/00	EXISTING FLOOR PLANS EXISTING ELEVATIONS	BR

LEGAL & ACCOUNTING The proposed transaction is a highly leveraged buyout, with the company's debt rising to \$1.5 billion. The company's operating performance is strong, and the company is well positioned to continue to grow. The company's management is experienced and has a strong track record of successful transactions. The company's financial performance is strong, and the company is well positioned to continue to grow. The company's management is experienced and has a strong track record of successful transactions. The company's financial performance is strong, and the company is well positioned to continue to grow.