


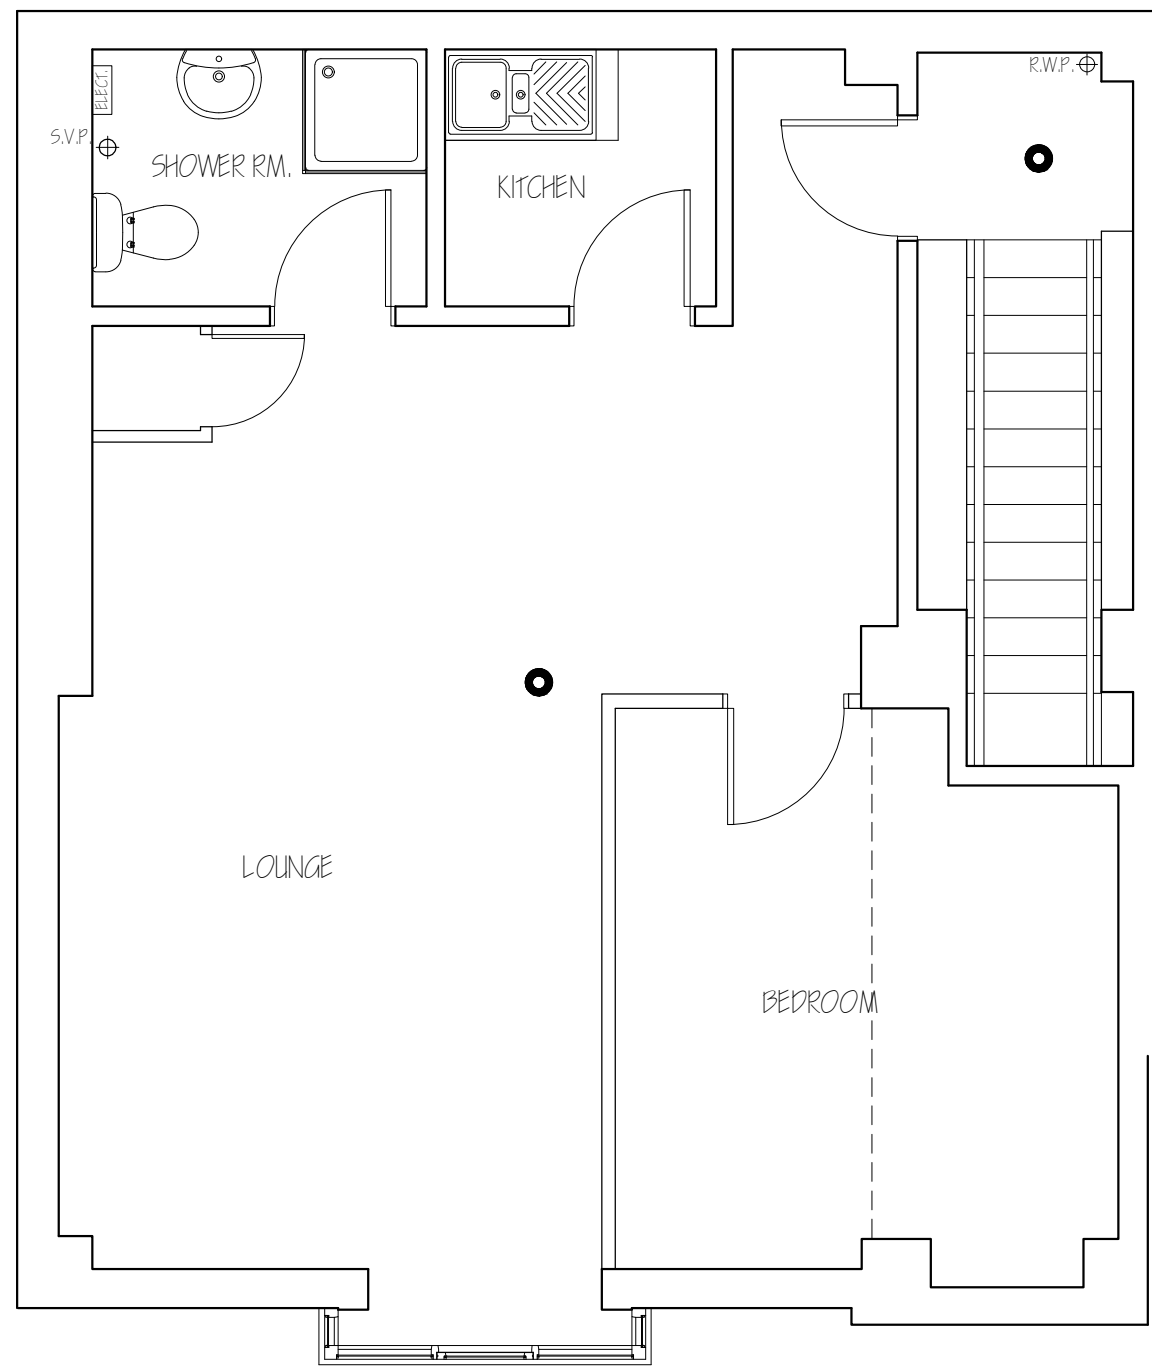


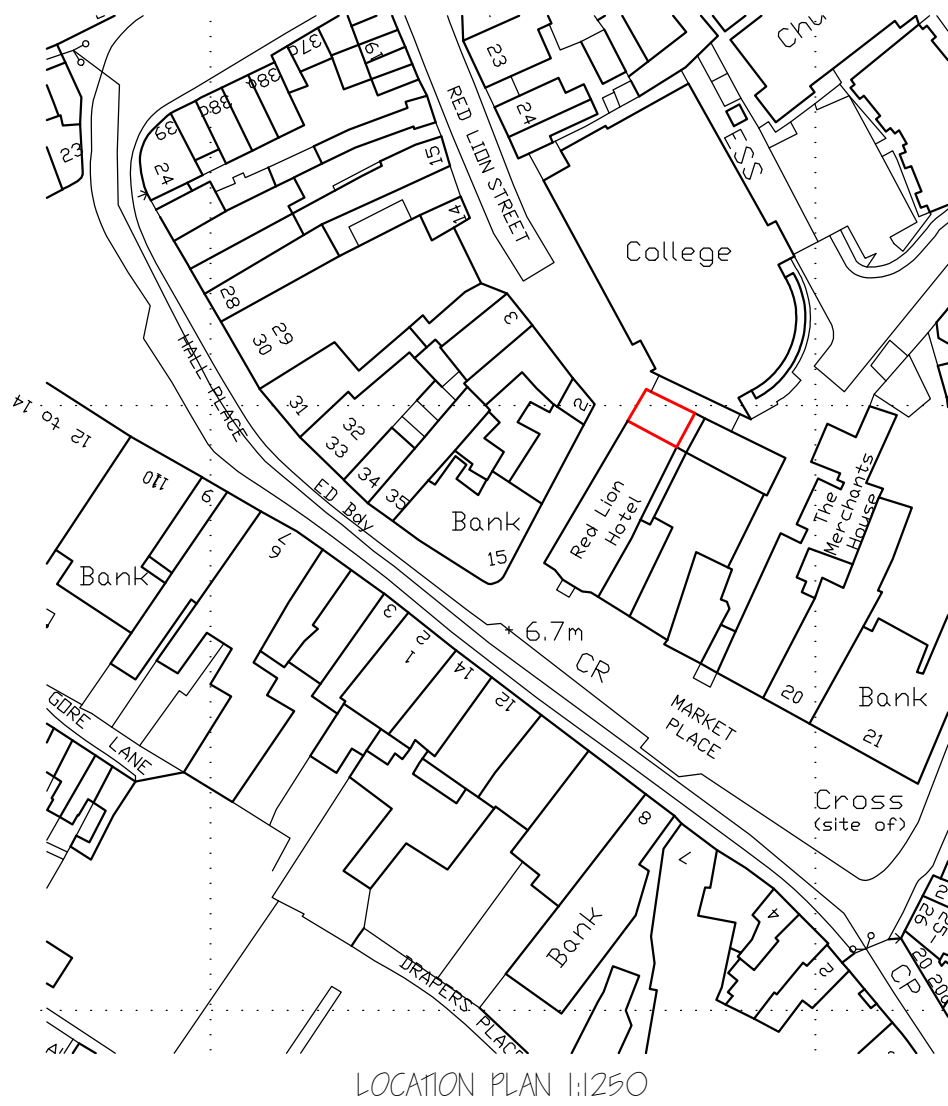


FIRST FLOOR PLAN - EXISTING

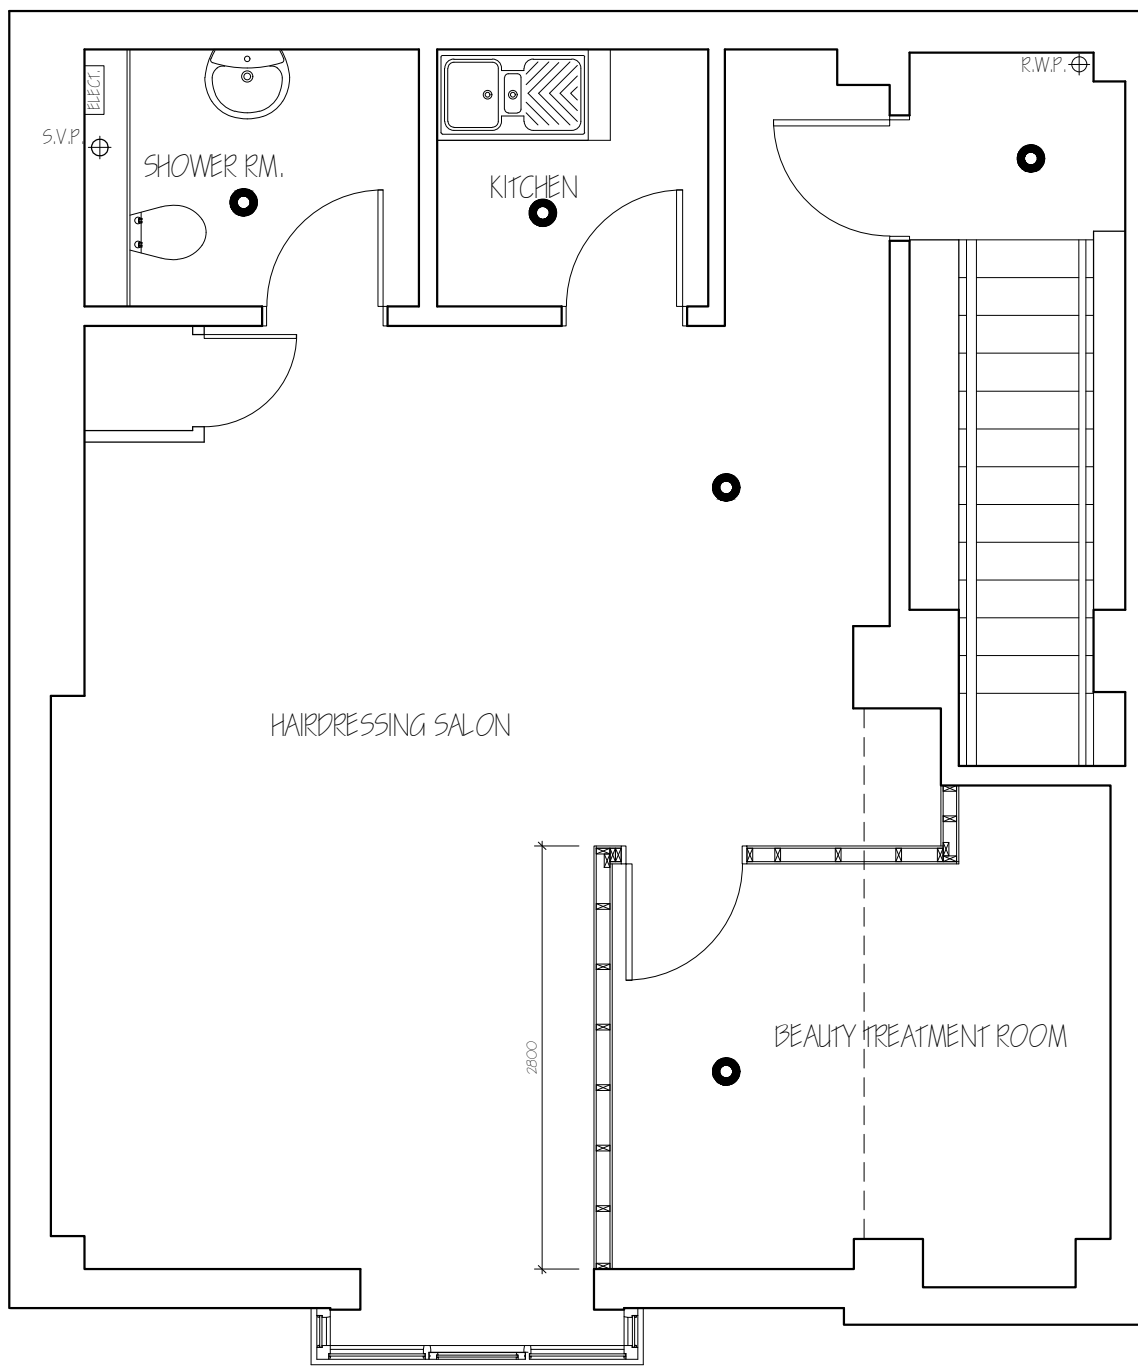



FIRST FLOOR PLAN - PROPOSED

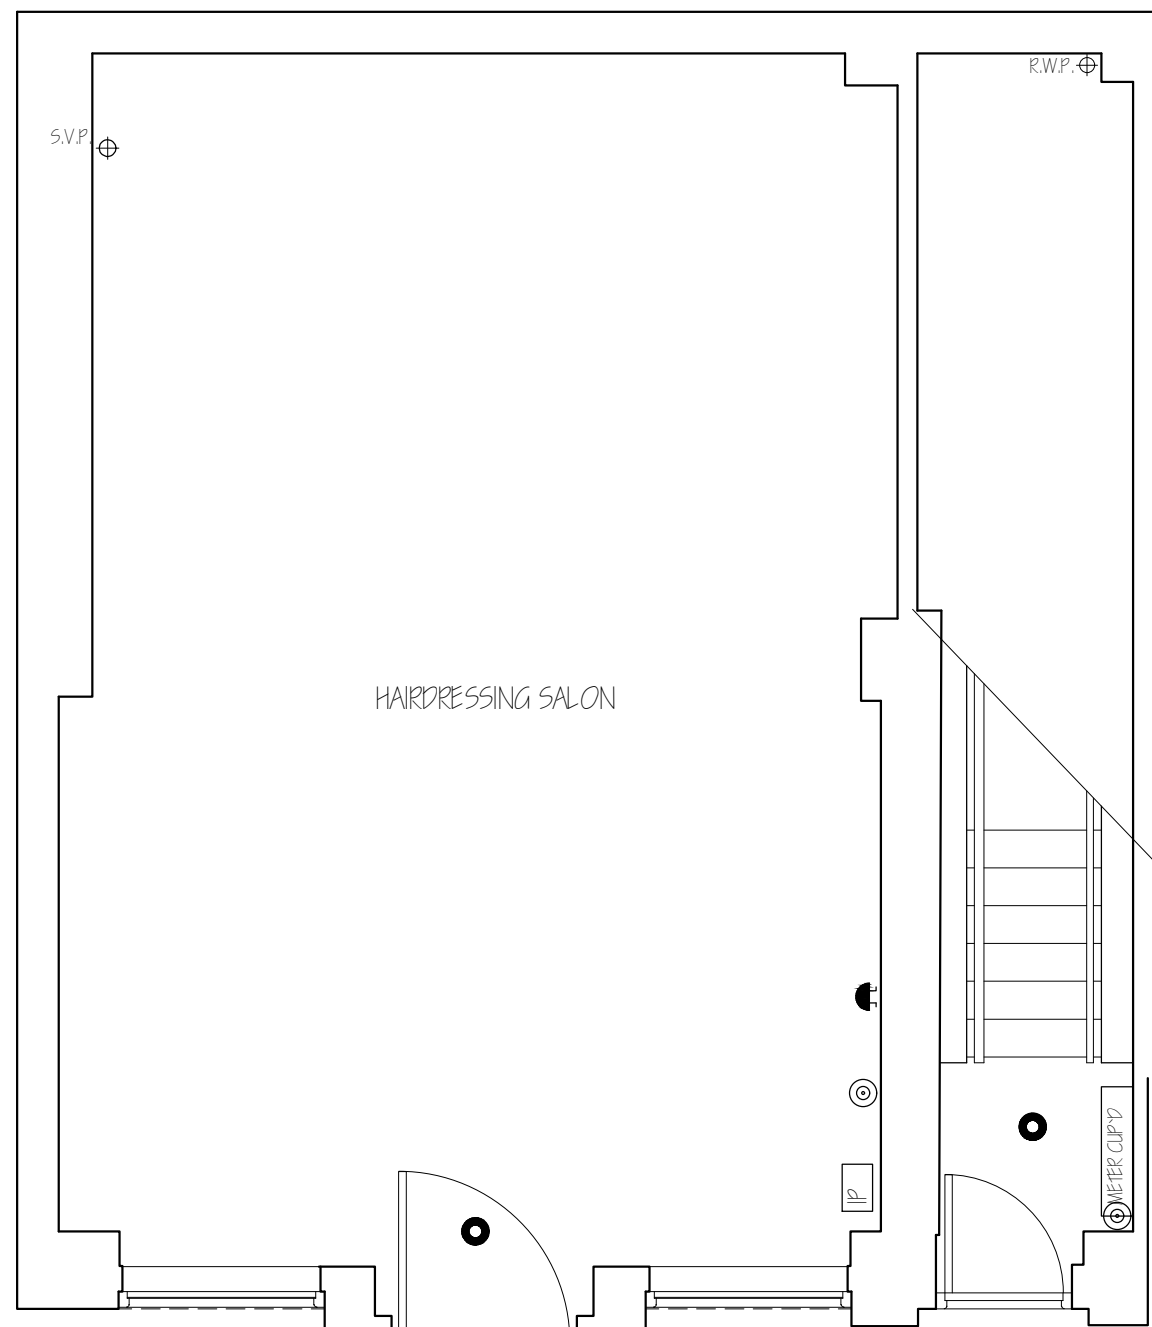

GROUND FLOOR PLAN - EXISTING

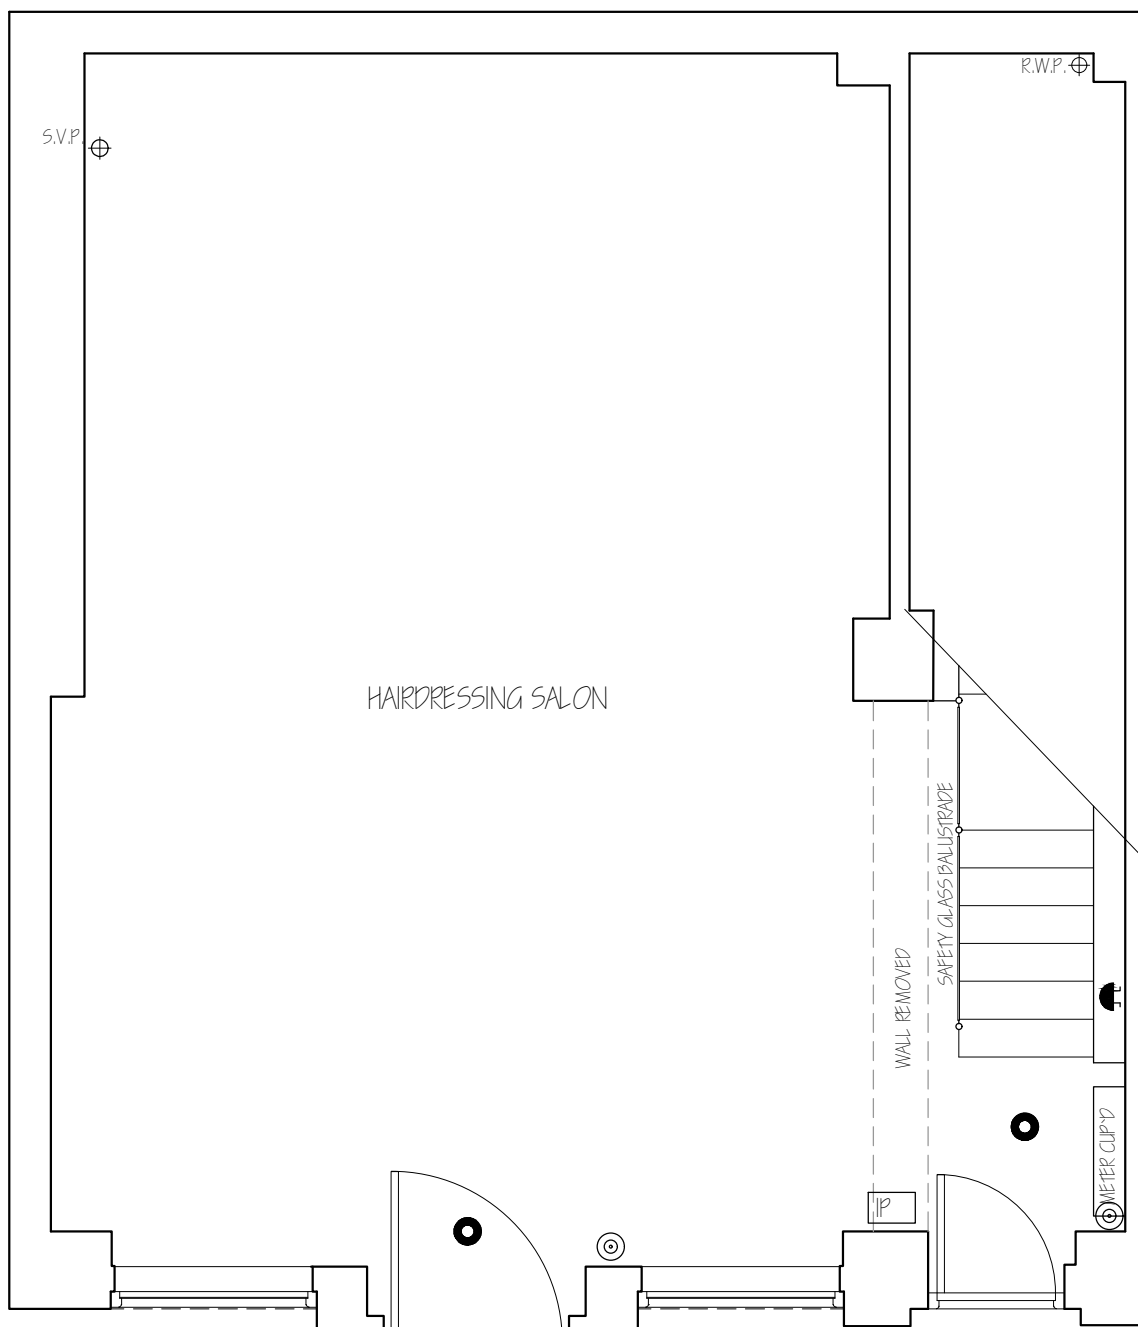

GROUND FLOOR PLAN - PROPOSED

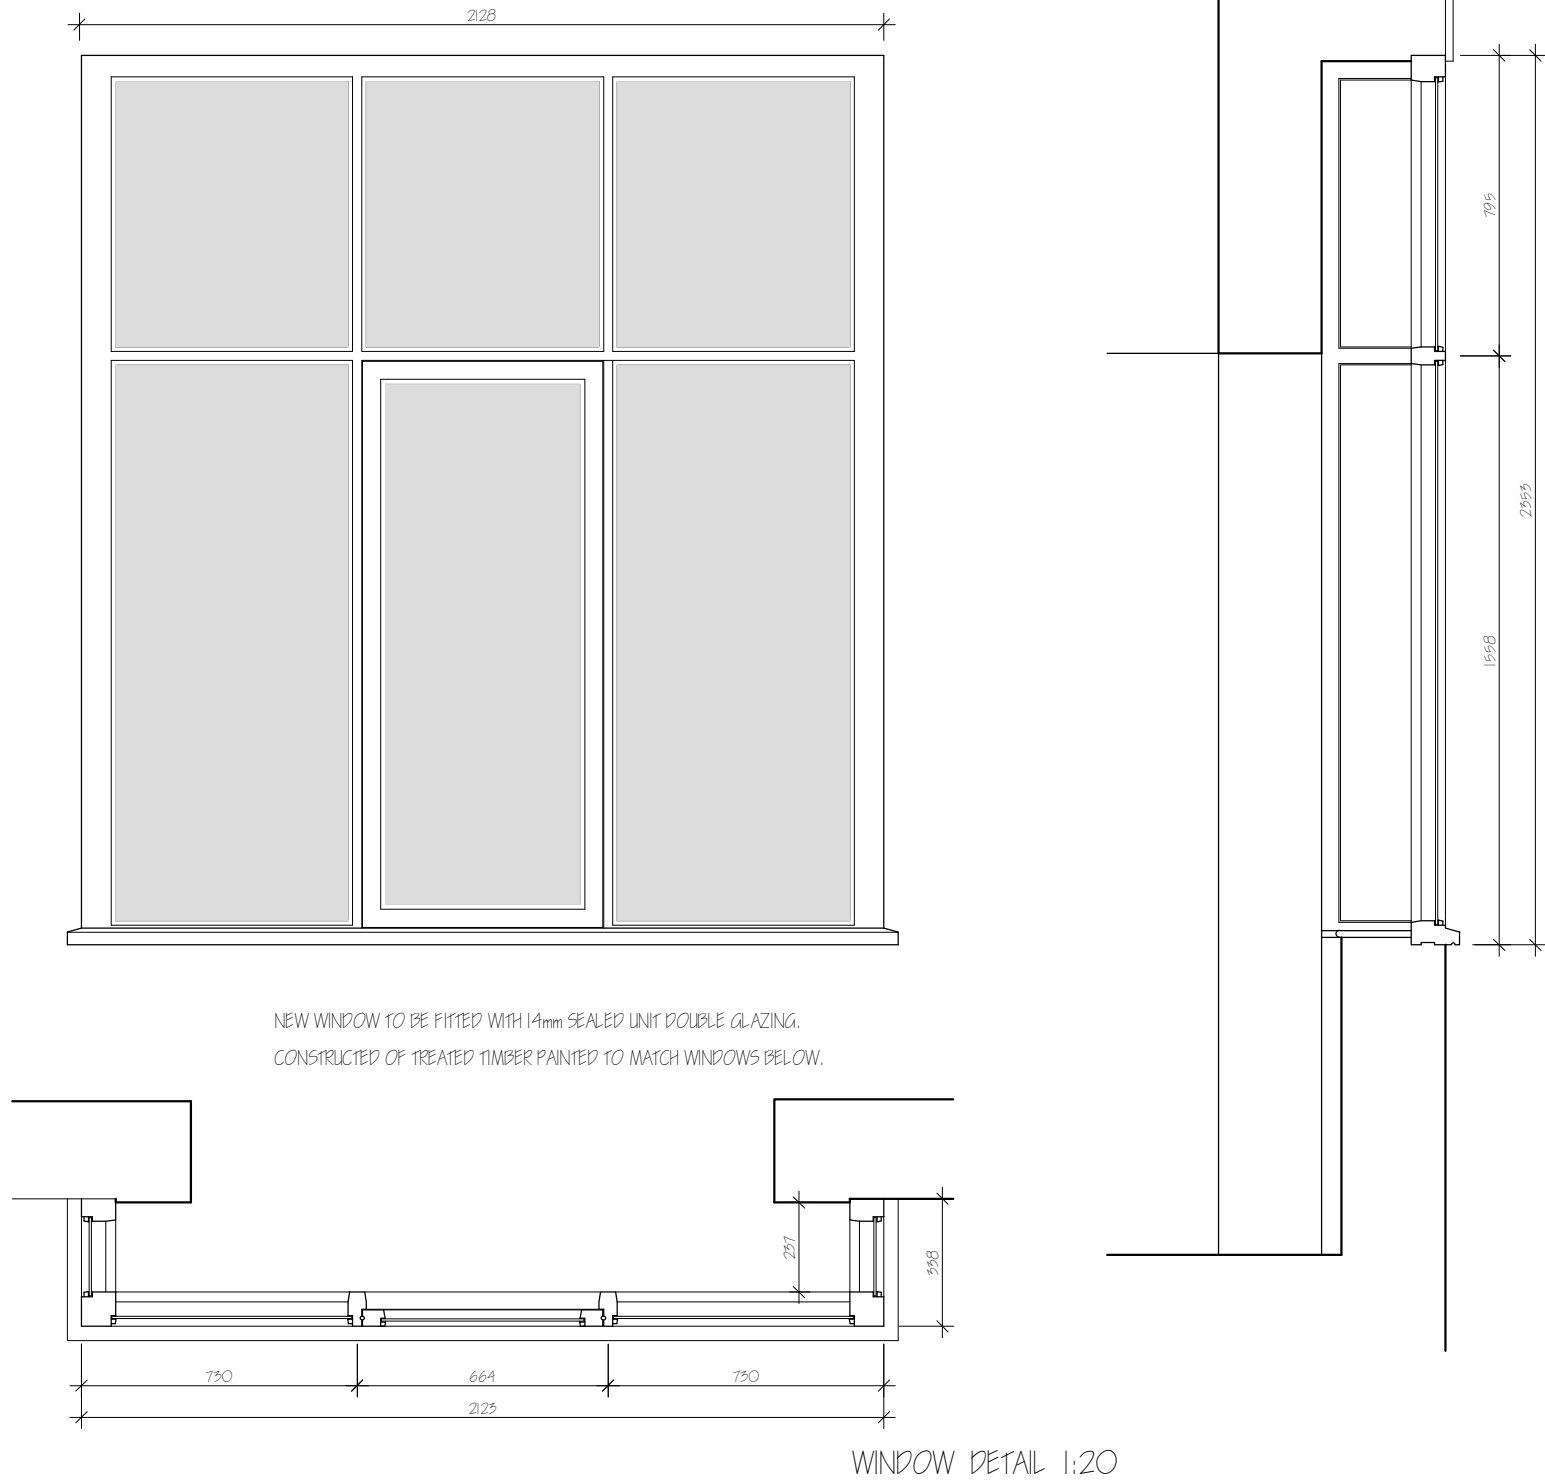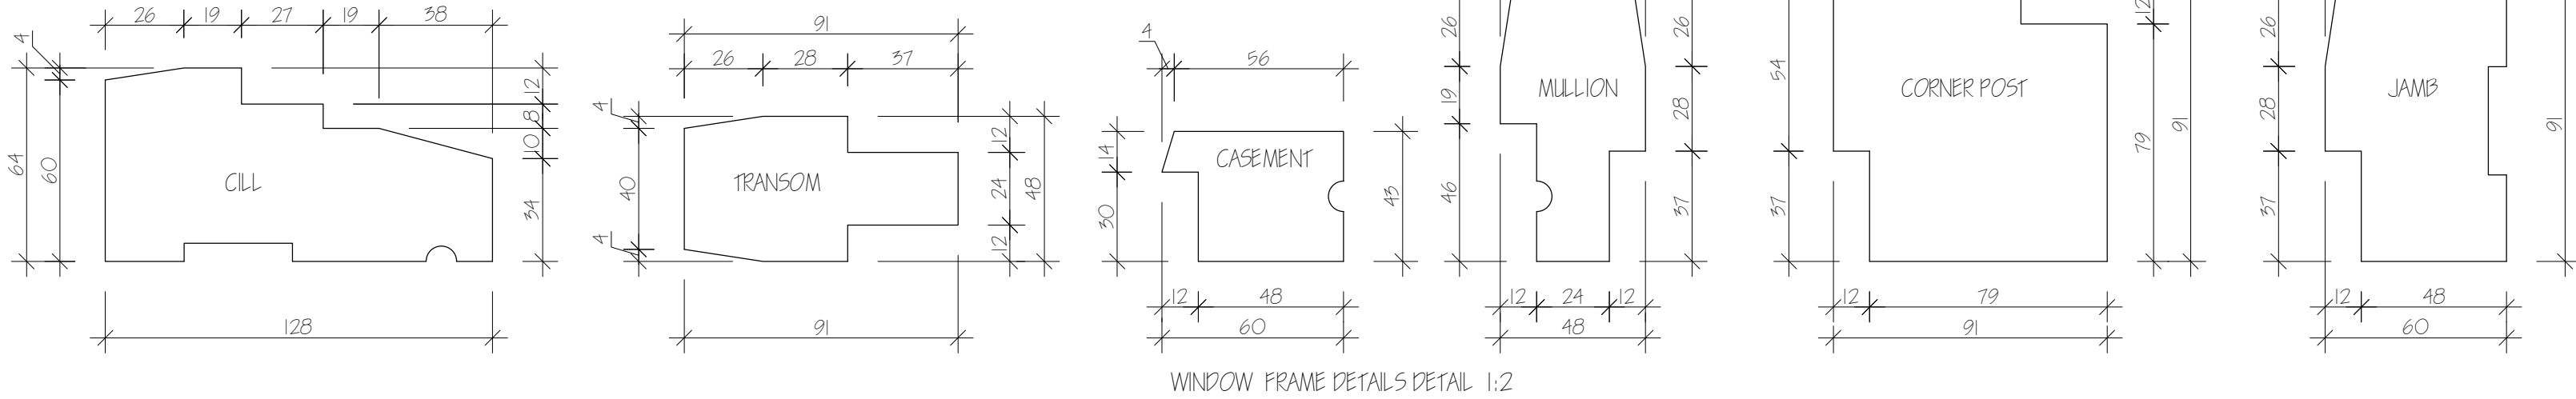

FRONT ELEVATION

- FIRE DETECTION
New fire detection to be installed in accordance with BS 5839 Pt 1 2002 and connected to existing system
- EMERGENCY LIGHTING POINT TO BS 5266-01 2005
 - EMERGENCY EXIT SIGN TO BS 5499 pt1. 2002 75mm HIGH LETTERING
 - ⊙ FIRE ALARM ACTUATING POINT
 - 🔊 FIRE ALARM SOUNDER
 - FIRE ALARM/ ZONE INDICATOR PANEL

LIMITATIONS:
This drawing is limited in the amount of information contained and does not purport to contain a full specification of the works. It is solely for the purpose of obtaining Planning/Building Regulation approval.
The drawing must not be used as a contract document, done, All dimensions shall be taken from site from actual work. Under no circumstances shall measurements be scaled from this drawing for construction or ordering purposes.
All given dimensions shall be checked by the Builder/Contractor and will be his responsibility from commencement of site works.
The works will not be supervised or inspected on site by C.A.D. or any representative thereof, it is the client or their appointed agents responsibility to control workmanship, substitution of materials, adherence to specification, variations to contract etc.

COPYRIGHT RESERVED.
Copies of this drawing must be made only with the written permission of Cooper Architectural Design.

STANDARDS:
All materials to be new unless otherwise stated and all components and materials etc. to be used fitted and installed etc. in strict accordance with manufacturers instruction and relevant Code of Practice.
Materials shall conform to appropriate British Standard Specification or BBA Certificate or European Code equivalent.

HEALTH & SAFETY:
The Employer/Client shall ensure that the selected contractor is conversant with and adopts all measures necessary to achieve compliance with Health & Safety legislation for Building Sites and Work Places.
The Employer/Client is advised that should the works need to comply with the Construction Design and Management Regulations an independent Planning Supervisor will be required.

SCOPE OF THE WORKS:
The works shall comprise of all that is shown on the drawing and details. Work that may not be specifically shown but may be reasonably inferred as necessary to carry out the works shall be deemed to be included.

ROOM DIMENSIONS ARE INTERNAL OF WALL FINISHES			
revision	date	init.	revision details.



COOPER ARCHITECTURAL DESIGN
80 WINDOVER ROAD
SPALDING, Lincs PE11 1HA
Tel: 01775 711174
Mobile : 07808 125 778
E-MAIL : c.a.d@btconnect.com

Client.

Project.
CHANGE OF USE OF FIRST FLOOR TO COMMERCIAL.
REPLACEMENT WINDOW AND ALTERATIONS
33 RED LION STREET
SPALDING
PE11 1SX

Drawing.

Scale	1:50 1:10 @ A1	Drawing No.	1647.01
Date.	Aug. '16	Drawn.	J.C.