




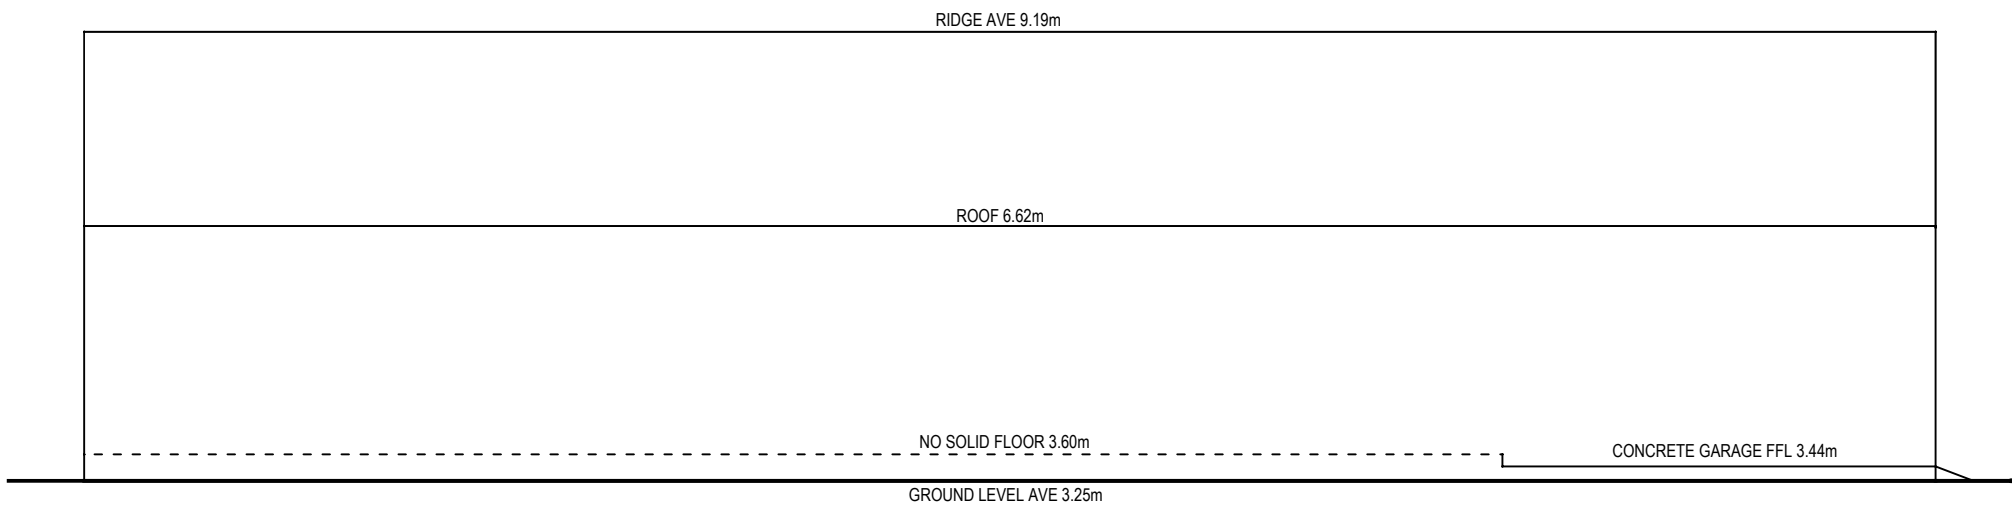


Existing West Elevation

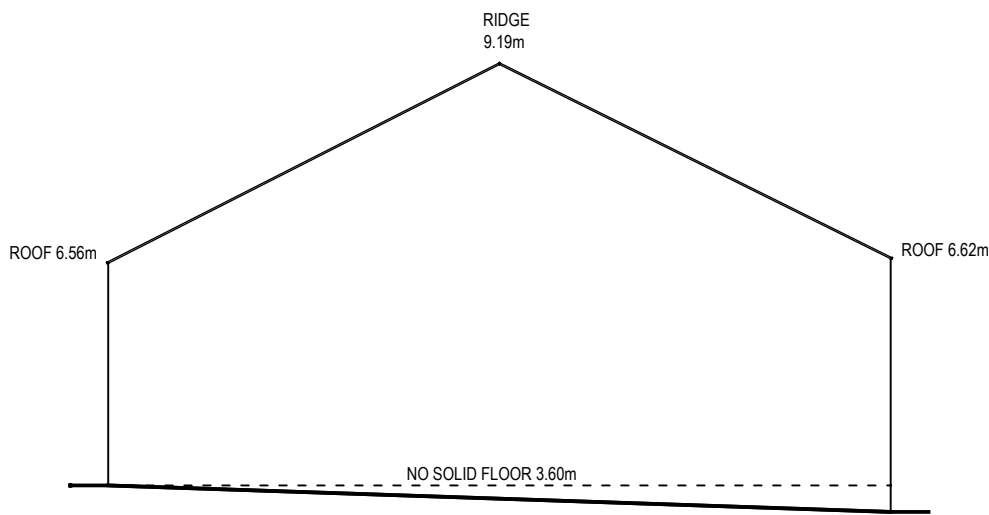


Existing North Elevation

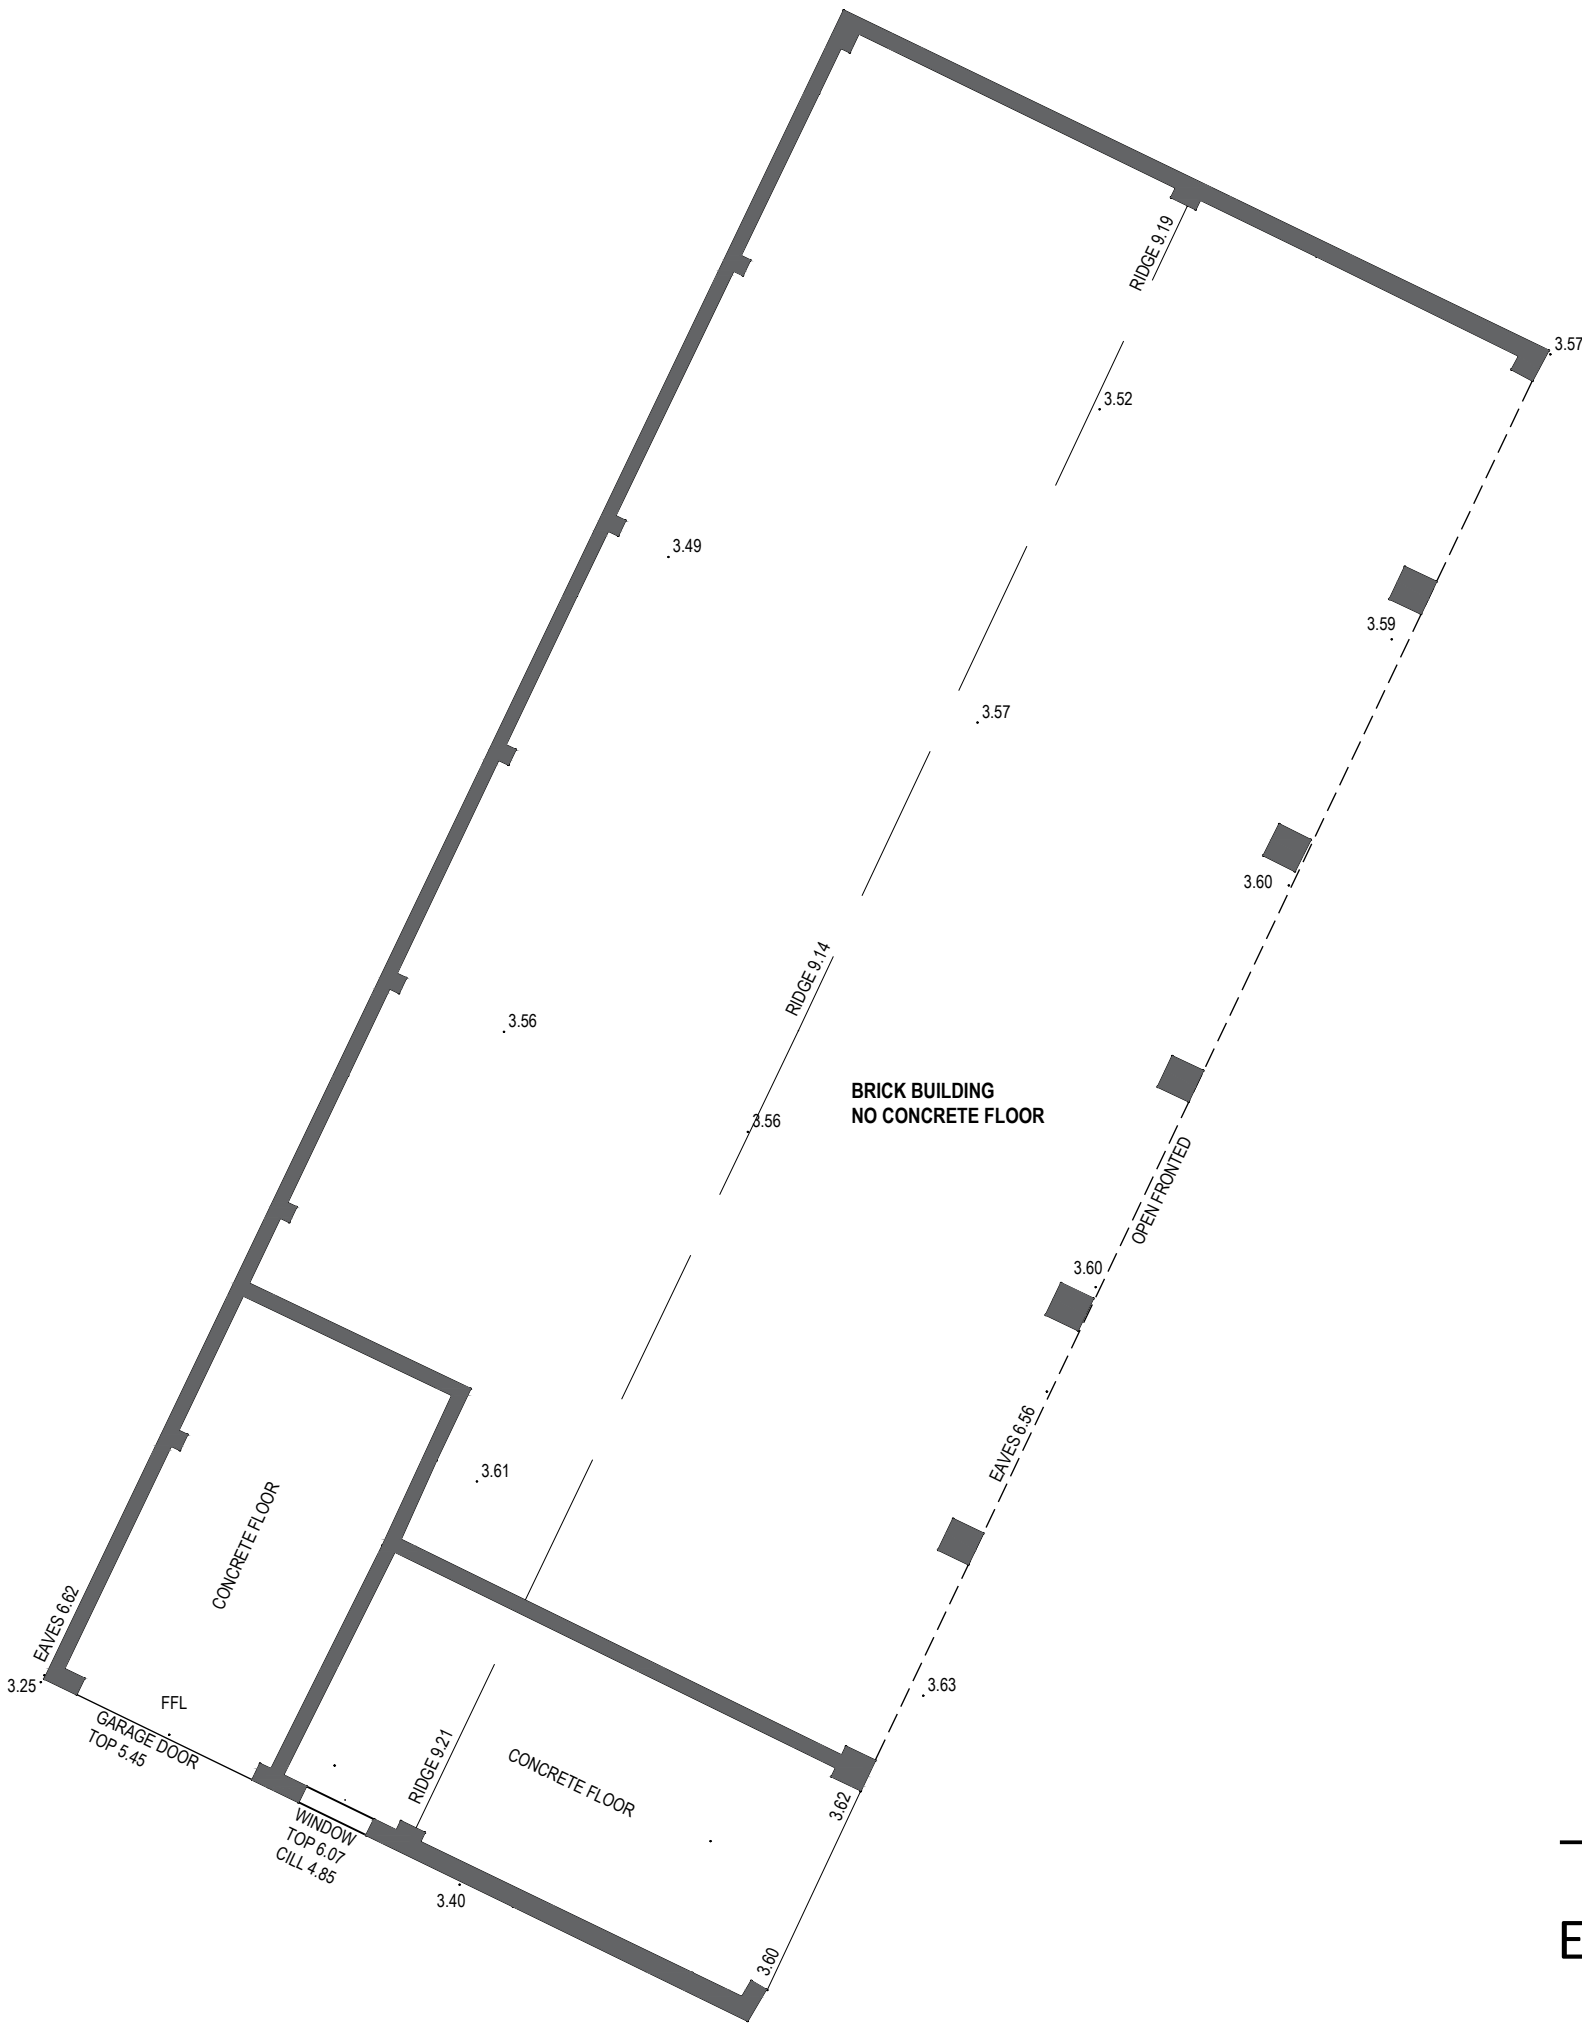

Existing Ground Floor Plan

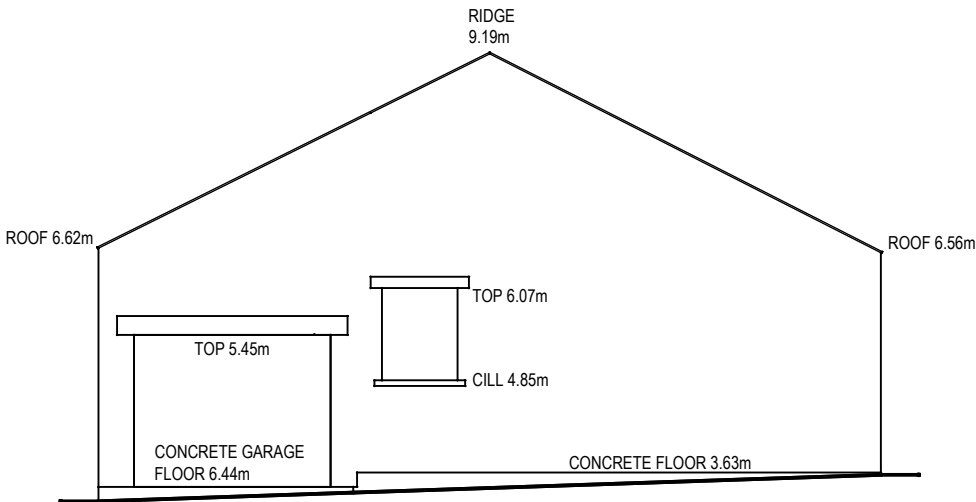

Existing South Elevation

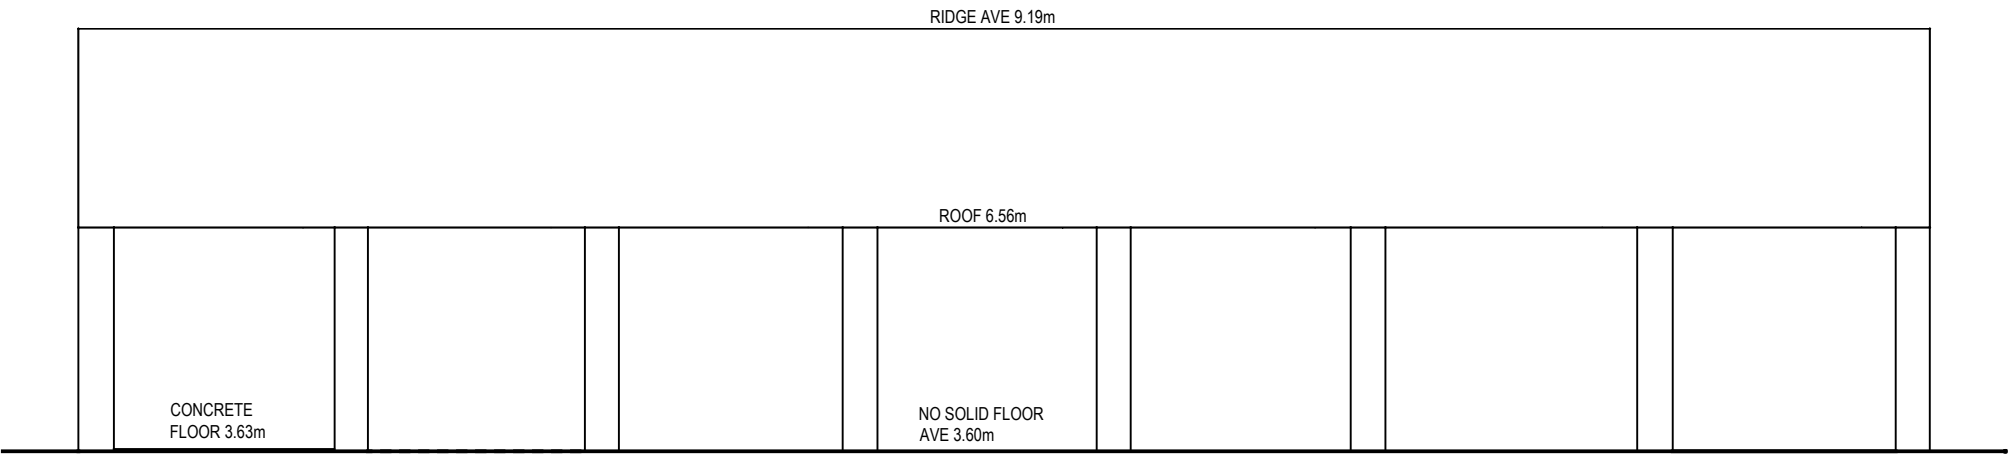

Existing East Elevation



Notes

Copyright
© Robert Doughty Consultancy Limited.
All rights described in the Copyright, Designs and Patents Act 1988 have been asserted.

Ordnance Survey Map
© Crown Copyright. OS Licence No: AR 100010613.

Dimensions
All dimensions shown are for the purposes of obtaining the relevant planning permission only.

CDM 2015
This drawing is for illustrative purposes and/or obtaining the relevant planning permission only. It should not be used for construction and accordingly, risk identification under the Construction (Design & Management) Regulations 2015 has not been undertaken.

-	-	-	-
Rev	By	Description	Date
Current revision checked by: -			
rdc Robert Doughty Consultancy 32 High Street, Helpringham Sleaford, Lincolnshire, NG34 0RA Tel: 01529 421646 Email: admin@rdc-landplan.co.uk Web: www.rdc-landplan.co.uk			
Client Miss Veronica Frohock			
Project The Hollies Farmyard Pilmore Lane, Fulney, Spalding, PE12 6EG			
Drawing Outbuilding 1 - Existing Plans and Elevations			
Scale @ A2 1: 100		Date 05/09/24	
Drawn By PSS		Checked By -	
Job Number 1623-1	Status FP	Purpose of Issue Planning	
Drawing No. 1623-1_FP_GA01			Rev -