


Notes

Copyright
© Robert Doughty Consultancy Limited.
All rights described in the Copyright, Designs and Patents Act 1988 have been asserted.


Ordnance Survey Map
© Crown Copyright. OS Licence No: AR 100010613.

Dimensions
All dimensions shown are for the purposes of obtaining the relevant planning permission only.


CDM 2015
This drawing is for illustrative purposes and/or obtaining the relevant planning permission only. It should not be used for construction and accordingly, risk identification under the Construction (Design & Management) Regulations 2015 has not been undertaken.

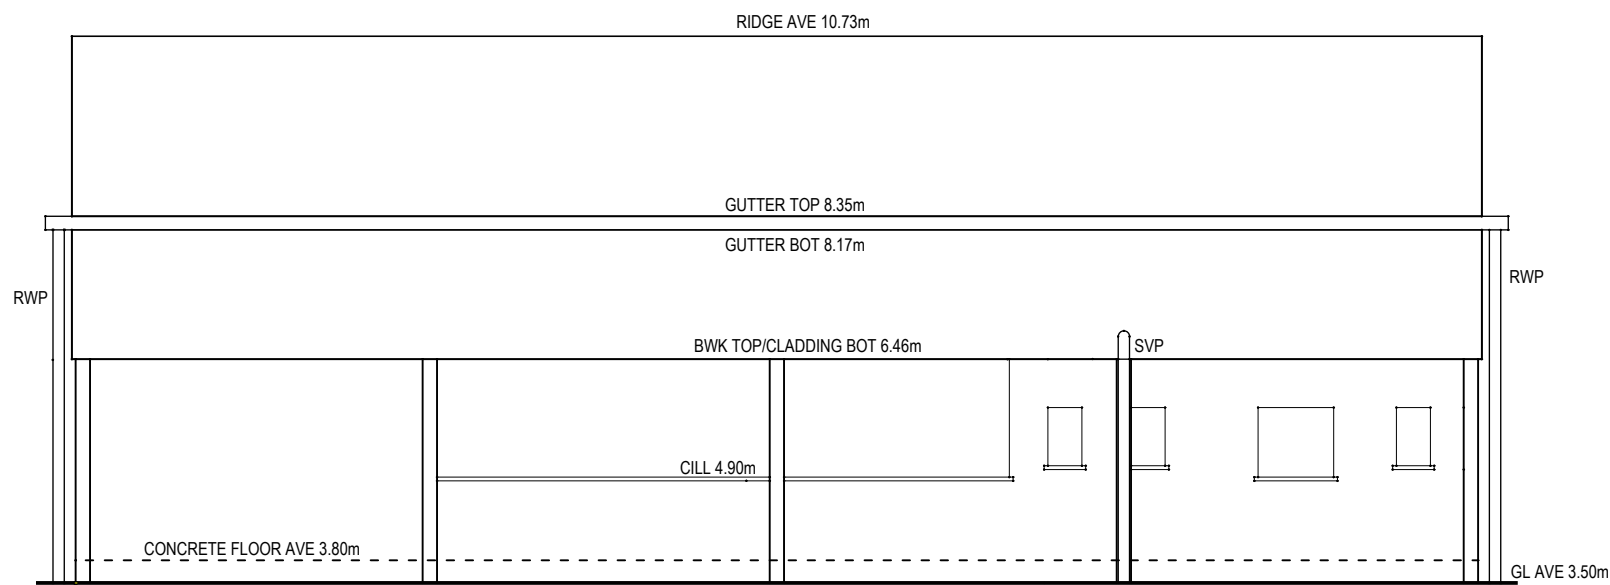


Existing West Elevation

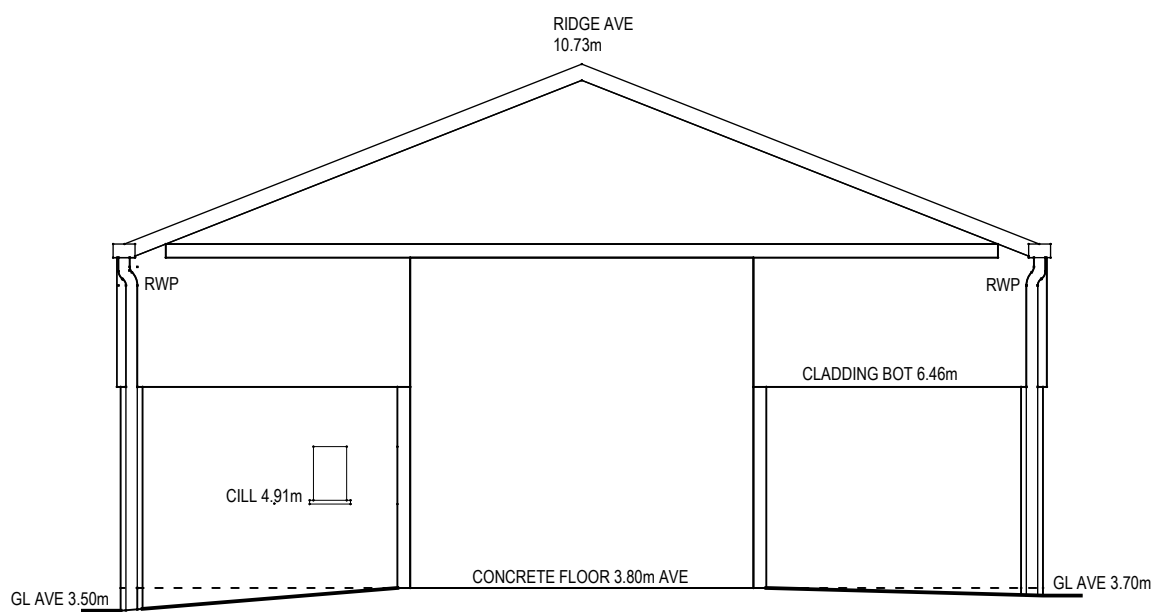


Existing South Elevation

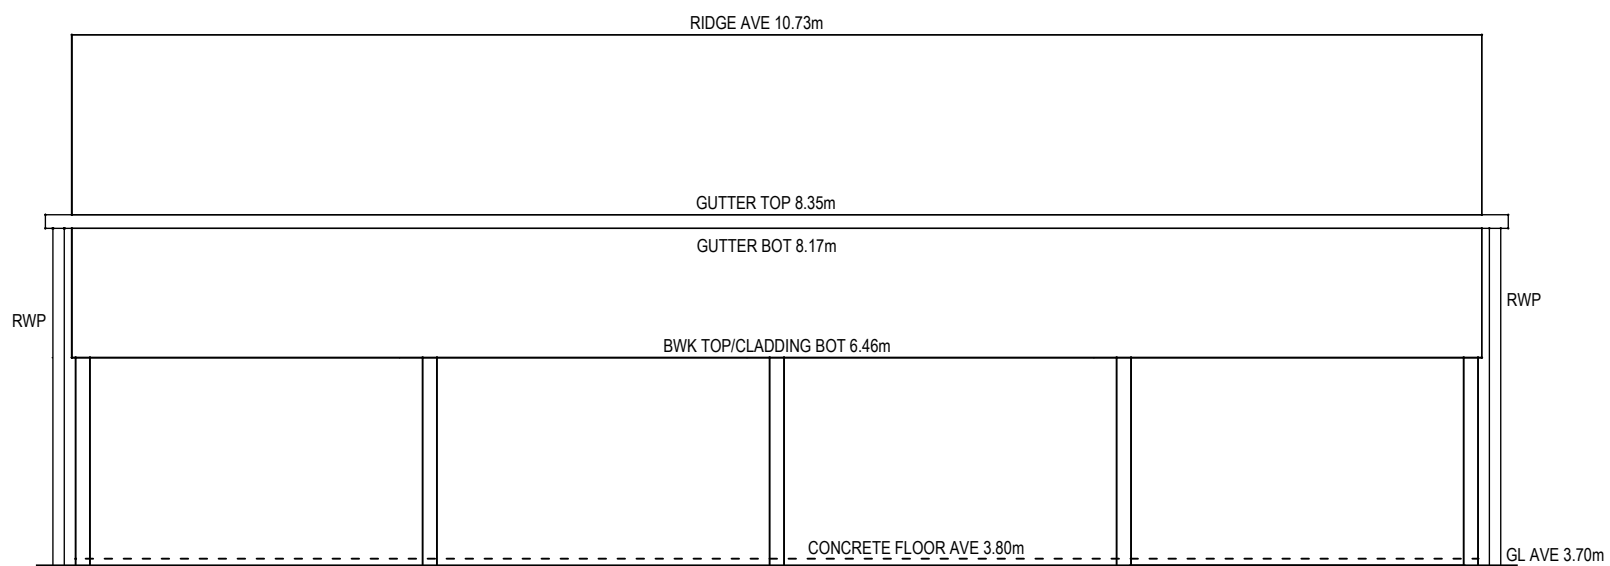

Existing East Elevation

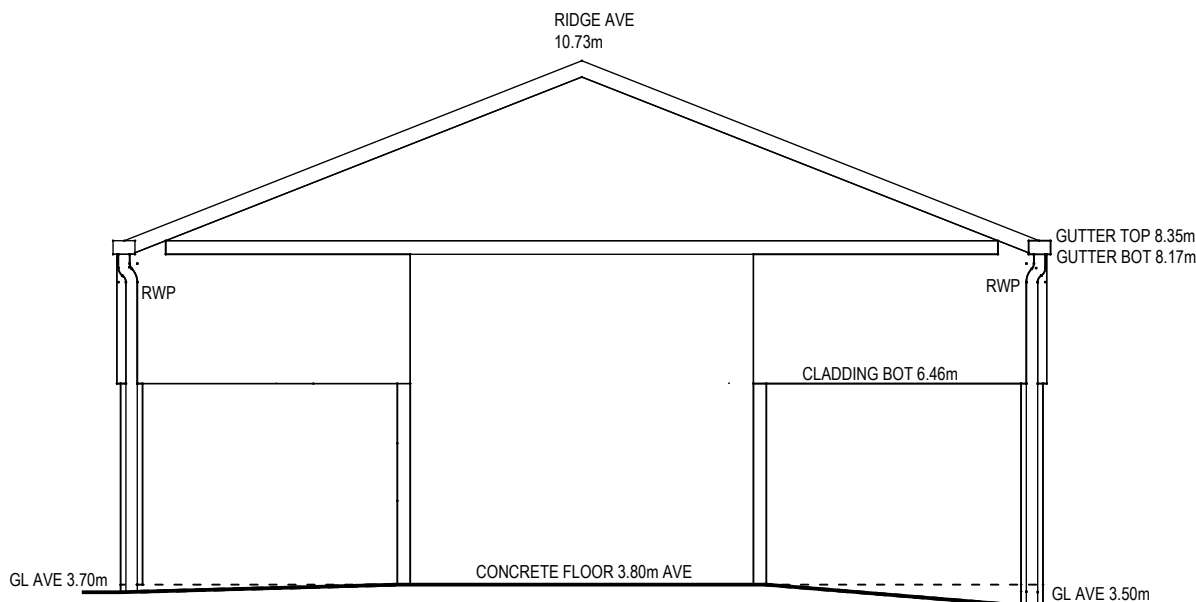

Existing North Elevation

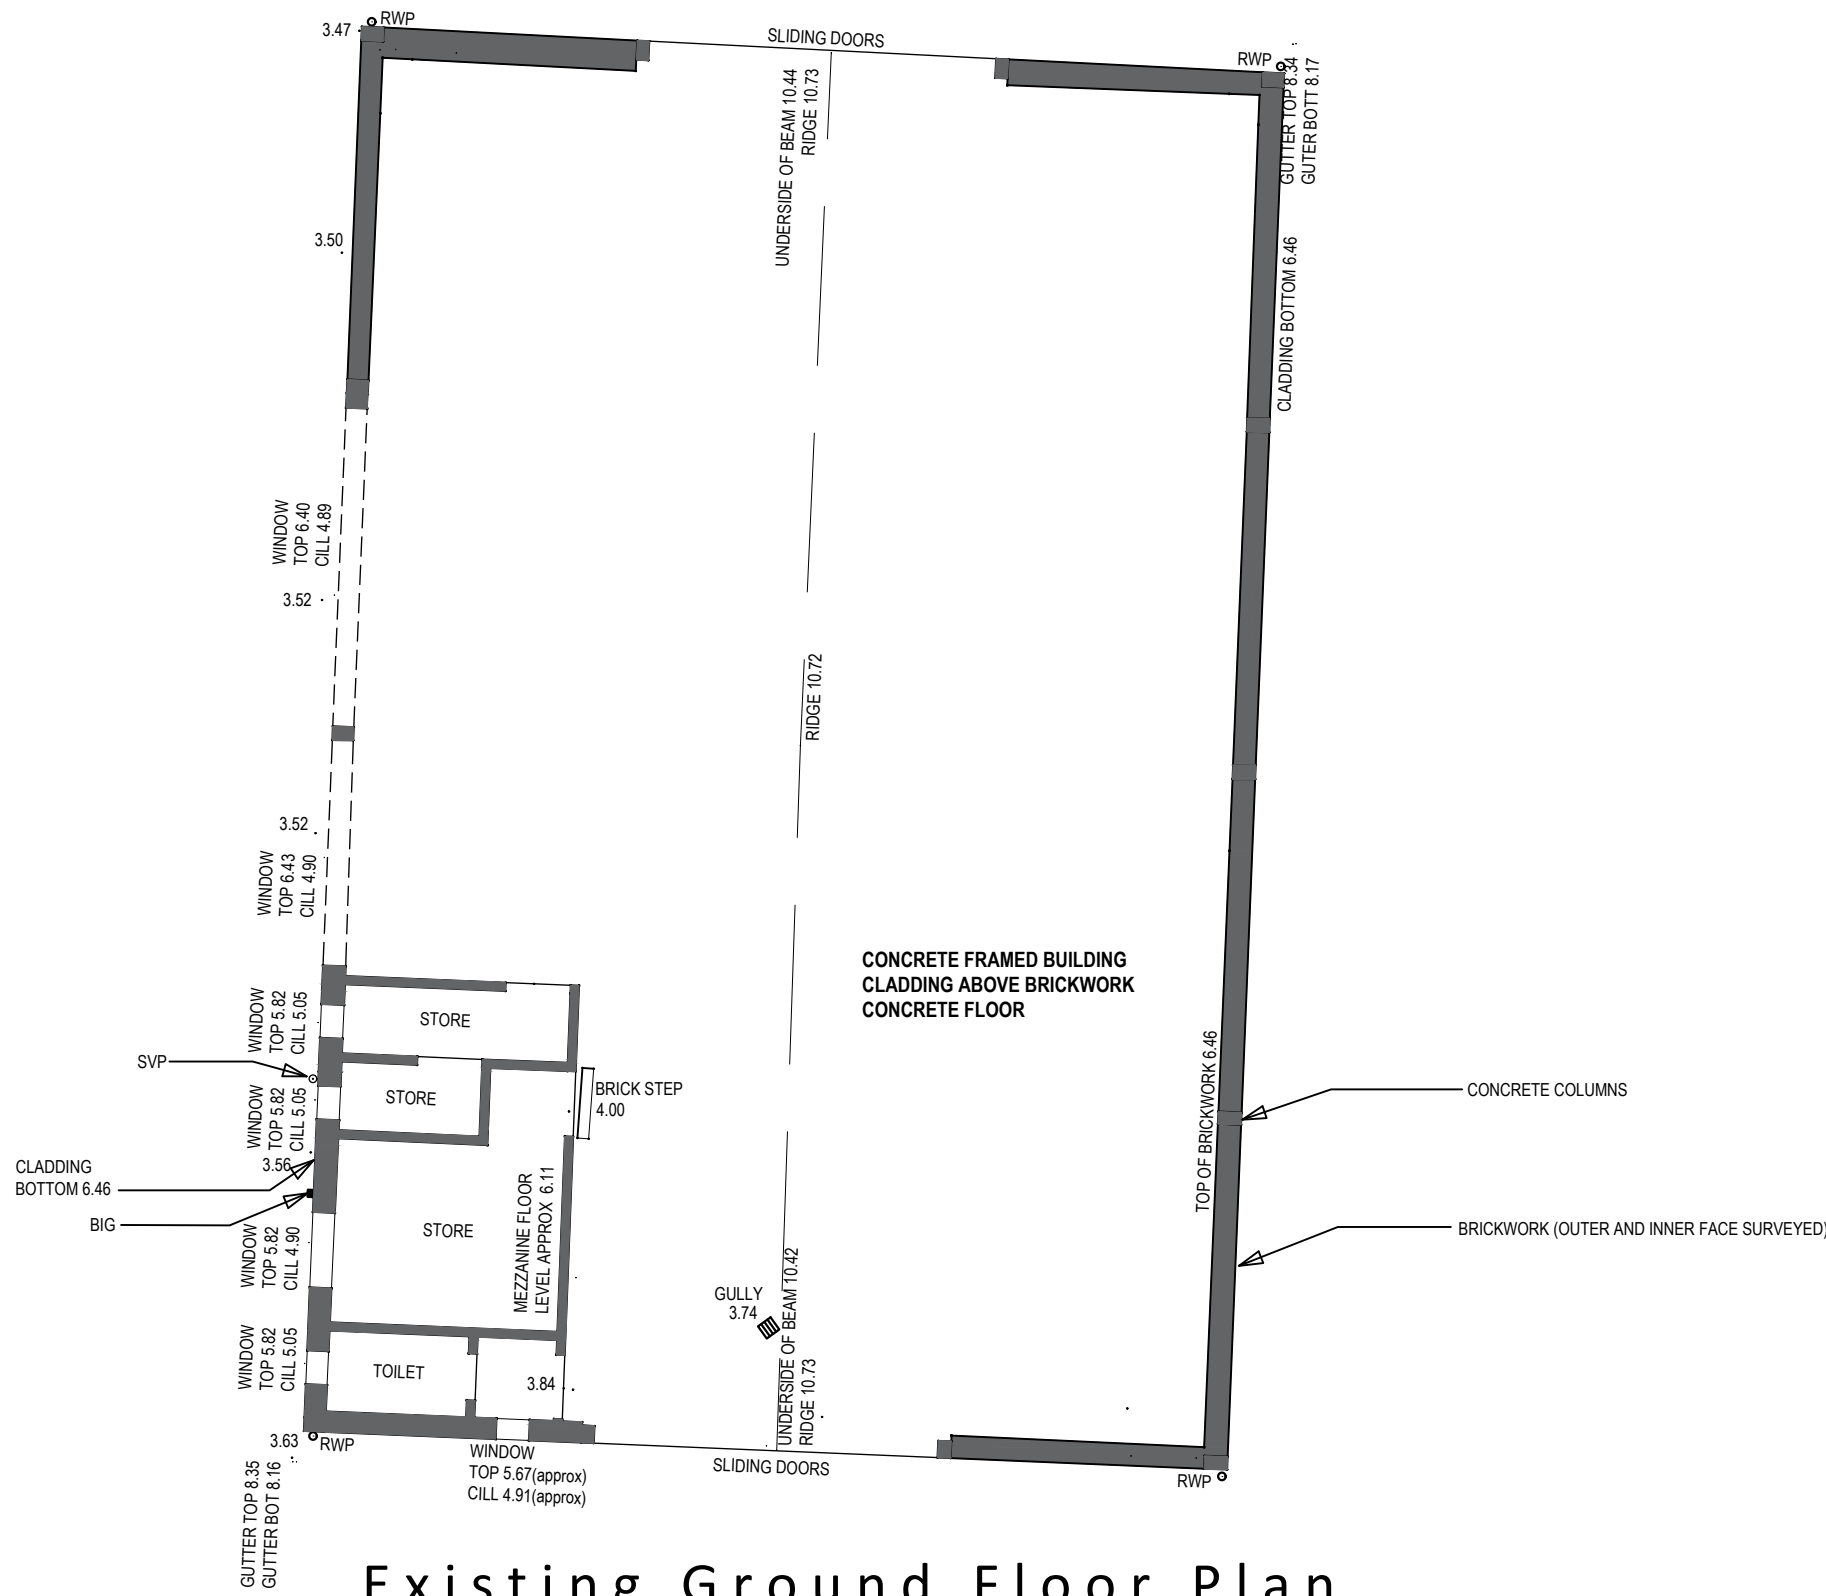

Existing Ground Floor Plan



Rev	By	Description	Date
Current revision checked by: -			

rdc Robert Doughty Consultancy 32 High Street, Helpingsham Sleaford, Lincolnshire, NG34 0RA Tel: 01529 421646 Email: admin@rdc-landplan.co.uk Web: www.rdc-landplan.co.uk	
Client Miss Veronica Frohock	
Project The Hollies Farmyard Pilmore Lane, Fulney, Spalding, PE12 6EG	
Drawing Outbuilding 2 - Existing Plans and Elevations	
Scale @ A1 1: 100	Date 05/09/24
Drawn By PSS	Checked By -
Job Number 1623-1	Status FP
Purpose of Issue Planning	
Drawing No. 1623-1_FP_GA02	Rev -