



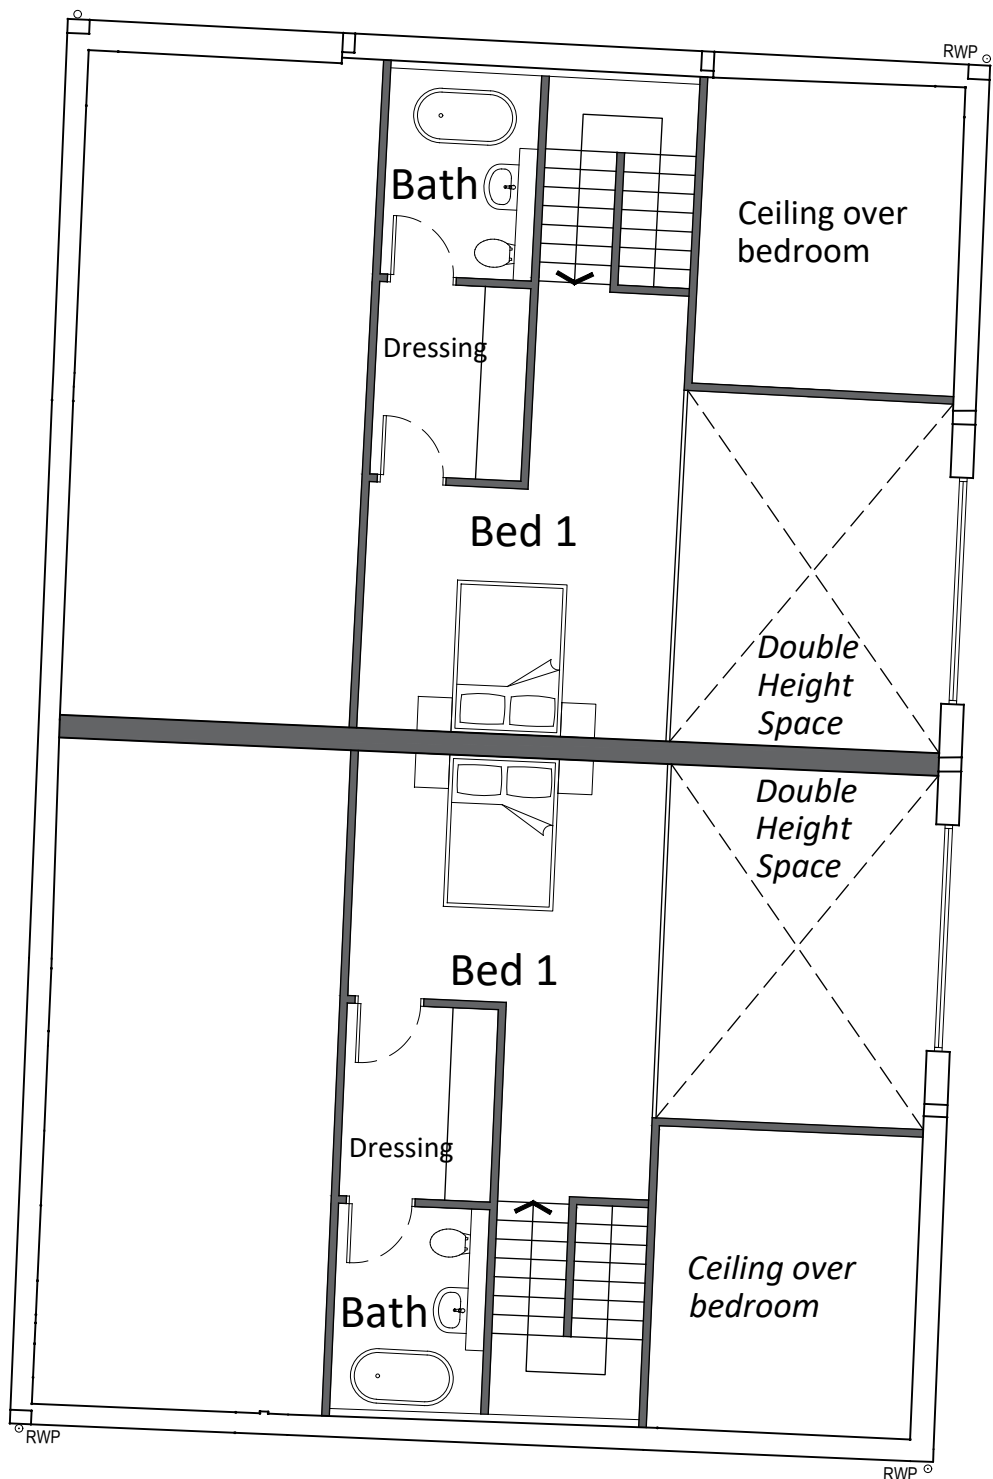


Proposed First Floor Plan

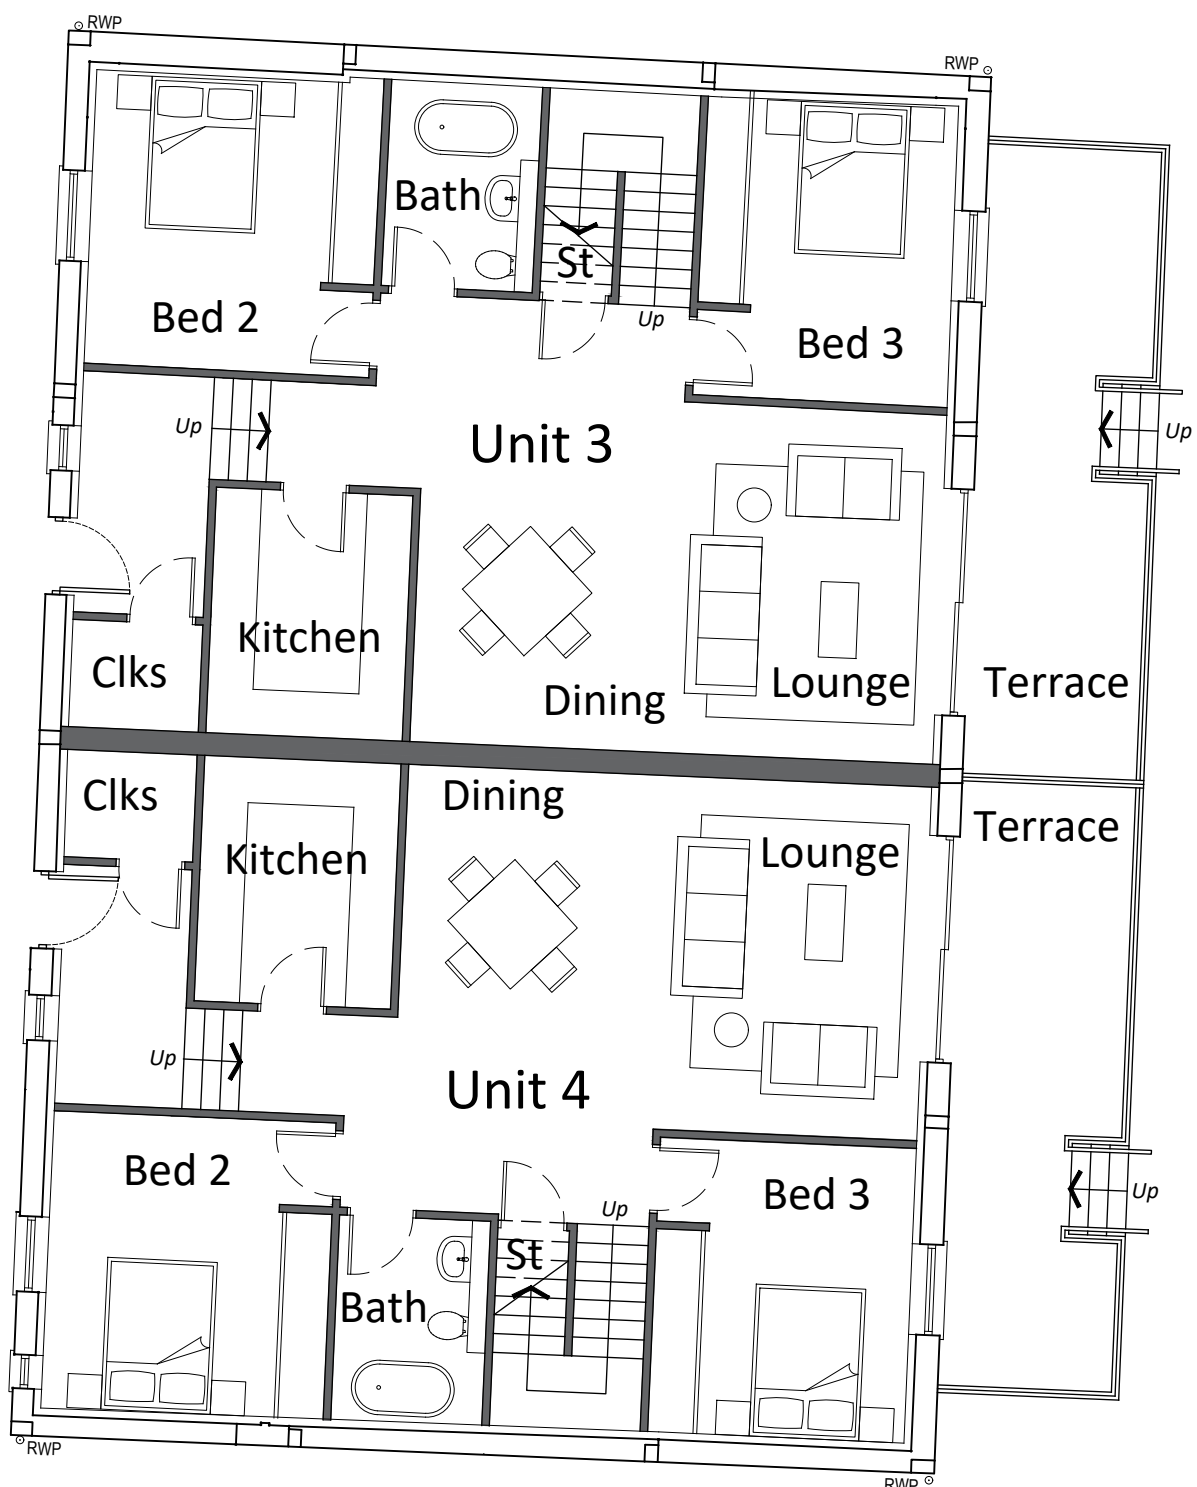


Proposed Ground Floor Plan

Schedule of Accommodation


Unit 3 - 136 sq.metres - 1463 sq.ft
Unit 4 - 136 sq.metres - 1463 sq.ft

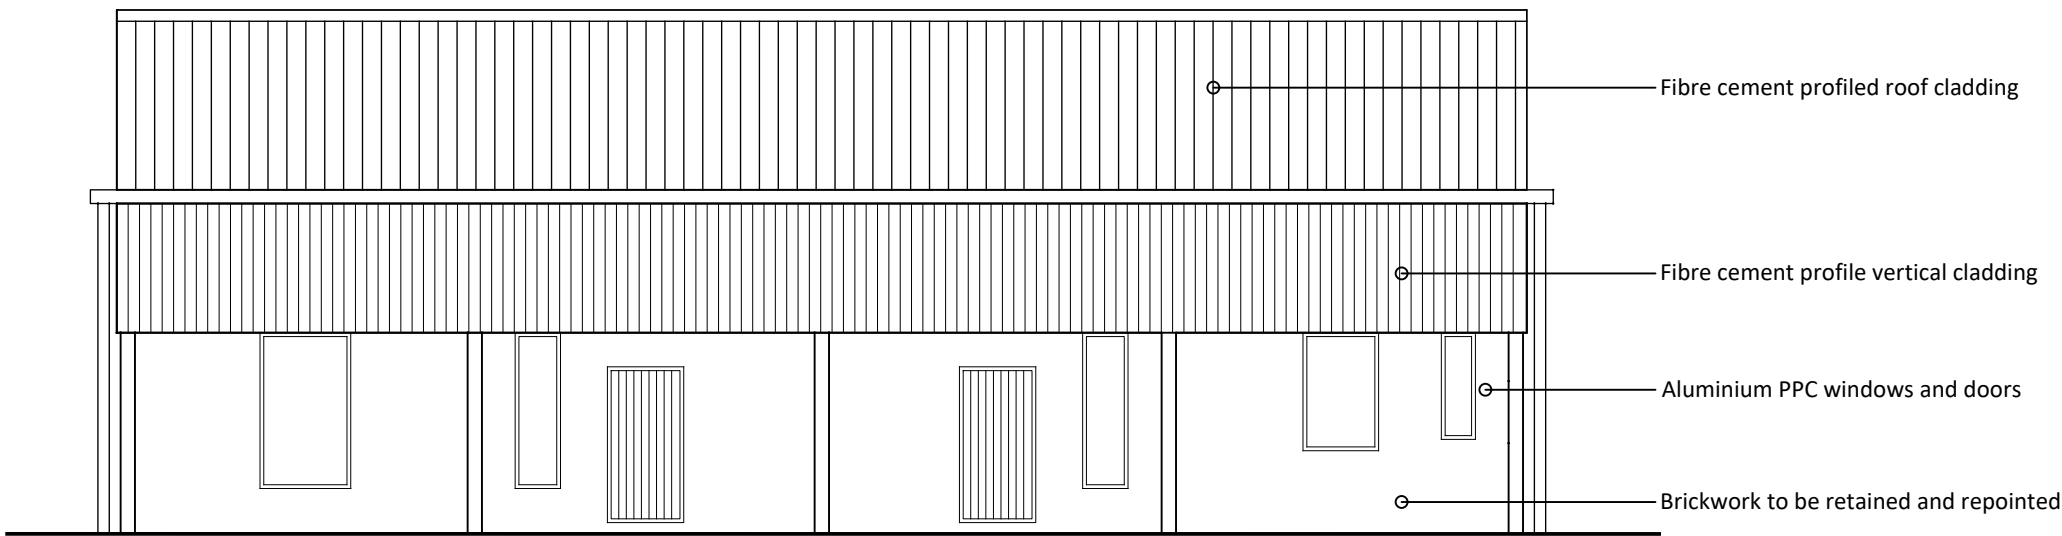


Proposed West Elevation

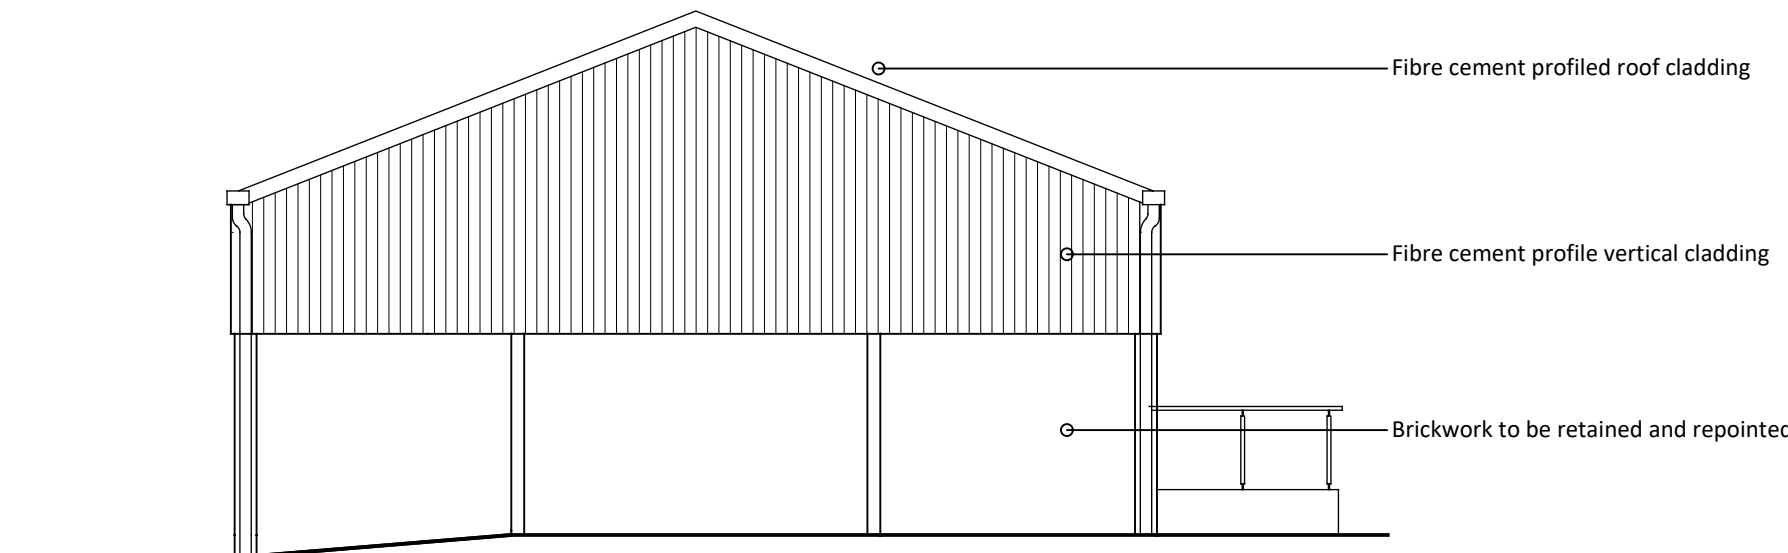

Proposed South Elevation

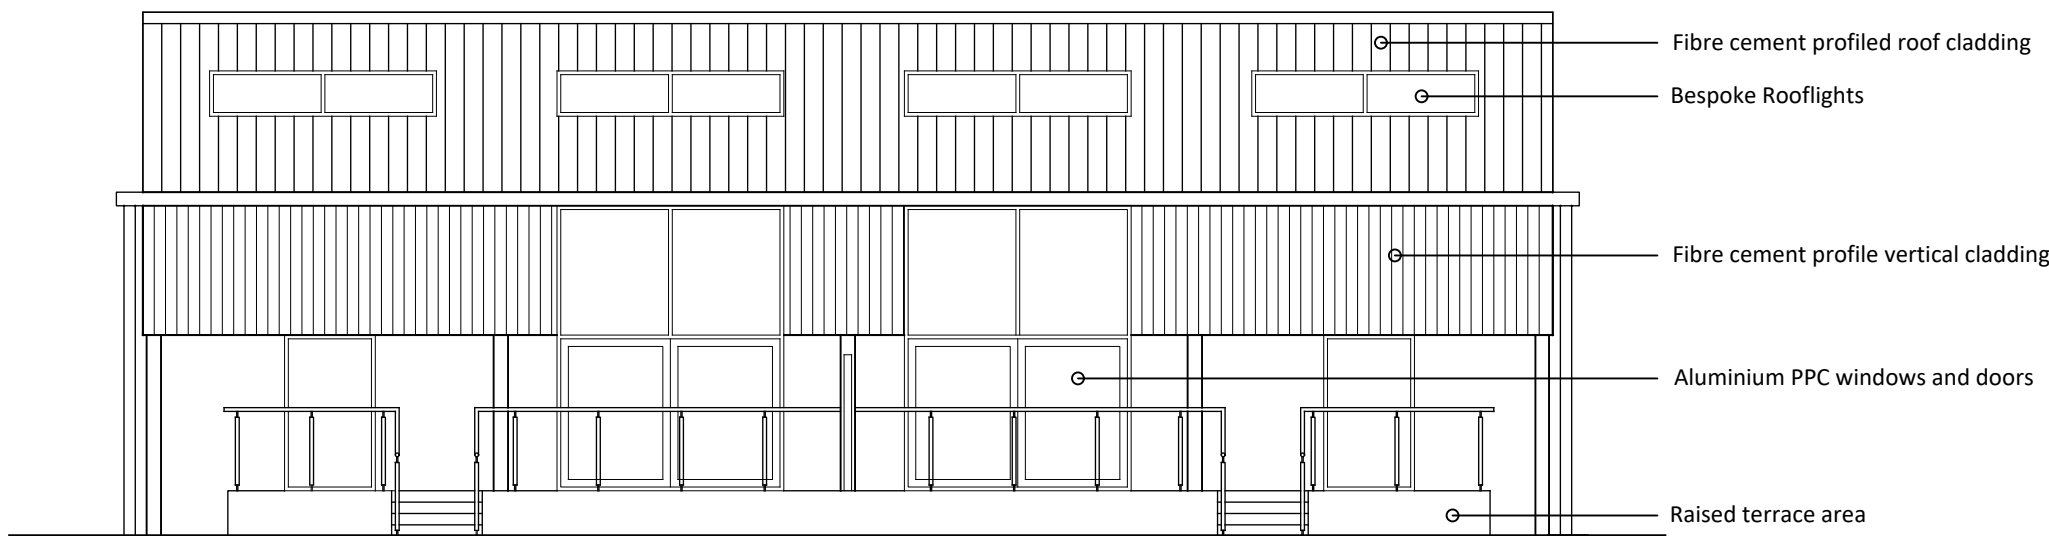

Proposed East Elevation

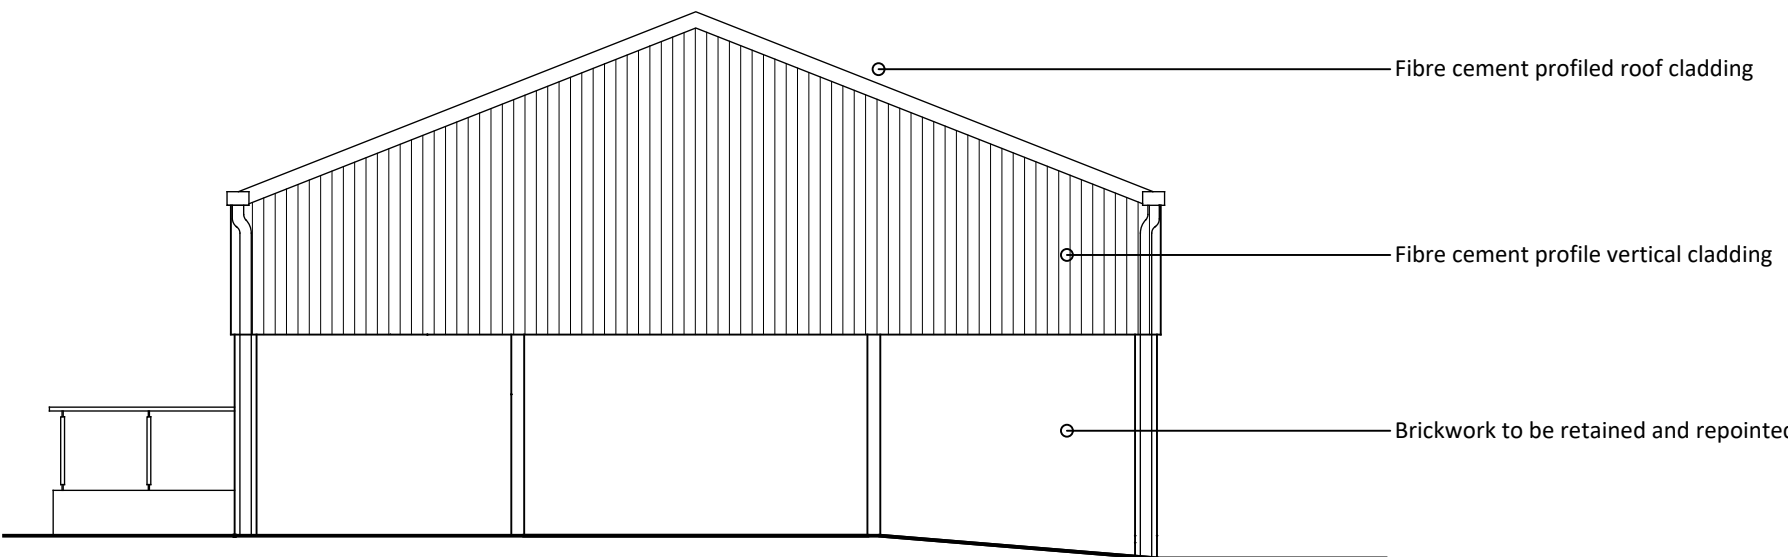

Proposed North Elevation

0 1 2 3 4 5m

Notes
Copyright
© Robert Doughty Consultancy Limited.
All rights described in the Copyright, Designs and Patents Act 1988 have been asserted.
Ordnance Survey Map
© Crown Copyright. OS Licence No: AR 100010613.
Dimensions
All dimensions shown are for the purposes of obtaining the relevant planning permission only.
CDM 2015
This drawing is for illustrative purposes and/or obtaining the relevant planning permission only. It should not be used for construction and accordingly, risk identification under the Construction (Design & Management) Regulations 2015 has not been undertaken.

Rev	By	Description	Date
Current revision checked by: -			

rdc
Robert Doughty
Consultancy
32 High Street, Helpingsham
Sleaford, Lincolnshire, NG34 0RA
Tel: 01529 421646
Email: admin@rdc-landplan.co.uk
Web: www.rdc-landplan.co.uk

Client
Miss Veronica Frohock

Project
The Hollies Farmyard
Pillmore Lane, Fulney, Spalding, PE12 6EG

Drawing
Unit 3 & 4 Proposed Plans and Elevations

Scale @ A1
1: 100

Drawn By
PSS

Job Number
1623-1

Drawing No.
1623-1_FP_GA05

Date
05/09/24

Checked By
-

Status
FP

Purpose of Issue
Planning

Rev
-