



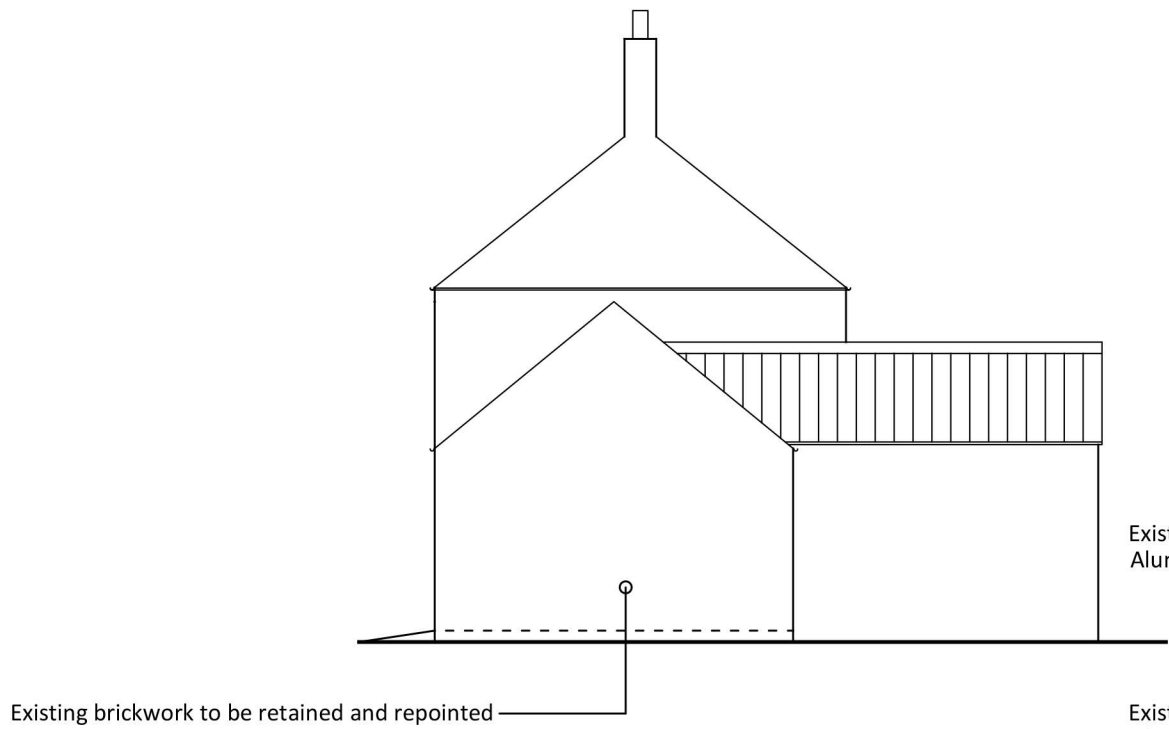

Proposed West Elevation




Proposed North Elevation

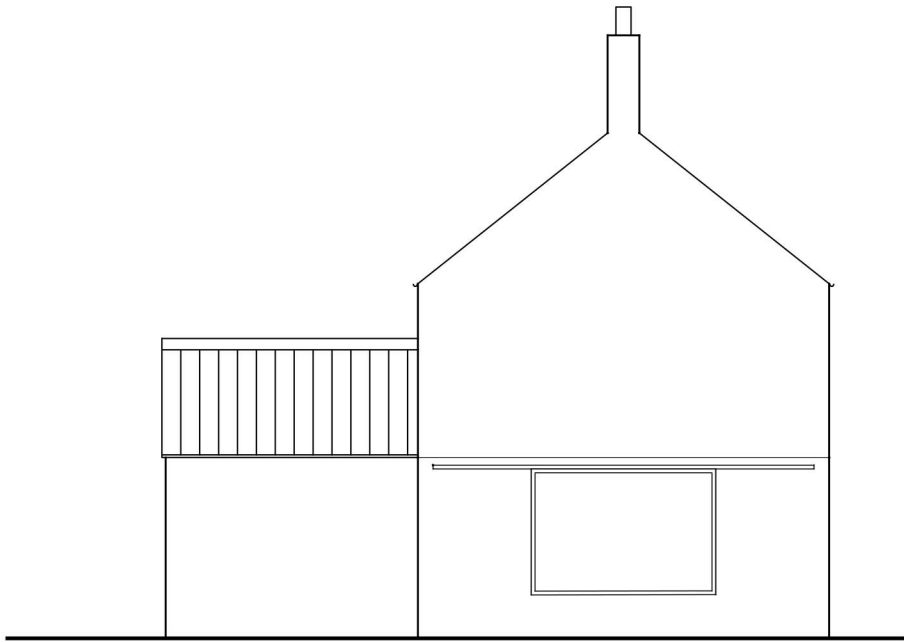

Proposed East Elevation



Proposed South Elevation

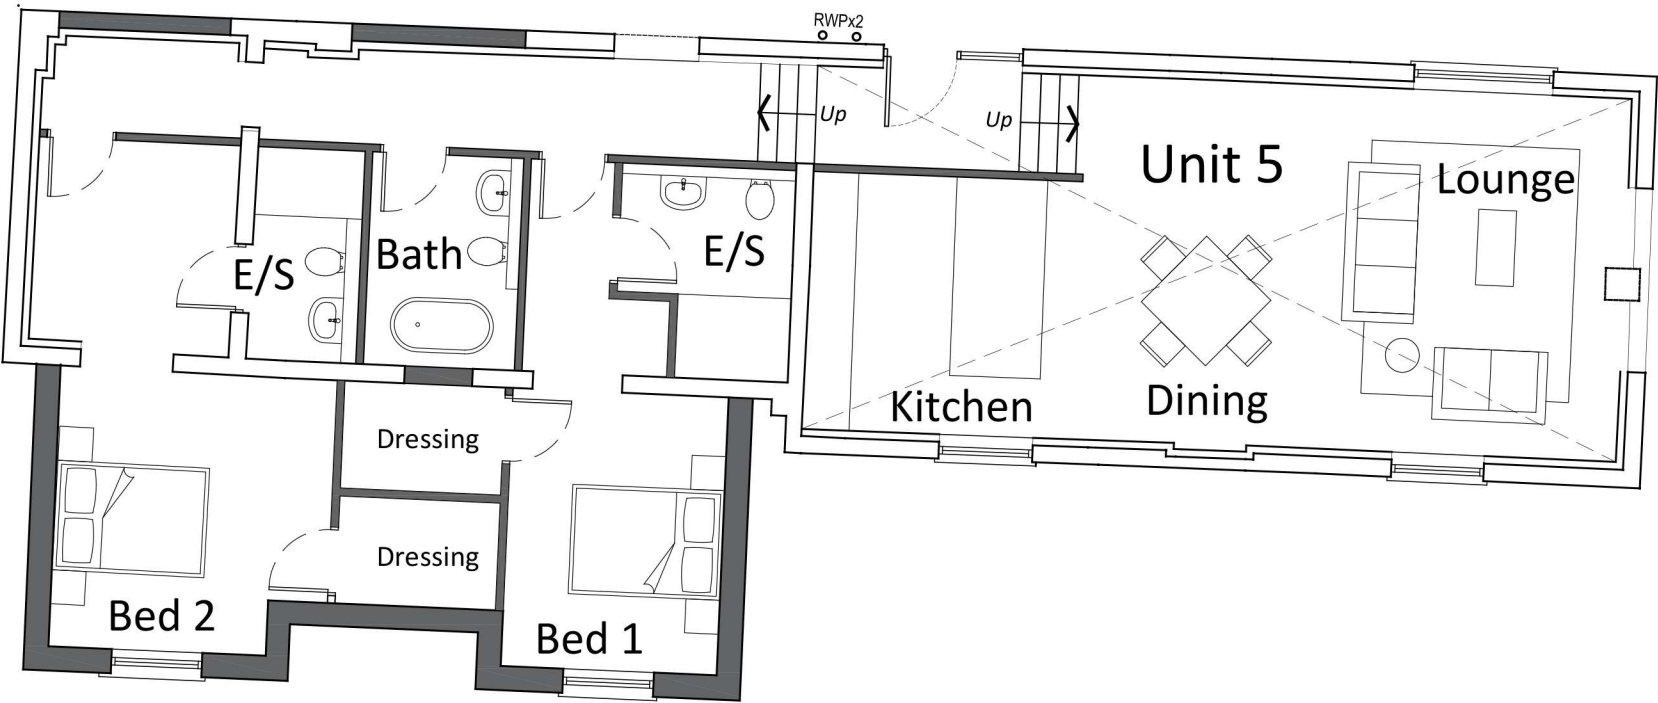

Proposed Ground Floor Plan

Schedule of Accommodation
Unit 5 - 126 sq.metres - 1356 sq.ft



Notes

Copyright
© Robert Doughty Consultancy Limited.
All rights described in the Copyright, Designs and Patents Act 1988 have been asserted.

Ordnance Survey Map
© Crown Copyright. OS Licence No: AR 100010613.

Dimensions
All dimensions shown are for the purposes of obtaining the relevant planning permission only.

CDM 2015
This drawing is for illustrative purposes and/or obtaining the relevant planning permission only. It should not be used for construction and accordingly, risk identification under the Construction (Design & Management) Regulations 2015 has not been undertaken.

A	PSS	Extension roof pitches reduced following comments from Planning Officer.	21/10/24
Rev	By	Description	Date
Current revision checked by: -			

rdc
Robert Doughty Consultancy

32 High Street, Helpingham
Sleaford, Lincolnshire, NG34 0RA

Tel: 01529 421646
Email: admin@rdc-landplan.co.uk
Web: www.rdc-landplan.co.uk

Client
Miss Veronica Frohock

Project
The Hollies Farmyard
Pilmore Lane, Fulney, Spalding, PE12 6EG

Drawing
Proposed Floor Plans Unit 5

Scale @ A2 1: 100	Date 05/09/24	
Drawn By PSS	Checked By -	
Job Number 1623-1	Status FP	Purpose of Issue Planning

Drawing No. 1623-1_FP_GA06	Rev A
--------------------------------------	-----------------