

Author: HAPS


Scale: 1:1250

Location:
SPALDING

Date: DEC. '96

Reproduced from the Ordnance
Survey mapping with the permis-
sion of the Controller of Her
Majesty's Stationery Office (c)
Crown Copyright, Unauthorised
reproduction infringes Crown
copyright and may lead to pros-
ecution or civil proceedings

OS Licence No LA079413

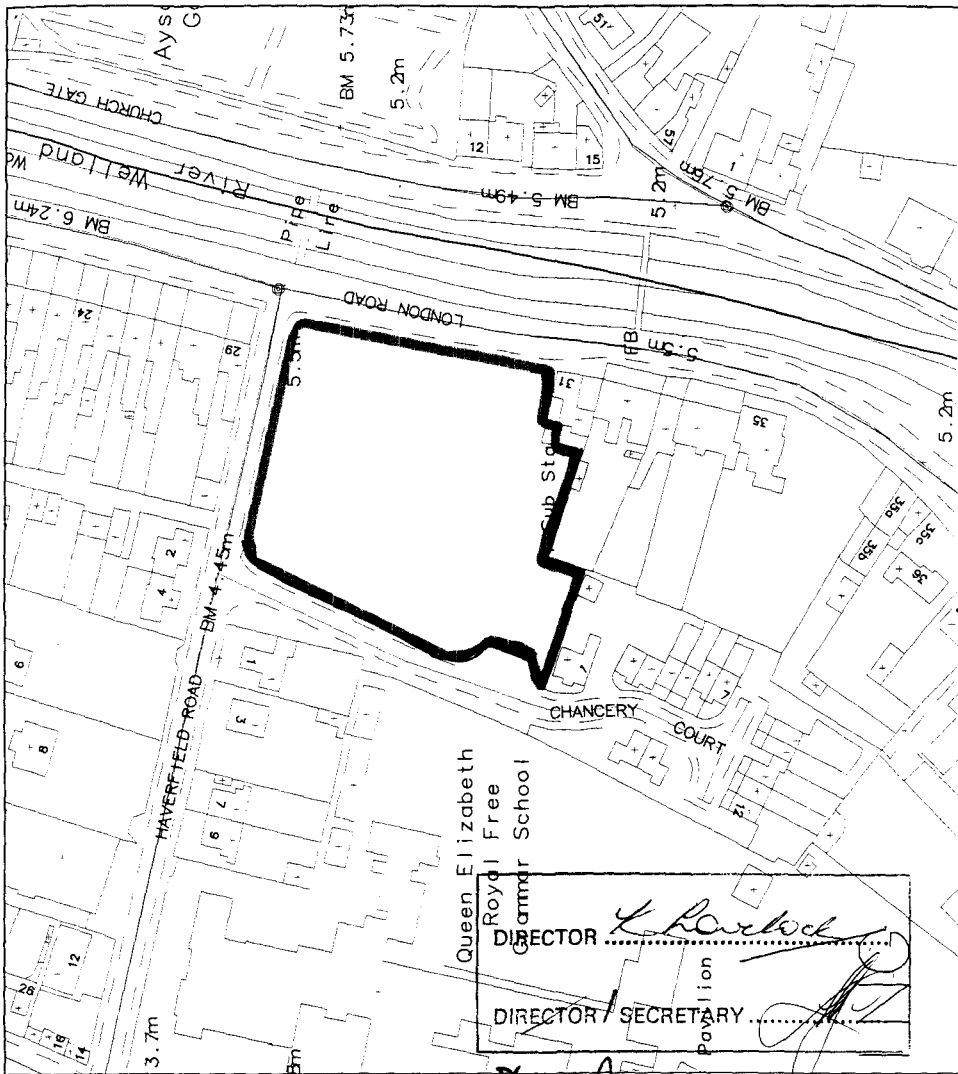


DIRECTOR

DIRECTOR / SECRETARY

Position

K. R. R. R.
[Signature]


PLAN NO. 1

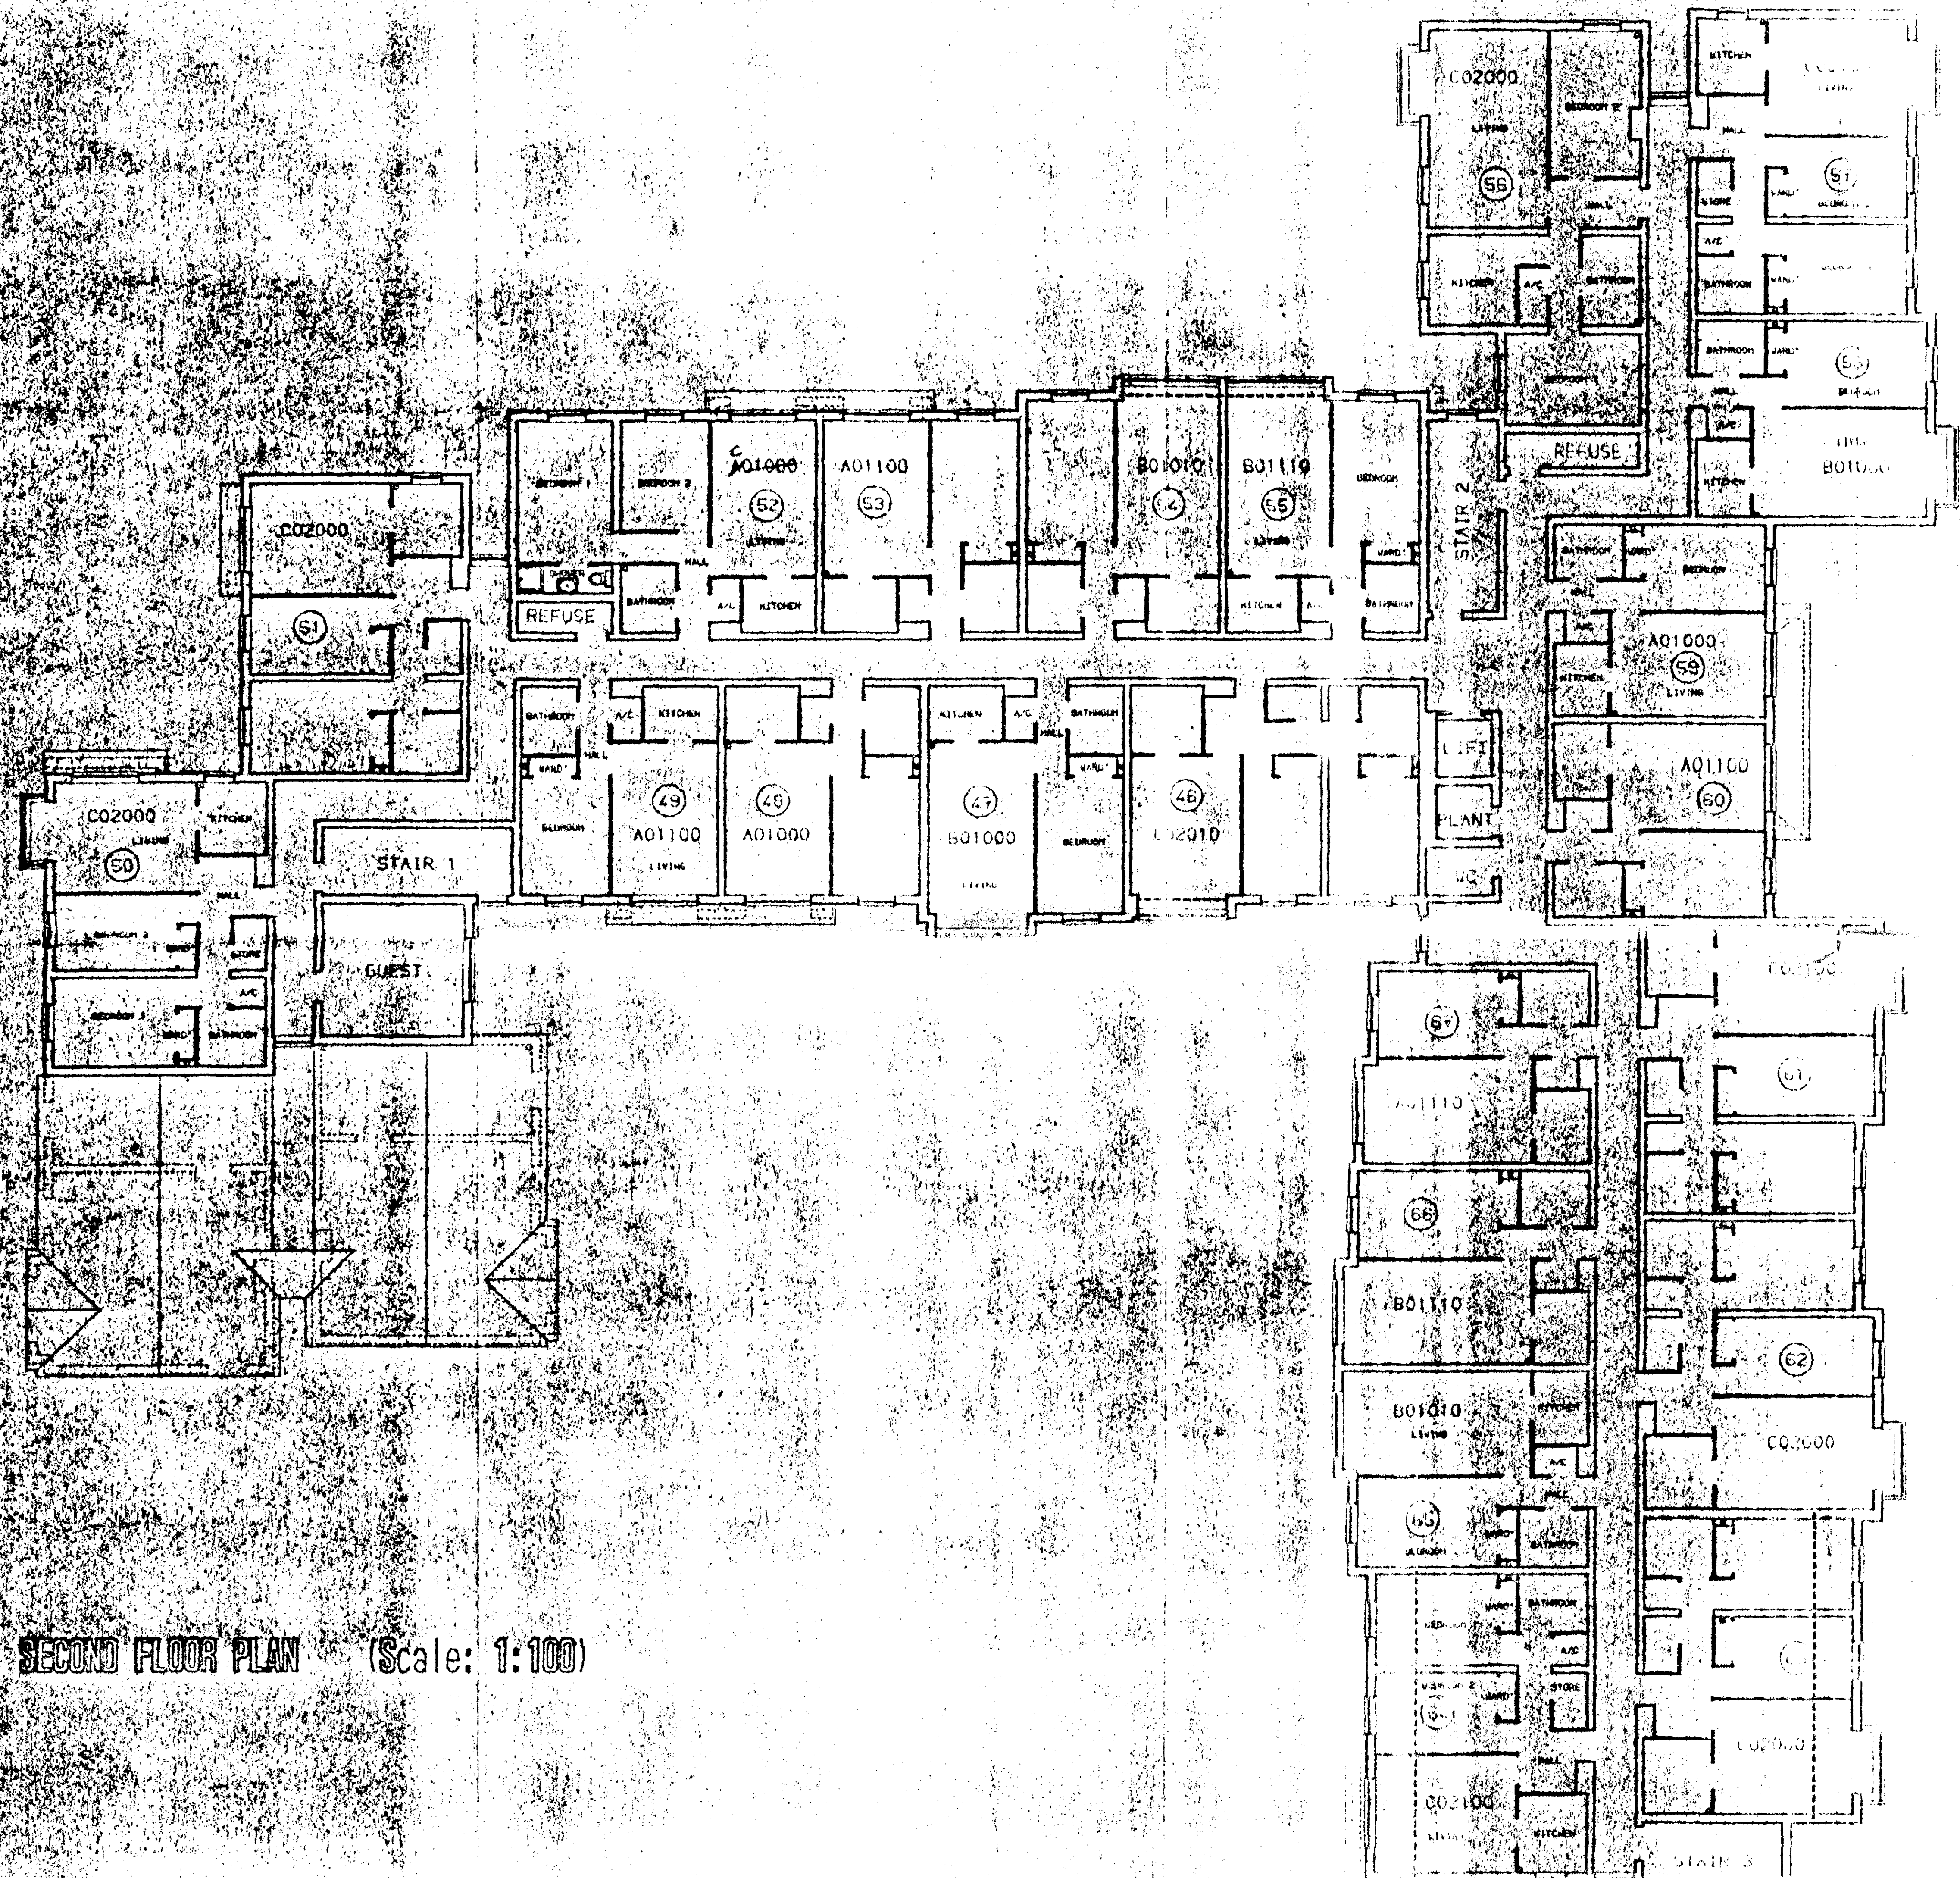

SECOND FLOOR PLAN (Scale: 1:100)

Gray & Stone Group
FLOOR PL
ROAD
BUILDING
10
7.000

3

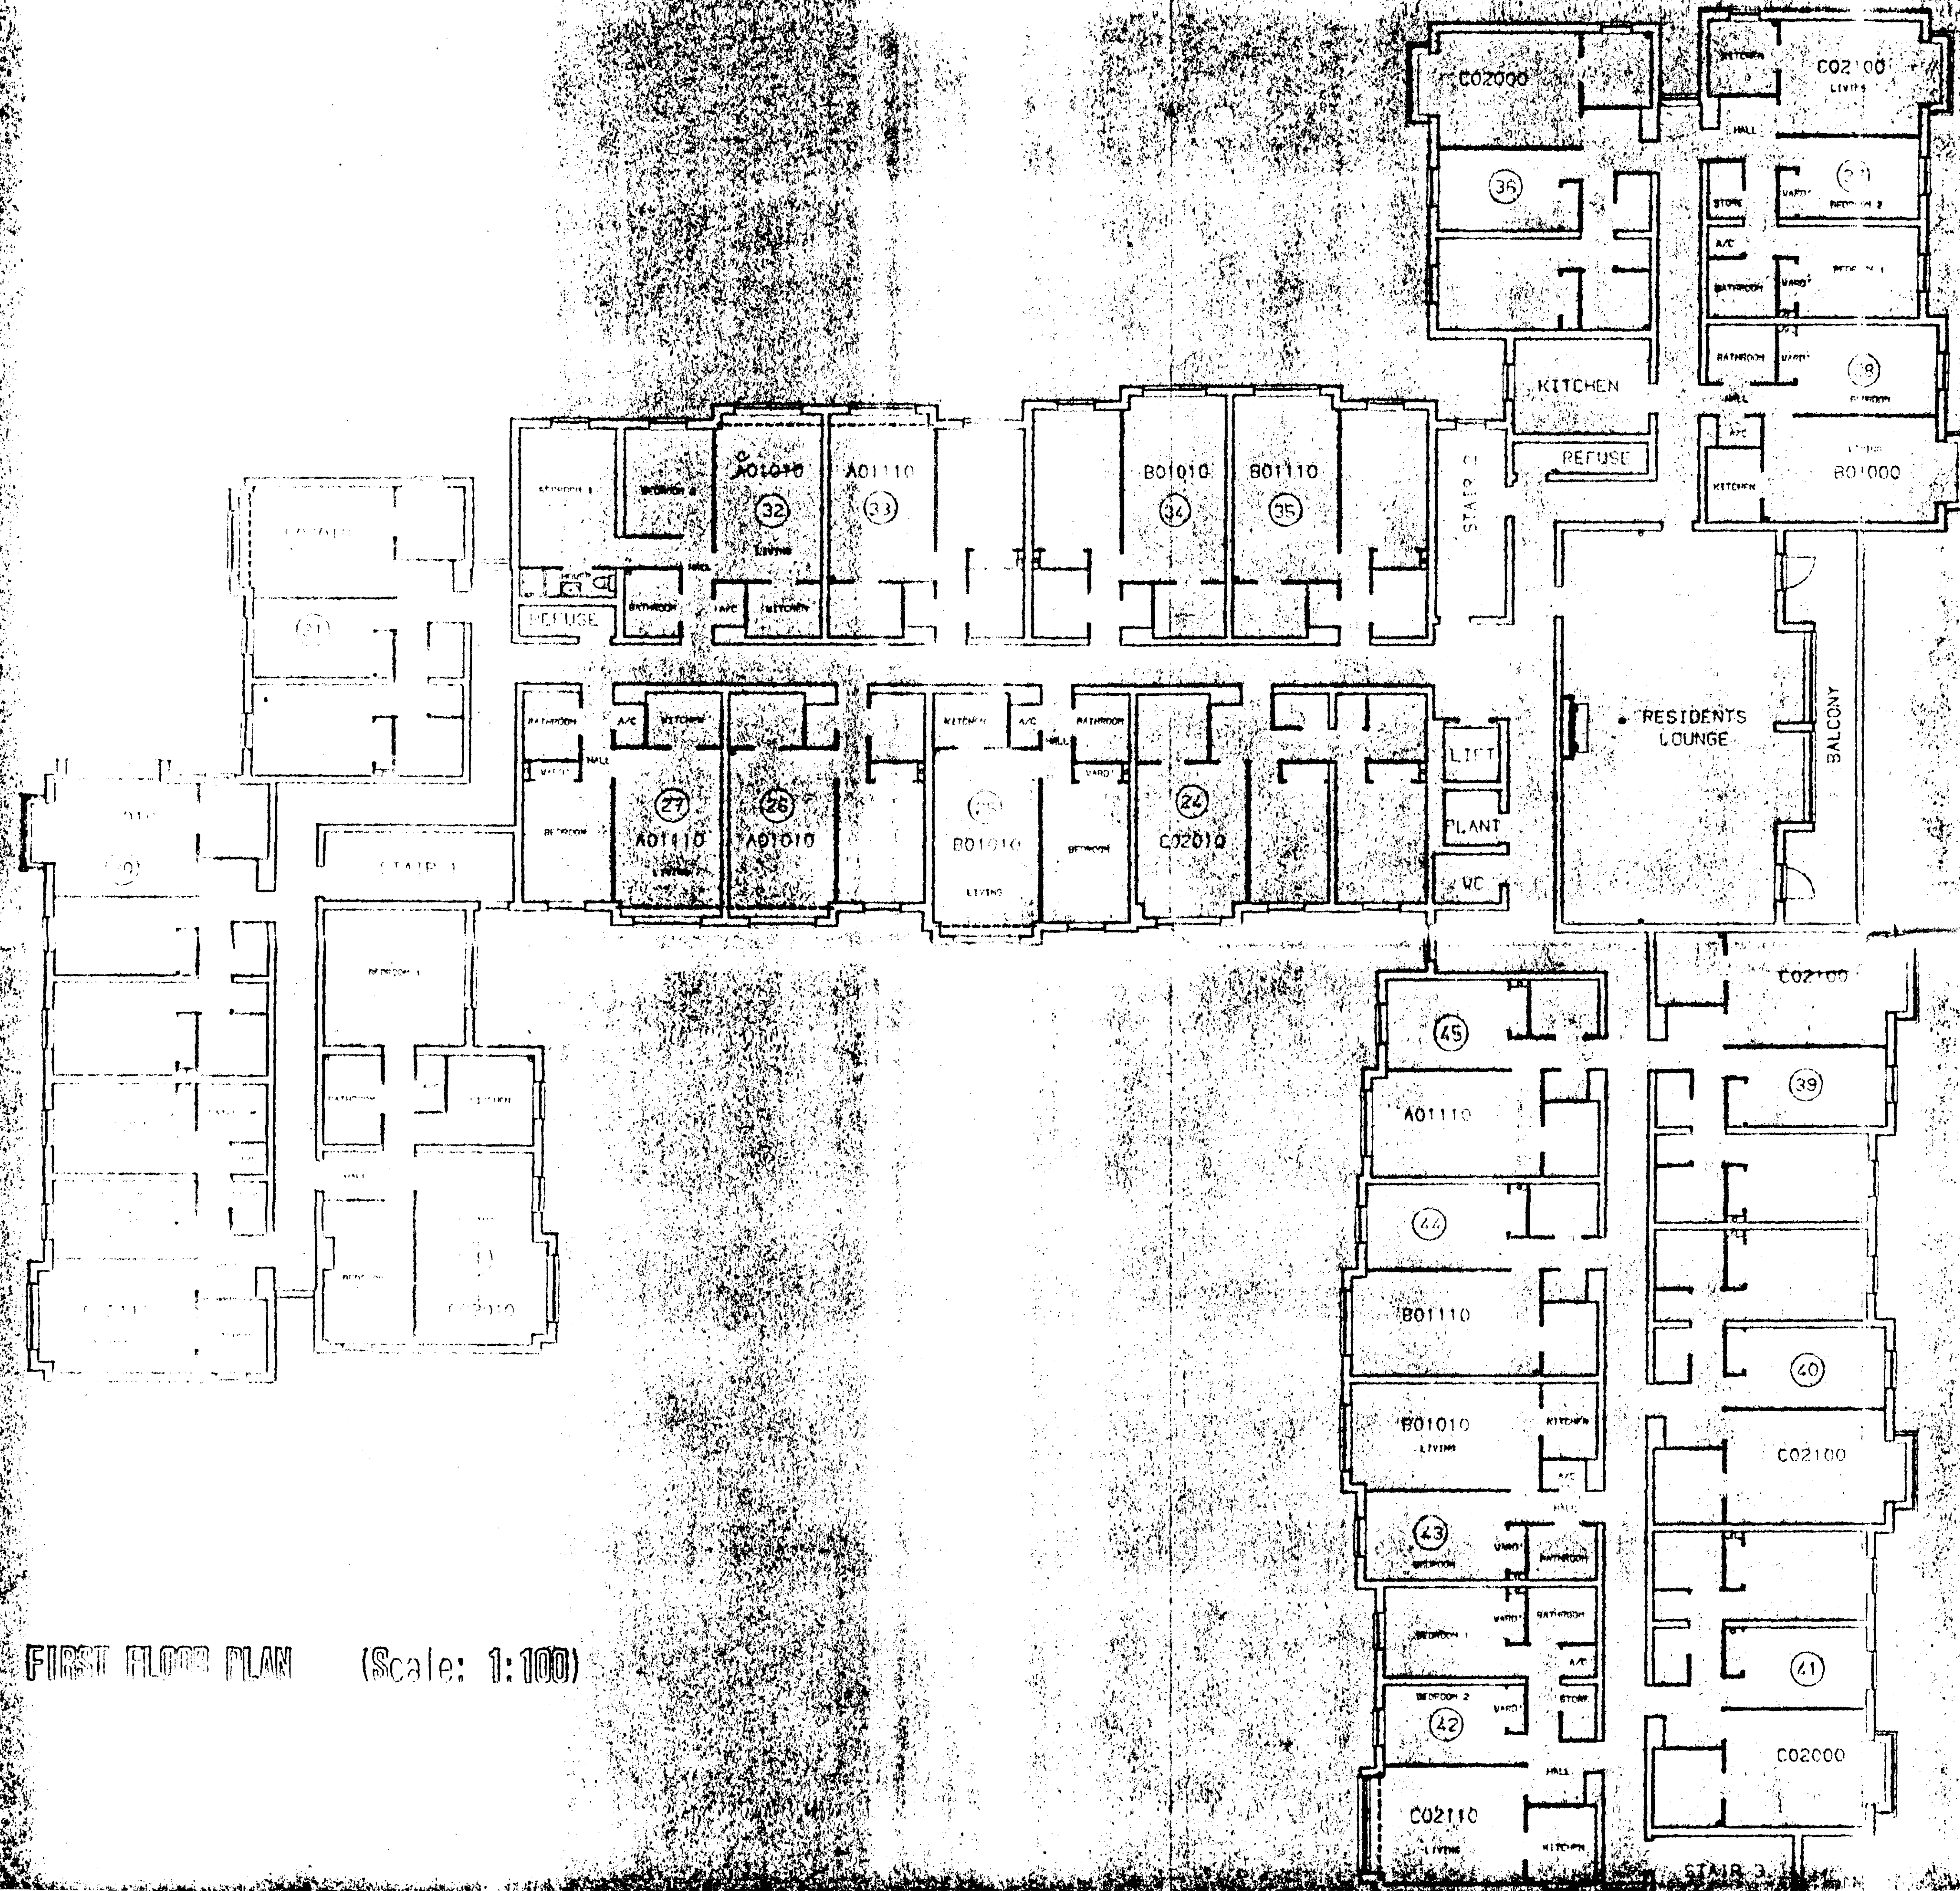

FIRST FLOOR PLAN (Scale: 1:100)

McCarthy & Stone
Design Group


1:100 FLOOR PLANS

LONDON ROAD

SPALDING

CSB 10/90

08.403.008

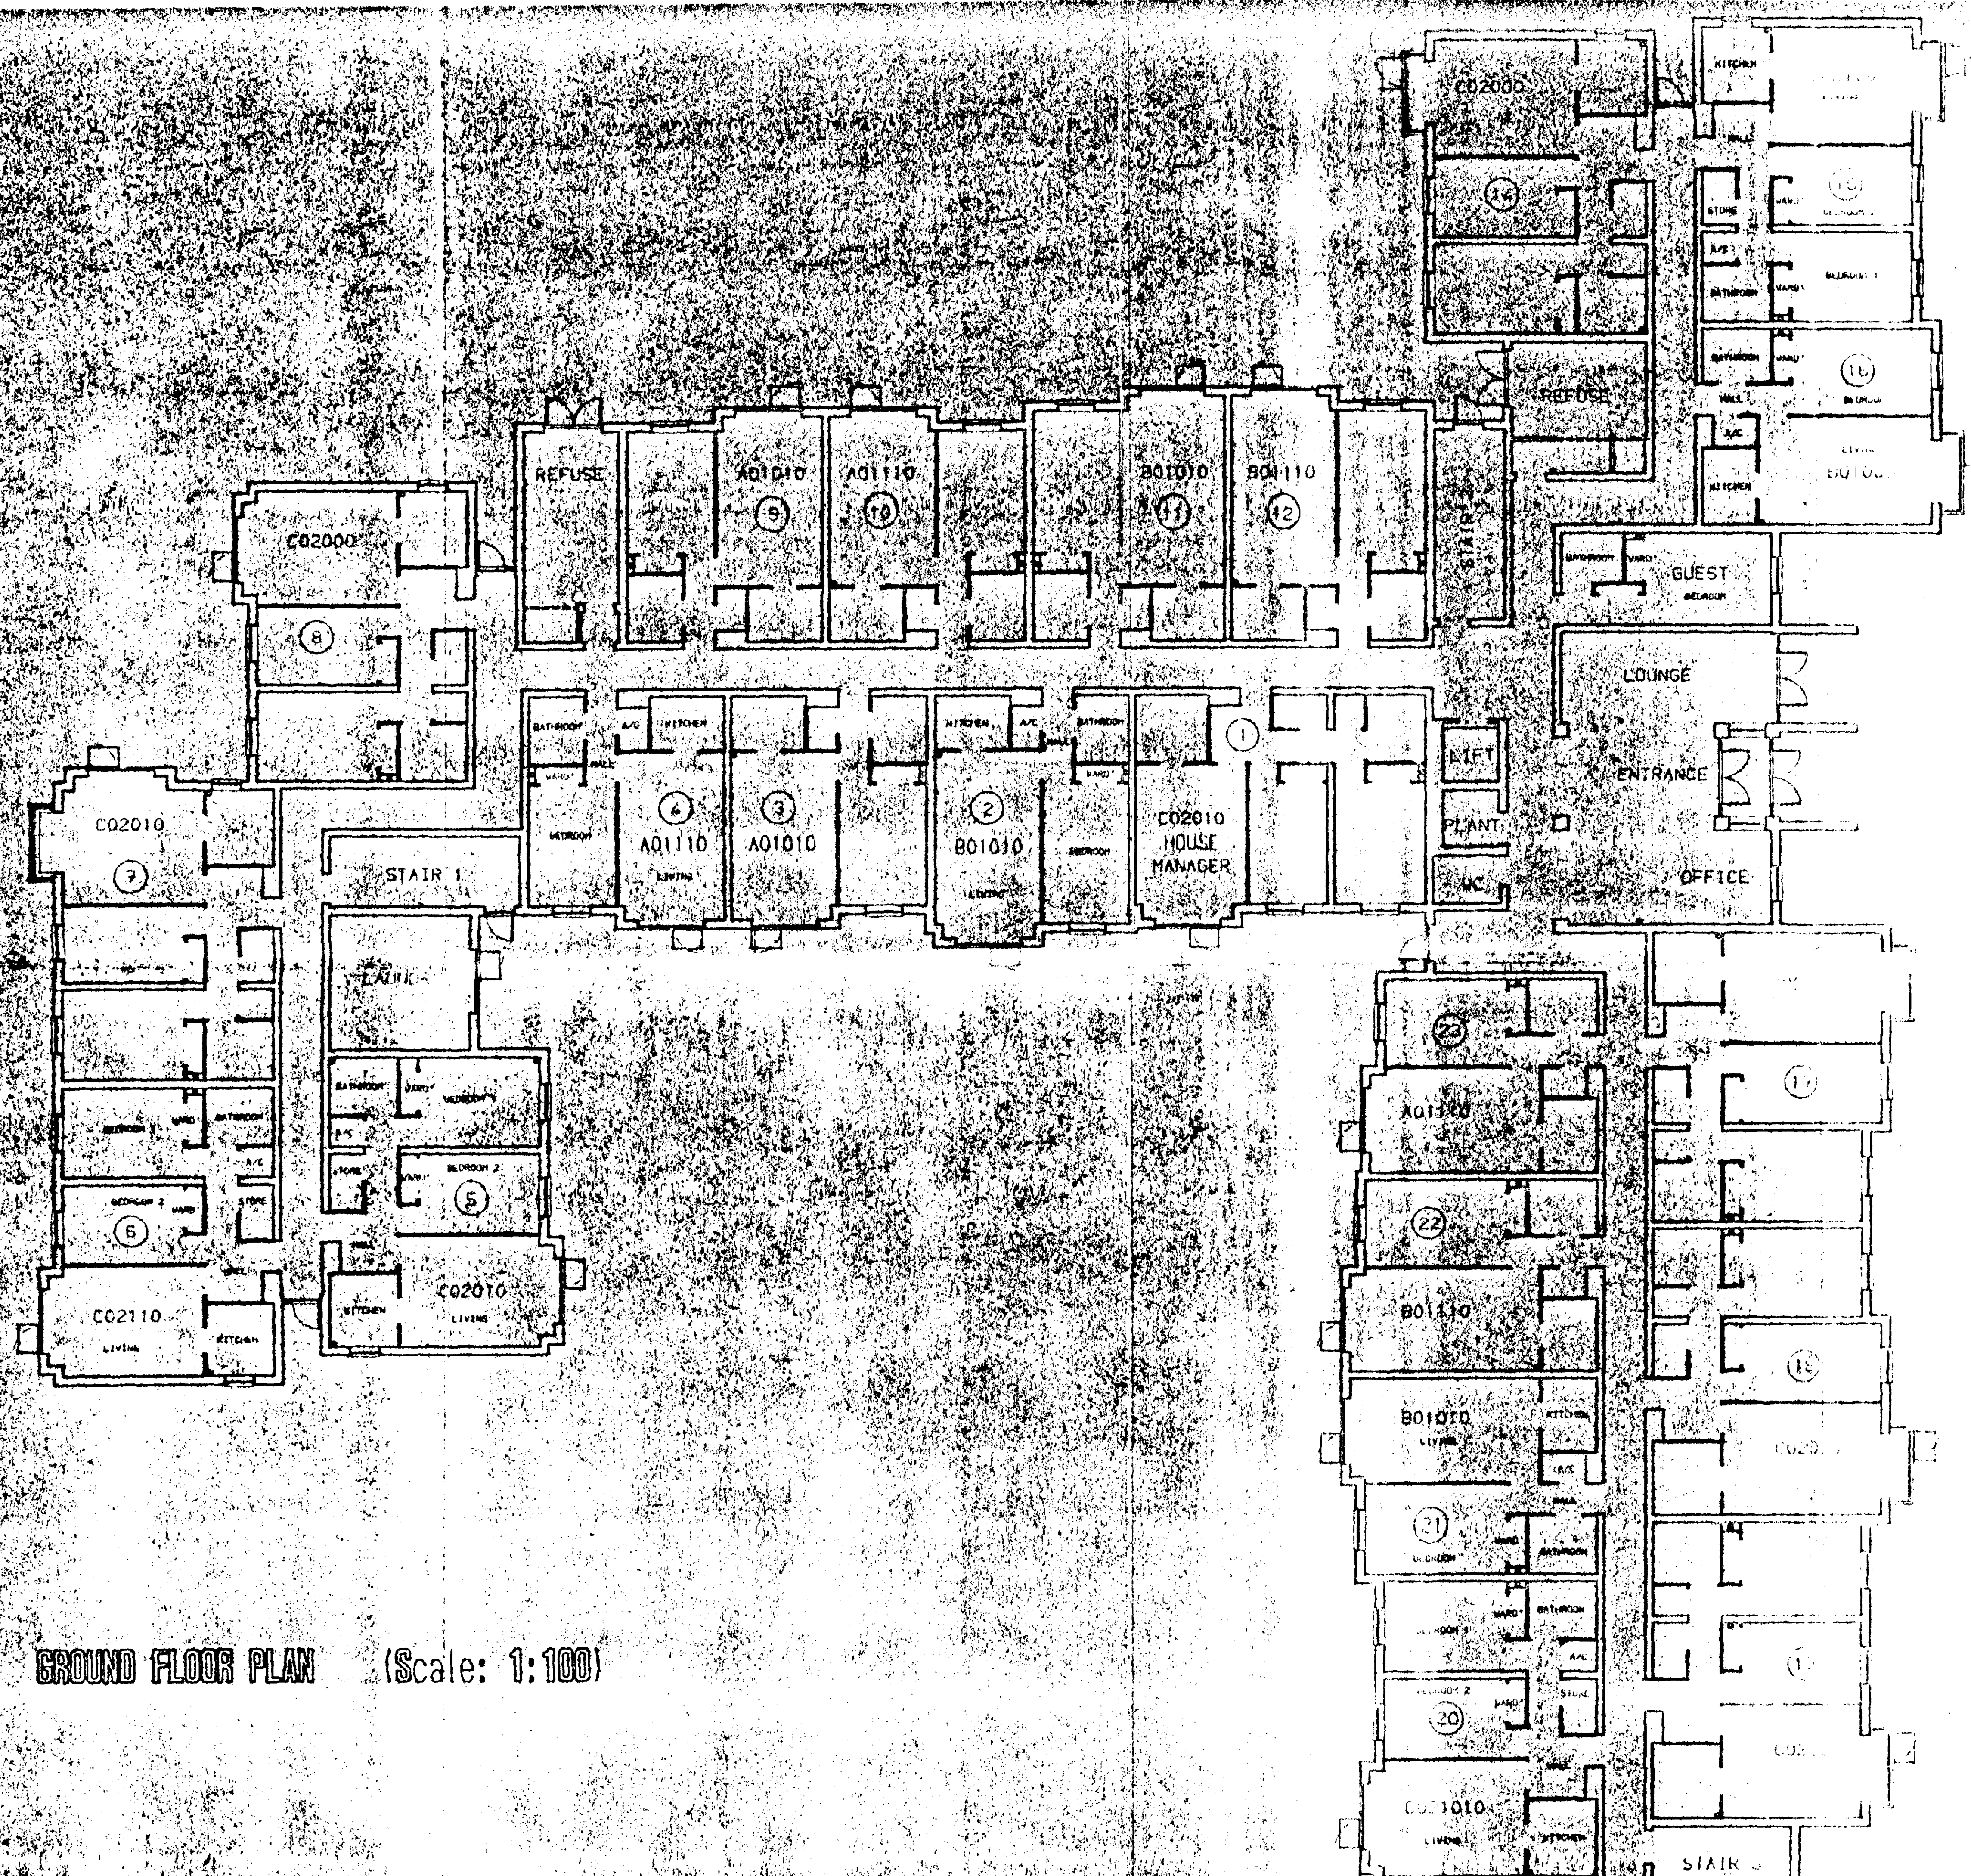


GROUND FLOOR PLAN (Scale: 1:100)

The Building & Stone
 Group
 FLOOR PLAN
 LONDON ROAD
 BUILDING
 10/50
 007



EAST ELEVATION TO LONDON ROAD

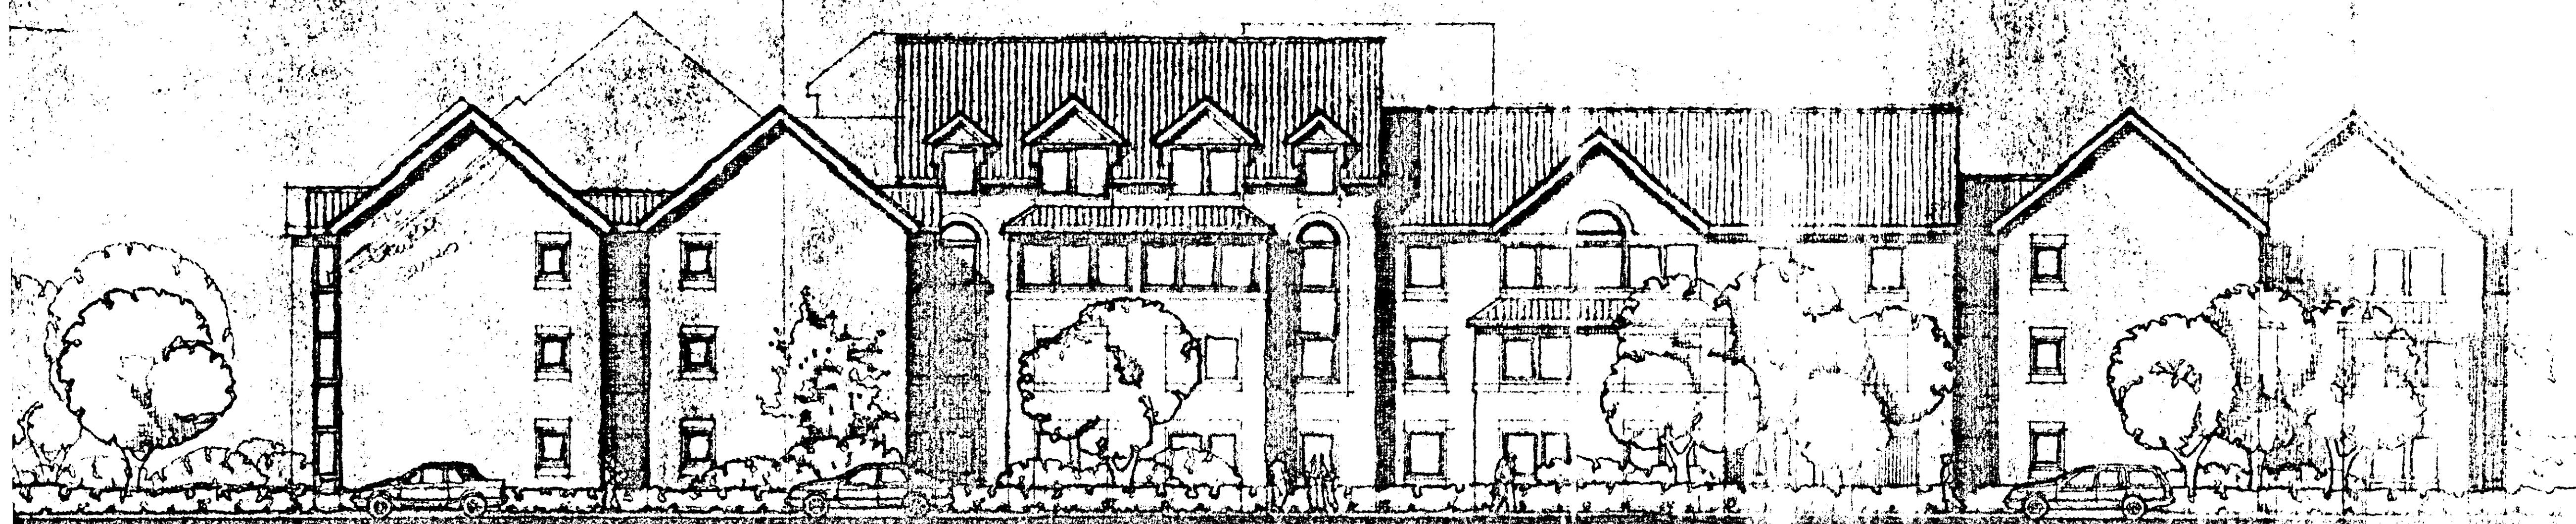


NORTH ELEVATION TO HAVERFIELD ROAD

... & Stone Design Group	
1000 LONDON ROAD STERLING	ELEVATION 10/00
07-107-011	



LONDON ROAD ELEVATION

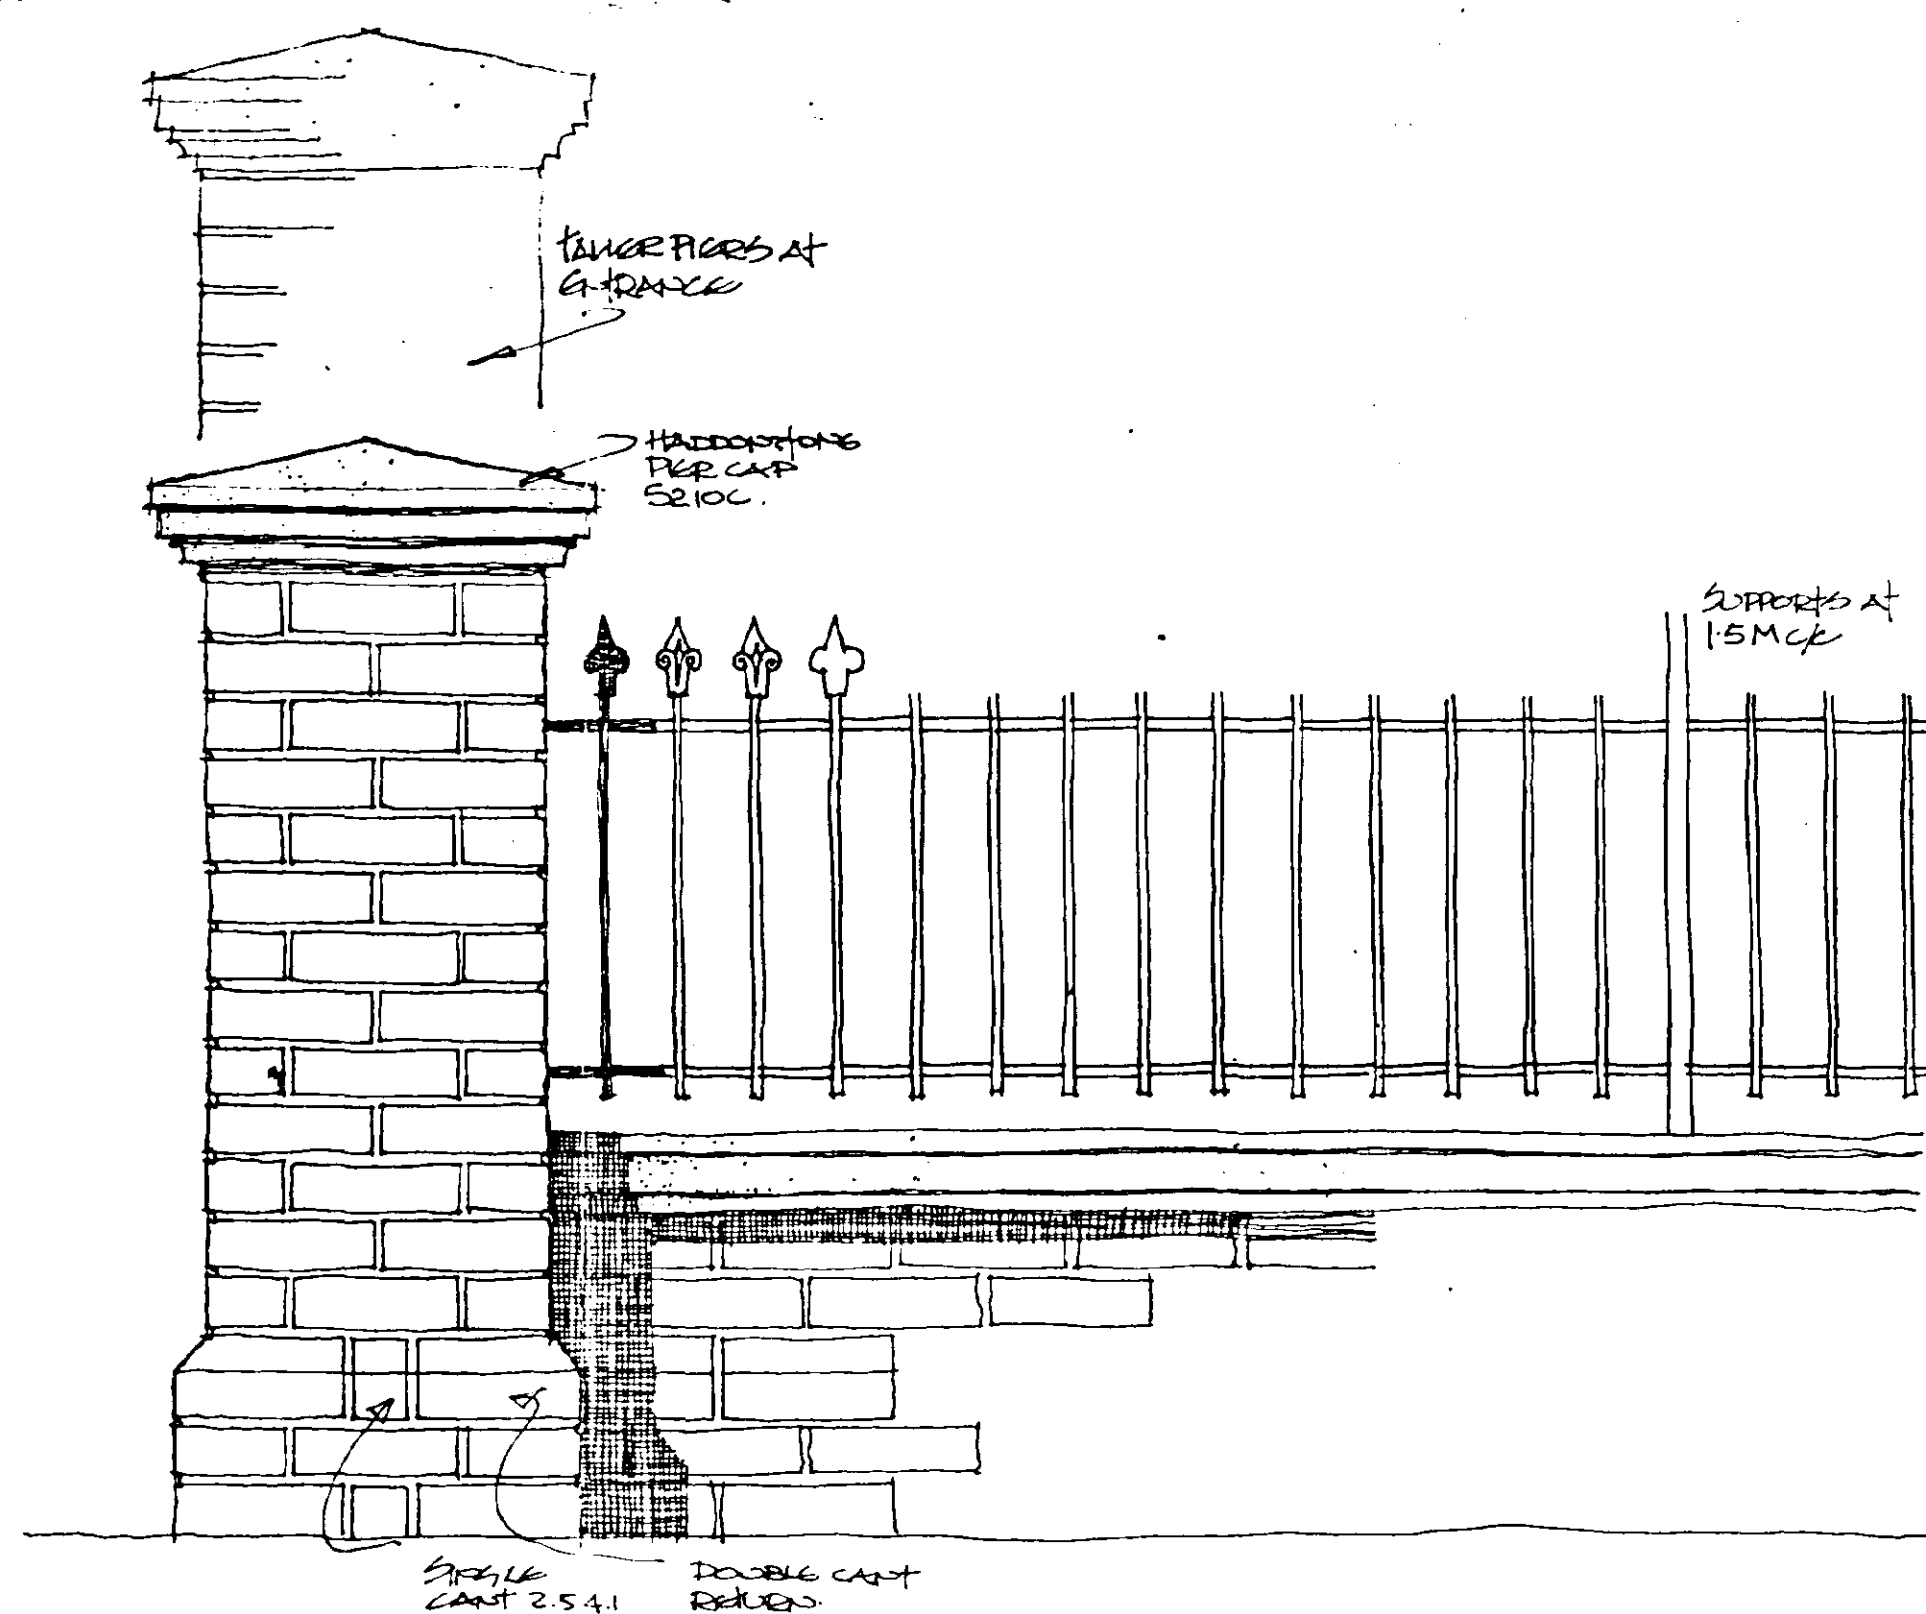

BOUNDARY WALL

PREVIOUS^x
APPROVAL
Plans Approved
with H16 / 0836/96

McCarthy & Stone
Design Group

1 200 STREET ELEVATION
& DETAILS
LONDON ROAD

SPALDING

GLD 5/90

0714671006

PEDIMENT & WINDOW FRAMES:
ALL IMPROVED FINISHES INCLUDING
BRICKS, PLYS & WINDOW
FRAMES TO BE FINISH TO
WHITE.

FACING BRICKWORK:
TO BE MULTI FIVE PLUMED
RECEIVING, ETC.

CORNICE:
HANGING (CEILING) SOFFIT
& PLASTER BOWED ON TWO
COURSES OF PROJECTING SHAP.
HEADERS ON PROJECTING
SOLDER COVER ALL IN
SMOOTH BUTT PECKWORK.

DETAIL FINISHES:
ALL CIVIL HEADS, SOLDER
COVERS, PLASTER &
BRICKWORK, ETC.
TO BE IN SMOOTH BUTT
PECKWORK THROUGHOUT.

McCarthy & Stone
Design Group


1/20 PART ELEVATION

LONDON ROAD

SPALDING

GLD 5/90

07/457/005

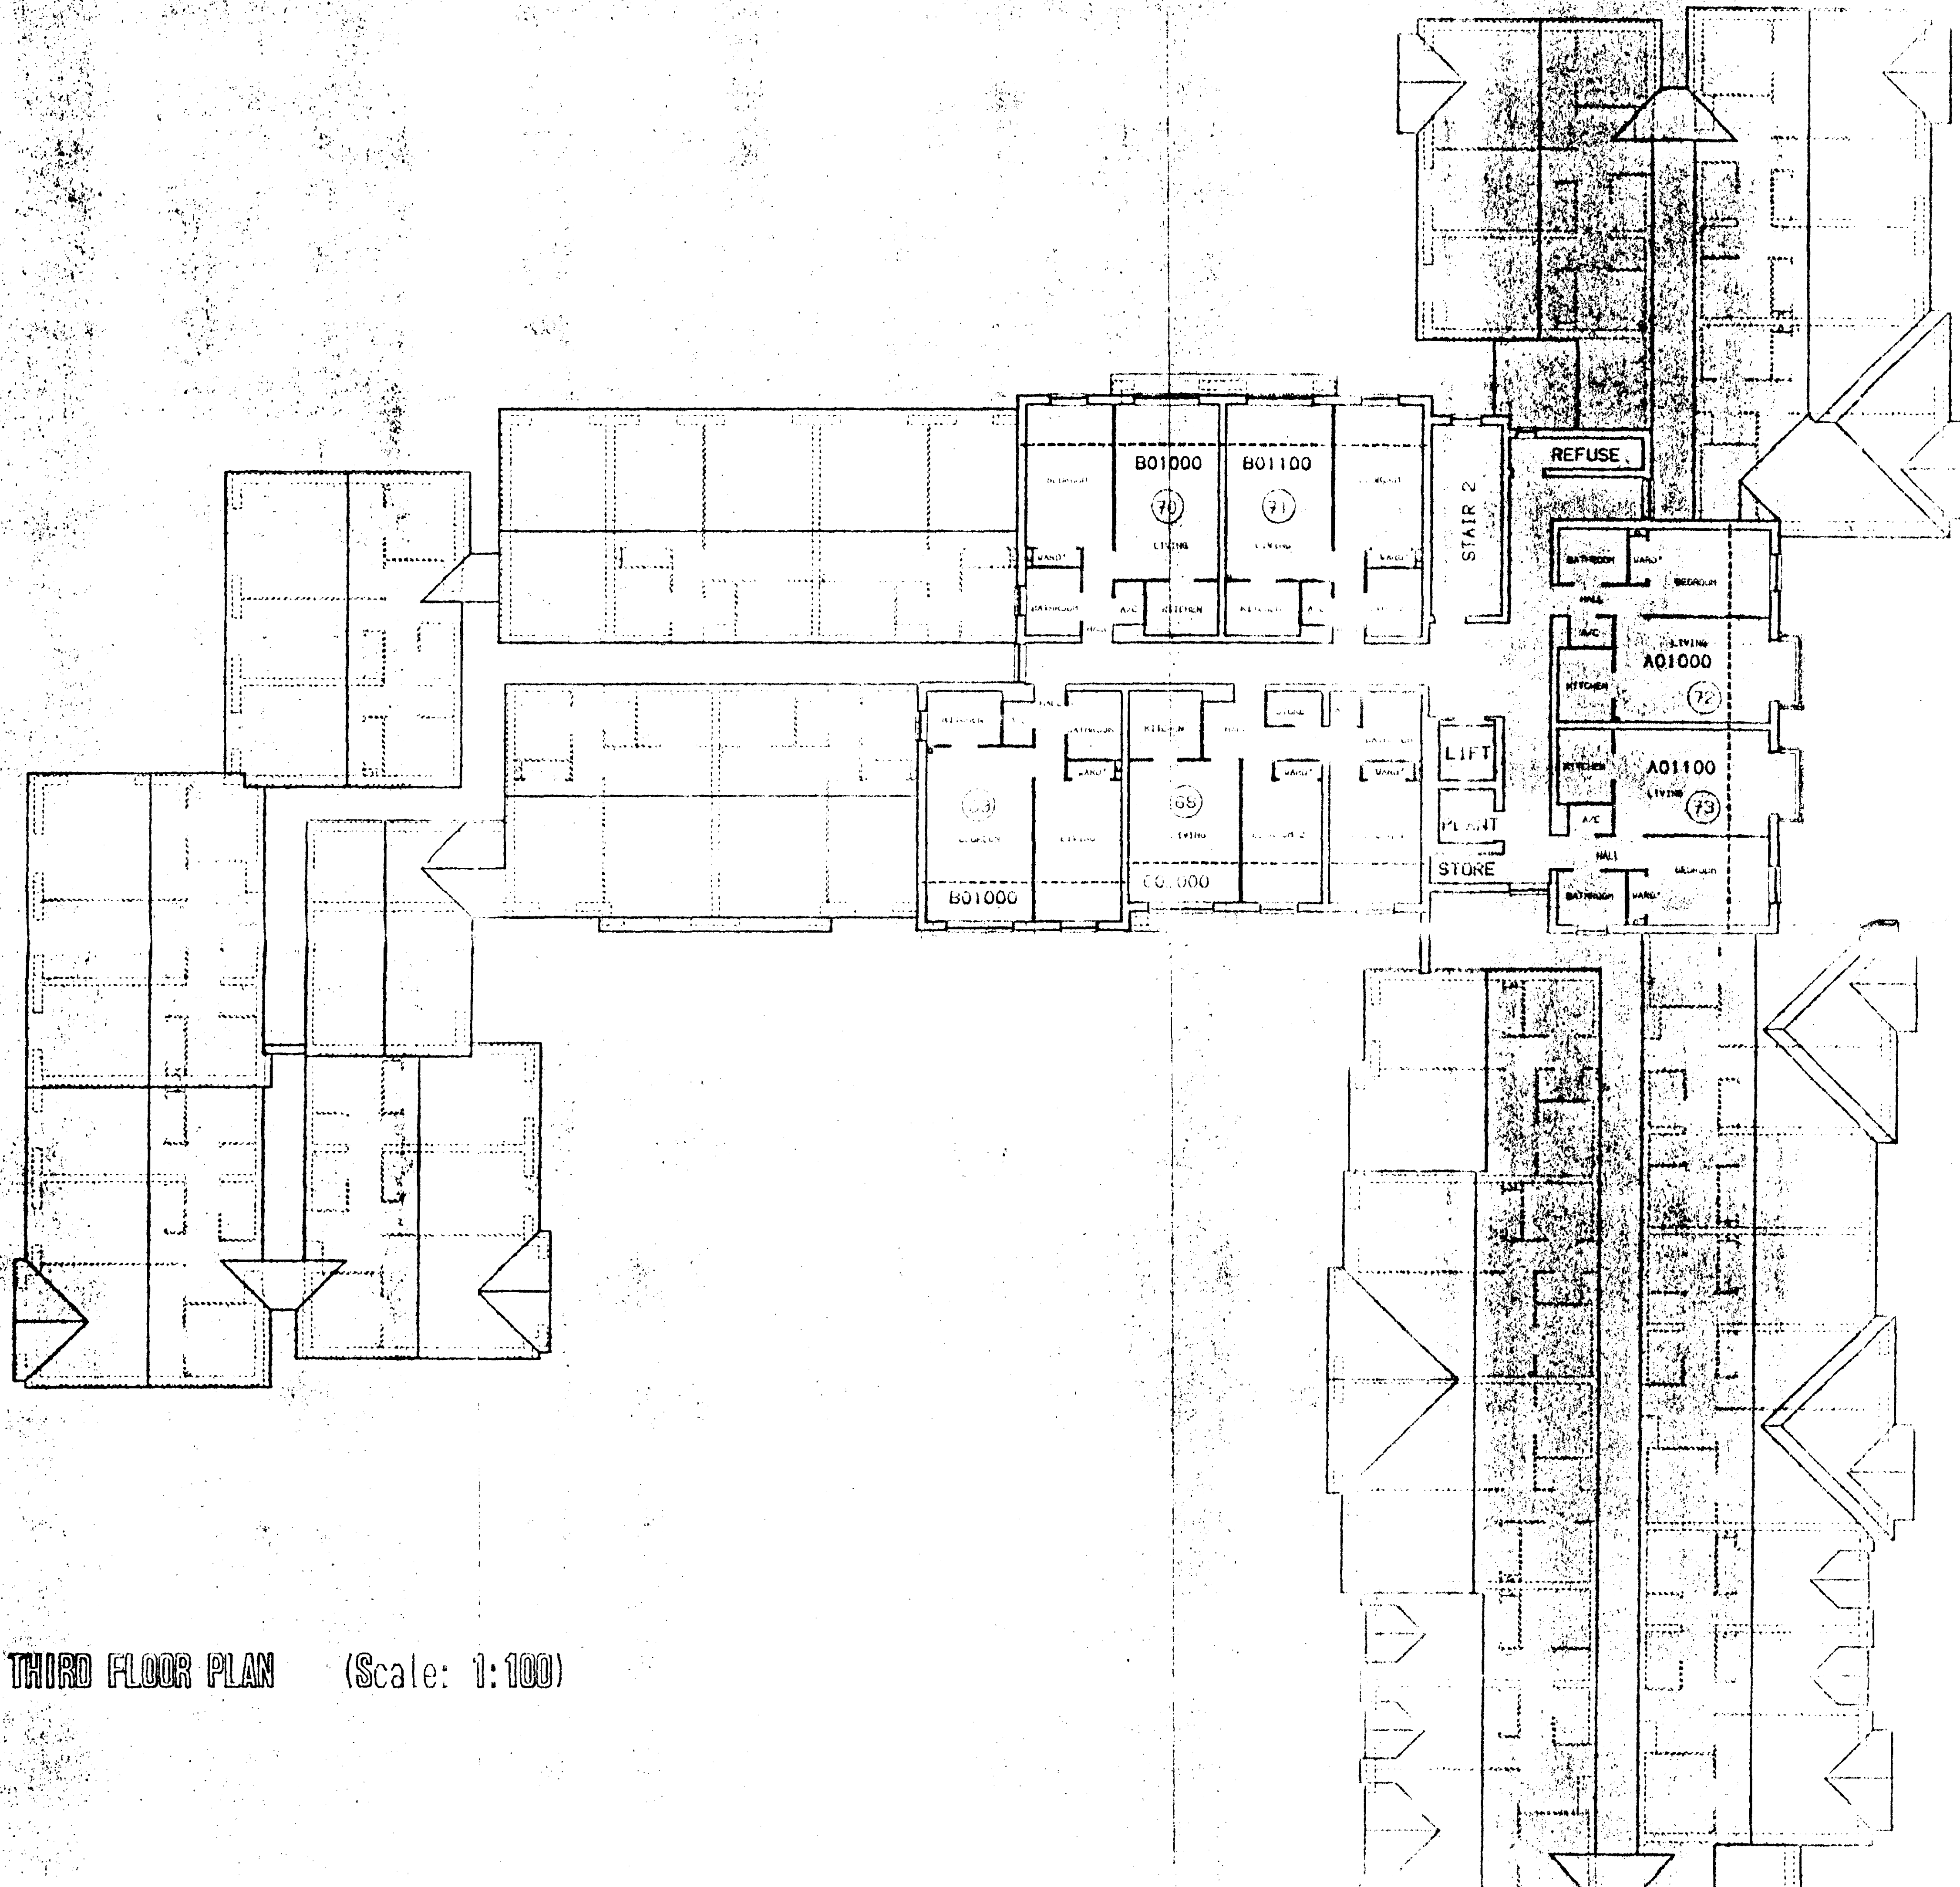

THIRD FLOOR PLAN (Scale: 1:100)



WEST ELEVATION



SOUTH ELEVATION

Carthy & Stone
Design Group


FILED ELL

LONDON ROAD

STALDIN


USA

03-167-019

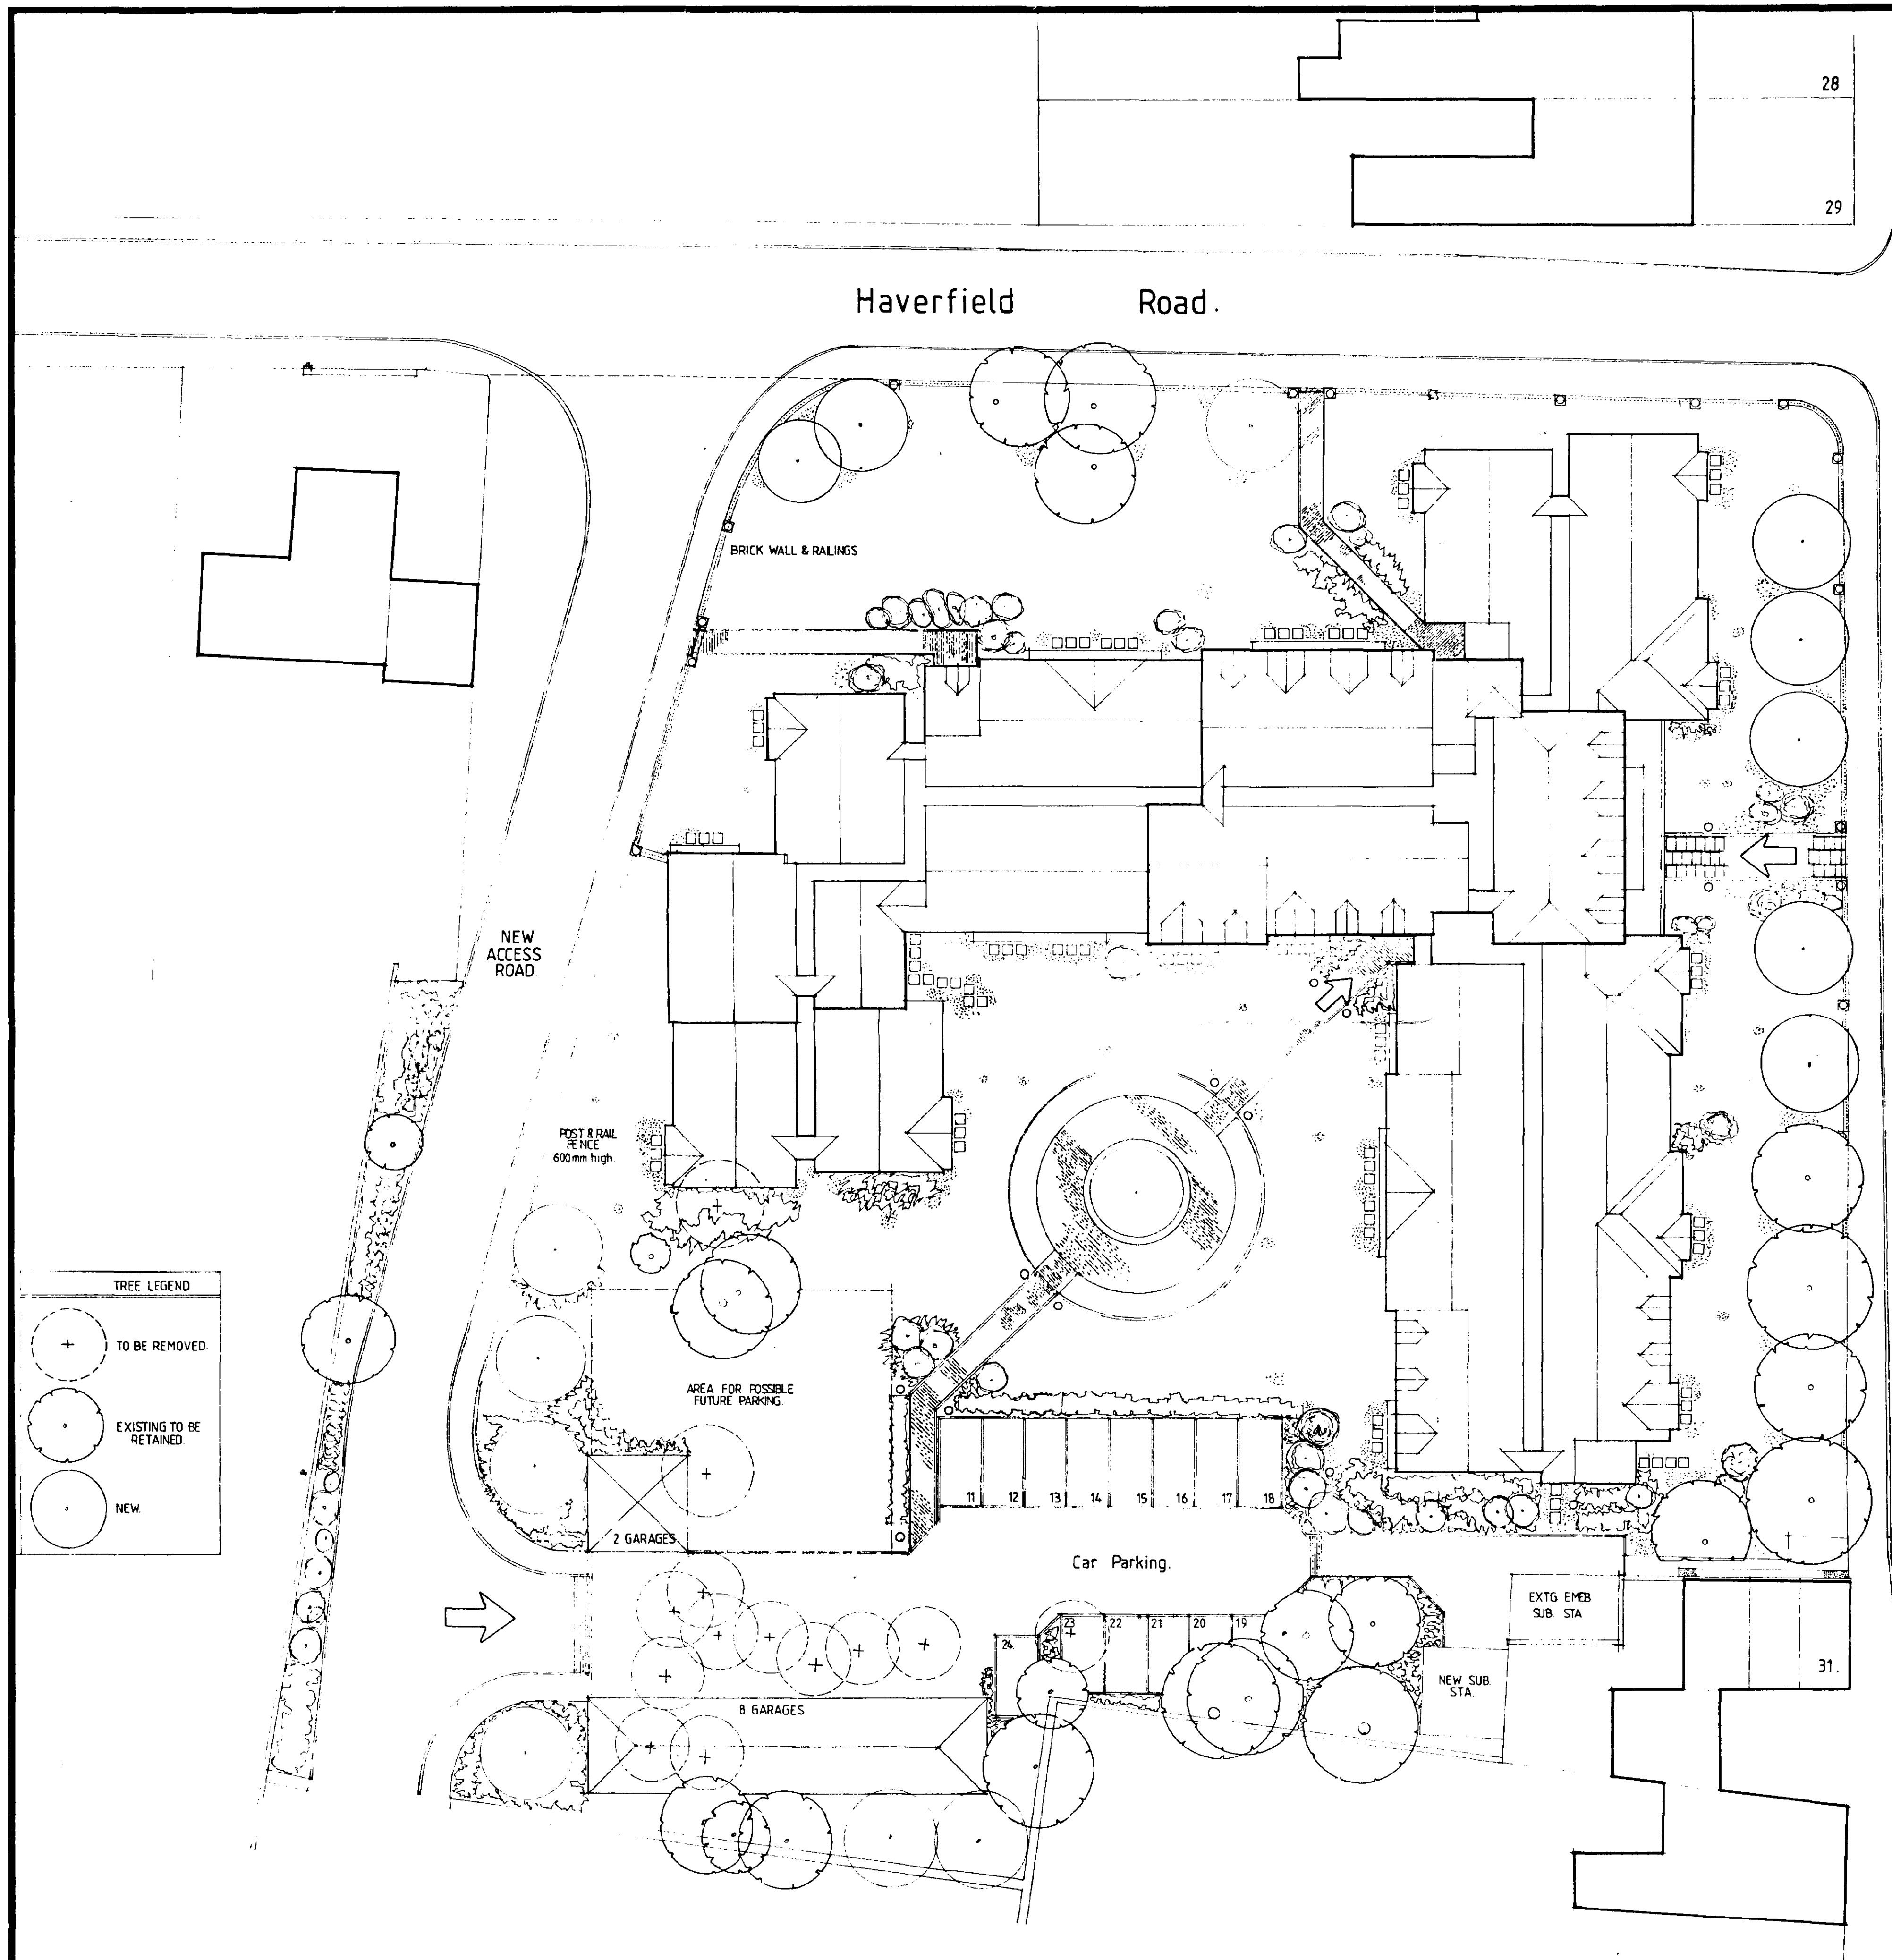

London Road.

River Welland.

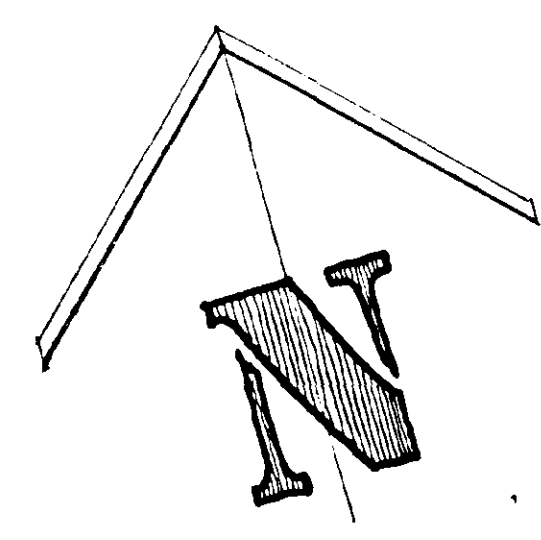

REVISION	AMENDMENT	DATE
ALL DIMENSIONS TO BE CHECKED ON SITE WORK TO FIGURED DIMENSIONS ONLY REPORT DISCREPANCIES TO THE REG ARCH AT ONCE BEFORE PROCEEDING		
HOMECARE THE CHIEF ARCHITECT NORTH EASTERN REGION SECURITY HOUSE LYSENDER CLOSE NORTH YORK TRADING ESTATE YORK YO3 8BE TEL (0904) 890100 FAX (0904) 810053		
MCCARTHY & STONE Building for a safe, secure retirement		
Project Apartments for the Retired. LONDON ROAD SPALDING.		
Drawing SITE & ROOF PLAN.		
Scale 1:200 Date MAR 1989 Drawn NLA Checked Drawing No 0714671001 Rev		