



H16/0836/98

Color Vls. Two Vls. Color Vls. One Vls.

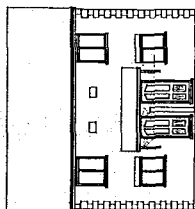


North (Front)

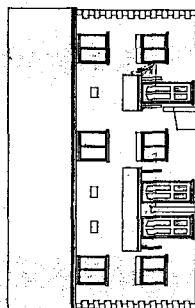


Working Elevation
South Elevation

Working Elevation
East Elevation

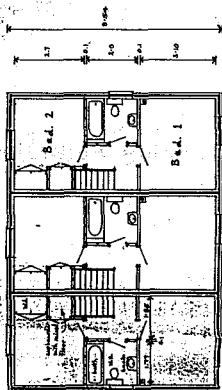

SUGGESTED GARAGING AND PARKING FACILITIES

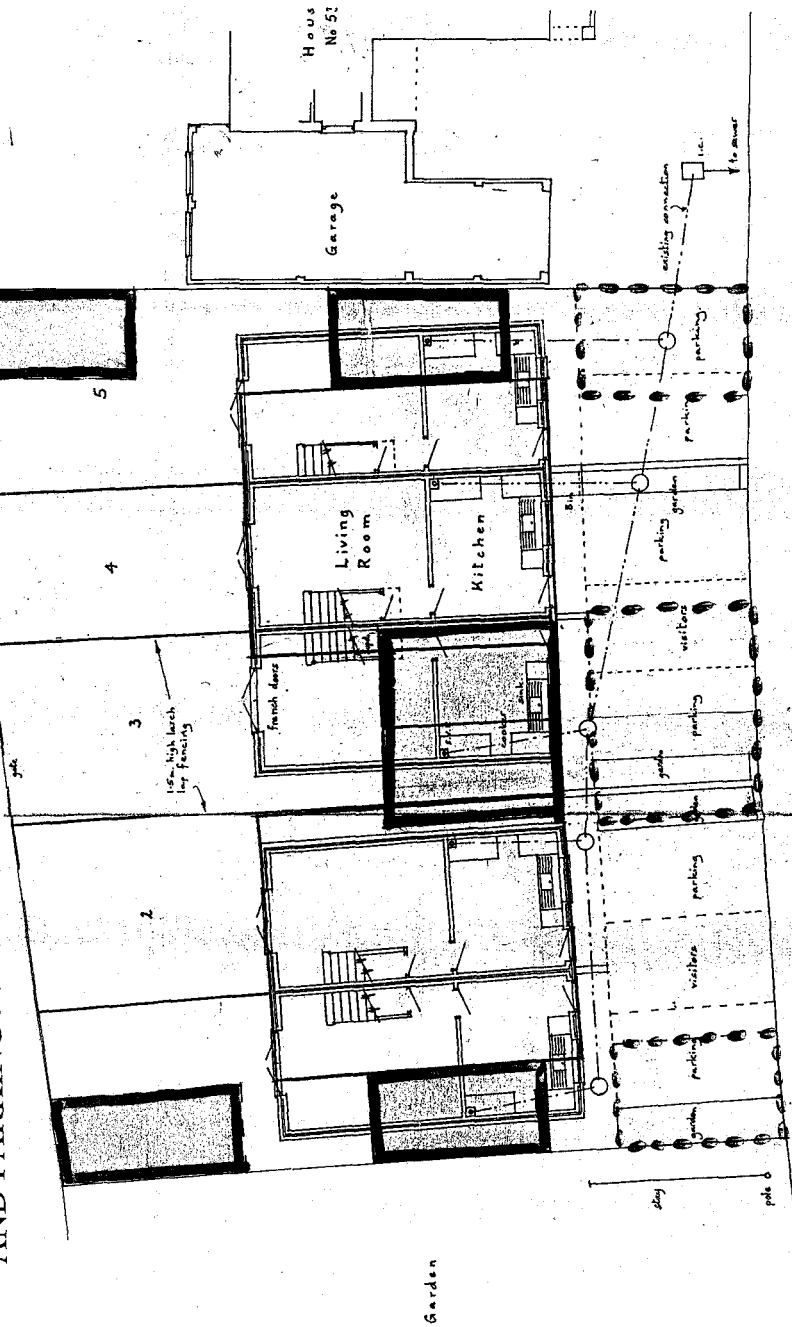


INDICATIVE PLAN OF HIGHWAY CONSULTANTS


H16/0836/98



H16/0836/98

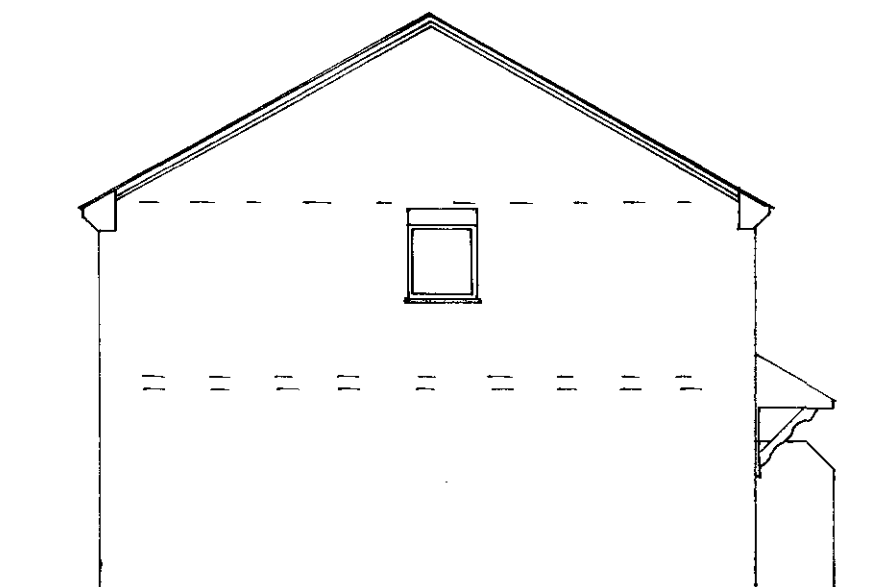





East Elevation.

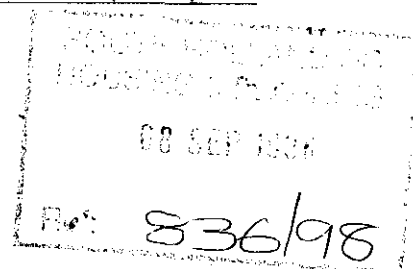

Plot 1

Plot 2

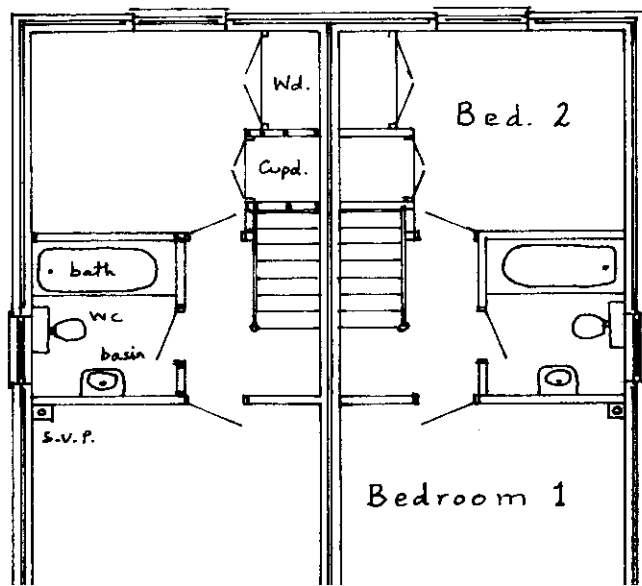

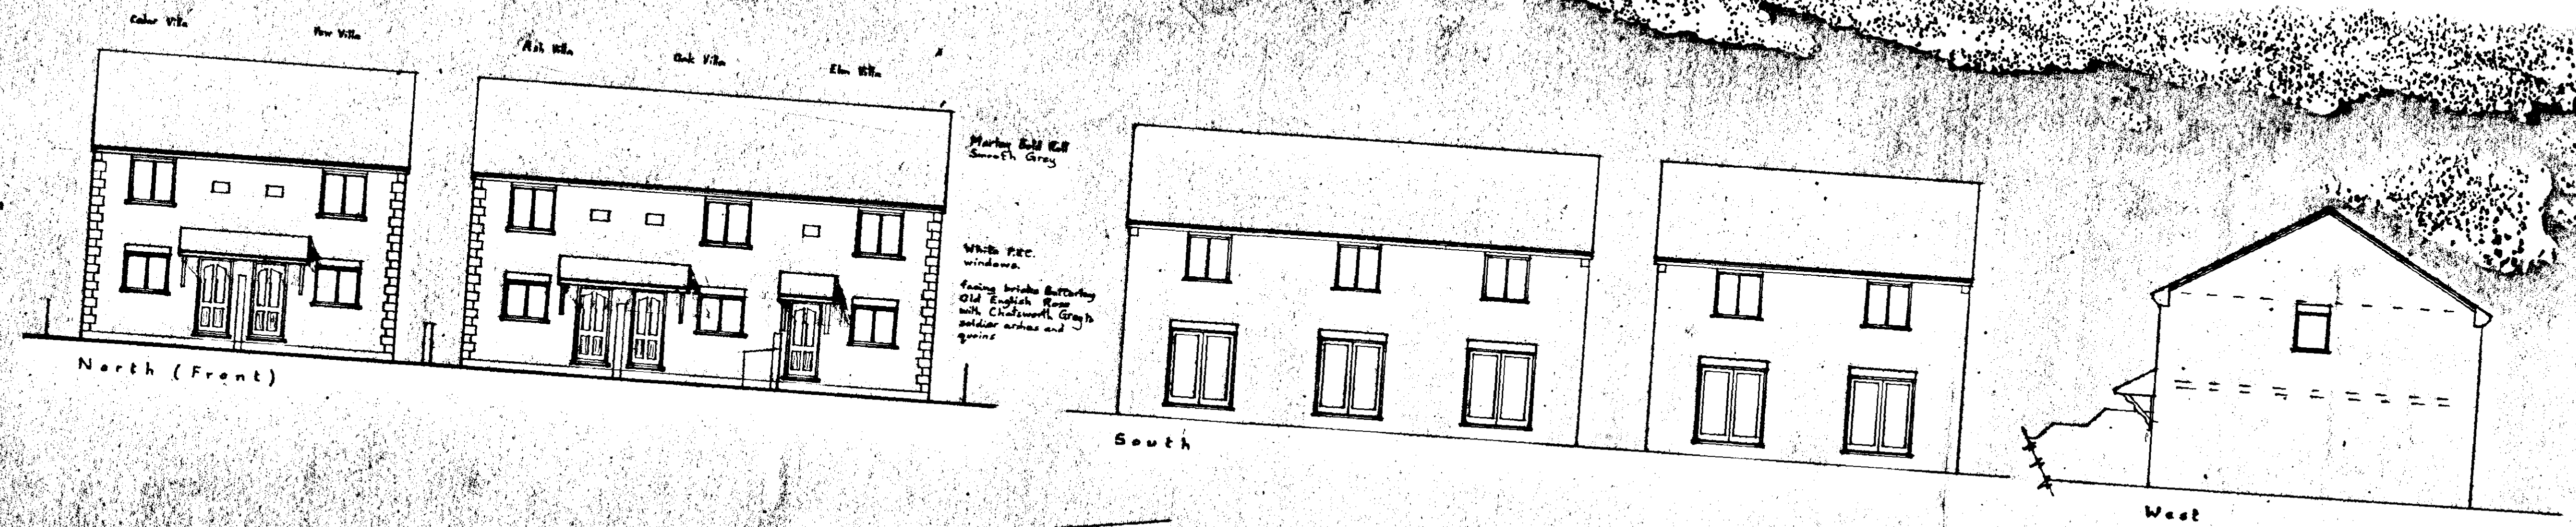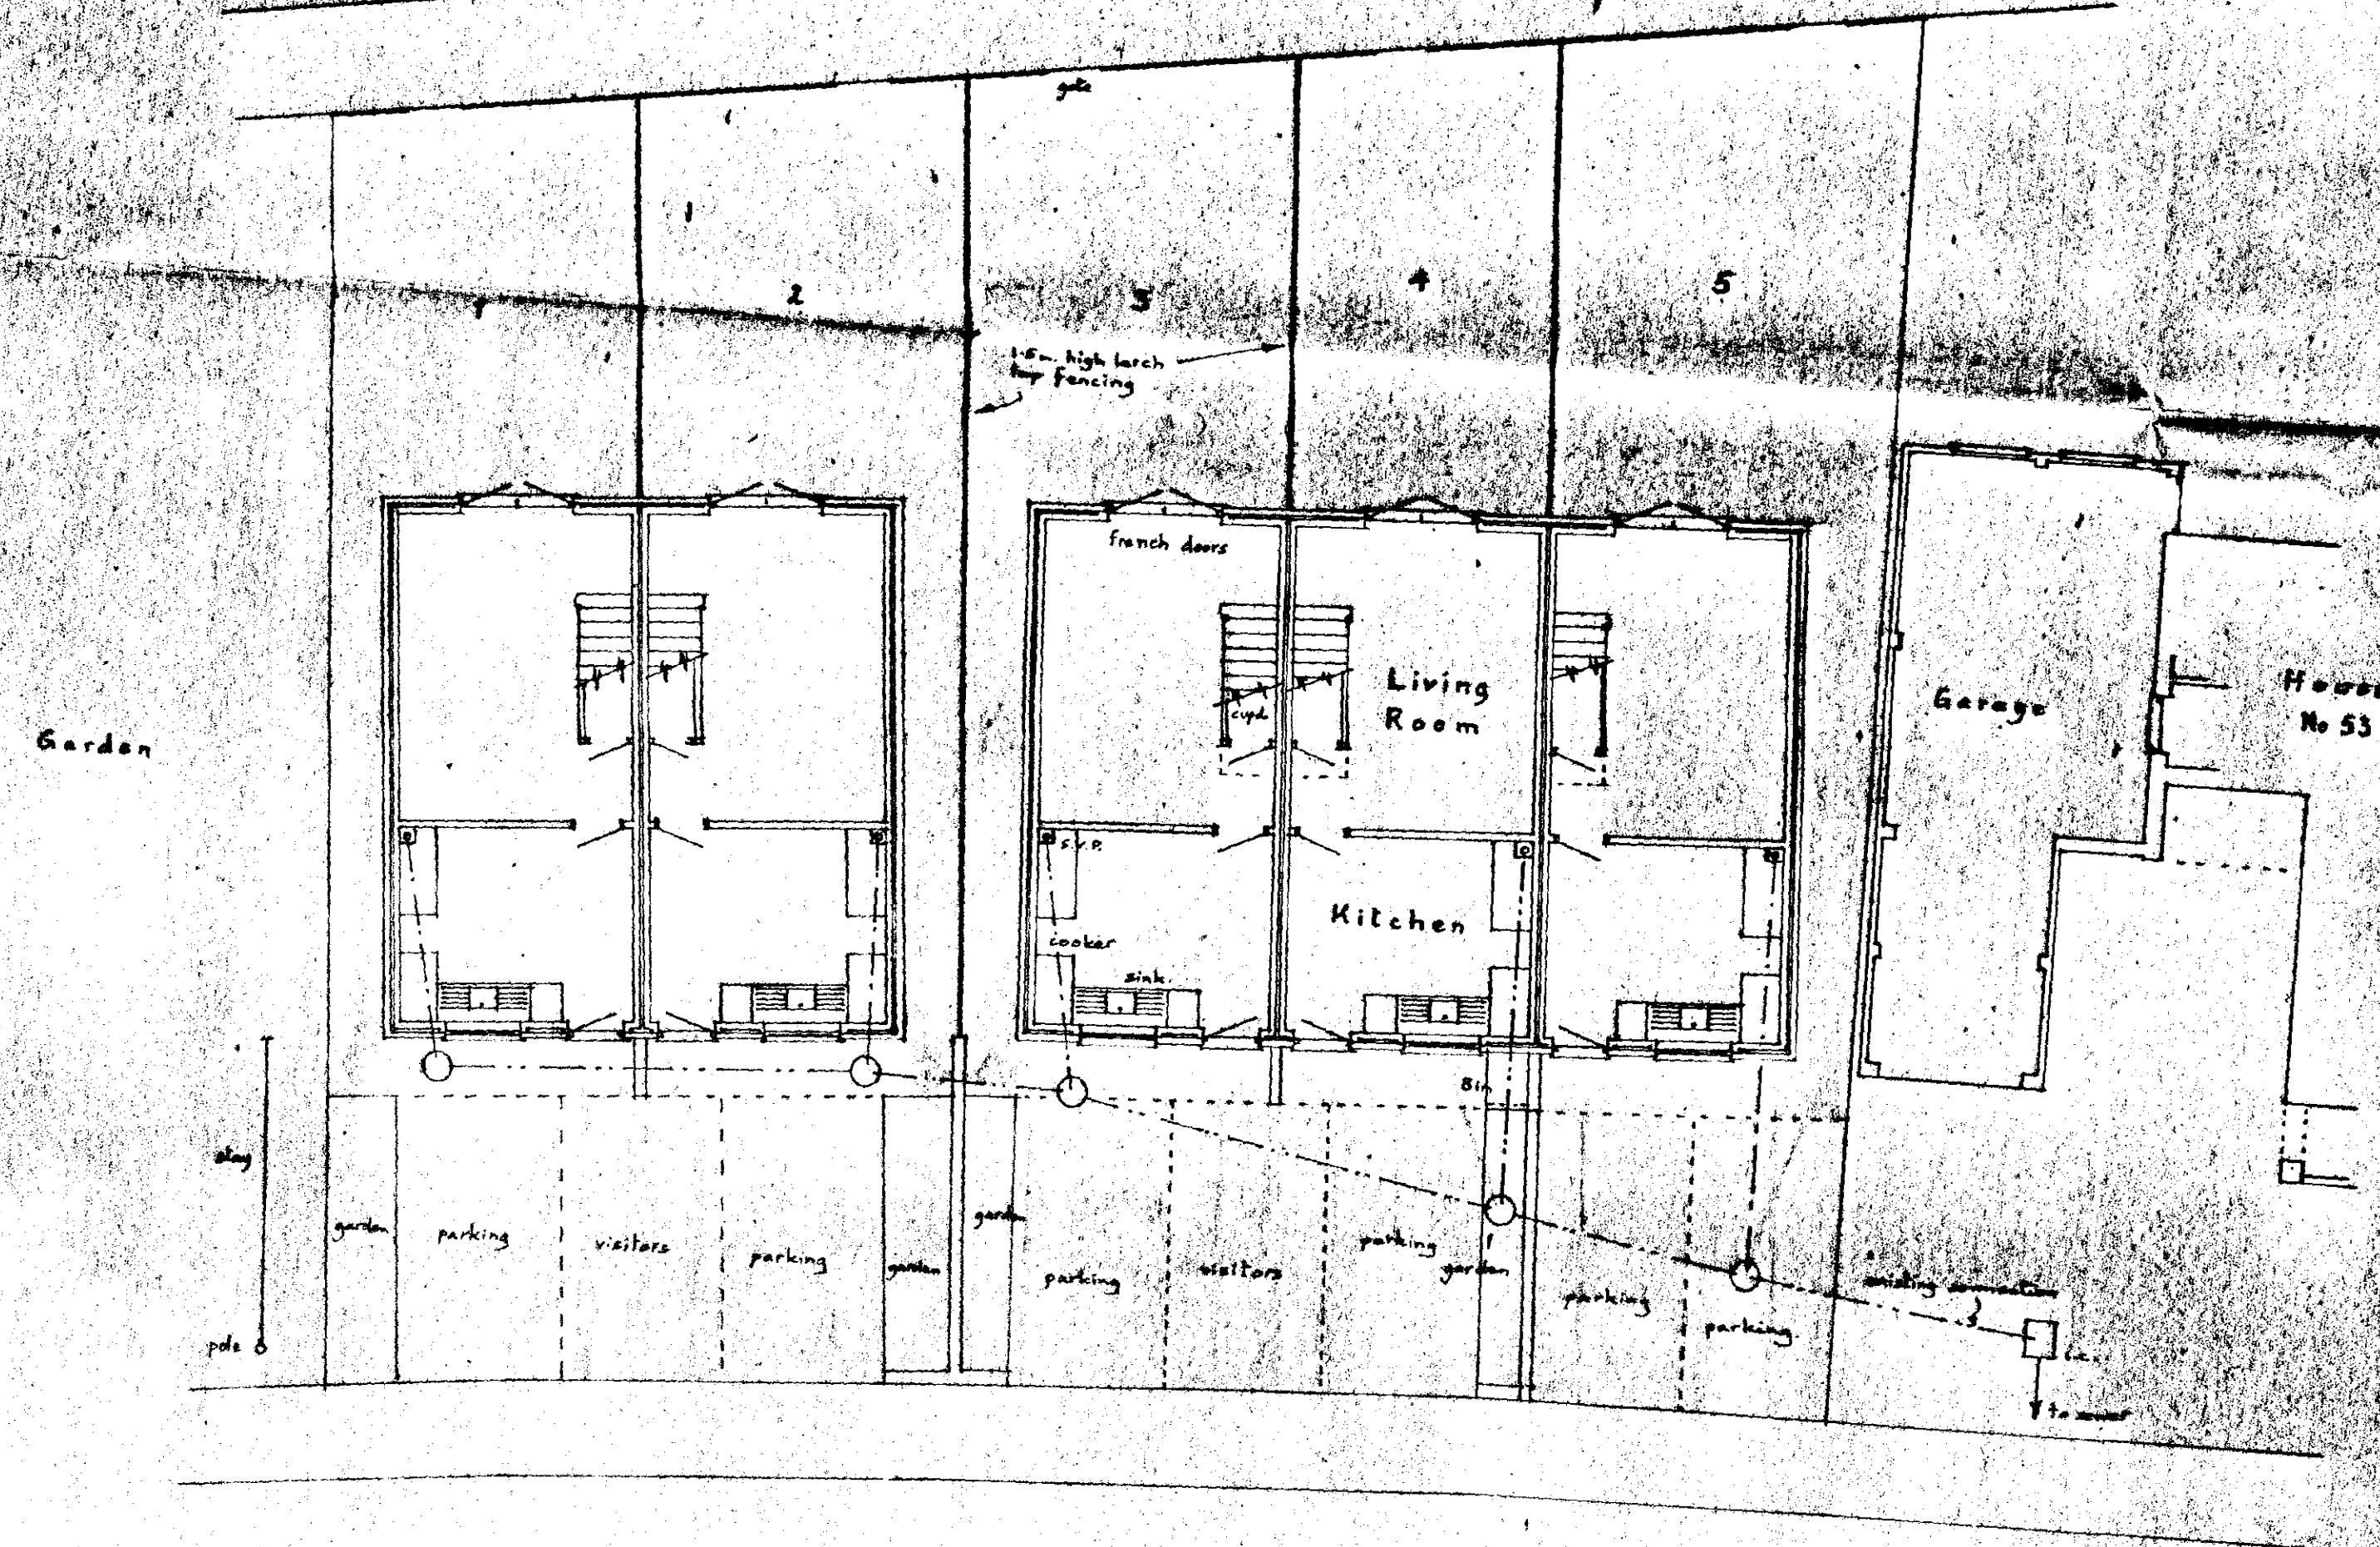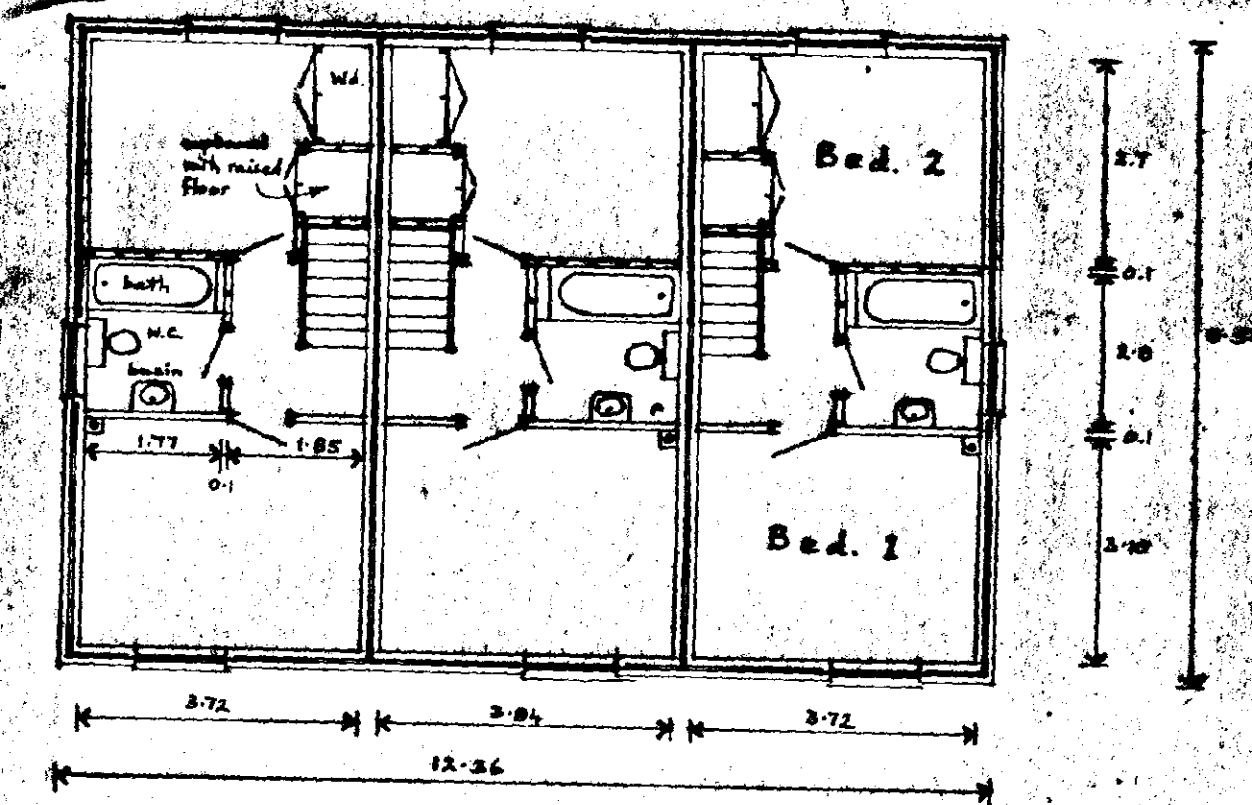

Brian Harding Construction Ltd.
Residential Development
Albert Street, SPALDING.

Written dimensions to be used in preference to scaled and all measurements to be verified by checking on site

Local Authority Ref.
Planning
Building Regulations

Scale
1:100


Drawing No.
98052B A

Date
May 1998


A. ROFFE

BUILDING DESIGN & PLANS
1, Green Lane,
SPALDING, Lincs. PE11 2YB
Tel: 01775-723 680 ©


2141 4957

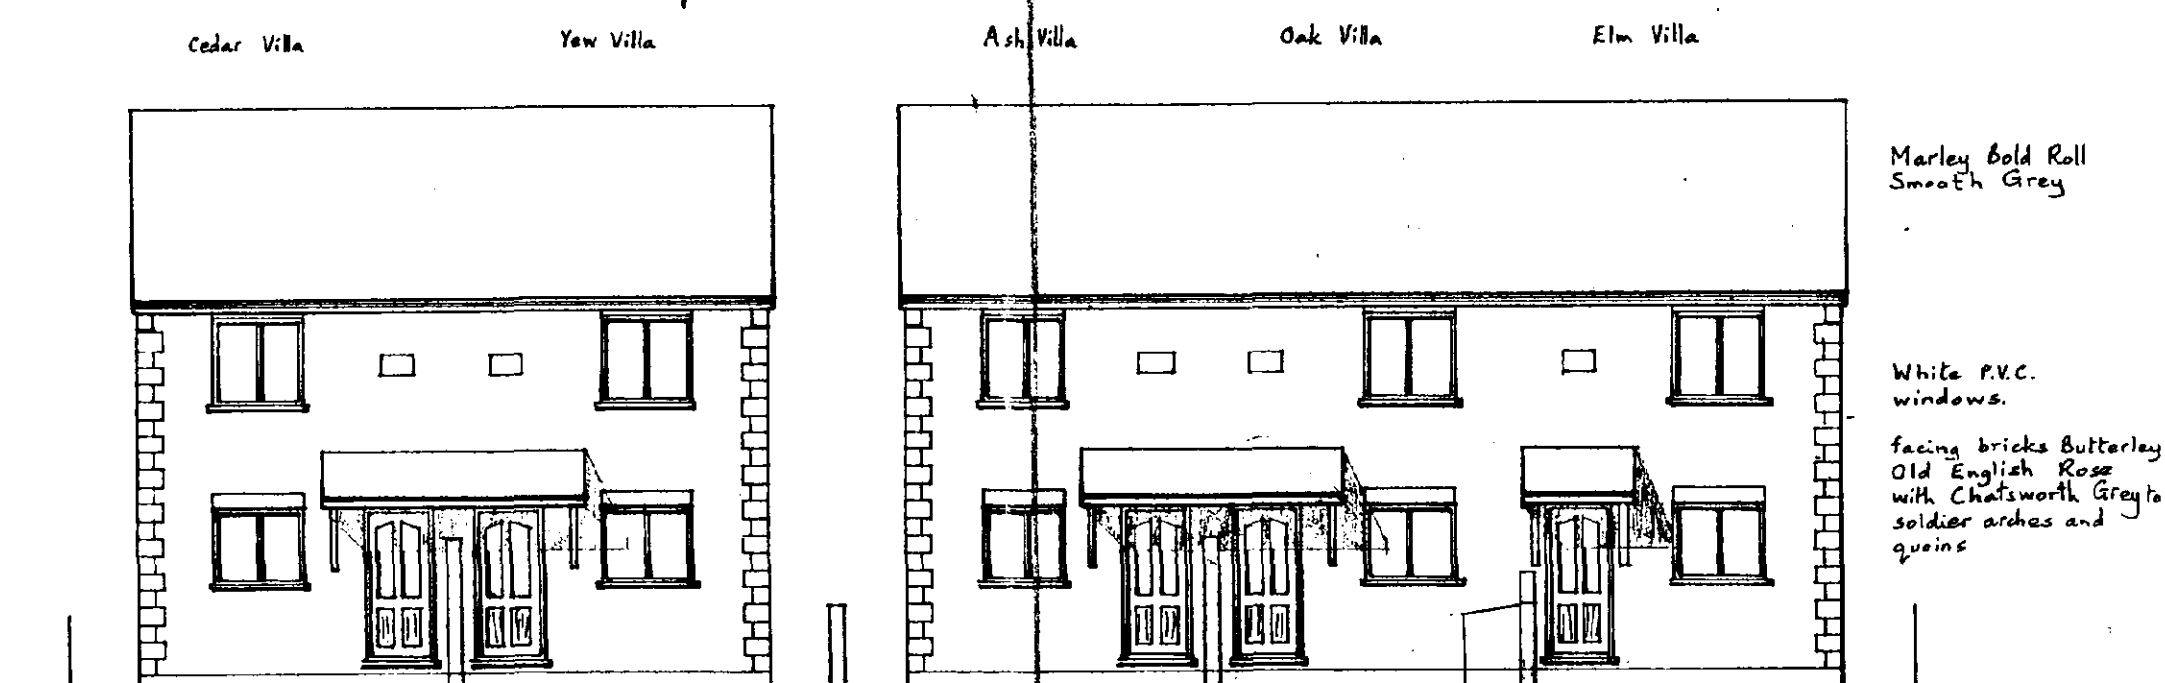

North (Front)

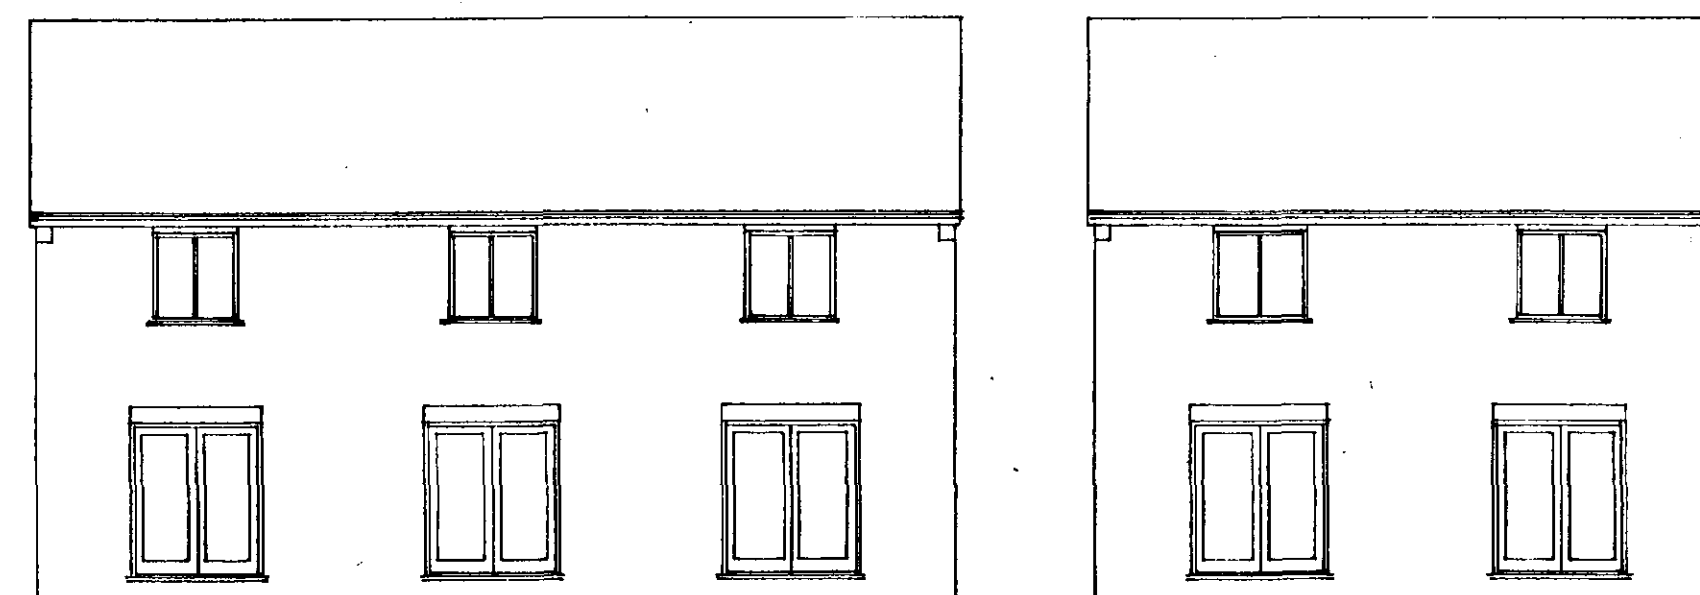


South

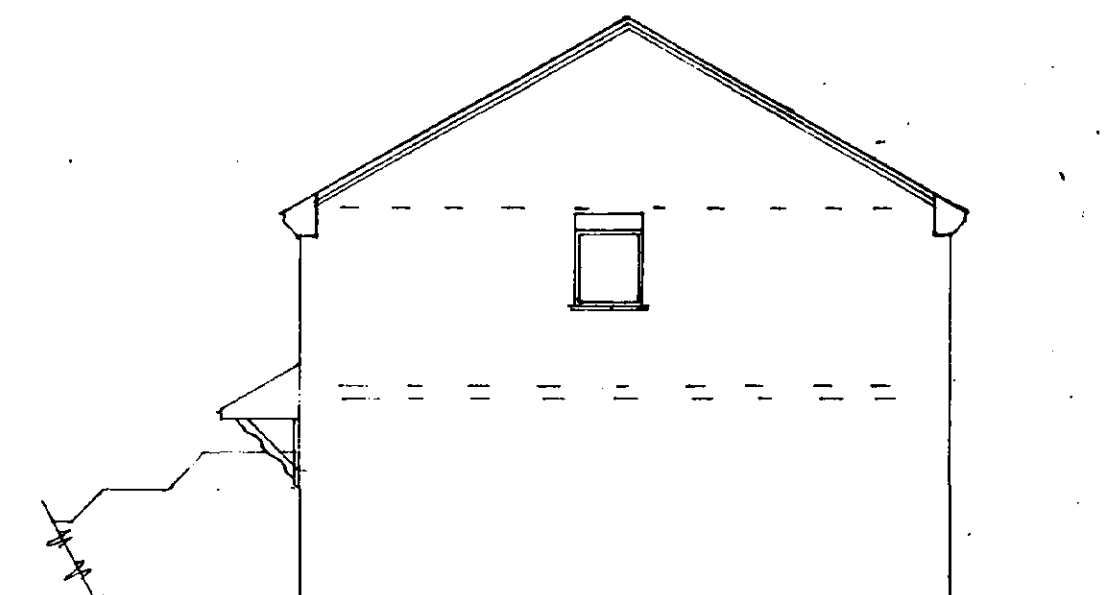

West



FIG. 45 Hatfield. *How Good They Built*

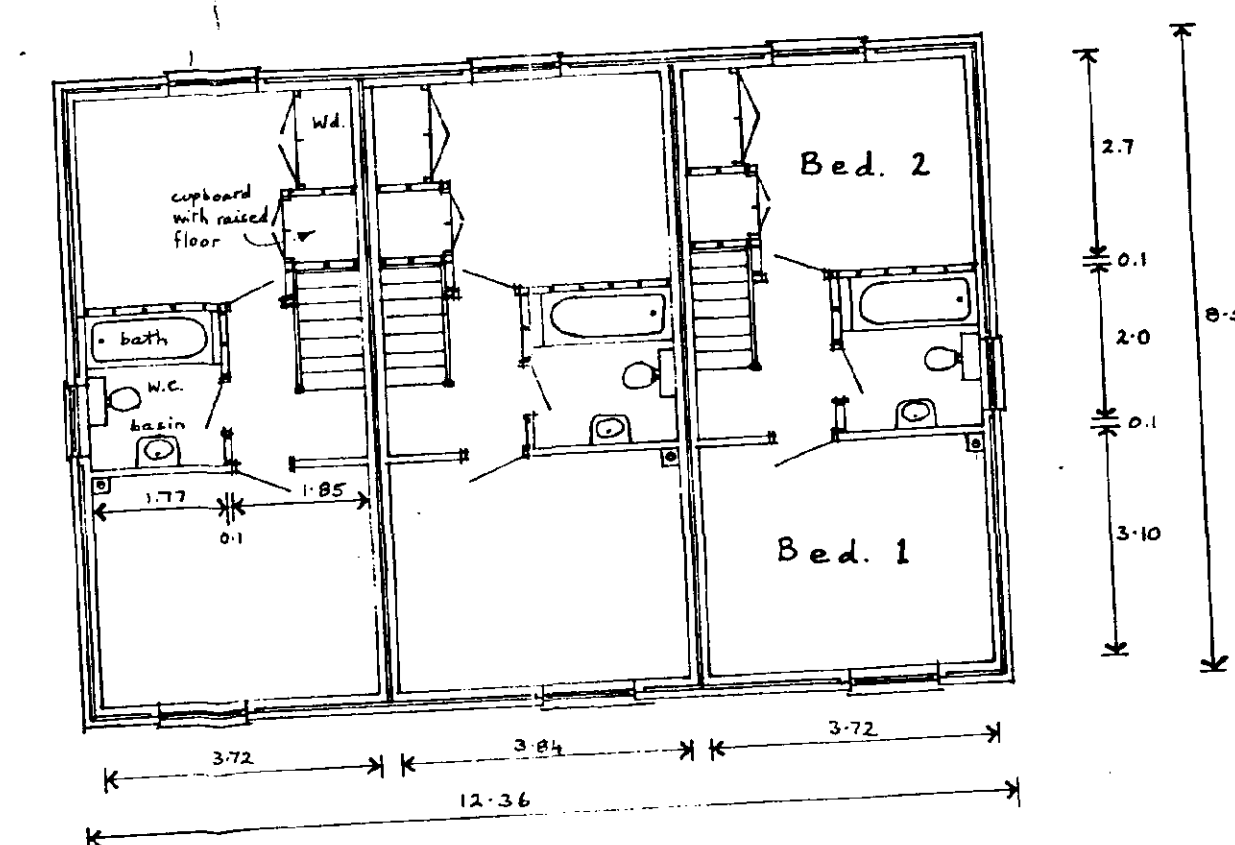

SOUTH HOLLAND DC
HOUSING & PLANNING
18 AUG 1998
Ref: 0836 98

Brian Harding Construction Ltd.
Residential Development
Albert Street, SPALDING.

C

Written dimensions to be used
in preference to scaled, and all
measurements to be verified
by checking on site.

Scale
1:100

Drawing No.
980528 A

Date
May 1998

A. ROFFE

BUILDING DESIGN & PLANS
1, Green Lane,
SPALDING, Lincs. PE11 2YB
Tel: 01775-723 680 ©