



PROPOSED SIGNAGE

Display purposes only

All lighting, CCTV cameras, alarm boxes and obstructions to be removed by others on behalf of the retailer prior to the installation of signage




1 SPAR FASCIA - FRONT ELEVATION

MATERIAL: Aluminium
DIMENSIONS: 12775x900mm o/a
RETURNS: 50mm
COLOUR: Powder coated to RAL 7012 Grey Satin
PRINT: Printed wood angled slat to polymeric vinyl and matt laminated. Applied to face and trimmed to edges.
LOGO: Excellence logo at 650mm high with acrylic faces and metal painted sides and backtrays. Flush fixed to fascia and LEDs mounted to backtrays for face illumination.
VINYL: Black retail text applied to face
FIX: Fixed with 40mm 7012 grey painted aluminium angle in window frames on site and brick walls between frames. The angle will be painted grey as 10-20mm will be visible where the window frames set back.

2 DAILY DELI FASCIA - FRONT ELEVATION

MATERIAL: Aluminium
DIMENSIONS: 4135x900mm o/a
RETURNS: 50mm
COLOUR: Powder coated to RAL 7012 Grey Satin
PRINT: Printed wood angled slat to polymeric vinyl and matt laminated. Applied to face and trimmed to edges.
LOGO: Built up Daily Deli logo at 600mm high with 80mm deep returns with metal backtrays for LEDs to mount to for face illumination and flush fixed to fascia.
FIX: Fixed with 40mm 7012 grey painted aluminium angle in window frames on site and brick walls between frames. The angle will be painted grey as 10-20mm will be visible where the window frames set back.

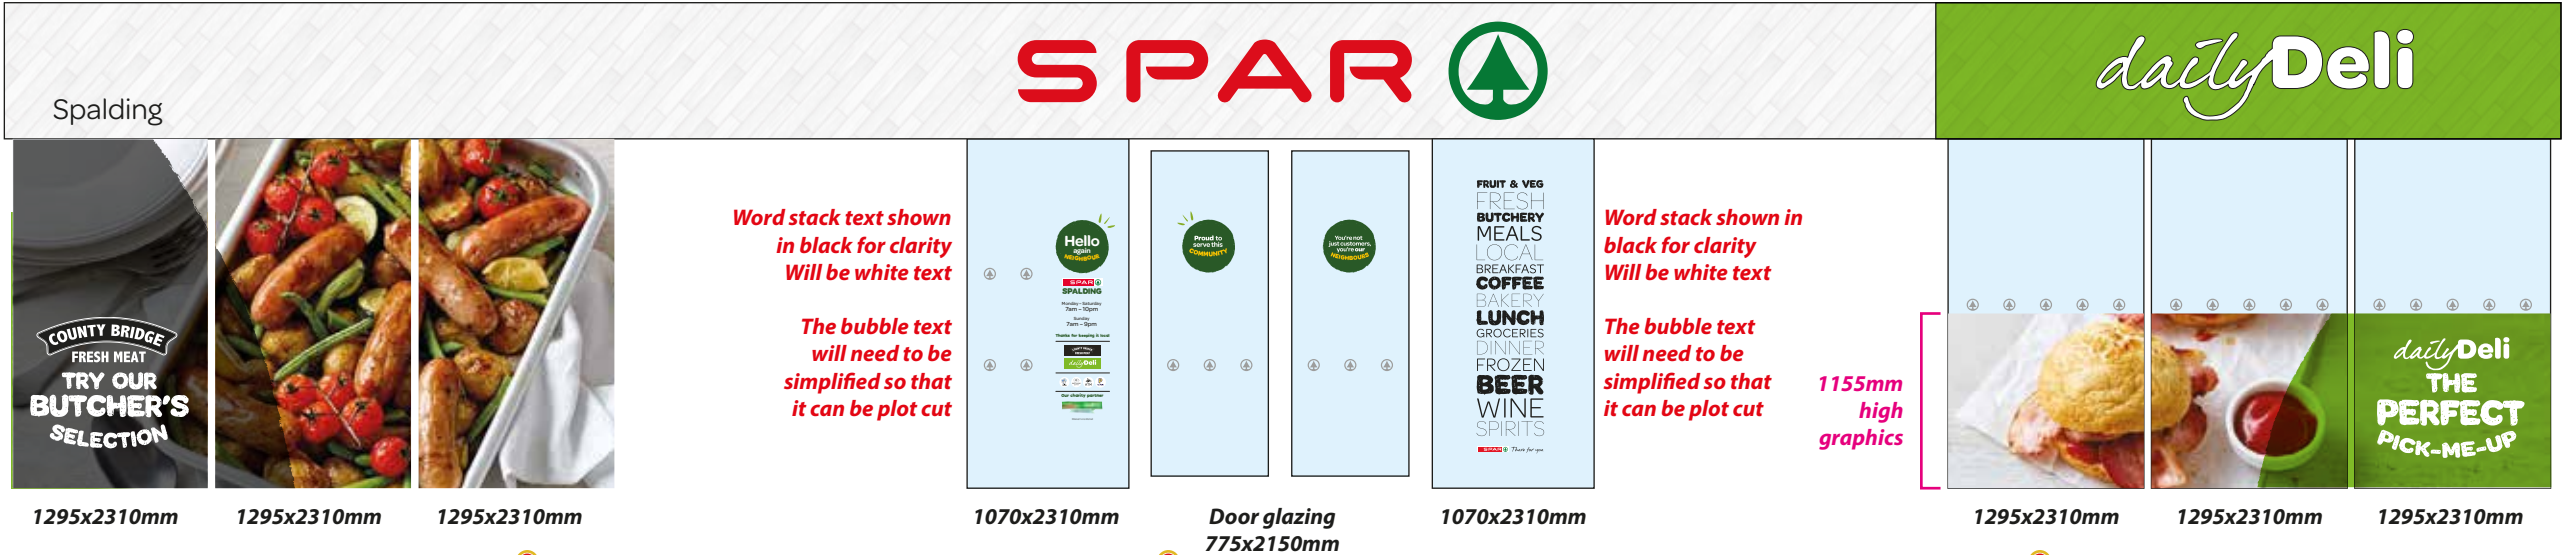

3 WINDOW GRAPHICS

PRINTED GRAPHICS- APPLIED EXTERNALLY Grey adhesive graphics with gloss laminate applied externally to glazing.
WORD STACK - APPLIED INTERNALLY Black vinyl plotted in reverse and applied internally to glazing. Spar logo printed in reverse, back out in white and applied internally to glazing.
WELCOME GRAPHIC - APPLIED INTERNALLY Printed in reverse to clear vinyl and backed out in white then contour cut to text and icons/logos. **NOTE: The rear of all vinyl will be white**
DOOR ROUNDEL - OUTSIDE - APPLIED EXTERNALLY Printed to grey adhesive vinyl with gloss laminate and contour cut to shape
DOOR ROUNDEL - INSIDE - APPLIED EXTERNALLY TO INSIDE OF GLASS Printed to grey adhesive vinyl with gloss laminate and contour cut to shape
ETCH TREE MANIFESTATION - APPLIED INTERNALLY 7no. linear metres applied internally to glazing.



Monday – Saturday
7am – 10pm
Sunday
7am – 9pm

Thanks for keeping it local



Our charity partner



Blakemore Retail

4

SPAR LOGO - SIDE ELEVATION

LOGO: Excellence logo at 550mm high with acrylic faces and 80mm deep metal painted sides and backtrays. Flush fixed to brick wall and LEDs mounted to backtrays for face illumination.

FIX: Fixed with brass locators (apx. 20mm) to brick wall and separate wires for lighting to go into the building. Access within the building will need to be available. If no access into the buidling is possible, the logo will need to be mounted to rails which are not included in the cost.

5400mm available space





2900x1200mm with 30mm returns



2900x1200mm with 30mm returns



2900x1200mm with 30mm returns



2900x1200mm with 30mm returns

5

4no. WALL PANELS

SPEC: Aluminium wall panels at 2900x1200mm with 30mm returns. Gloss laminated grey adhesive print applied to afce and wrapped around returns. Fixed to brick with 25mm aluminium angle.

All designs and specifications are copyright of Brand Consortia Ltd.
All rights reserved.
Reproduction of these images in whole or in part without the written consent of Brand Consortia Ltd is strictly prohibited. Any Breaches may result in legal action.

Any obstructions to the signage, CCTV, Alarm boxes etc must be relocated by the retailer prior to the installation of any signage.

6 DOUBLE SIDED POLE SIGN

GROUNDWORKS: To be done by others. Root cage delivered to site for others to bury into trench with concrete.

ROOT CAGE: Manufactured from M24 threaded stainless steel bar with steel cross members.

SUBFRAME: Manufactured from 5mm steel hollow section for uprights and steel base plates to marry up with root cage.

GANTRY PANELS: (2no. top / 2no. bottom)

MATERIAL: Aluminium

DIMENSIONS: 1470x5000mm overall

RETURNS: 150mm each (overall depth 300mm)

COLOUR: RAL 9003 white satin

FRET CUT DETAIL: Spar logo & tree, retail text, Daily Deli and County Bridge logos.

PRINT & CUT DETAIL: All payment icons, text and NSPCC logo on bottom panel as vinyl.

ILLUMINATION: Fret cut details internally illuminated with LED.

GREEN SIDE SHROUDS:

MATERIAL: Aluminium

DIMENSIONS: 5000mm long

(in two sections to meet joint in gantry panels)

COLOUR: RAL 6029 green satin

FIX: hooked over to hide fixings

2no. KICKPLATES:


MATERIAL: Aluminium

DIMENSIONS: 1476x350mm



RETURNS: (sides only - 102mm)

COLOUR: RAL 7037 Grey satin

FIX: with grey screws in returns

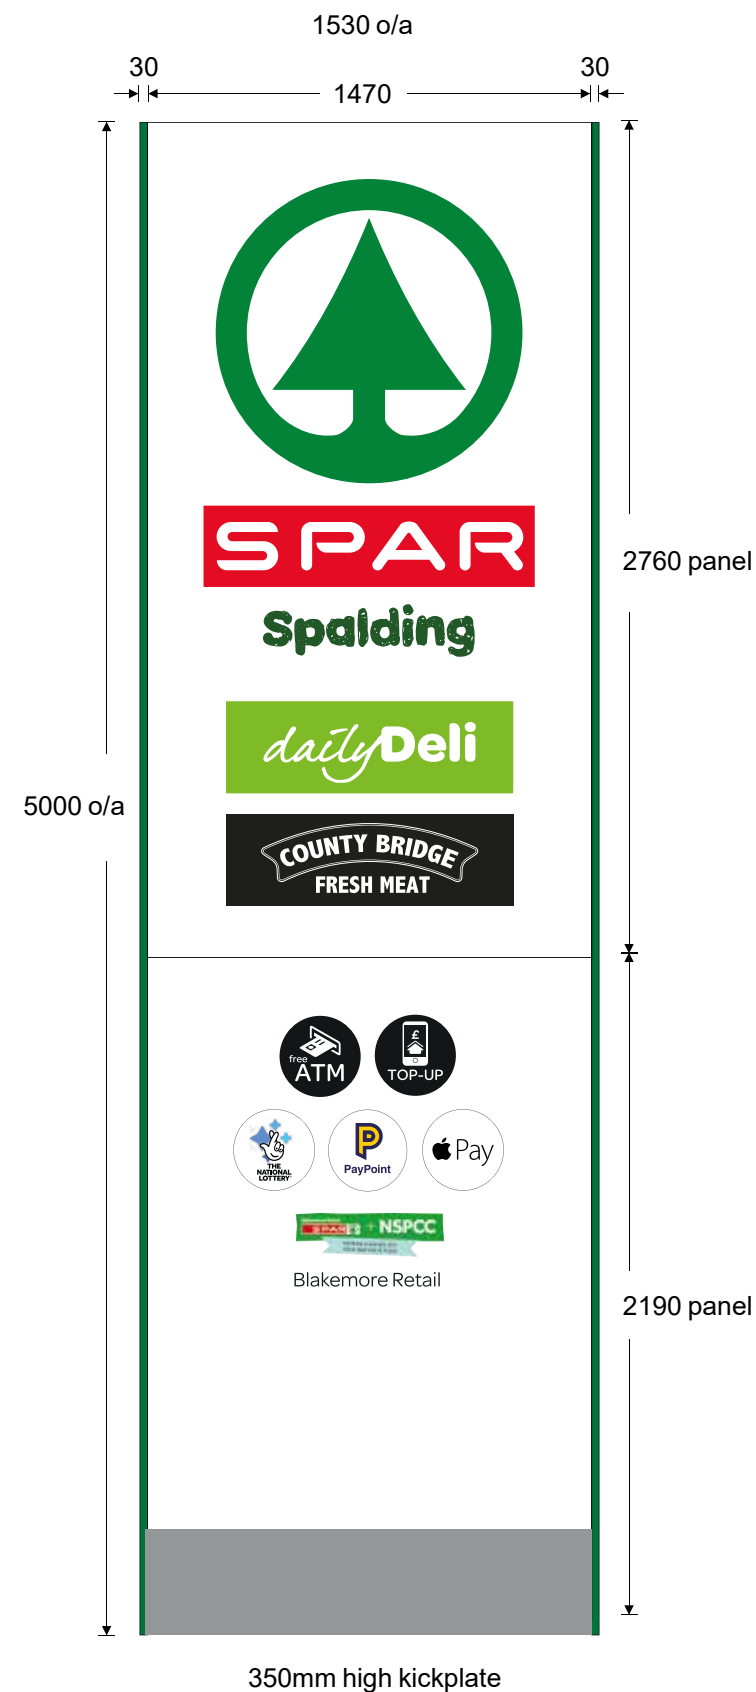


**ILLUMINATED
AREAS**

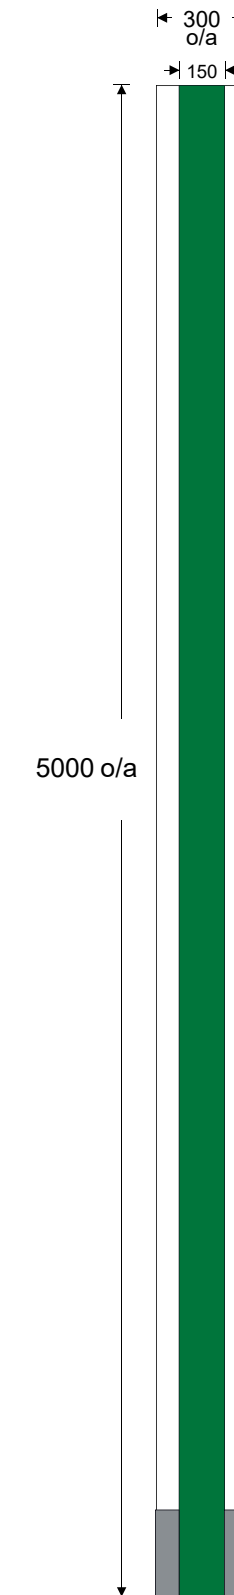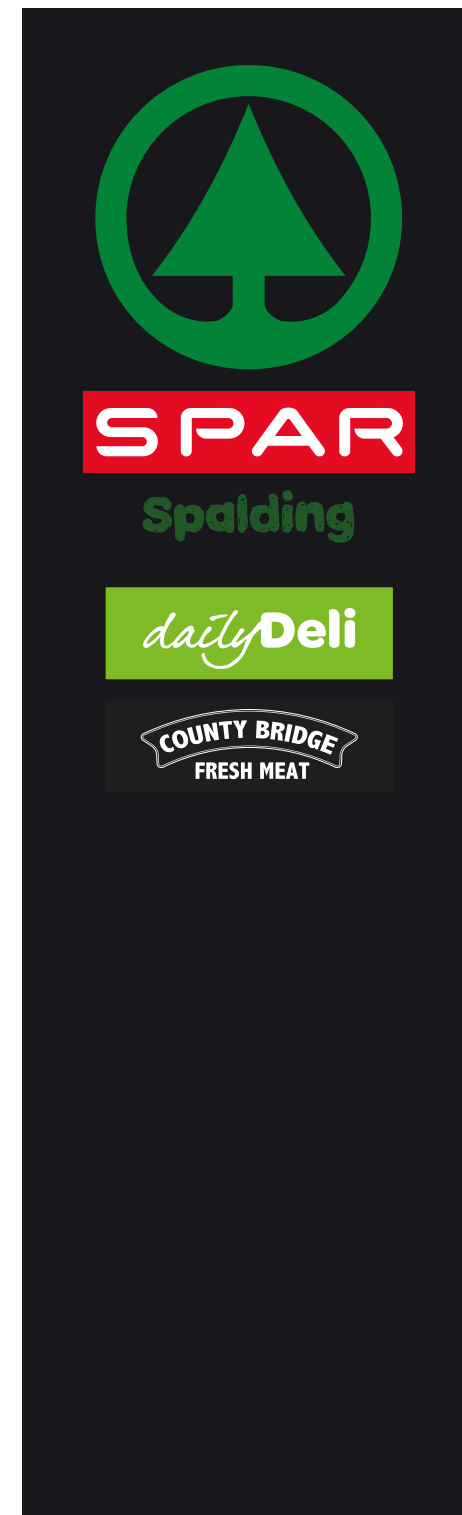


**Double sided
illuminated
totem sign**

Root cage detail - already manufactured and on site

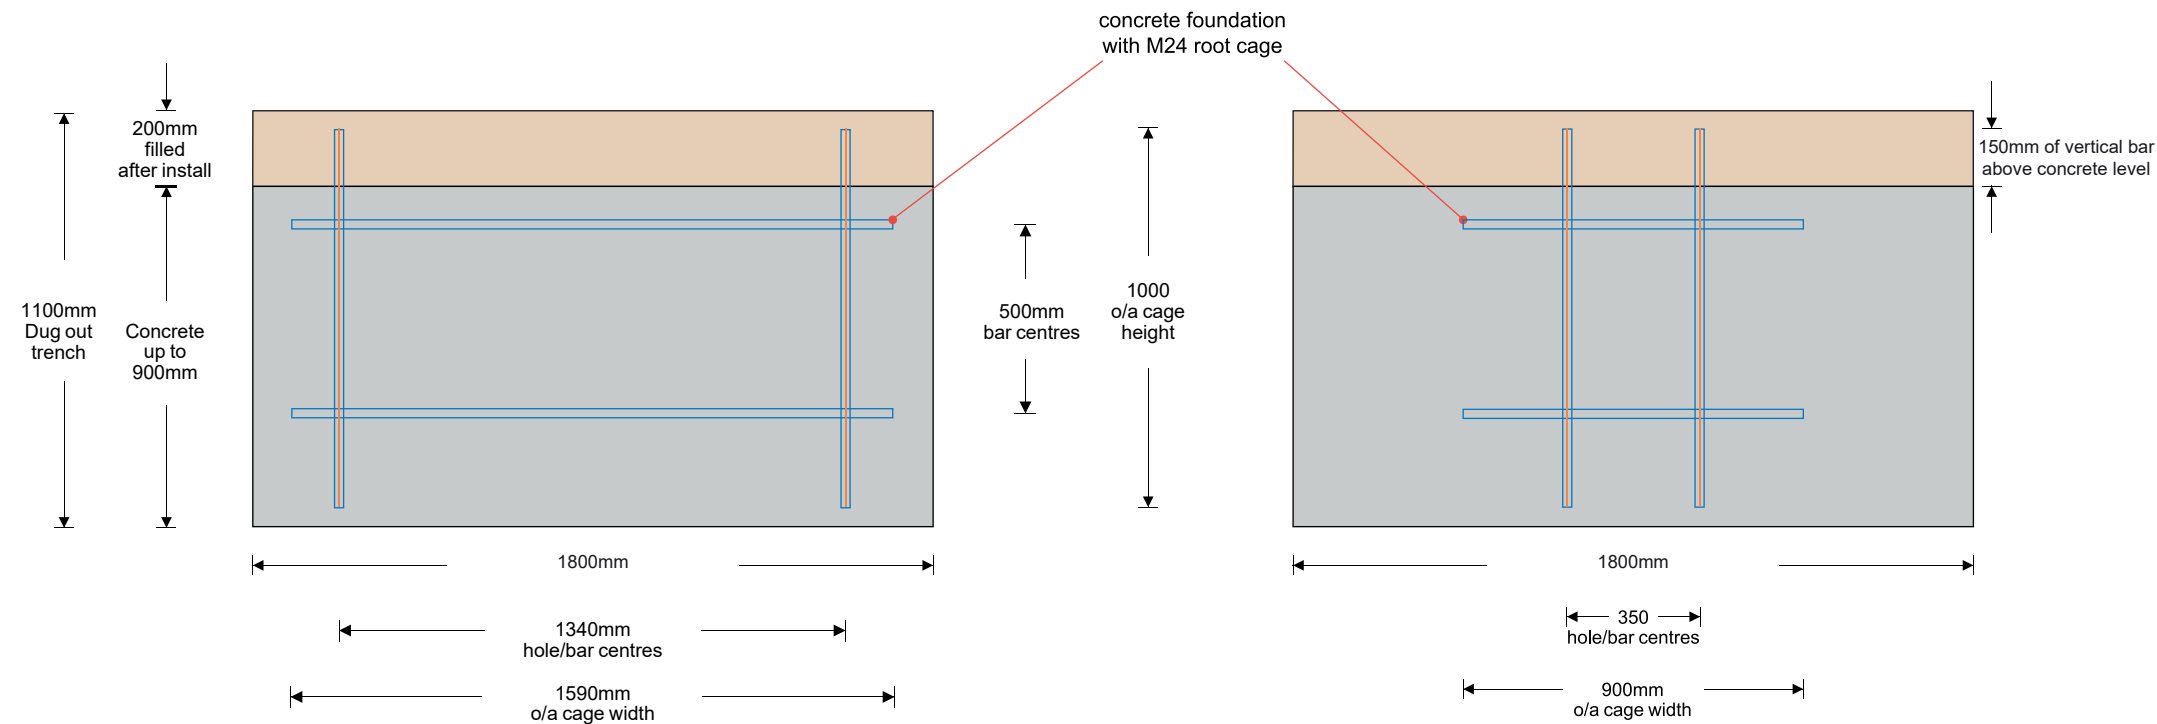

FLAT ACM PANEL WITH 4no. 30mm DIA. HOLES

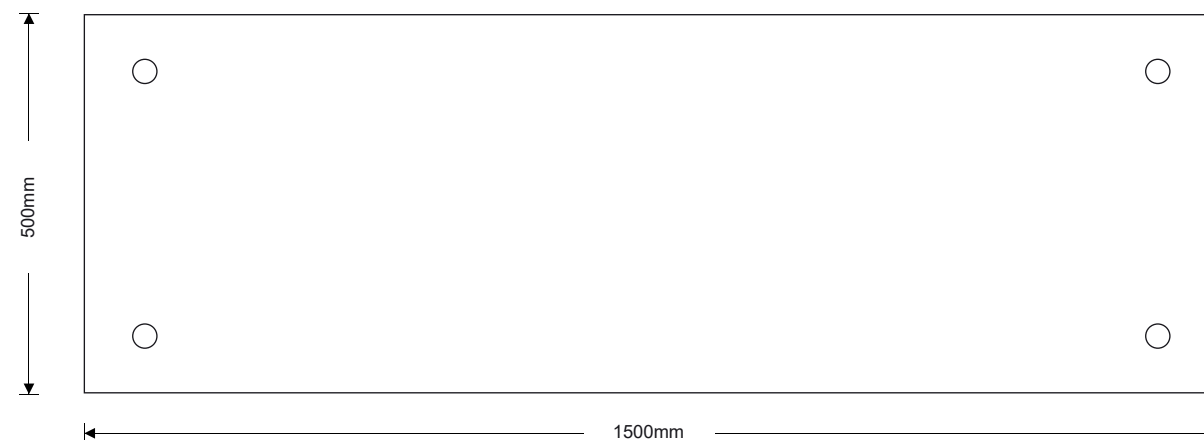



EXISTING SIGNAGE


At point of survey

All lighting, CCTV cameras, alarm boxes and obstructions to be removed by others on behalf of the retailer prior to the installation of signage




Front Elevation - Existing Elevation

Scale 1:100

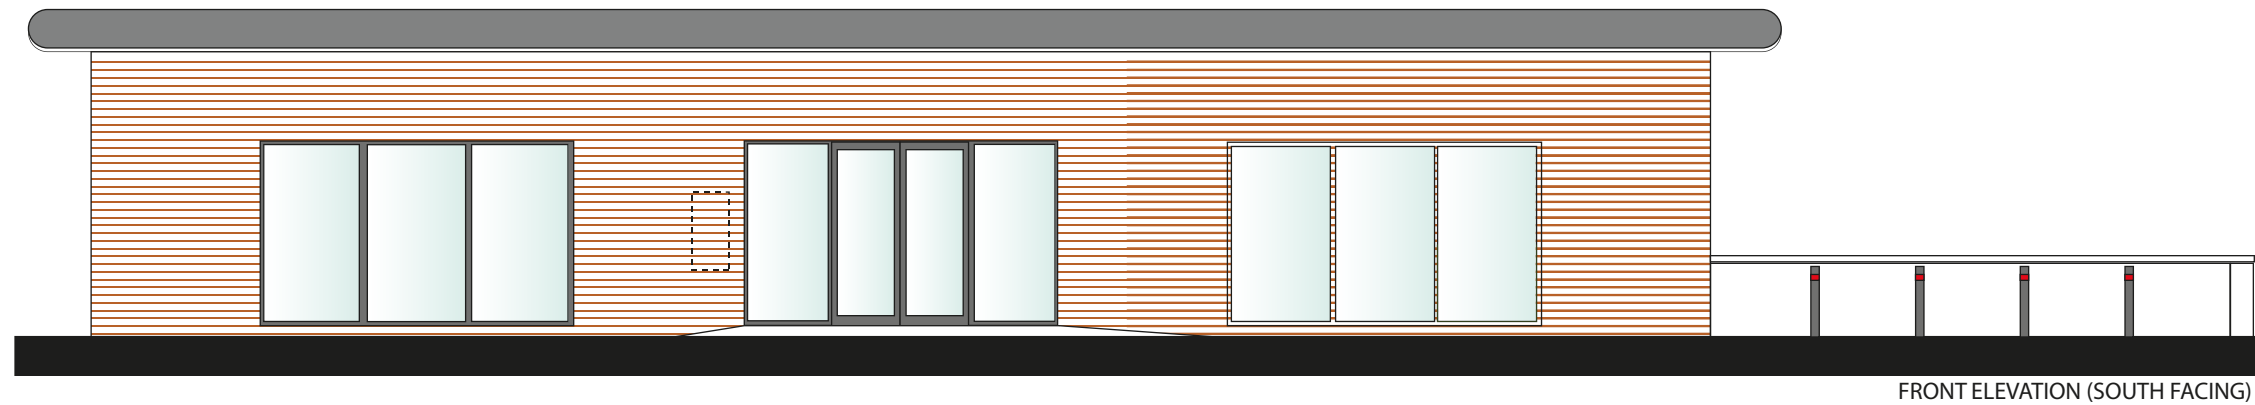

Front Elevation - Proposed Elevation

Scale 1:100

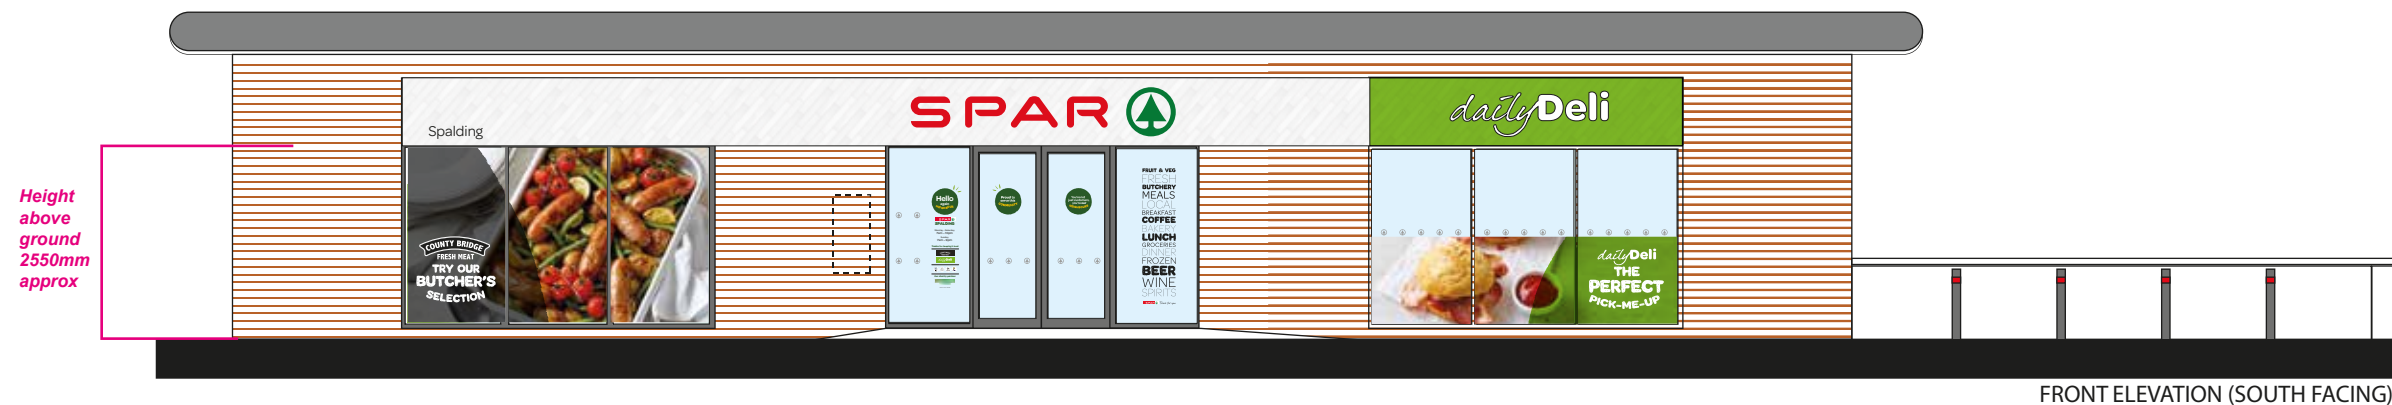


**Area of illumination shown in White - Illumination does not exceed 600cdm²
Face illumination only - solid sides**



Side Elevation - Existing Elevation

Scale 1:100

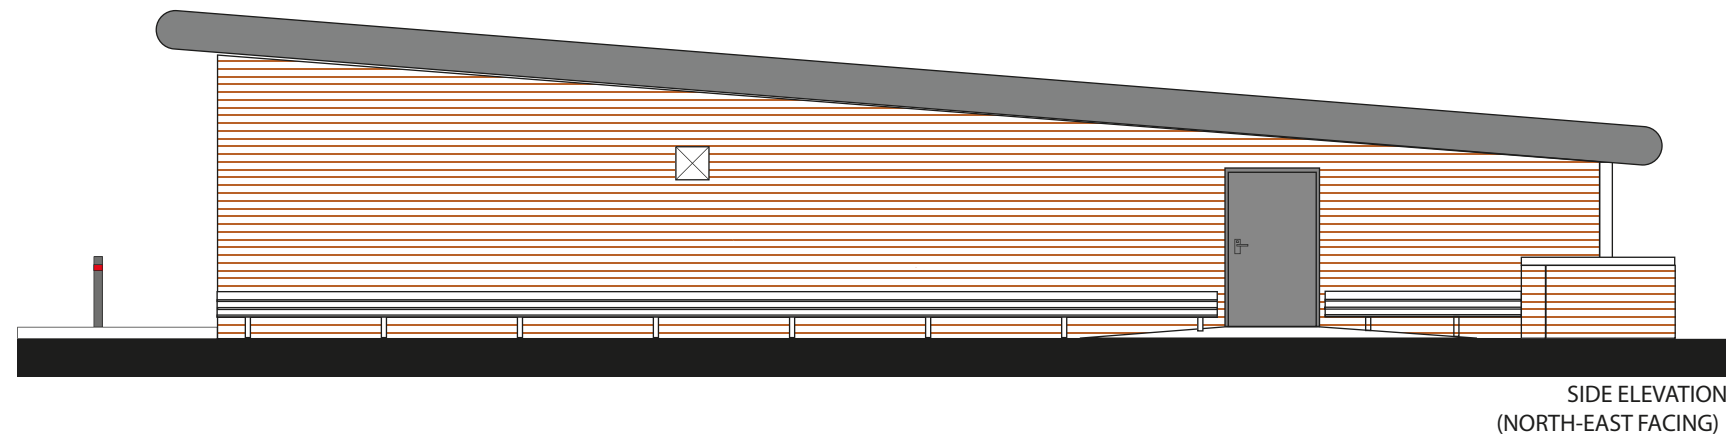


Side Elevation - Proposed Elevation

Scale 1:100



Area of illumination shown in White - Illumination does not exceed 600cdm²
Face illumination only - solid sides

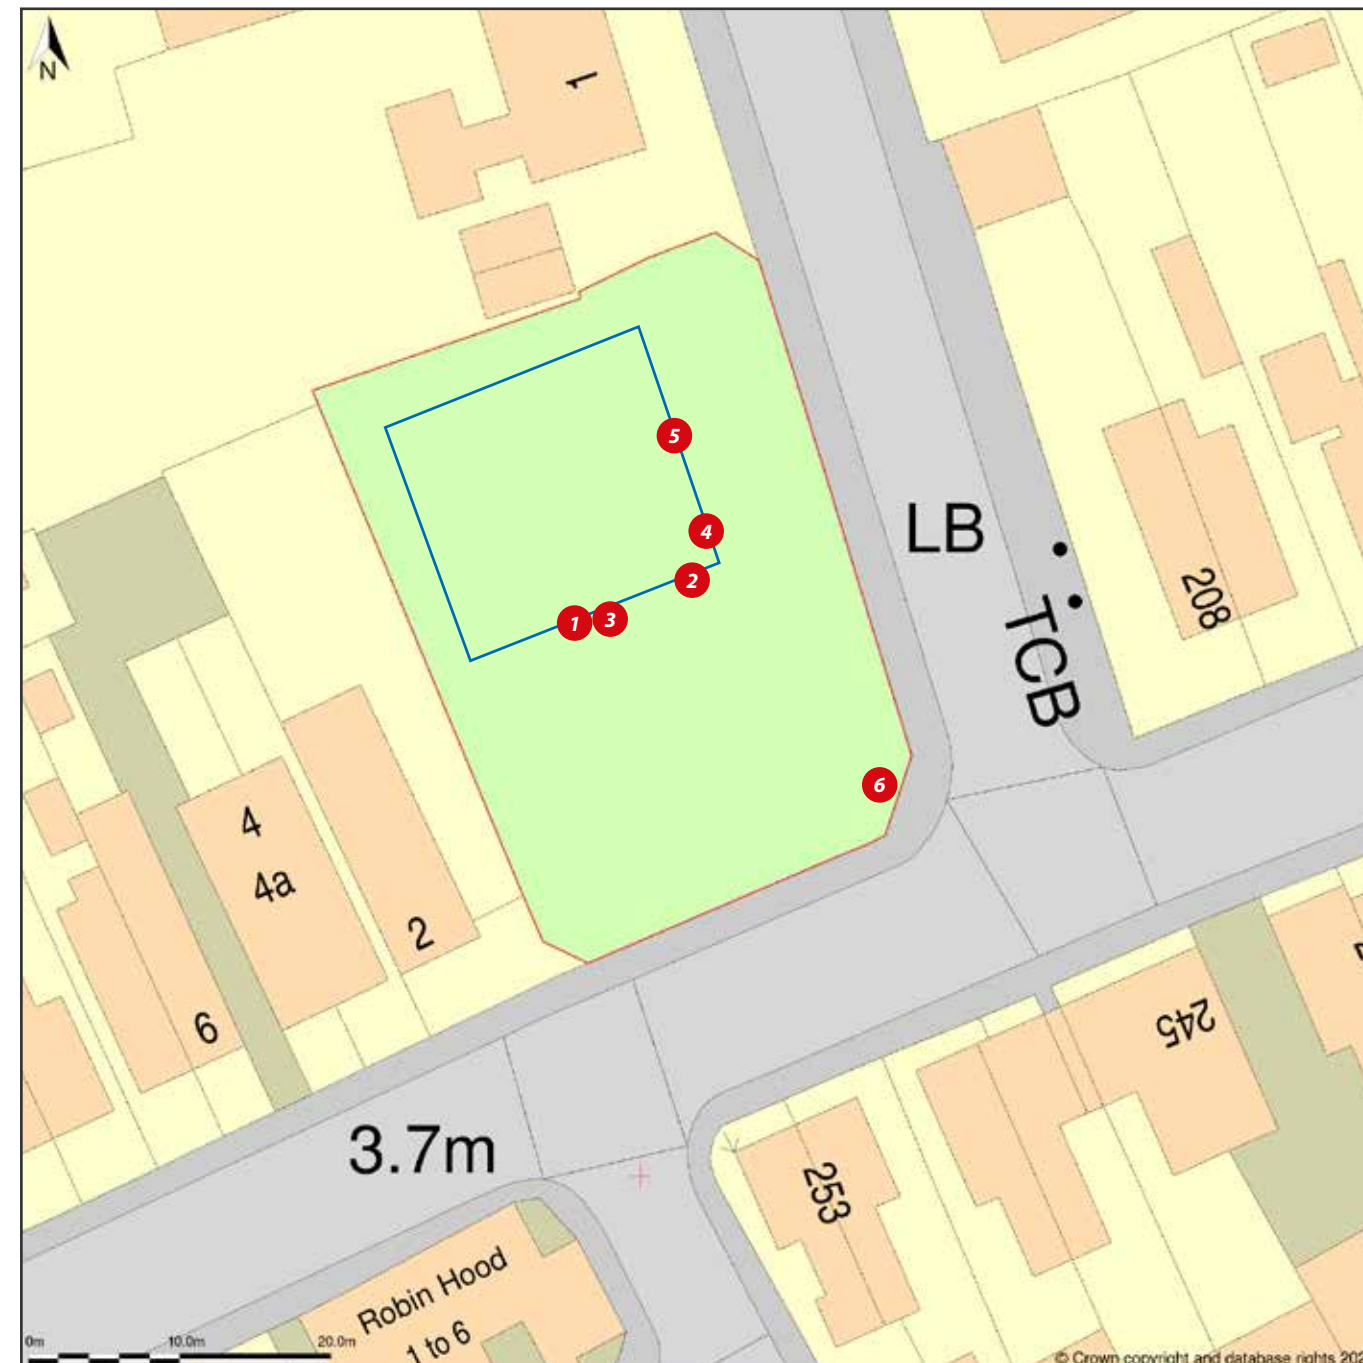

Site Plan - 1:500 @ A3

(Building outline in blue not to scale as not on ordnance survey at time of download and shown for illustrative purposes)



Completion Photos

