



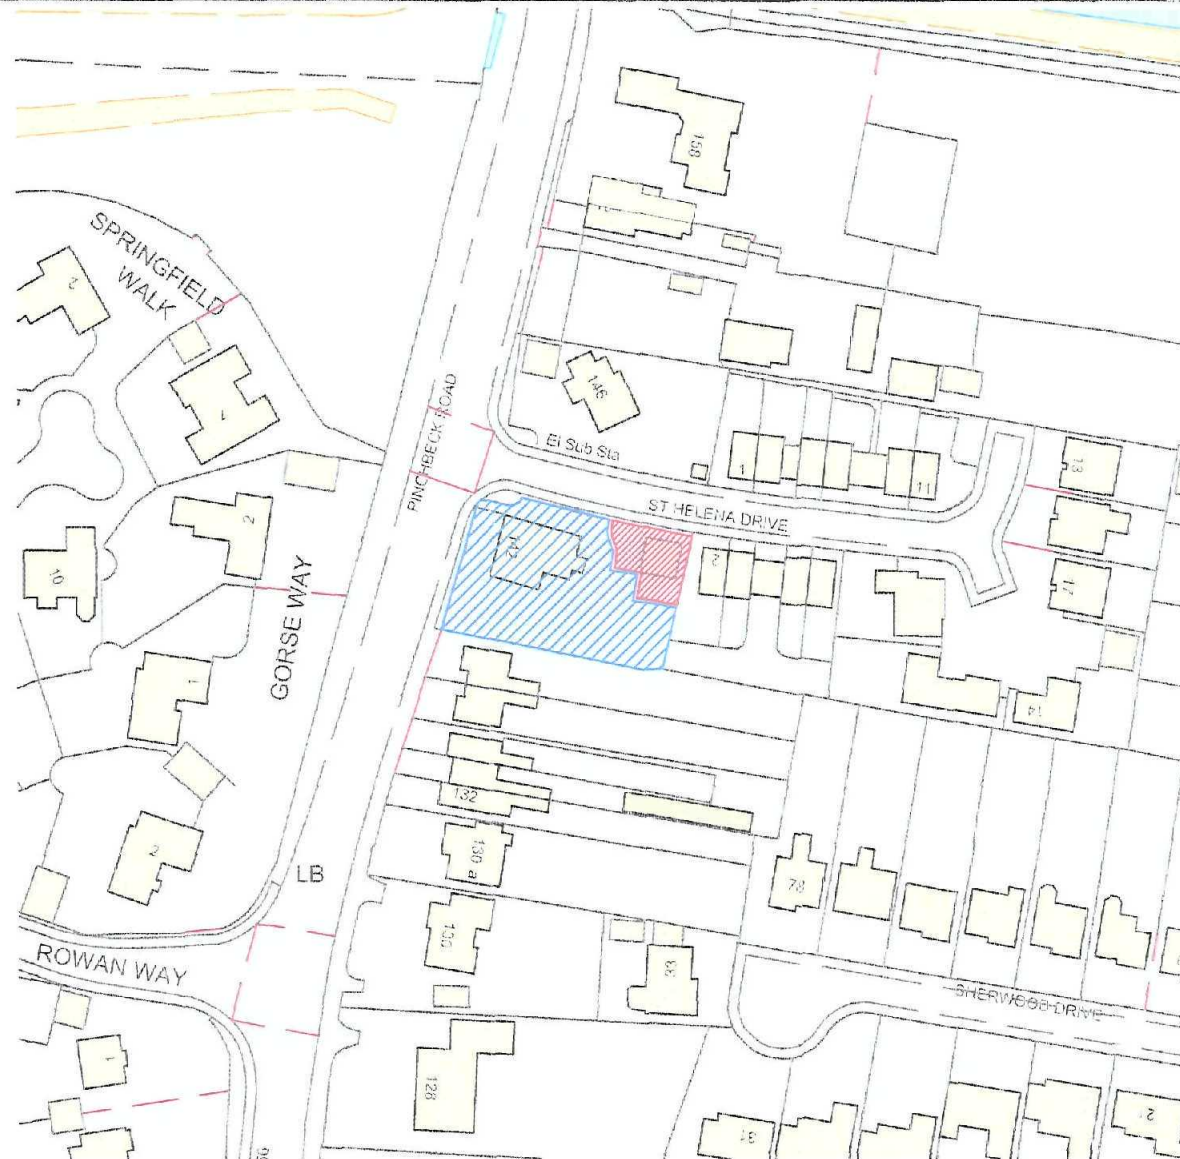

Plan - 1796 - 01
22 OCT 2008
Ref: 0838-01

Site Location Plan

Scale 1:1250

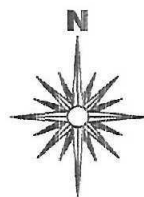

2nd Floor - 5B Sheepmarket
Spalding
PE11 1BH
Tel: 01775 768 921
e-mail: enquiries@remwaydesign.co.uk

Site :

Garage Conversion at:
Linton House
142 Pinchbeck Road
Spalding
PE11 1QN

Client :

Mr S Twell

Date : *****

Scale : as noted

Drawing No:

1796 - 01



3400
Development
22 OCT 2009
Ref: 0838-09

Existing Site Block Plan

Scale 1:250



2nd Floor - 5B Sheepmarket
Spalding
PE11 1BH
Tel: 01775 768 921
e-mail: enquiries@remiwaydesign.co.uk

Site :

Garage Conversion at:
Linton House
142 Pinchbeck Road
Spalding
PE11 1QN

Client :


Mr S Twell

Date : *****

Scale : as noted

Drawing No:

1796 - 02

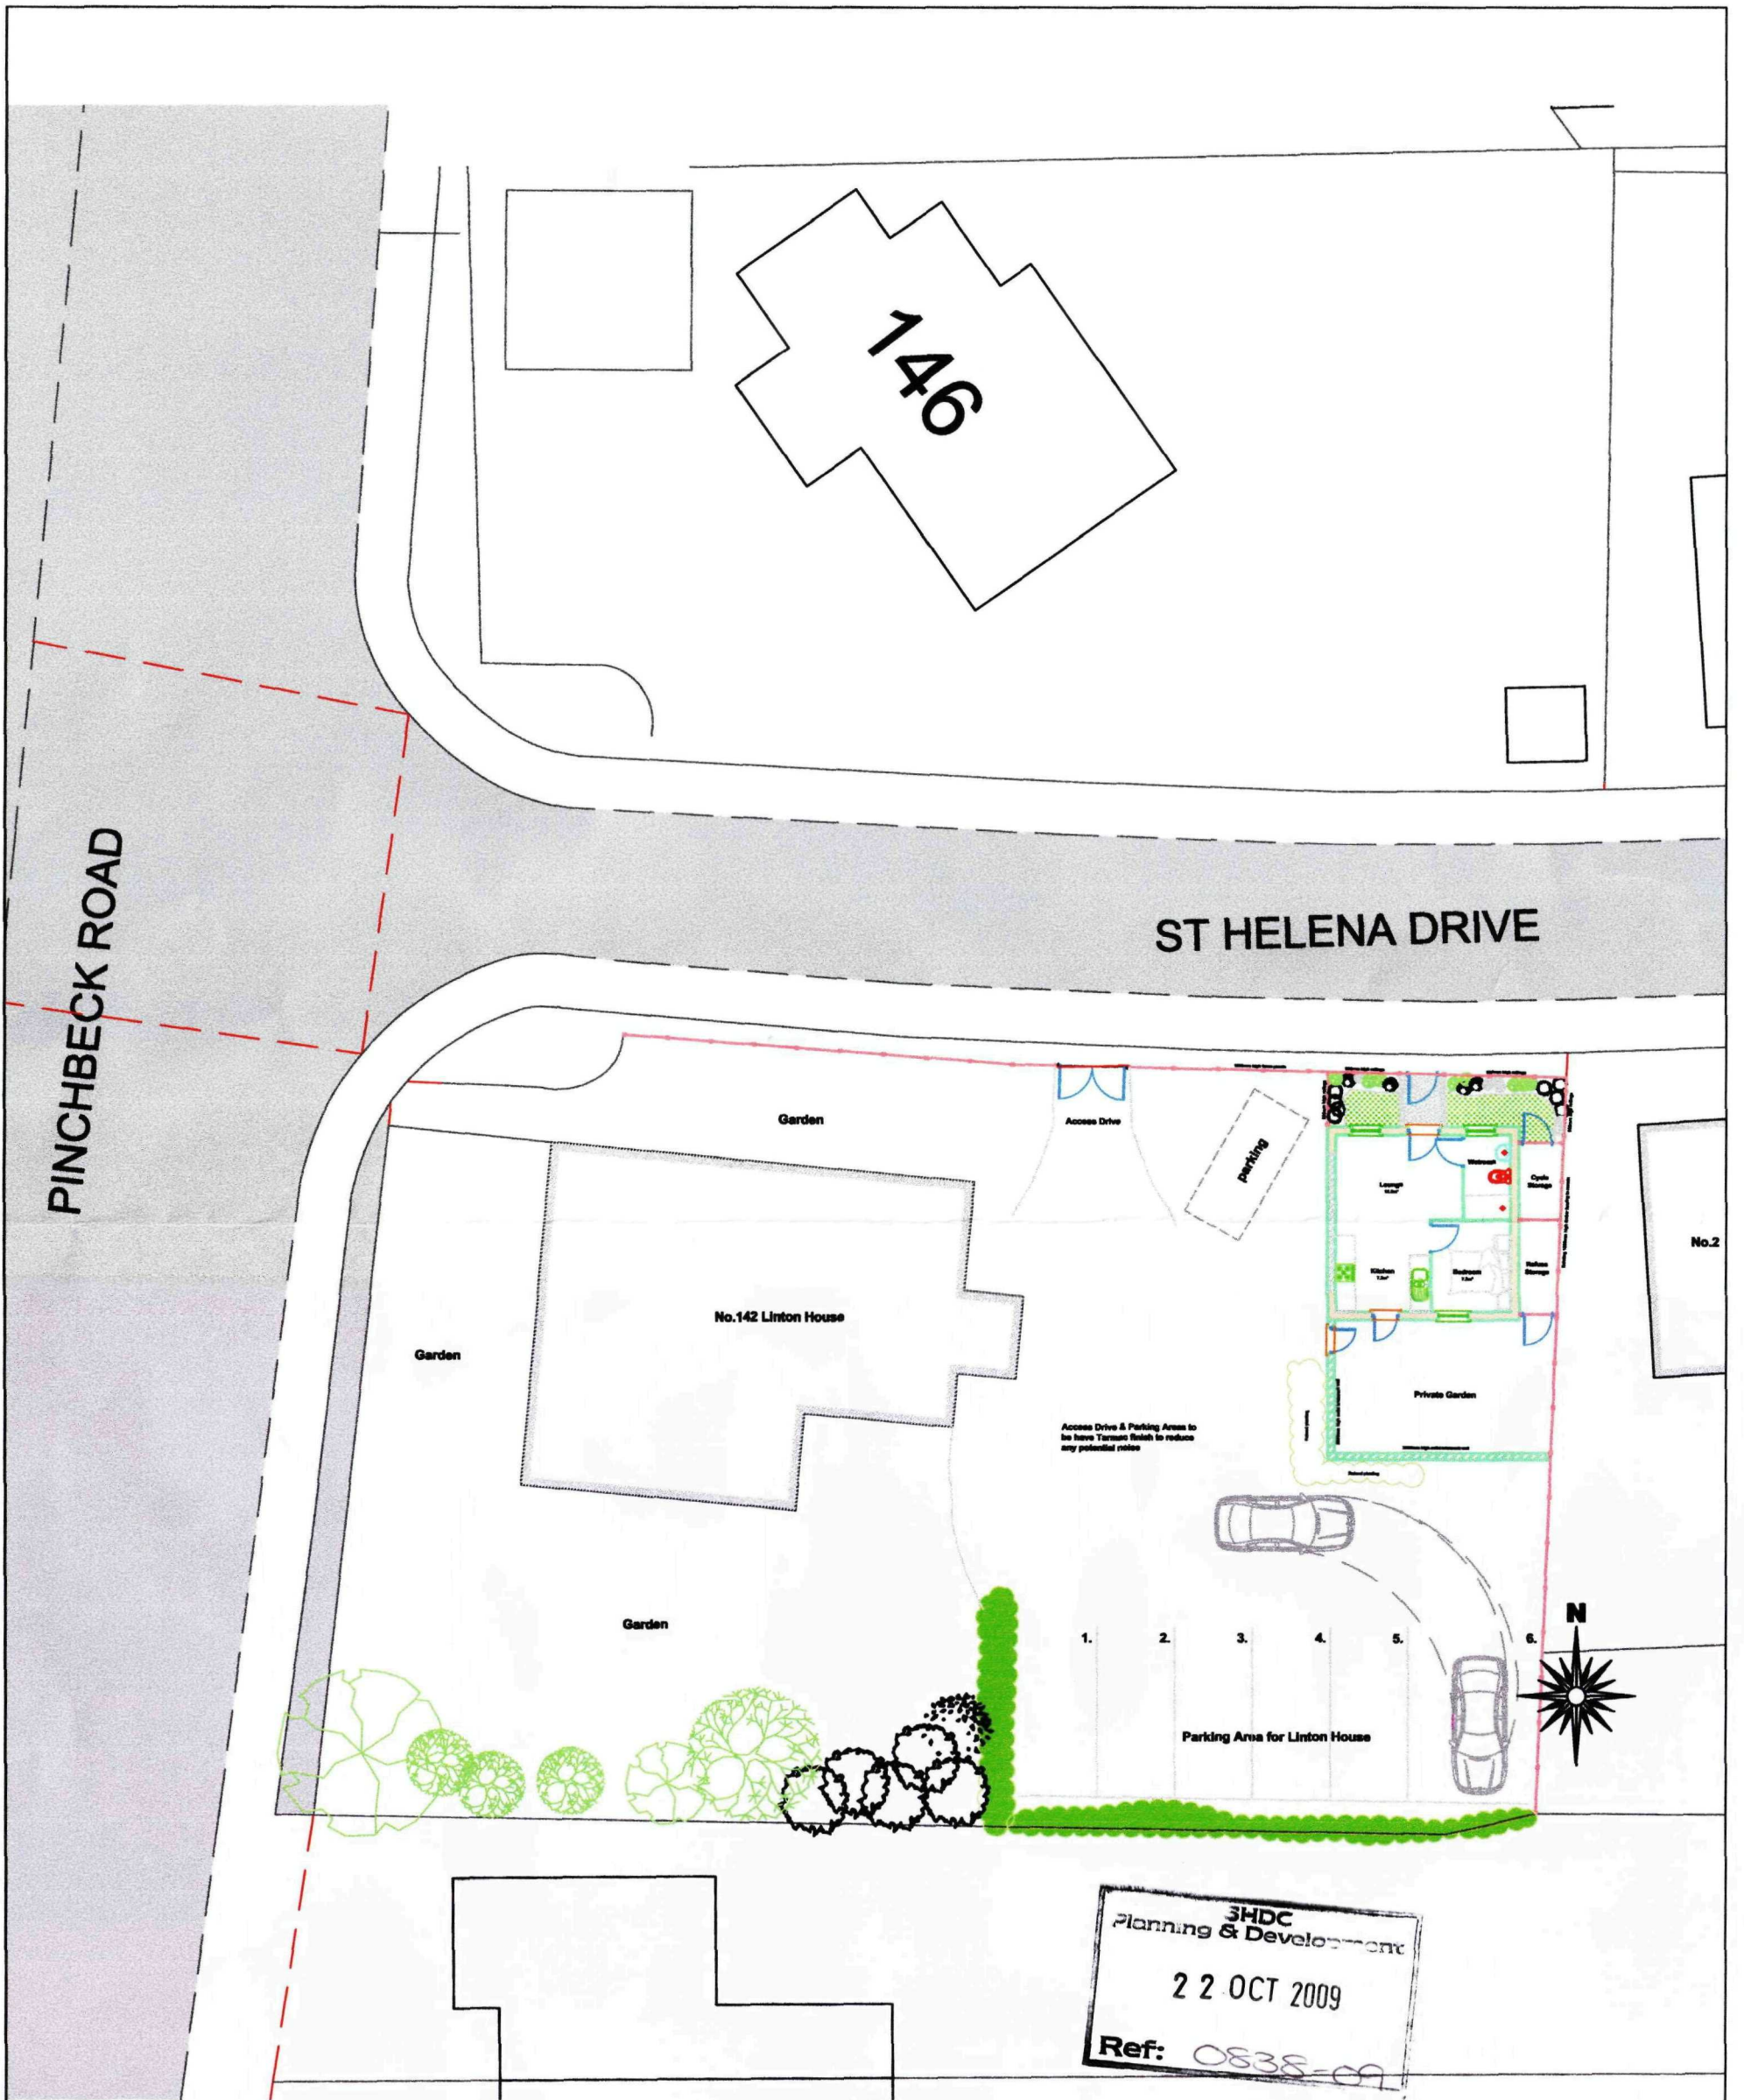

Proposed Site Block Plan

Scale 1:200



2nd Floor - 58 Sheepmarket
Spalding
PE11 1BH
Tel: 01775 766 921
e-mail: enquiries@remwaydesign.co.uk

Site:

Garage Conversion at:
Linton House
142 Pinchbeck Road
Spalding
PE11 1QN

Client:


Mr S Twell

Date: ★★★★★


Scale: as noted

Drawing No:

1796 - 03

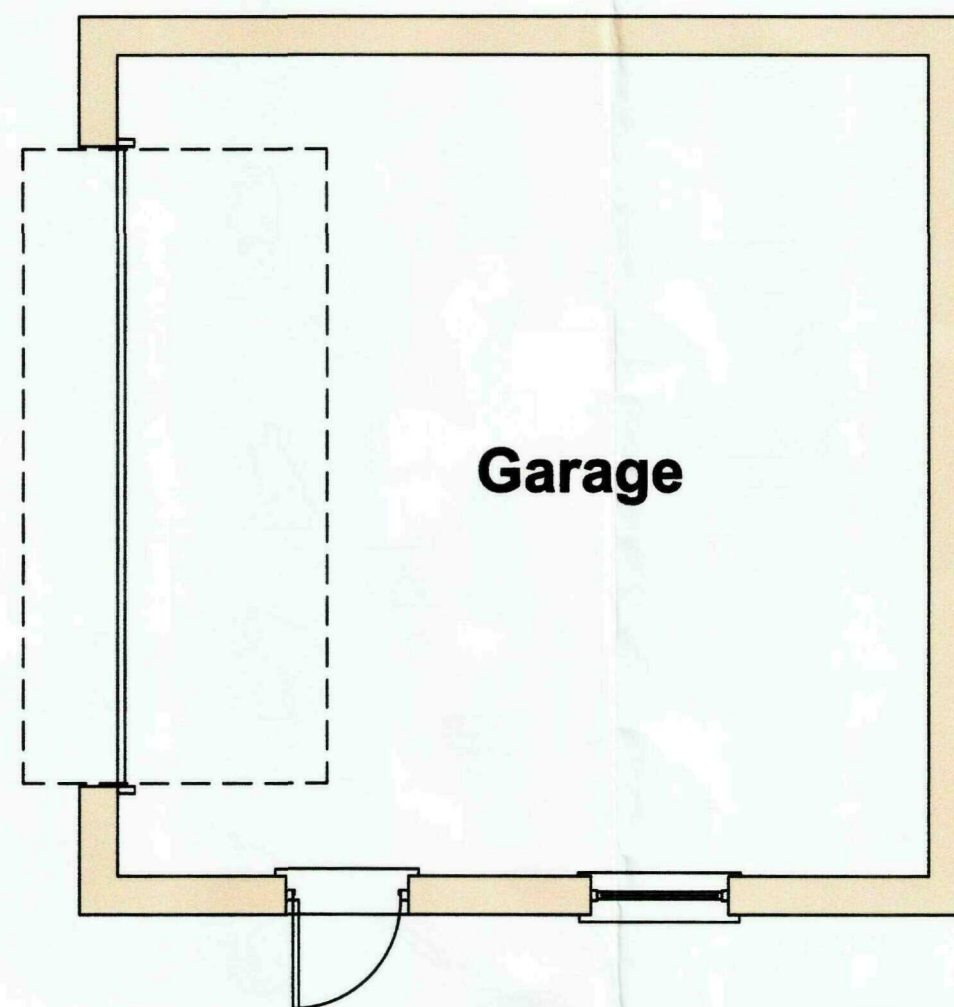


Ground Floor Plan
Scale 1:50

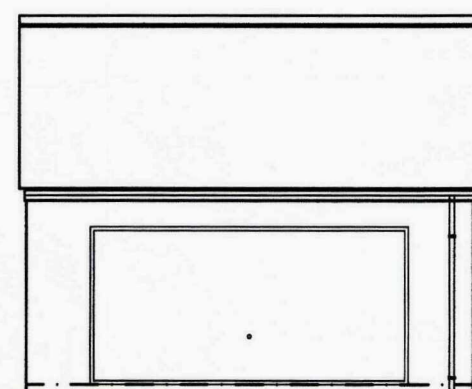


Front Elevation
Scale 1:100



Side Elevation
Scale 1:100

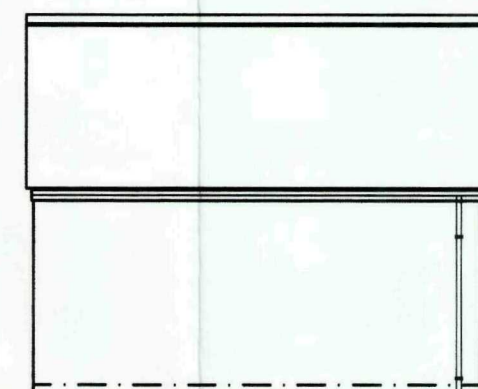

Rear Elevation
Scale 1:100

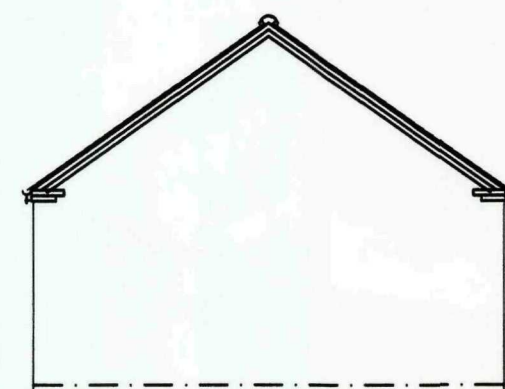

Side Elevation
Scale 1:100



GENERAL CONDITIONS
Contractors are responsible for checking all dimensions on site when work commences and before ordering any materials. Any discrepancies should be brought to the attention of the Client for remedial action before commencing further.

All materials not specified to be of a standard suitable for the work proposed and be fit for purpose. All work to be in accordance with good building practice and all necessary BS codes for Workmanship on Building Sites.

Revisions

Client:

Mr S Twell

Site:

**Garage Conversion at:
Linton House
142 Pinchbeck Road
Spalding
PE11 1QN**

Dwg Title:

Existing Plan & Elevation



2nd Floor - 5B Sheepmarket
Spalding
PE11 1BH
Tel: 01775 766 921
e-mail: enquiries@remwaydesign.co.uk


Dwg Size

A2

Drawing Number


1796-04

Revision:

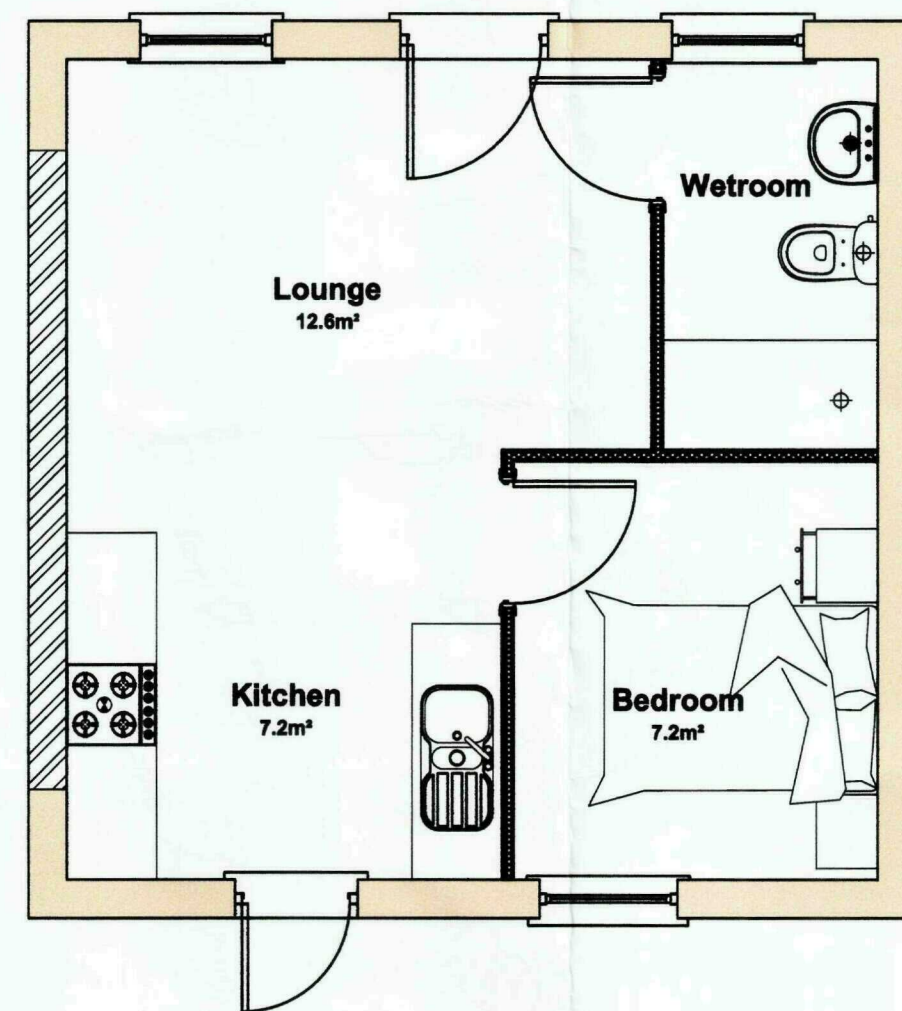


Ground Floor Plan

Scale 1:50

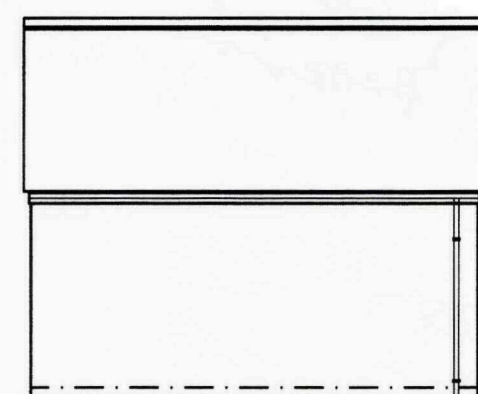


Front Elevation

Scale 1:100

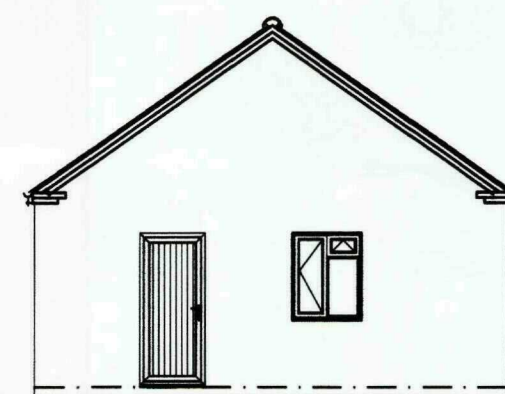

Side Elevation

Scale 1:100

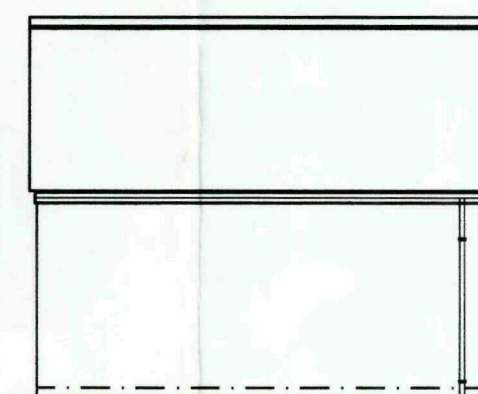

Rear Elevation

Scale 1:100



Side Elevation

Scale 1:100



GENERAL CONDITIONS
Contractors are responsible for checking all dimensions on site when work commences and before ordering any materials. Any discrepancies should be brought to the attention of the Client for remedial action before commencing further.

All materials not specified to be of a standard suitable for the work proposed and be fit for purpose. All work to be in accordance with good building practice and all necessary BS codes for Workmanship on Building Sites.

Revisions

Client: **Mr S Twell**

Site: **Garage Conversion at:
Linton House
142 Pinchbeck Road
Spalding
PE11 1QN**

Dwg Title: **Proposed Plan & Elevation**



**2nd Floor - 5B Sheepmarket
Spalding
P E 1 1 1 B H
Tel : 01775 768 921
e-mail: enquiries@remiwaydesign.co.uk**

Dwg Size	Drawing Number	Revision:
A2	1796-05	

