


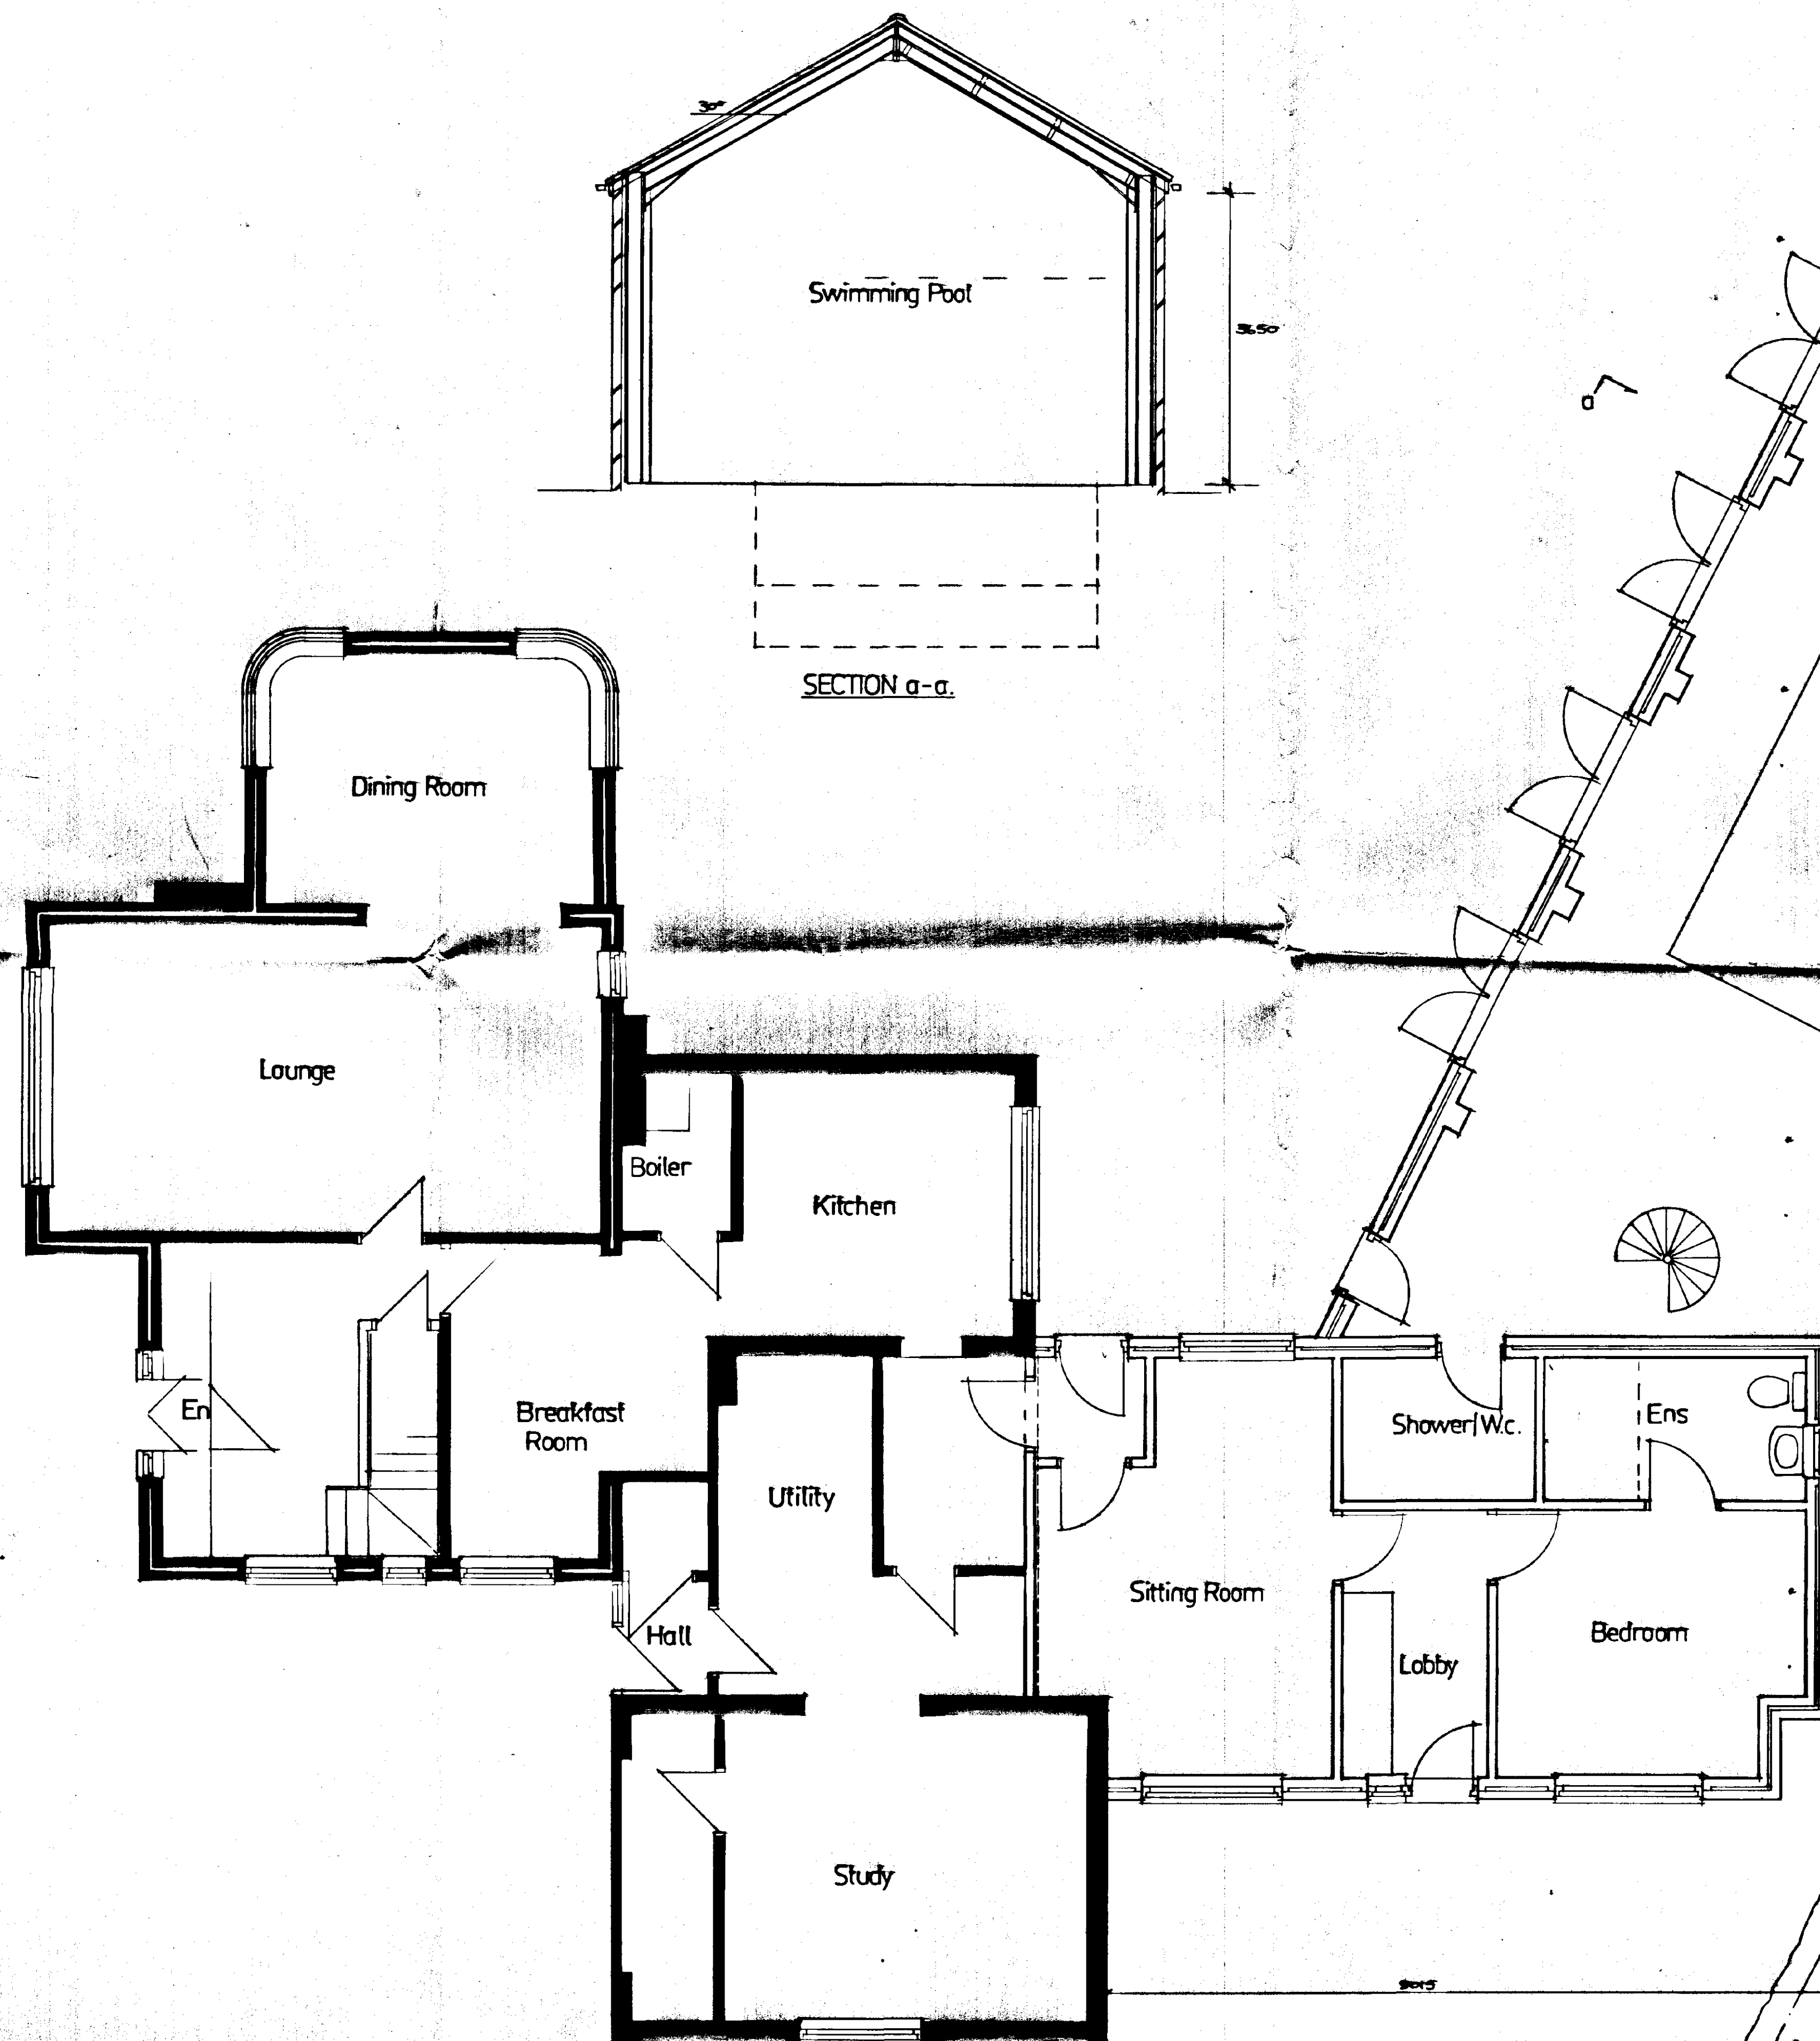

SOUTH HOLLAND DC
HOUSING & PLANNING
19 AUG 1998
Ref: 0831/98

Architectural
Design Services

3 Newgate Road
Tydd St. Giles
Wisbech
Cambridgeshire
PE13 5LH
Telephone
01945 870022


Proposed Extension and Alterations
at
Welland House, Cradge Bank,
Spalding.

For: Mr. & Mrs. C. Curran.

**DETERMINING
PLAN**

Proposed Ground Floor Plan.

Scale 1:50	Date July 98	Drawn S.J.T.	Checked —
Dwg no. SH/43498. SHEET 2 OF 4.			

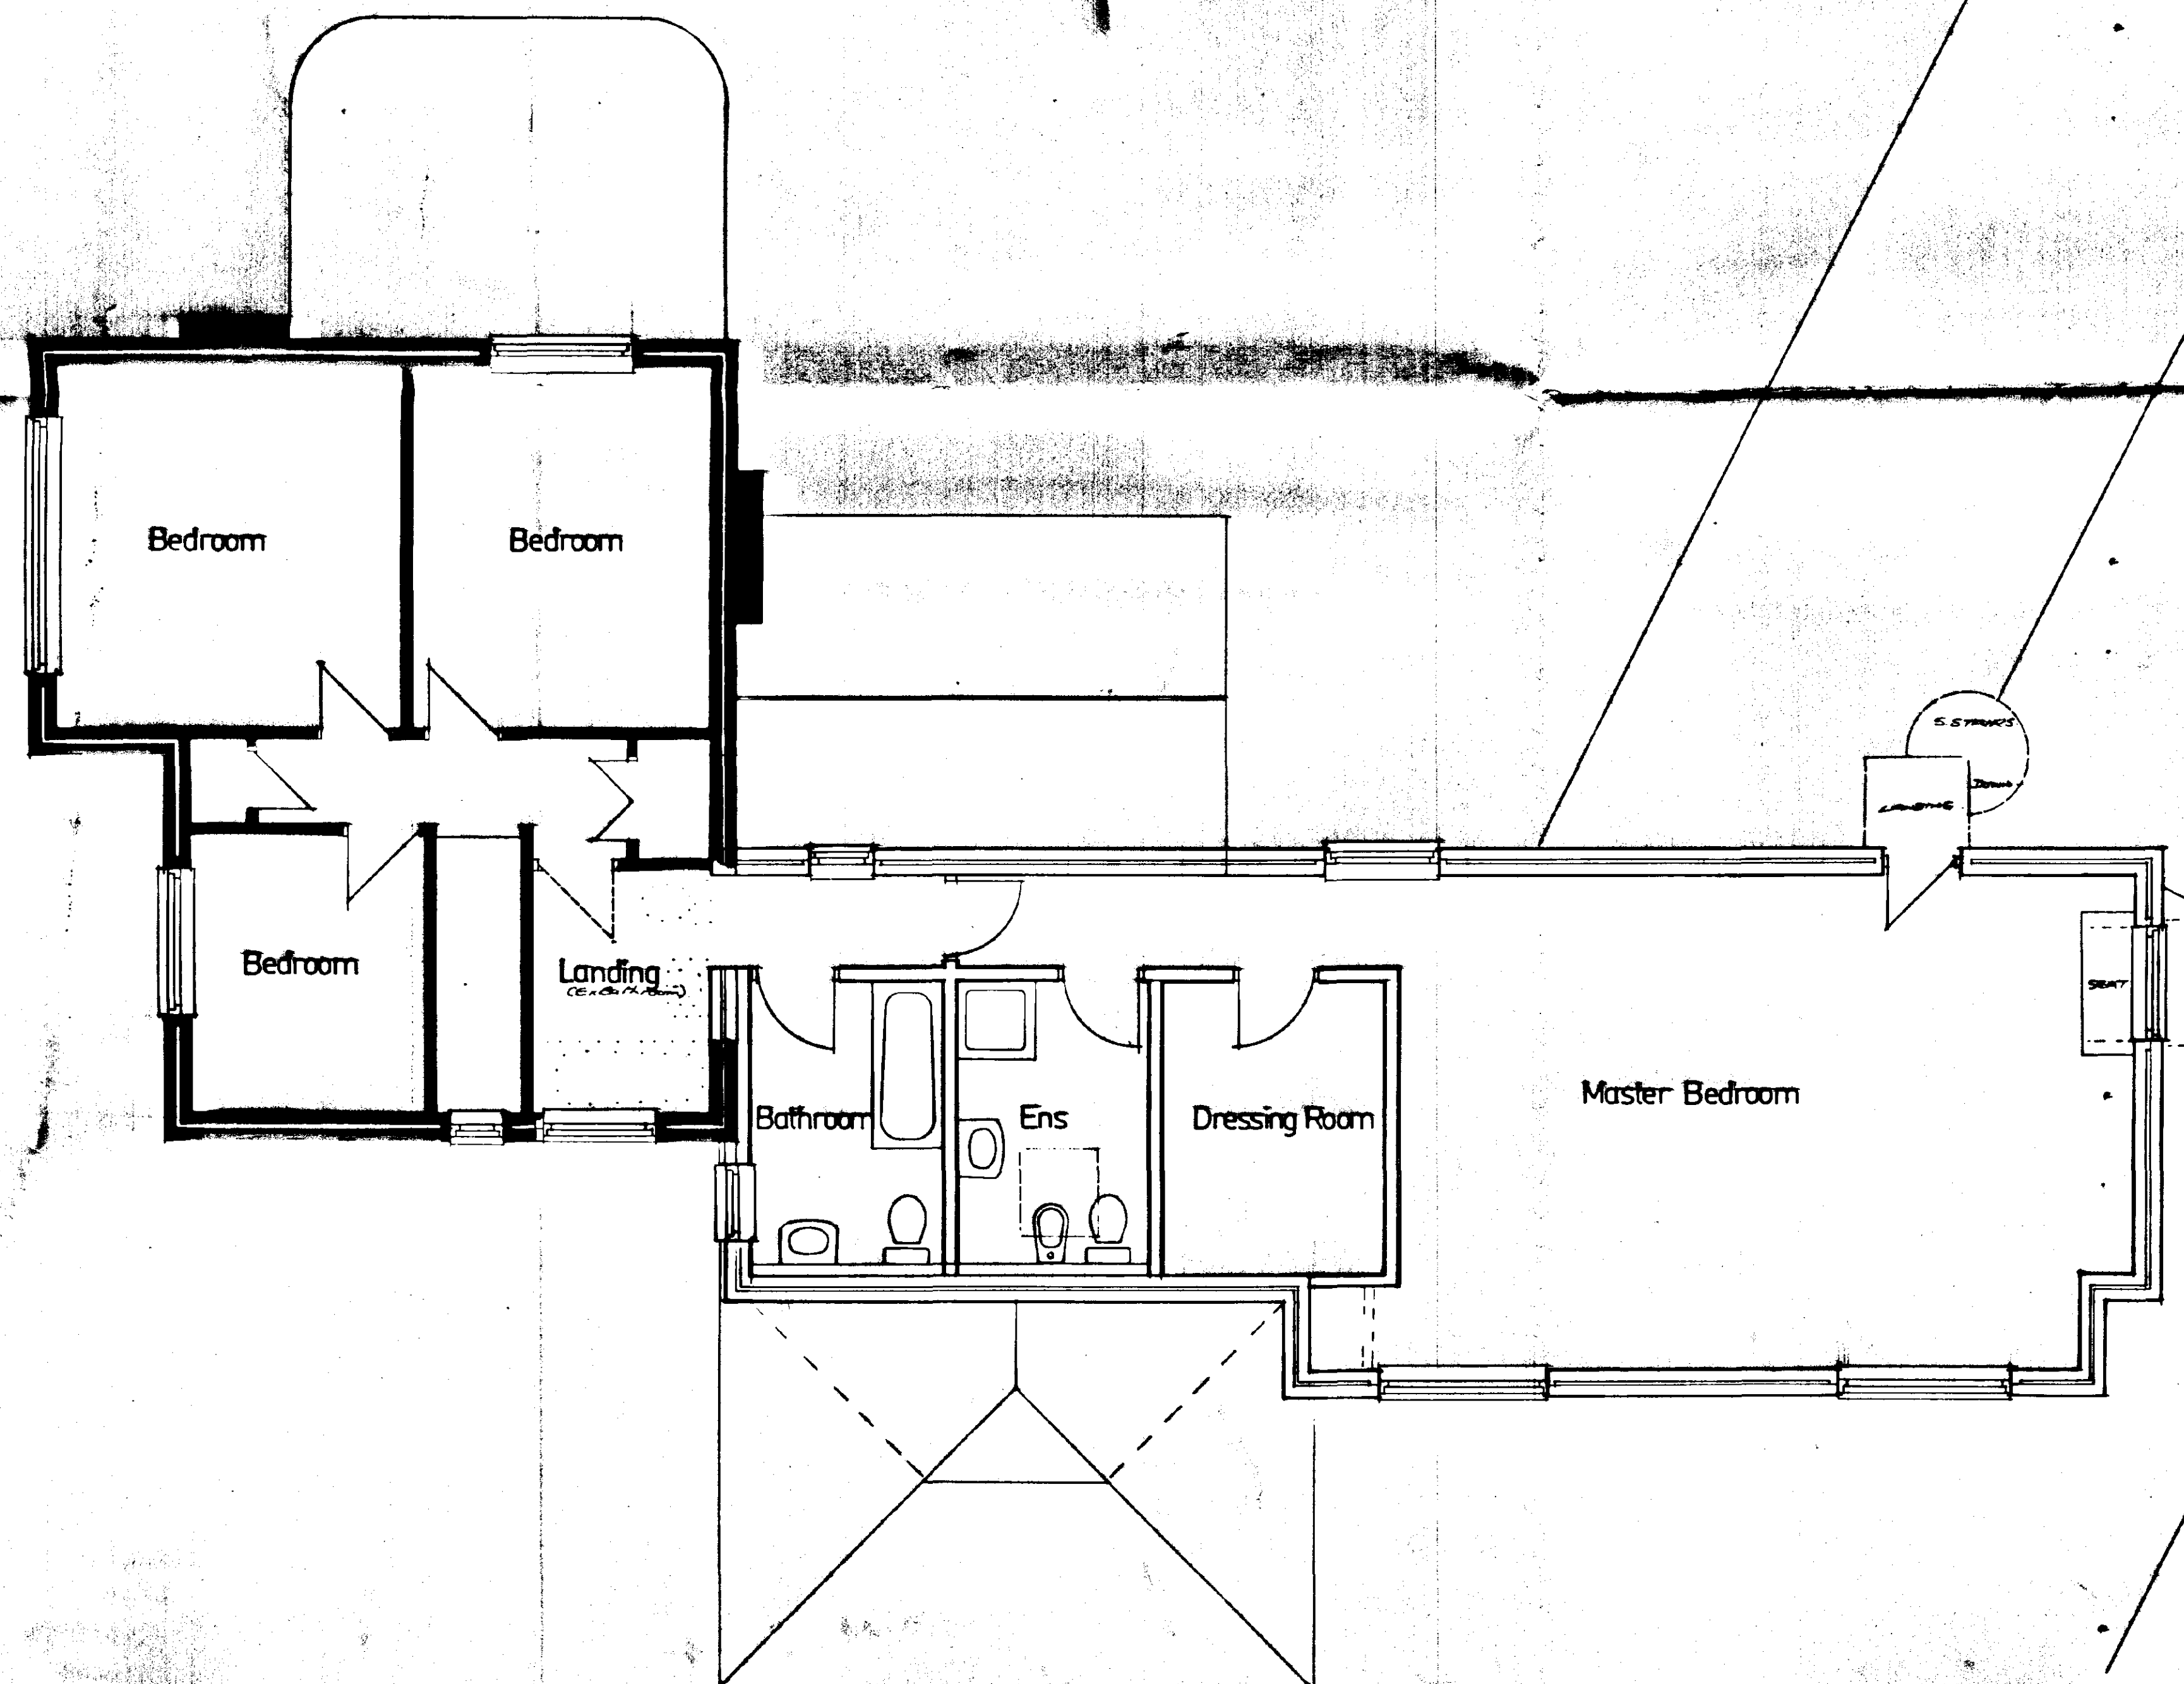

SOUTH HOLLAND DC
HOUSING & PLANNING
19 AUG 1998
Ref: 083/98

**DETERMINED
PLAN**

PLANNING IDE 0102 AUG 98

**Architectural
Design Services**
S. J. Thrower
3 Newgate Road
Tydd St. Giles
Wisbech
Cambridgeshire
PE13 5LH
Telephone
01945 870022

Proposed Extension and Alterations
at
Welland House, Cradge Bank,
Spalding.
For Mr. & Mrs. C. Curran.

Proposed First Floor Plan.

Scale 1-50	Date July 98	Drawn by SJT	Check by —
---------------	-----------------	-----------------	---------------

Drng no: SH/43598 SHEET 3 OF 4

EXISTING ELEVATIONS




FRONT ELEVATION
(EAST)



END ELEVATION
(NORTH)



REAR ELEVATION
(WEST)

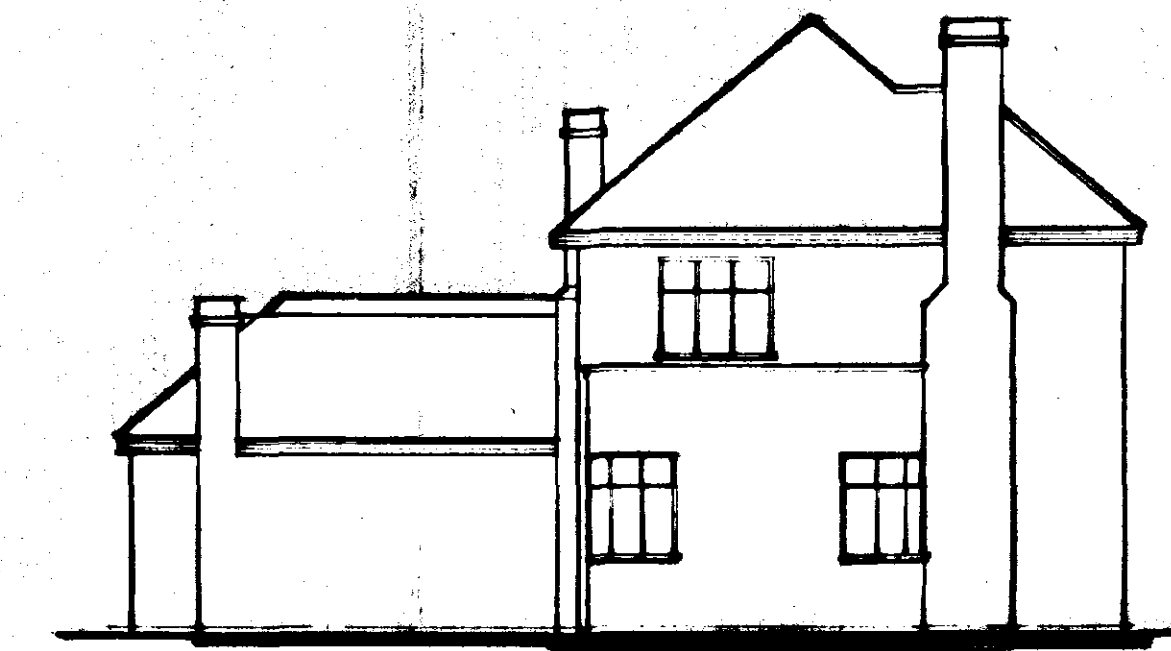

END ELEVATION
(SOUTH)


PROPOSED ELEVATIONS




FRONT ELEVATION



END ELEVATION

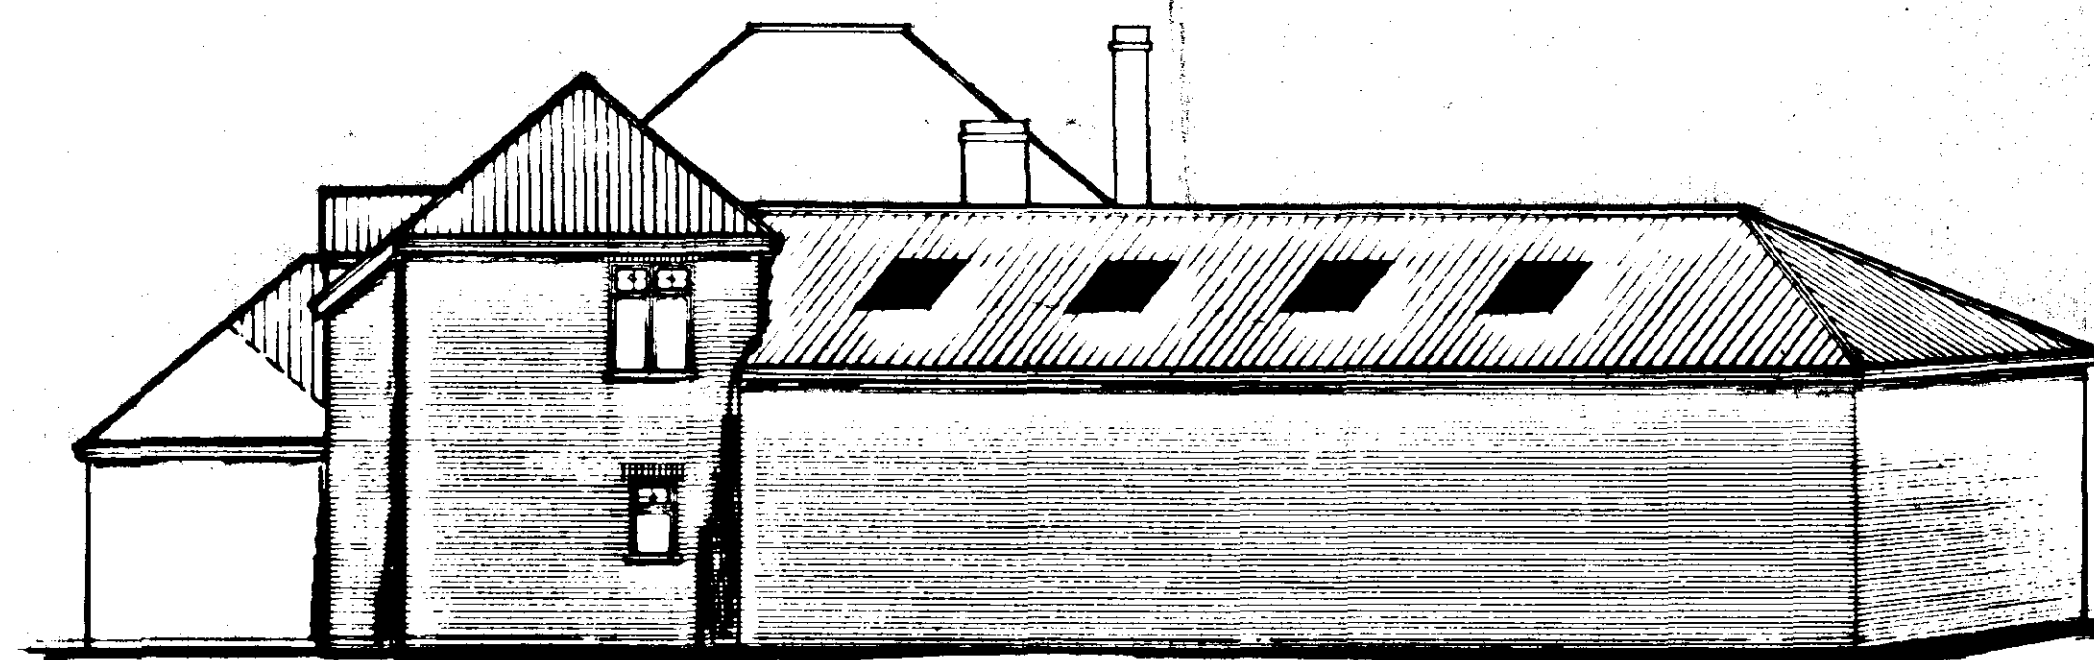

REAR ELEVATION

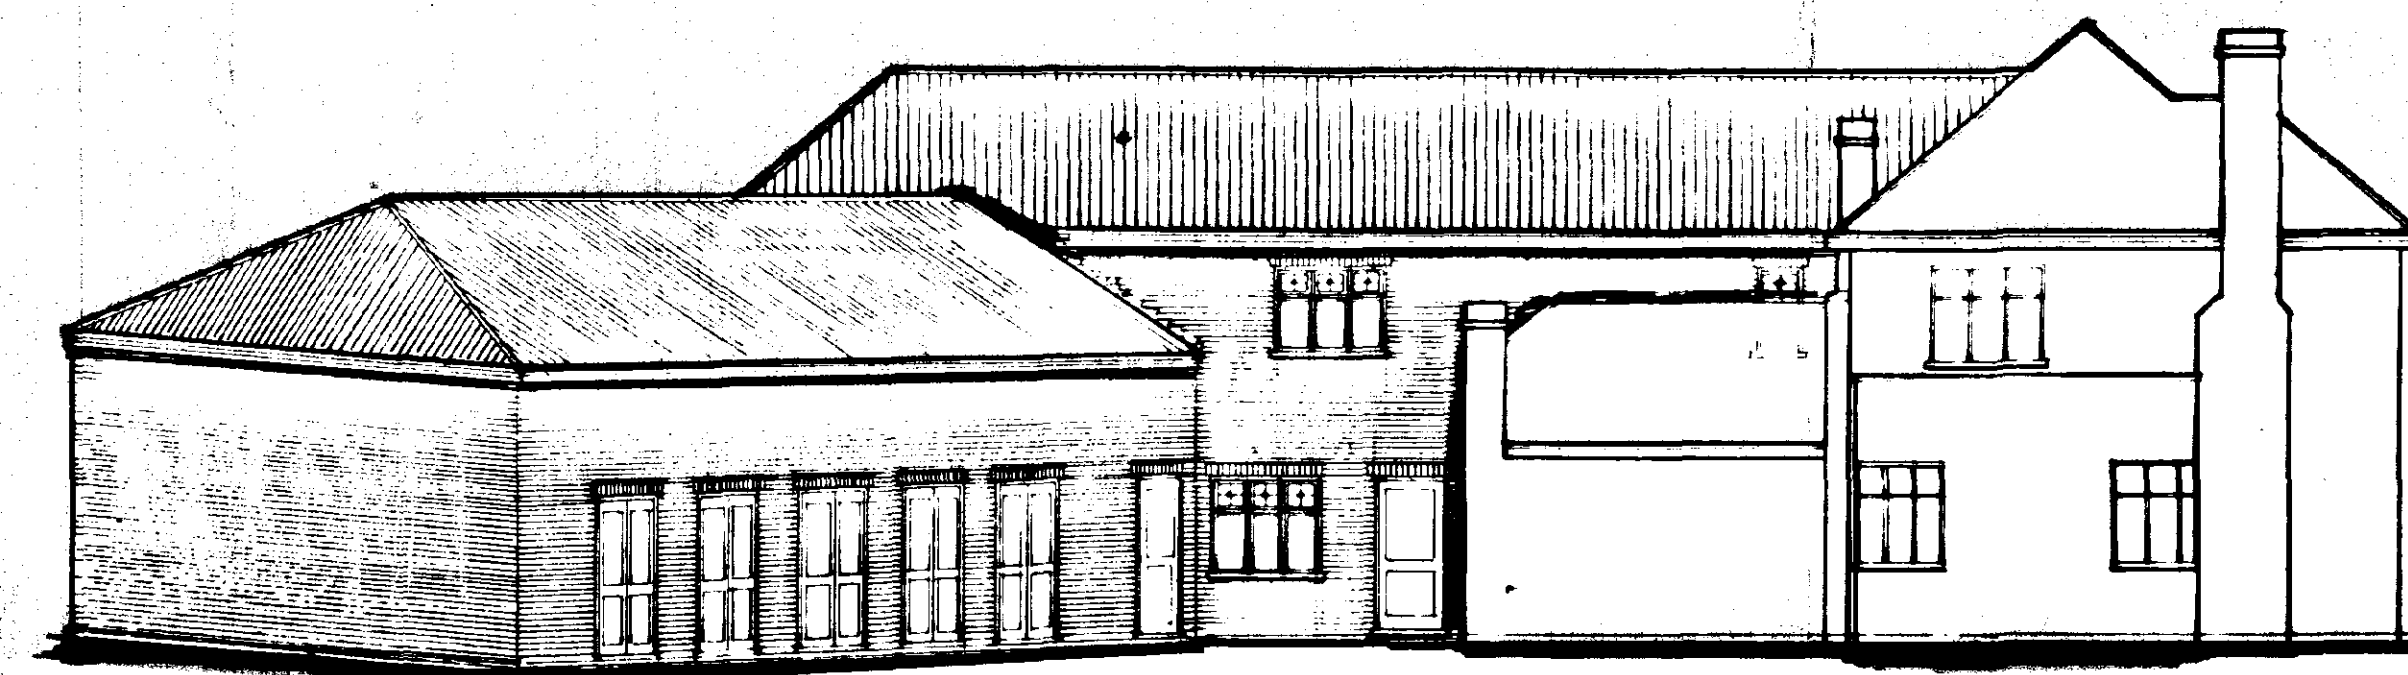

SOUTH HOLLAND DC
HOUSING & PLANNING
19 AUG 1998
Ref: OK39 PR

PLANNING ISSUE ONLY - AUG 98

Architectural
Design Services

S. J. Thrower

3 Newgate Road
Tydd St. Giles
Wisbech
Cambridgeshire
PE13 5LH
Telephone
01945 870022

Proposed Extension and Alterations
at
Welland House, Cradge Bank,
Spalding.

For Mr. & Mrs. C. Curnin.

Existing and Proposed Elevations.

DETERMINE
PLAN

Scale 1-100	Date July 98	Drawn S.J.T.	Check —
----------------	-----------------	-----------------	------------

Drwg no. SH/43698.

Proposed Swimming Pool Extensions

Pond

Welland House

Ex Parking/
Turning

Ex Access

Ex Access

Cradge Bank

PLANNING ISSUE ONLY

Architectural
Design Services

S. J. Thrower

3 Newgate Road
Tydd St. Giles
Wisbech
Cambridgeshire
PE13 5LH
Telephone
01945 870022

Proposed Extension and Alterations
at
Welland House, Cradge Bank,
Spalding.

For Mr. & Mrs. C. Curnin.

Site Plan.

DETERMINED
PLAN

Scale
1:200

Date
Aug 98.

Drawn
S.J.T.

Chkd
—

Drwng no. SH/44498.

SHEET 4 OF 4

SOUTH HOLLAND DC
HOUSING & PLANNING
19 AUG 1998

Ref: 0839/98.