



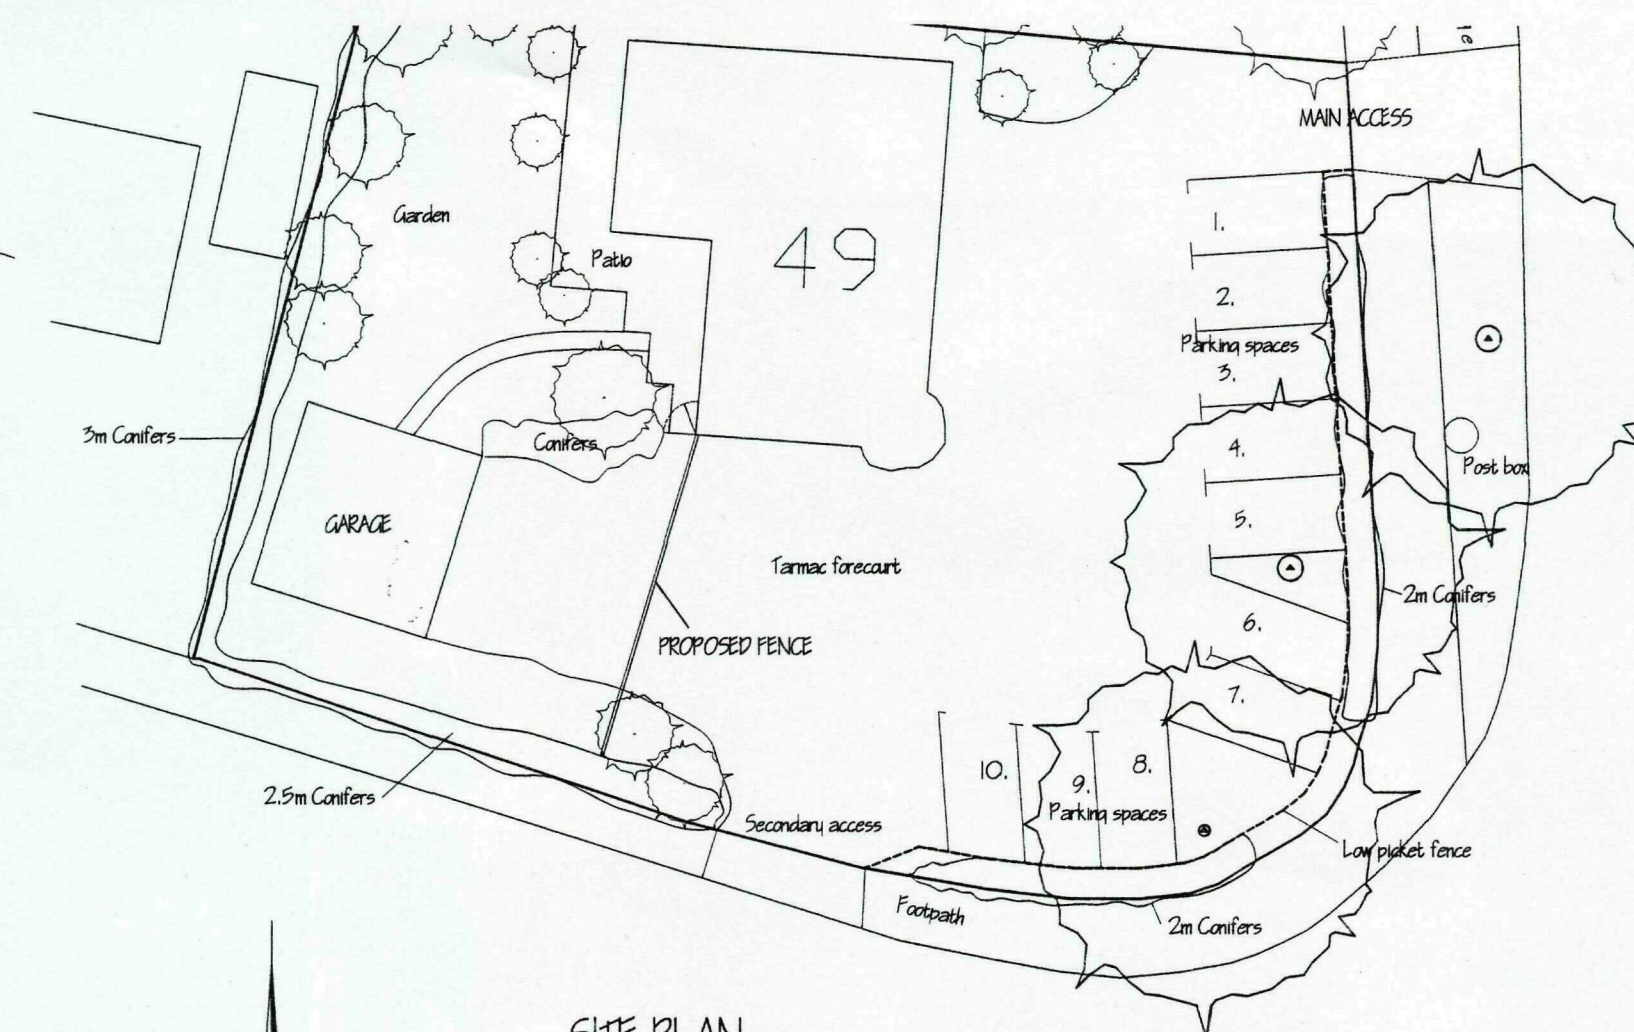

SITE PLAN.
1/250.

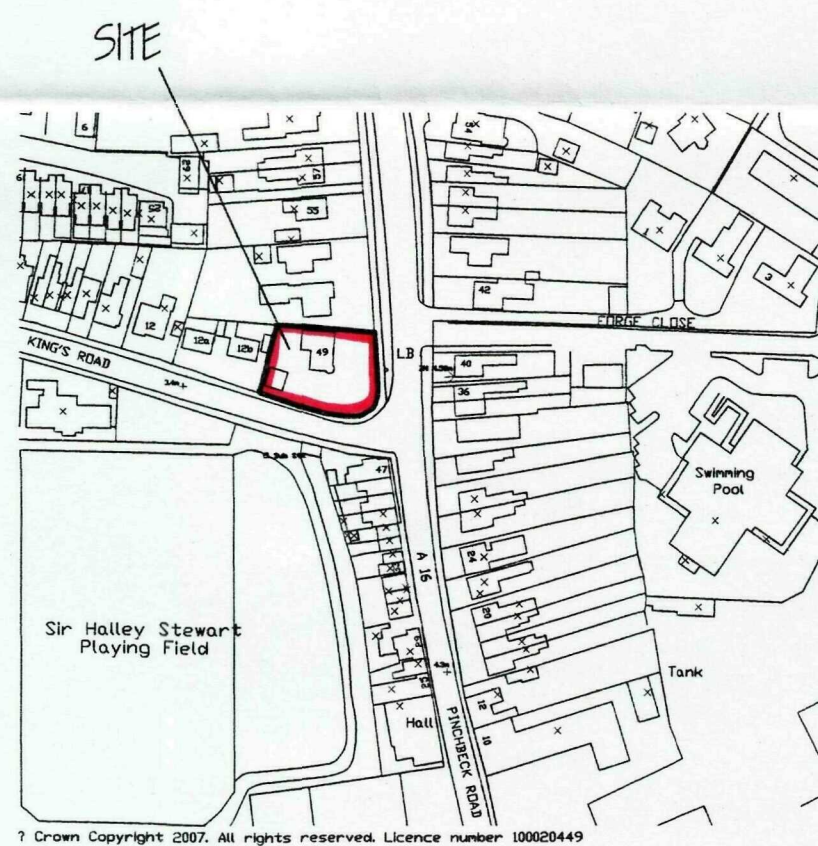

LOCATION PLAN.
1/ 2500.

© Crown Copyright 2007. All rights reserved. Licence number 100020449

SHDC
Planning & Development

23 OCT 2009

Ref: 0841-09

[illegible]

G. R. MERCHANT LTD. 
I.ENG AMICE FTWO
**ARCHITECTURAL, STRUCTURAL
AND LAND DRAINAGE
CONSULTANTS**
4 Wrights Mews
12A Park Road, Holbeech,
Spalding, Lincs. PE12 7EE
Tel: 01406 490600
Fax: 01406 425744
E-Mail: gr.merchant@btconnect.com

Project

PROPOSED CHILDRENS DAY NURSERY.
49 PINCHBECK ROAD.
SPALDING.
LINC'S.

Client
MISS. R. LAY & MRS. L. ODDIE.

Drawing

LOCATION & SITE LAYOUT PLANS.

Job Ref. 2033-09.	Drawing No. 01.
----------------------	--------------------

Date	Drawn
OCT '09.	GRM.

Scales

AS INDICATED.

DO NOT SCALE FROM THIS DRAWING

[illegible]