



PROPOSED S885 ATM
AND STAINLESS STEEL
WALL CLASP SET 81W

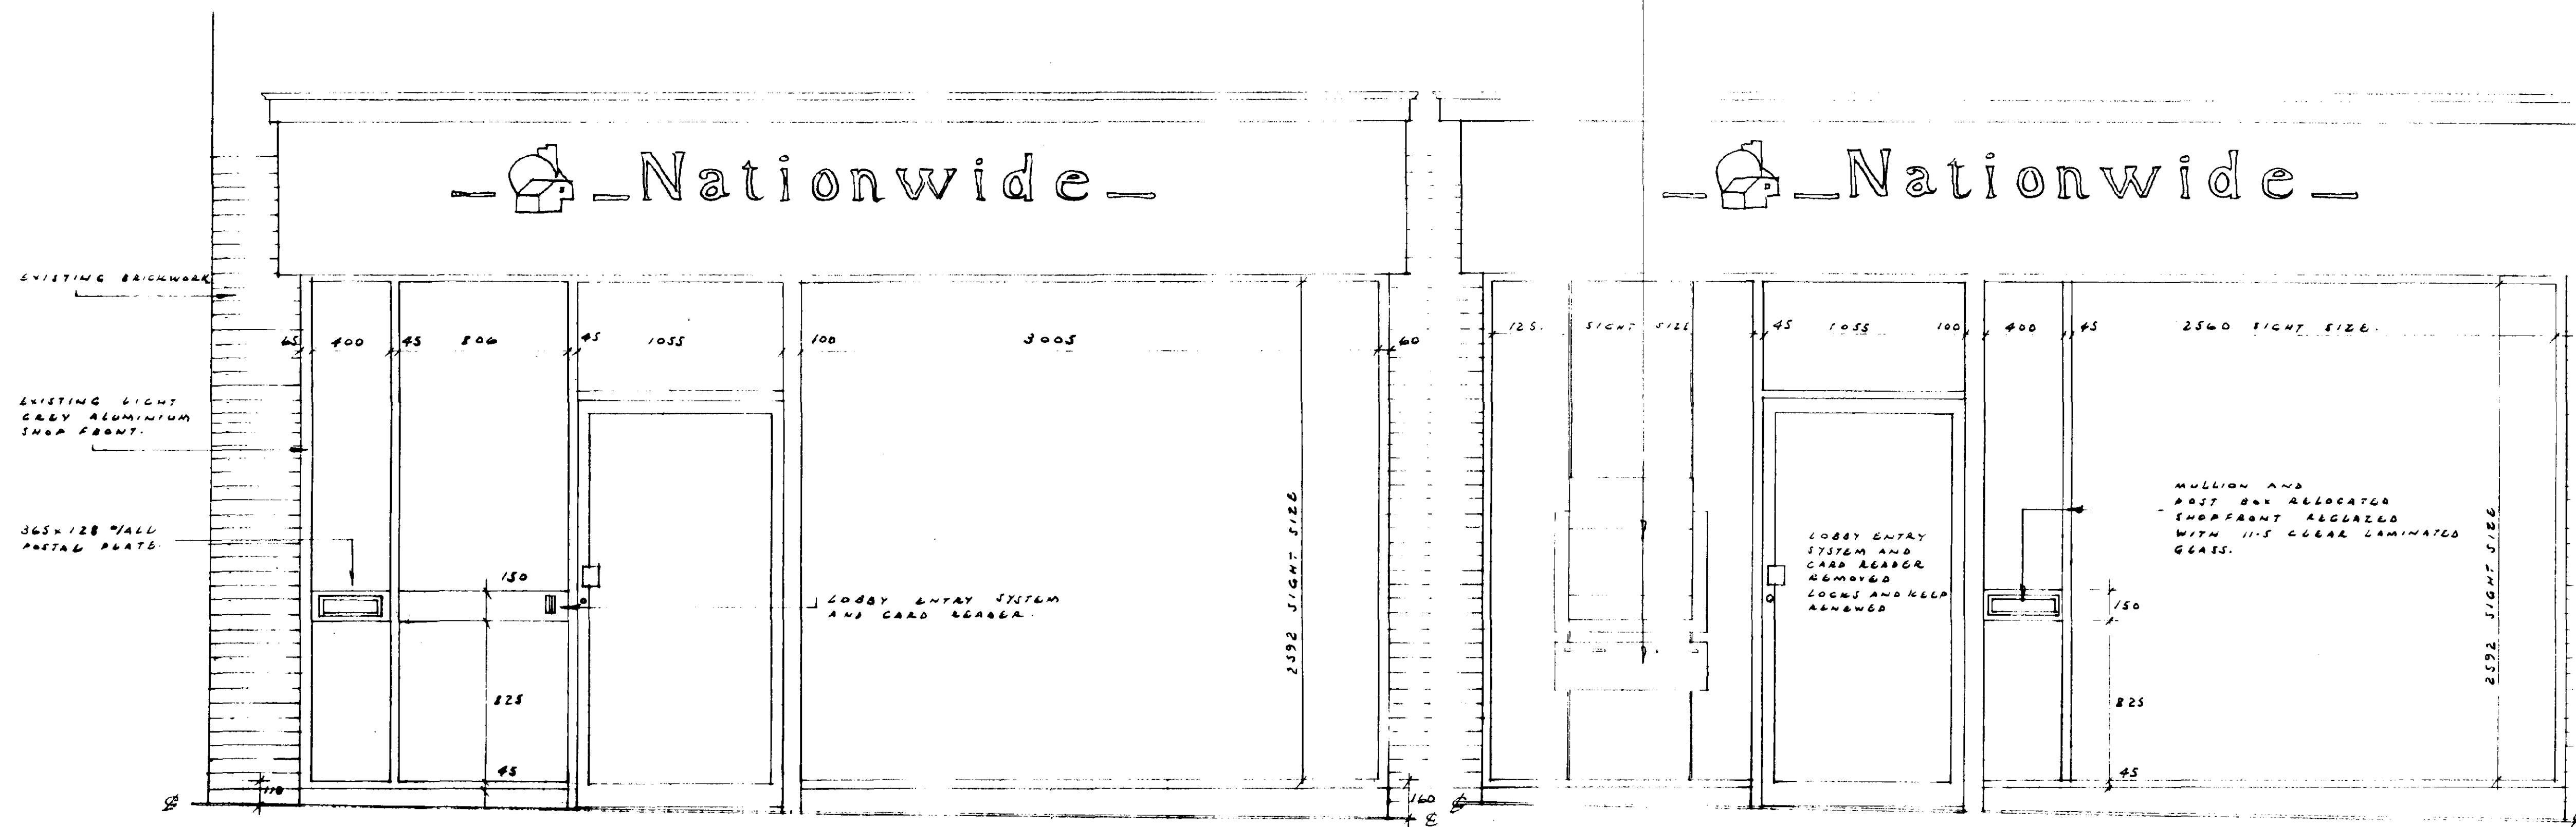


EXISTING ELEVATION.

PROPOSED ELEVATION SHOWING S885 ATM AND POST BOX RELOCATED

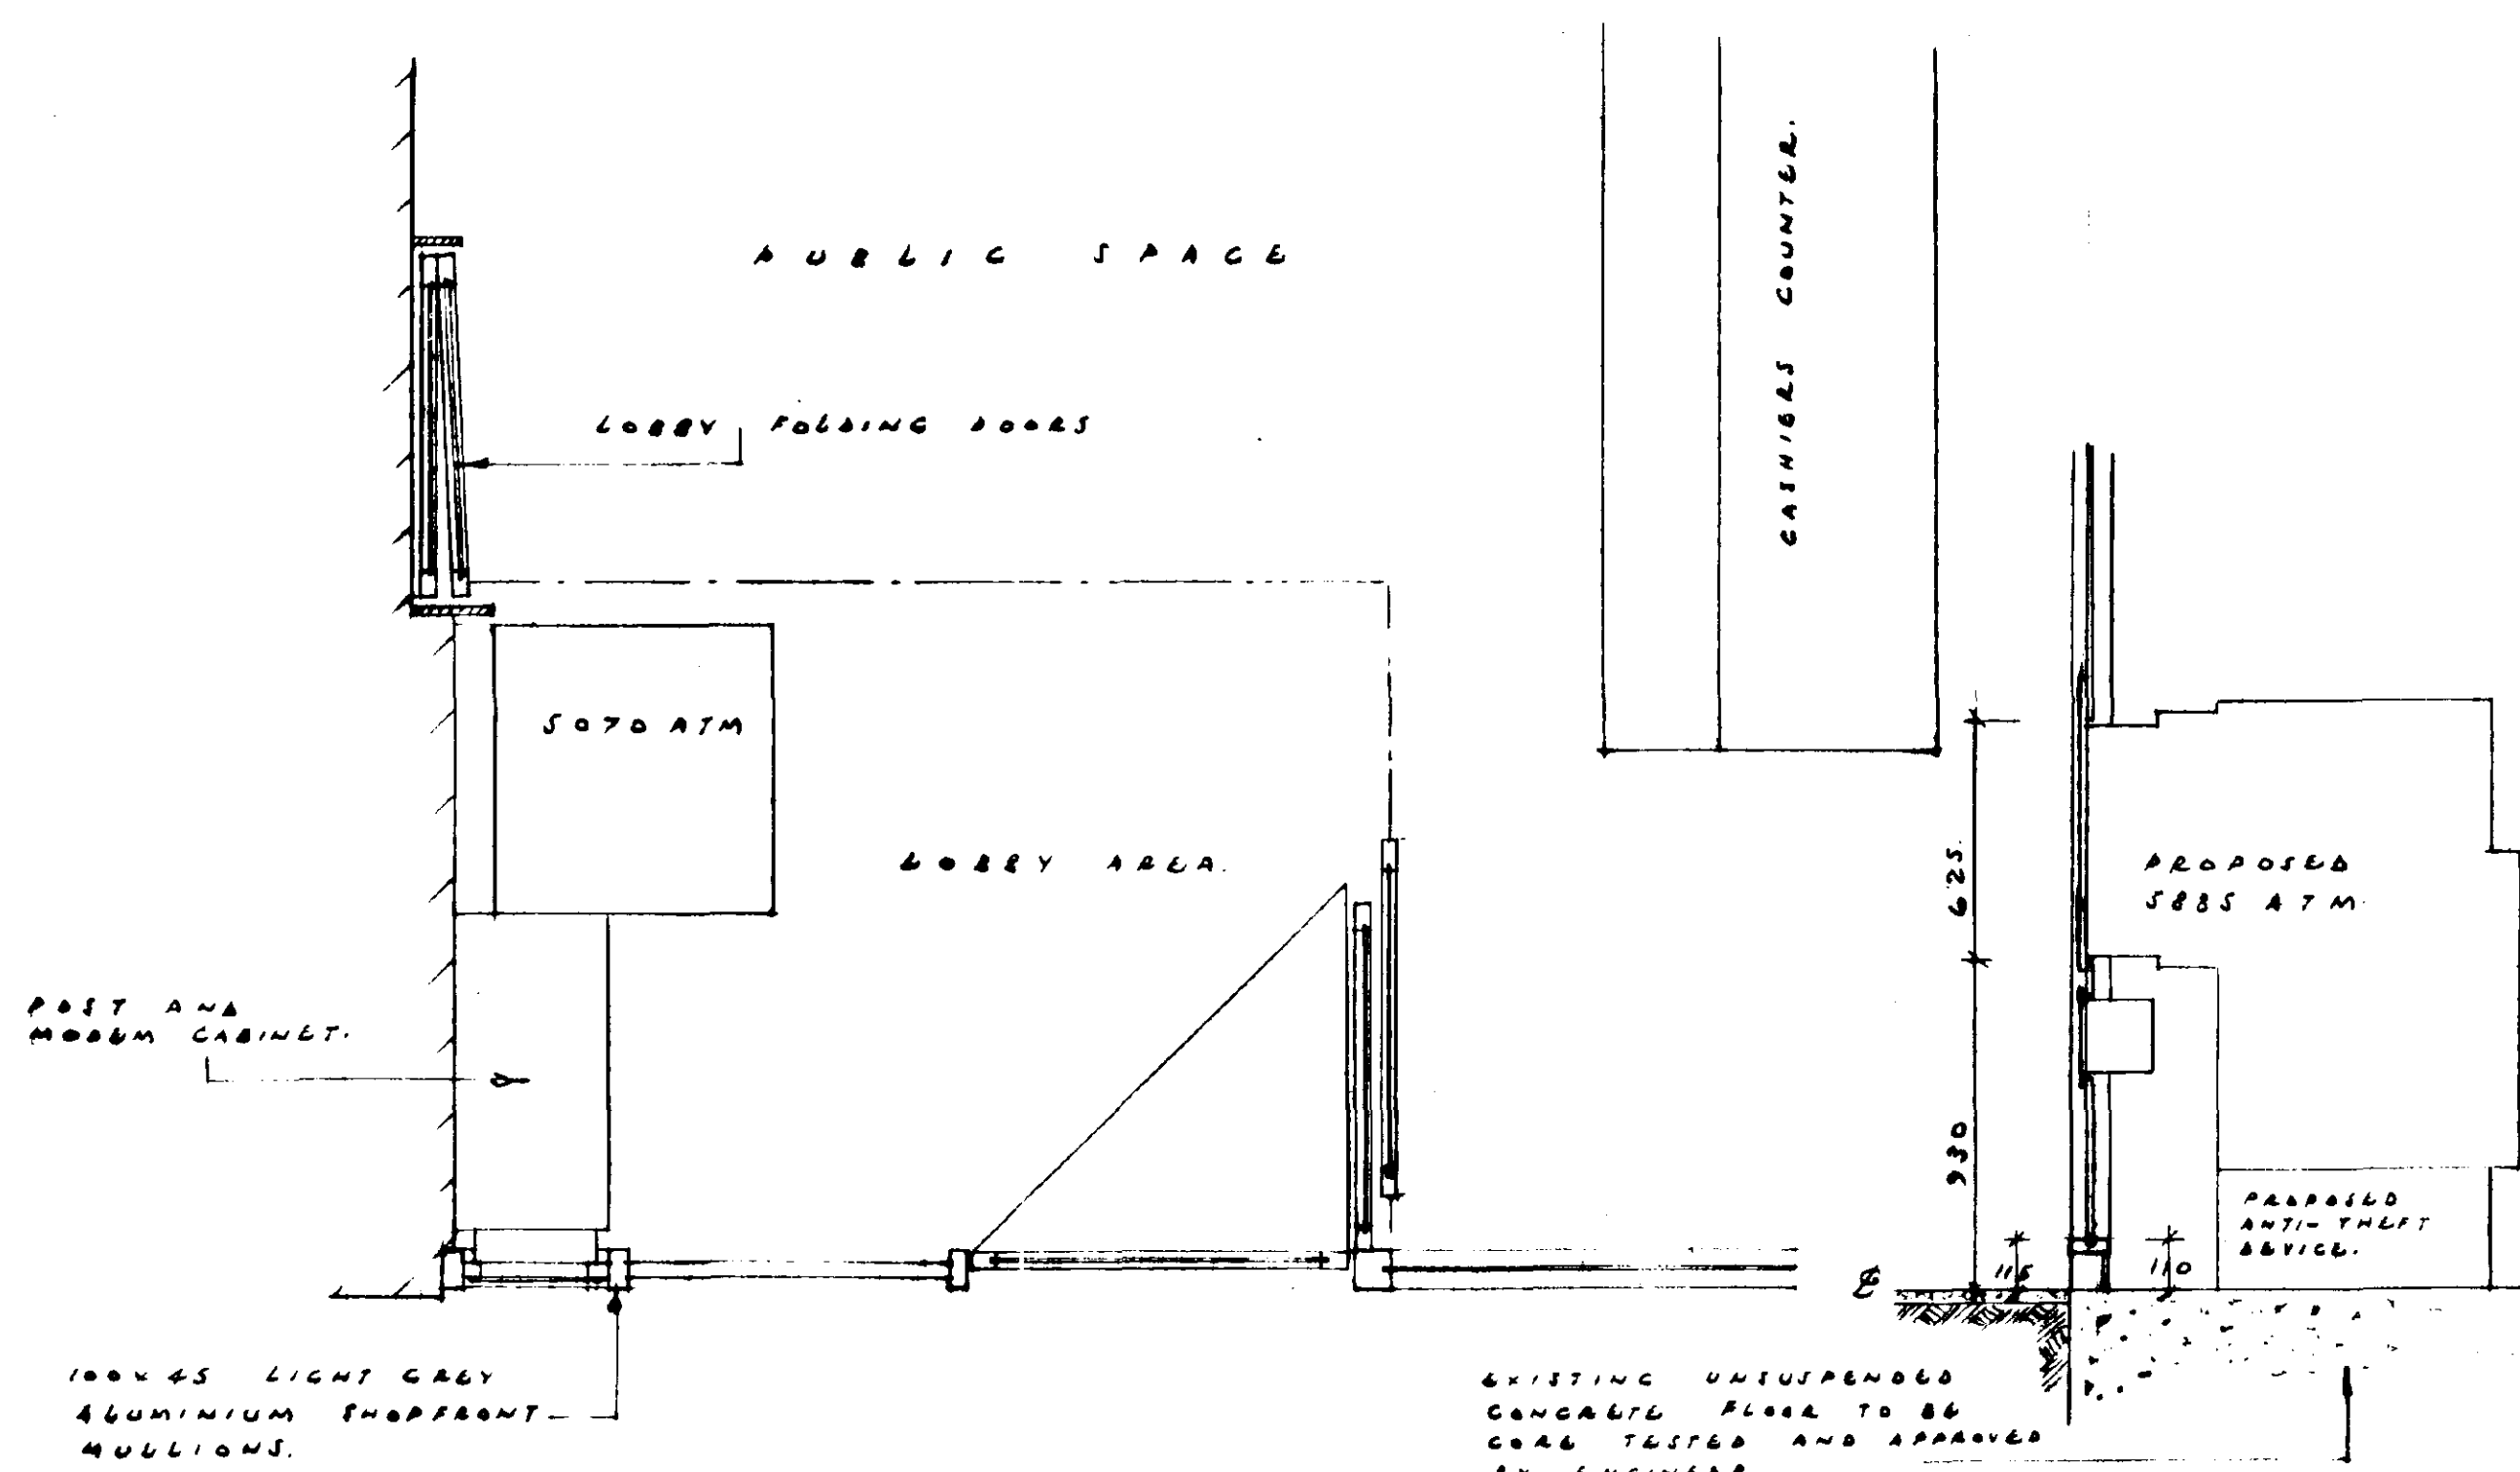

PART EXISTING PLAN.


TYPICAL SECTION THRU ATM

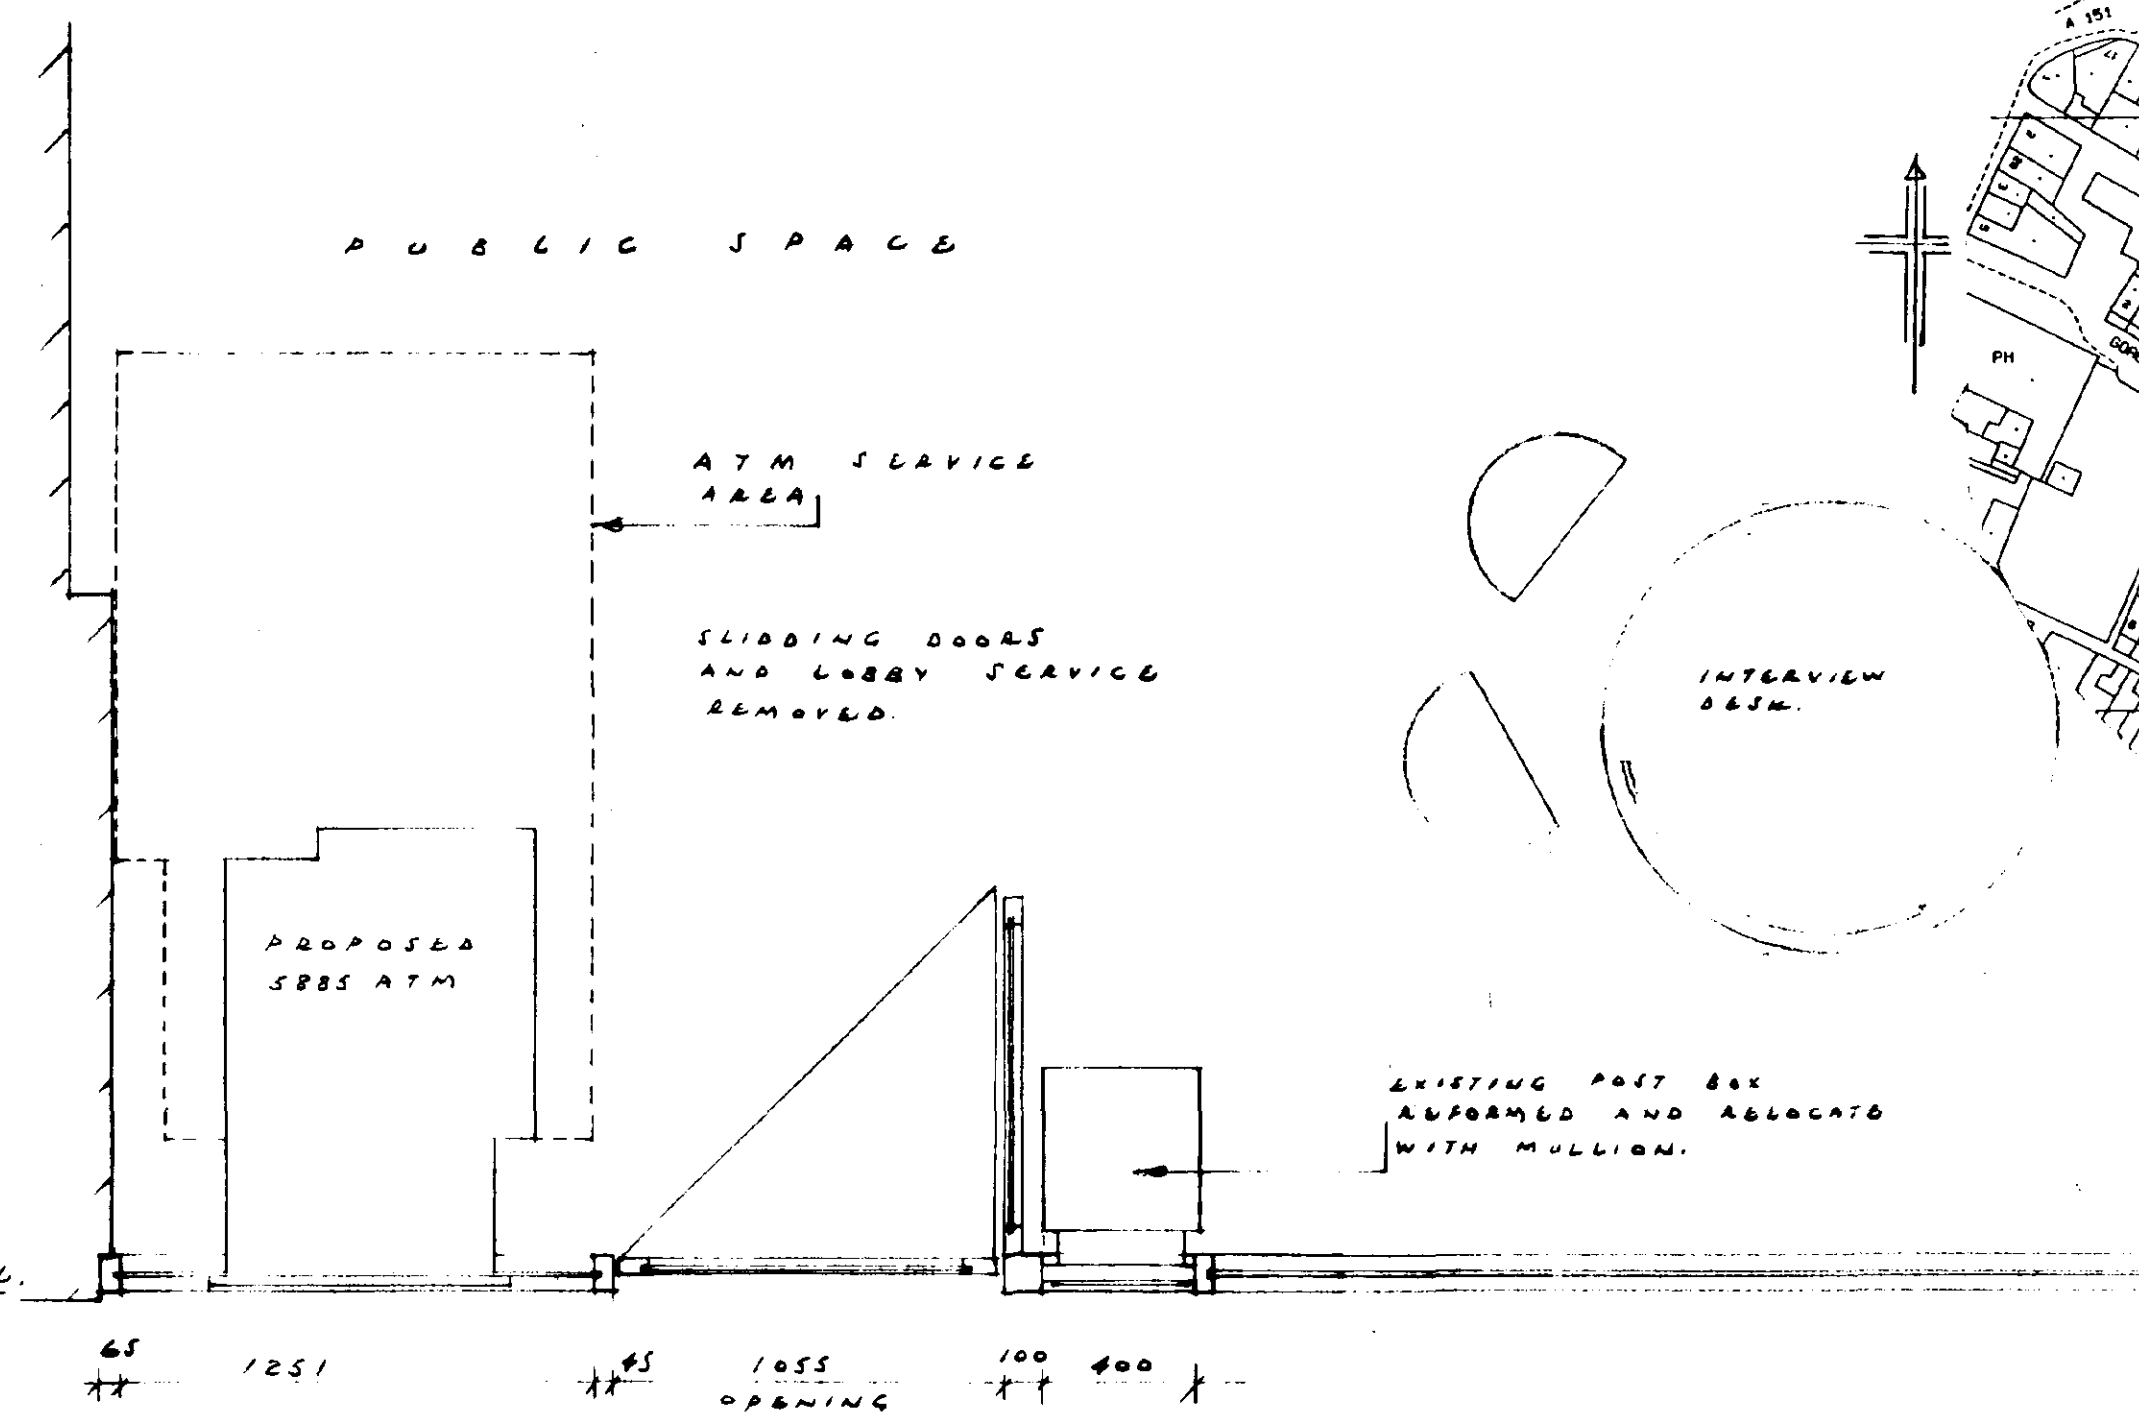

PROPOSED PART PLAN SHOWING 5070 ATM REMOVED AND NEW S885 ATM

**DETERMINED
PLAN**

SOUTH HOLLAND DC
HOUSING & PLANNING
20 AUG 1998
Ref: 0841/98

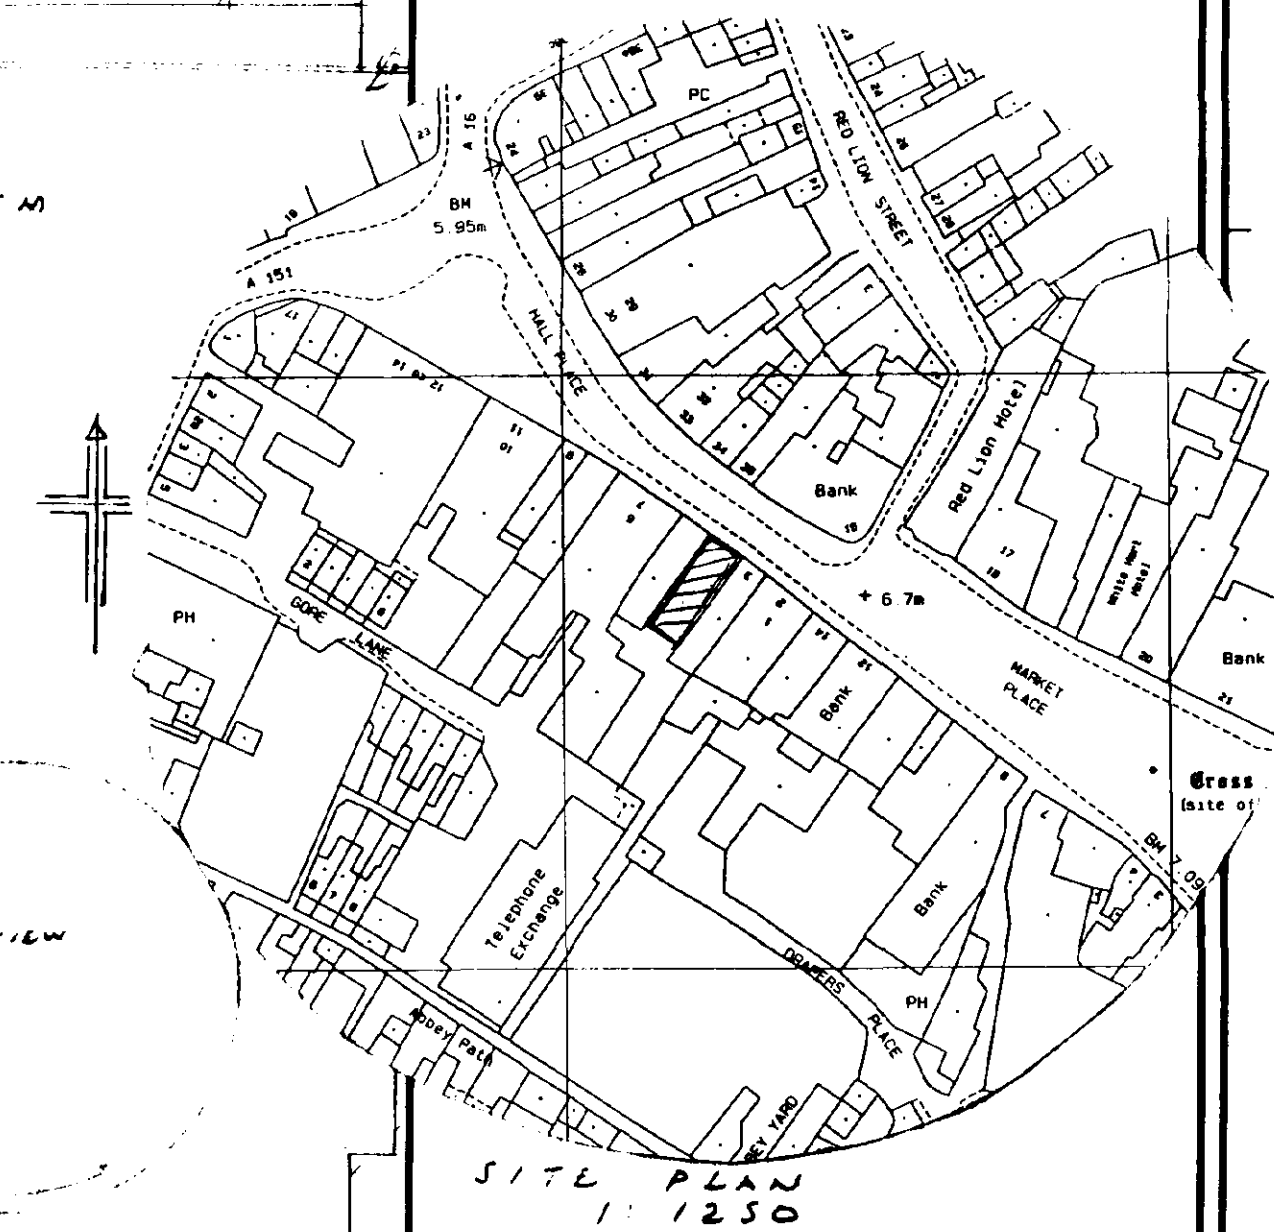

SITE PLAN
1:1250

	date AUG 98	passed
	scale 1:10 1:20	drawn
	drawing no. A70 139/98	
TITLE: NATIONWIDE BUILDING SOCIETY SPALDING LINGS		
CONTRACT: CASHMACHINE INSTALLATION S885.		
ACKETTS GROUP LIMITED BANK FITTING - SHOP FITTING CASH MACHINES & SPECIALIST JOINERY MOUNEALX COURT-RADFORD WAY-BILLERICAY-ESSEX-CM12 0BT TELEPHONE: (01277) 655178 FAX NO: (01277) 652121		
CLIENT'S APPROVAL	DATE	