



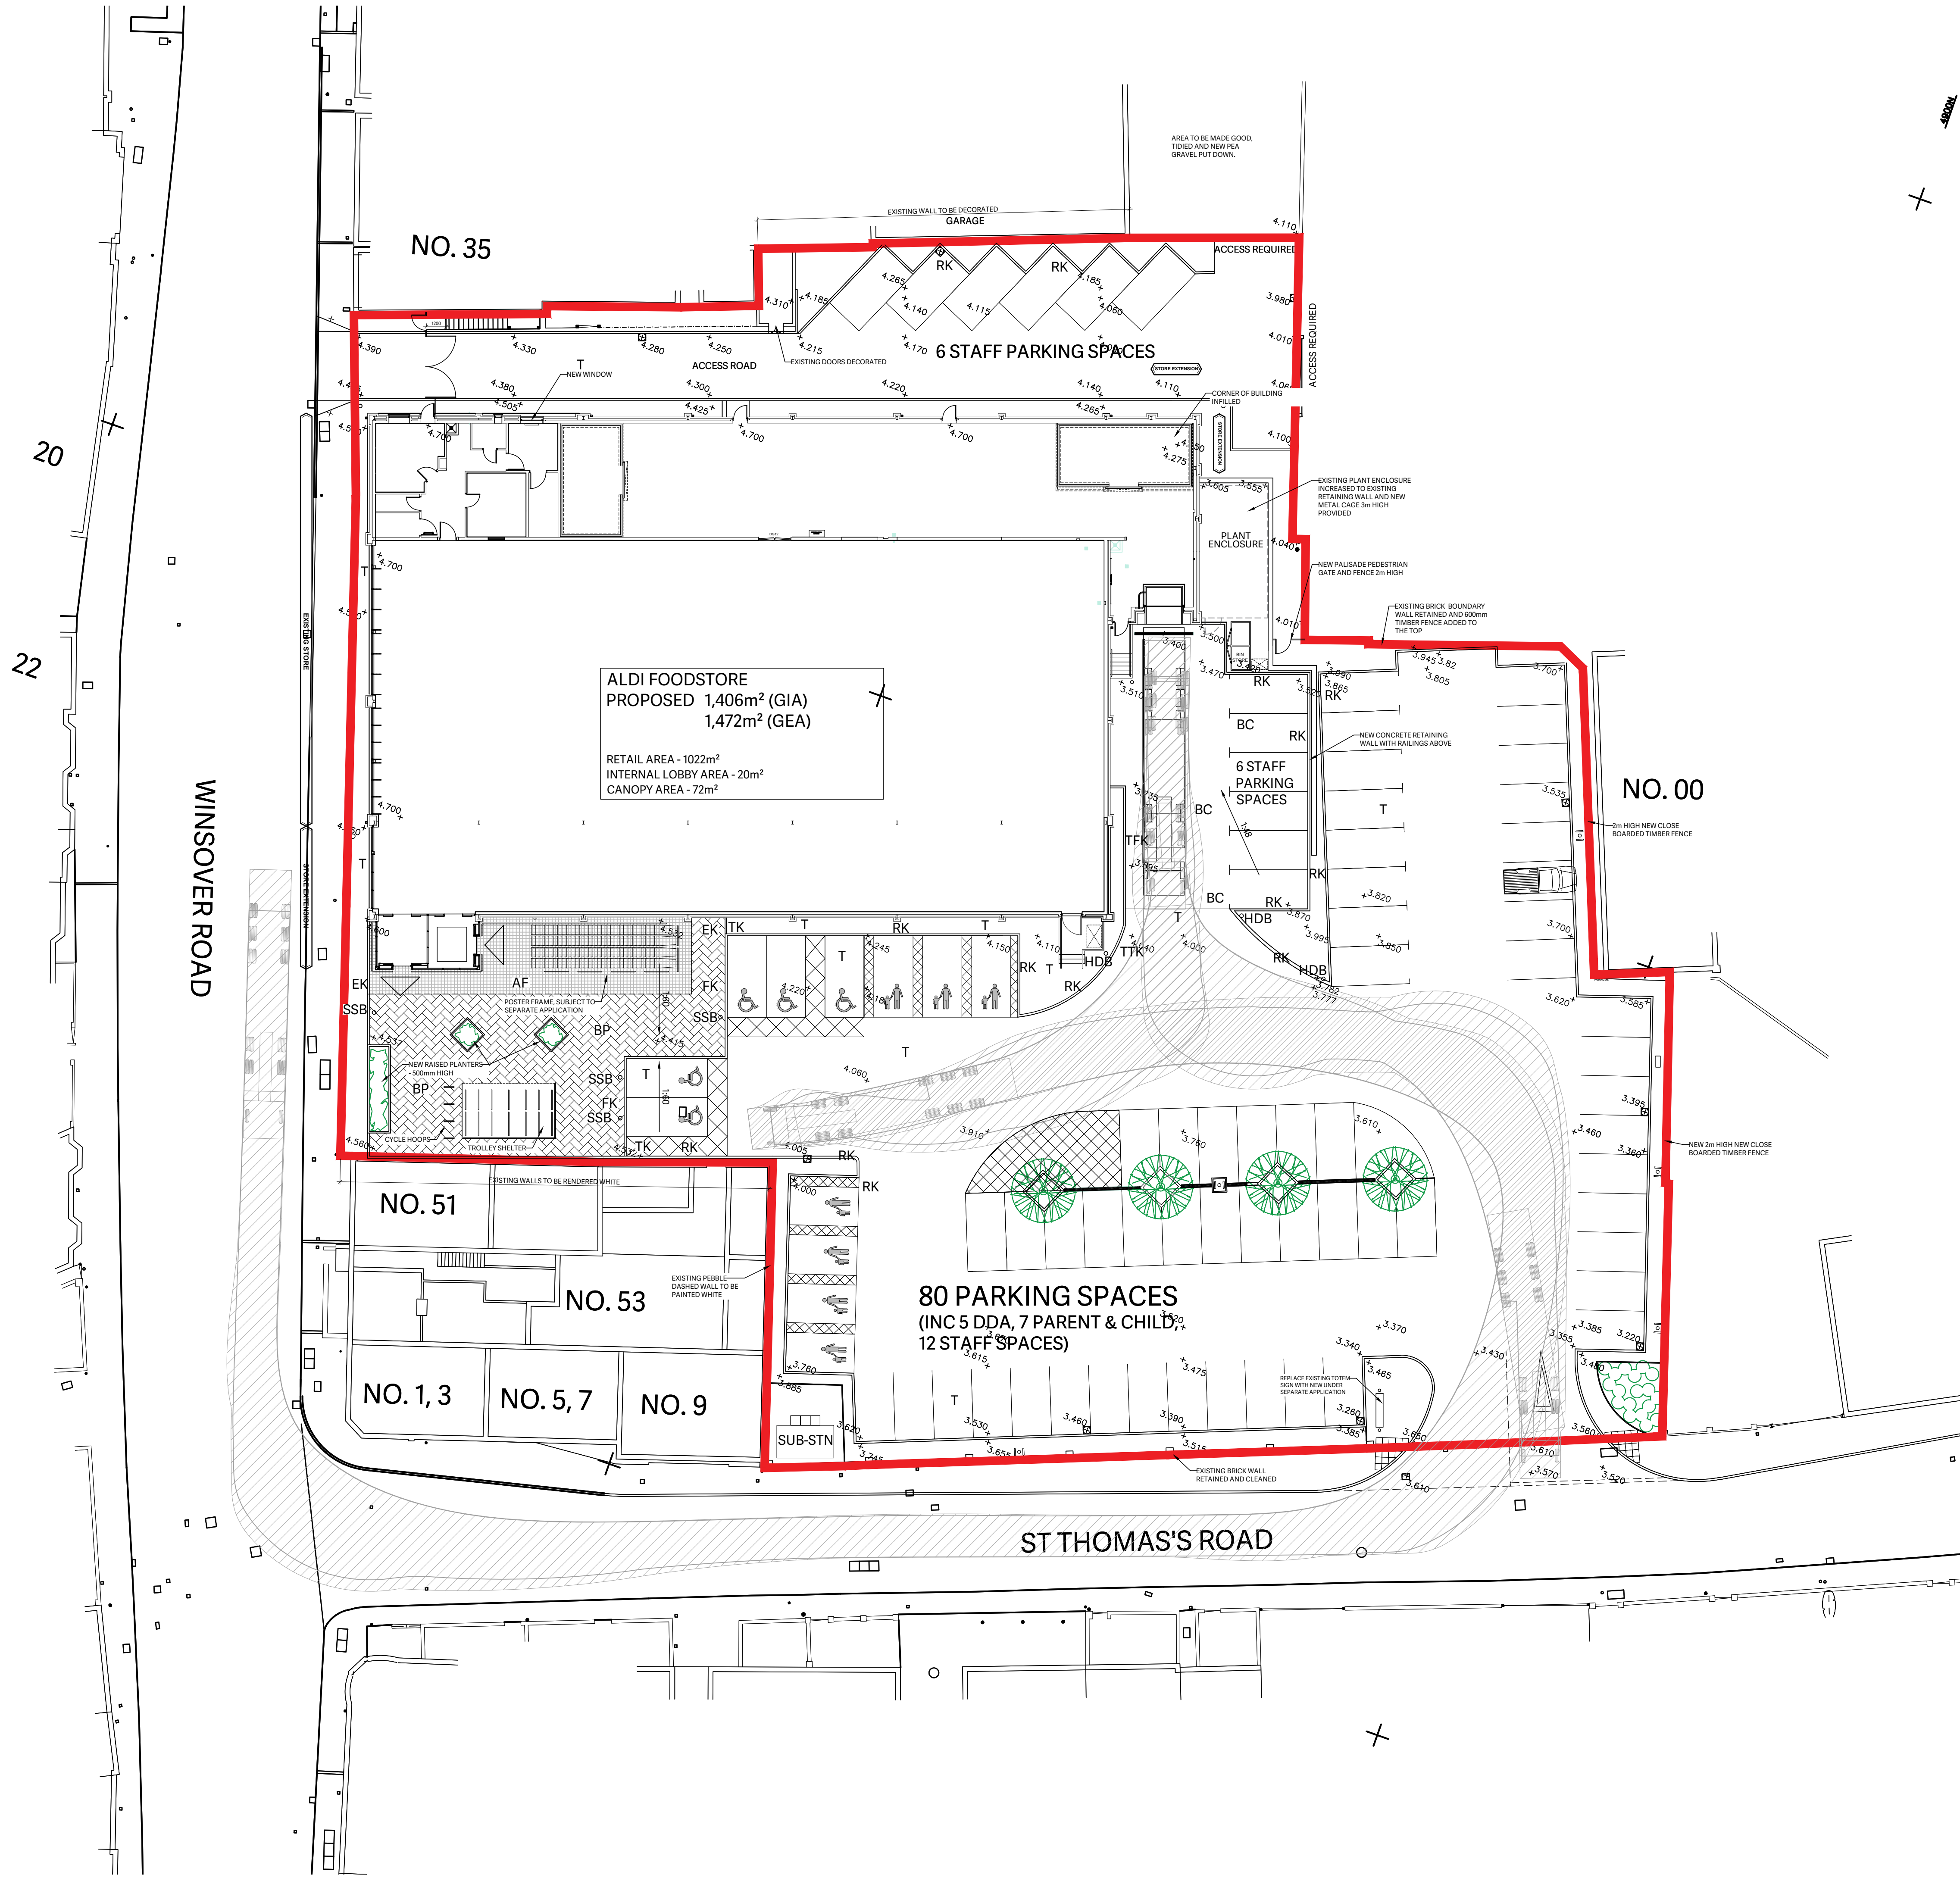

LEGEND	
BP	MARSHALLS BLOCK PAVING - COLOUR; CHARCOAL
RK	RAISED KERB
EK	EDGING KERB
FK	FLUSH KERB
TK	TRANSITION KERB
TRK	TRIEF KERB
TTK	TRANSITION TRIEF KERB
AF	ARGELITH FEINSTEINZEUG R12 TILING (ARDEX - FLEX FS - DARK GREY - 198x198x15mm).
SSB	STAINLESS STEEL BOLLARD
T	TARMAC
HDB	HEAVY DUTY BOLLARD
	NEW LANDSCAPING

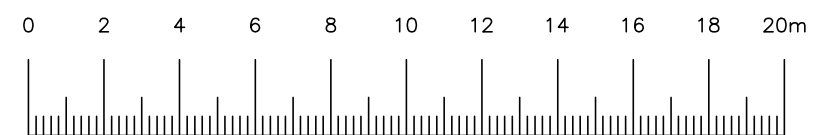

LINEAR SCALE 1:200

STOAS Architects
PLANNING ISSUE



1 DUNSTON PLACE - DUNSTON ROAD - CHESTERFIELD - S41 8NL - TEL 01246 389 860
216 FORT DUNLOP - FORT PARKWAY - BIRMINGHAM - B24 9FD - TEL 0121 747 1943

CLIENT ALDI STORES LIMITED

PROJECT WINSOVER ROAD, SPALDING
STORE EXTENSION

TITLE PROPOSED SITE PLAN

DATE 25/05/2016 SCALE 1:200 @ A1

DRAWN JLH CHECKED DCM

NORTH

DWG No. C15A85 - P003

REVISION