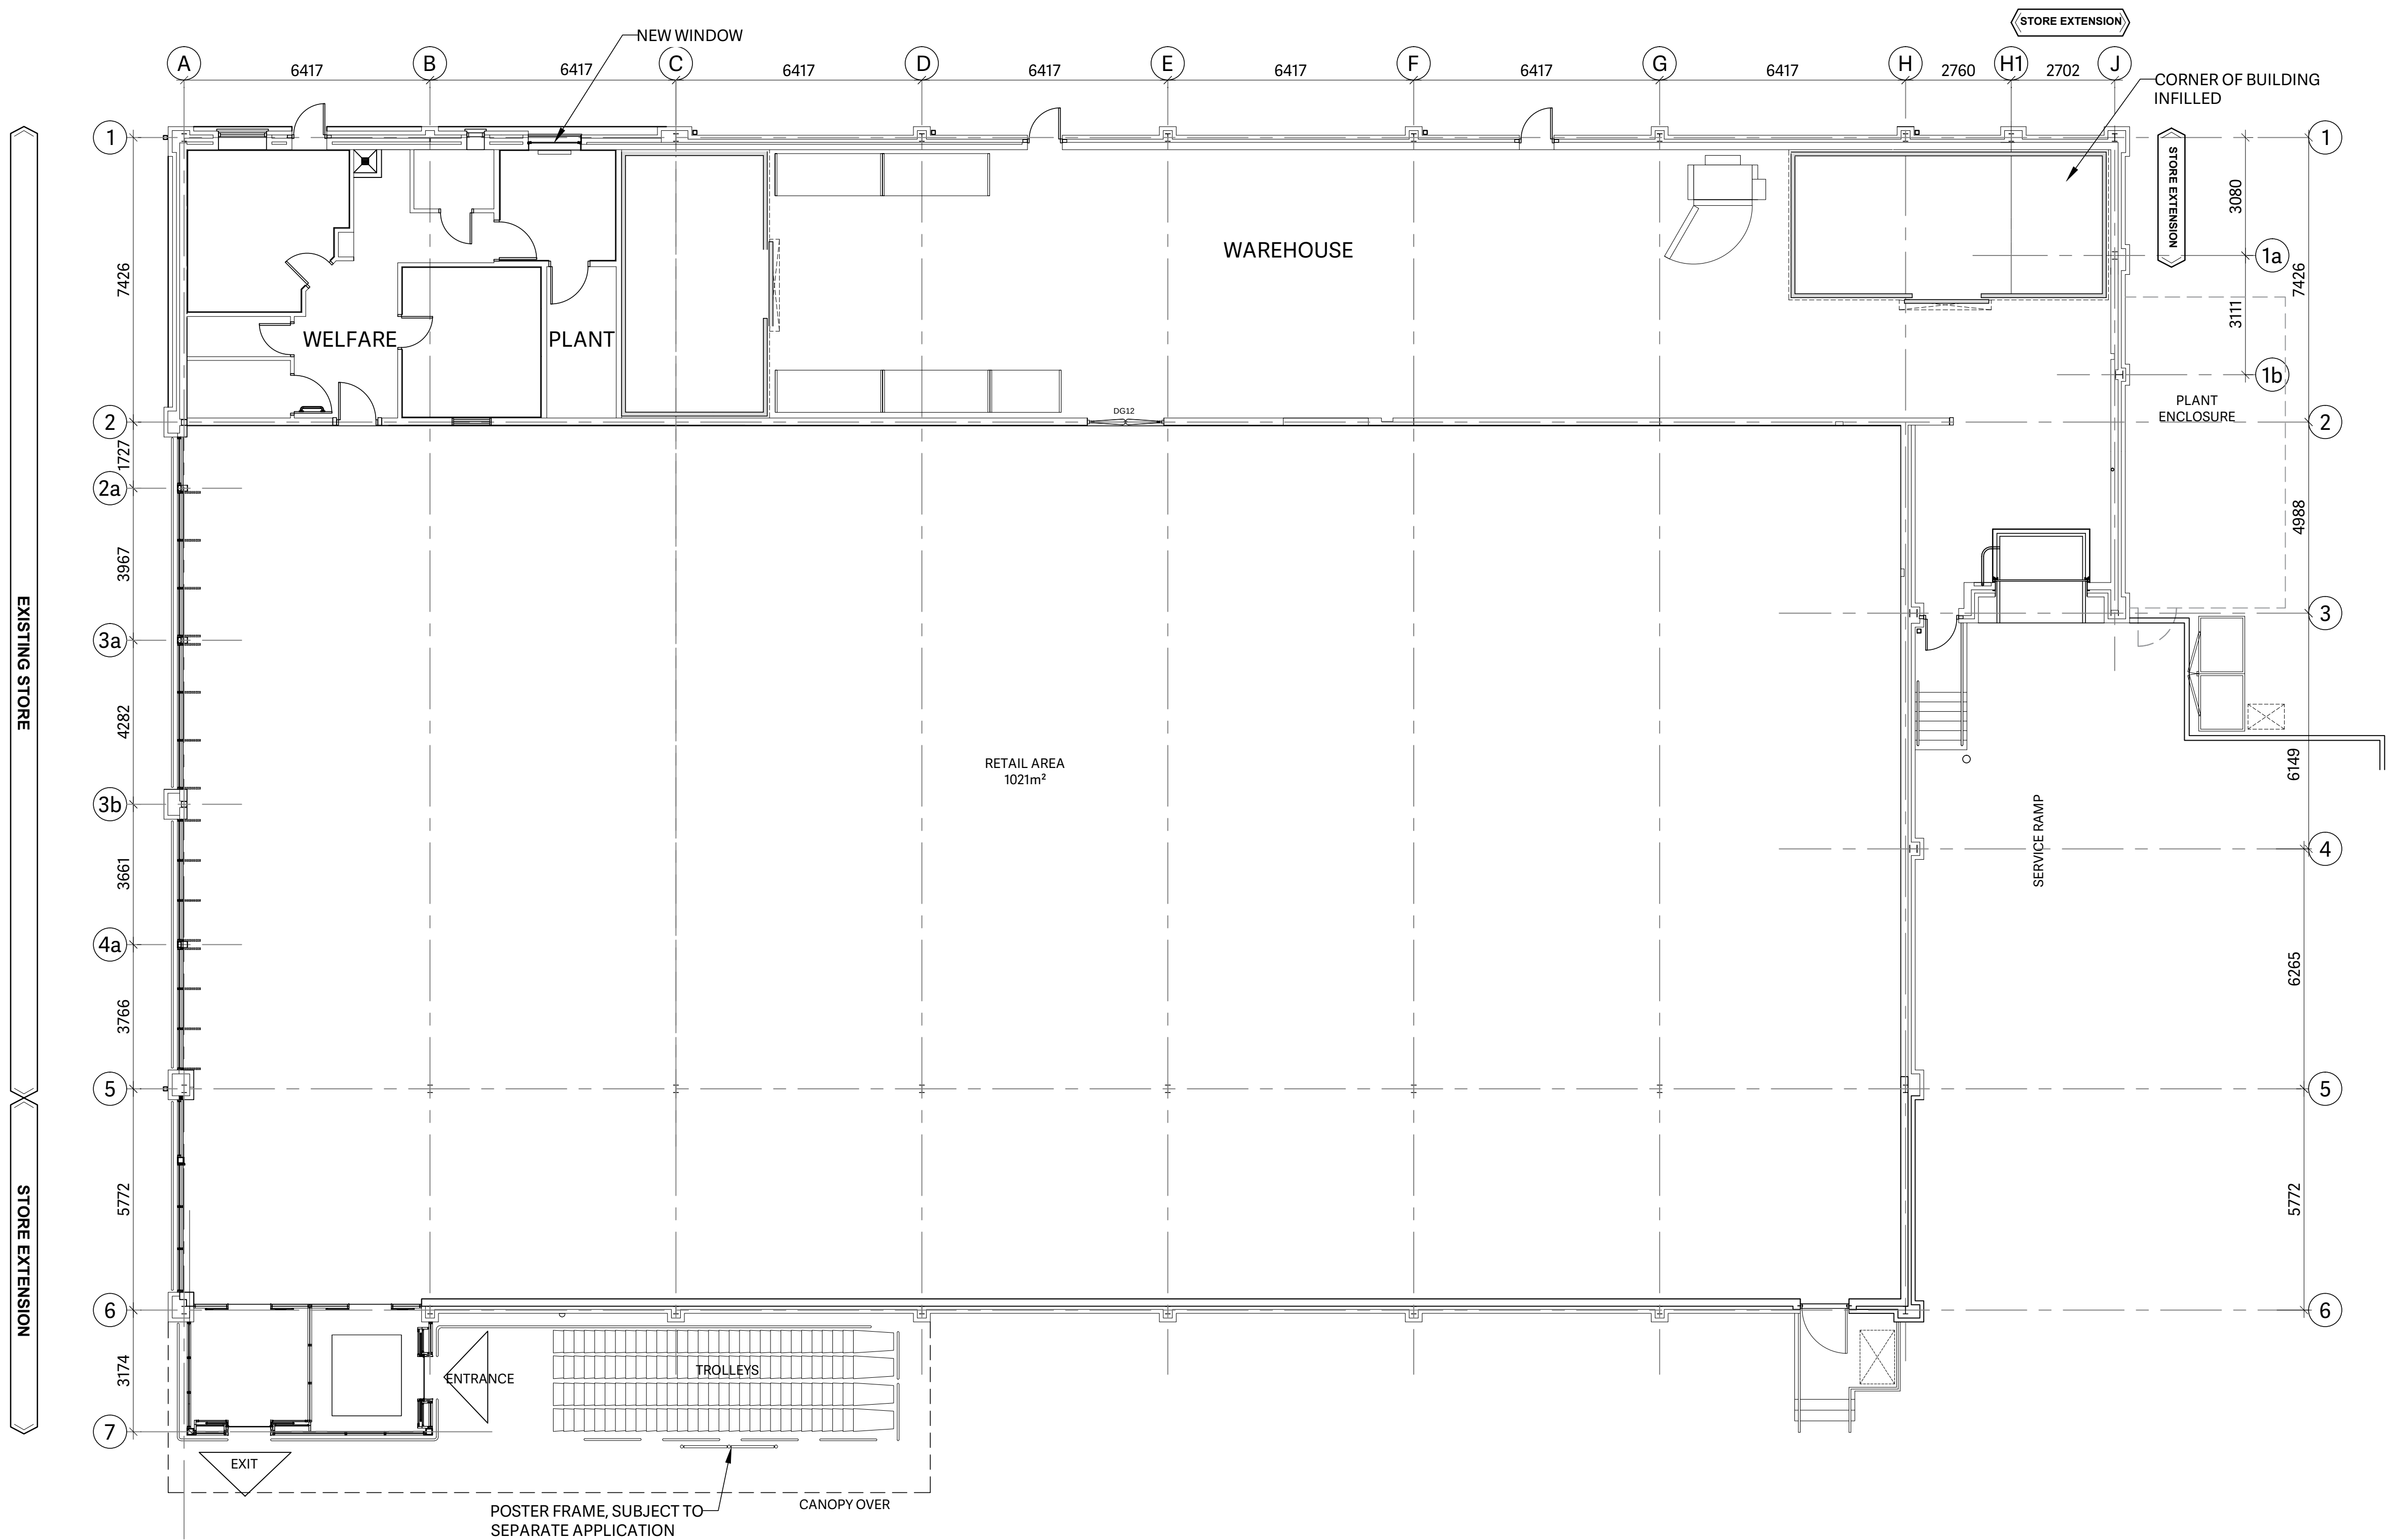


STOAS Architects
PLANNING ISSUE

STOAS
ARCHITECTS

1 DUNSTON PLACE - DUNSTON ROAD - CHESTERFIELD - S41 8NL - TEL 01246 389 860
216 FORT DUNLOP - FORT PARKWAY - BIRMINGHAM - B24 9FD - TEL 0121 747 1943

CLIENT ALDI STORES LIMITED

PROJECT WINSOVER ROAD, SPALDING
STORE EXTENSION

TITLE PROPOSED FLOOR PLAN

DATE	25/05/2016	SCALE	1:200 @ A1
DRAWN	JLH	CHECKED	DCM
NORTH			
DWG No.	C15A85 - P005	REVISION	