




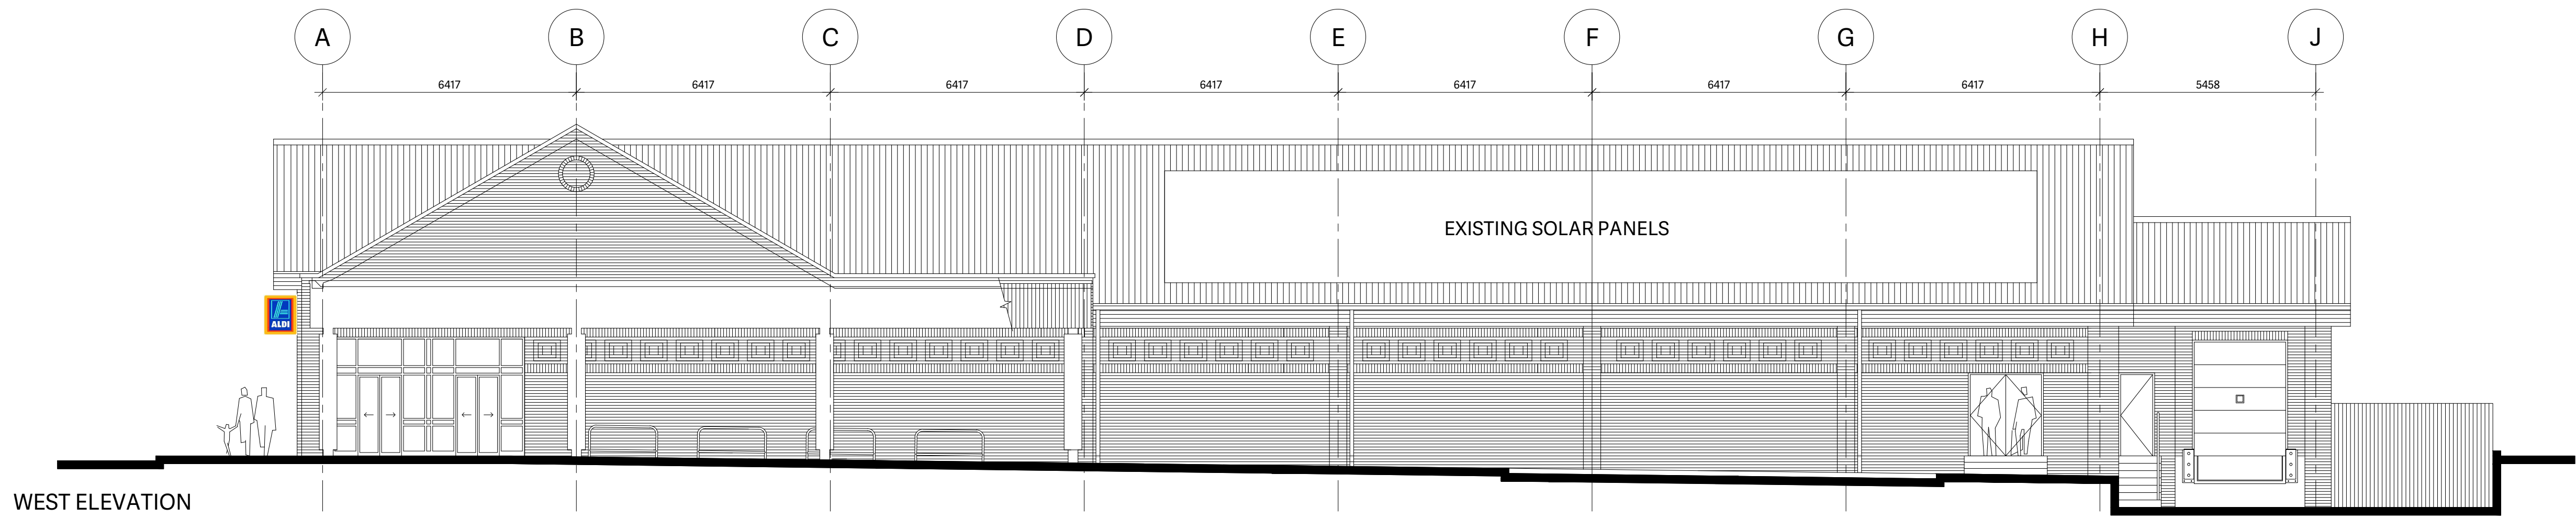


WEST ELEVATION

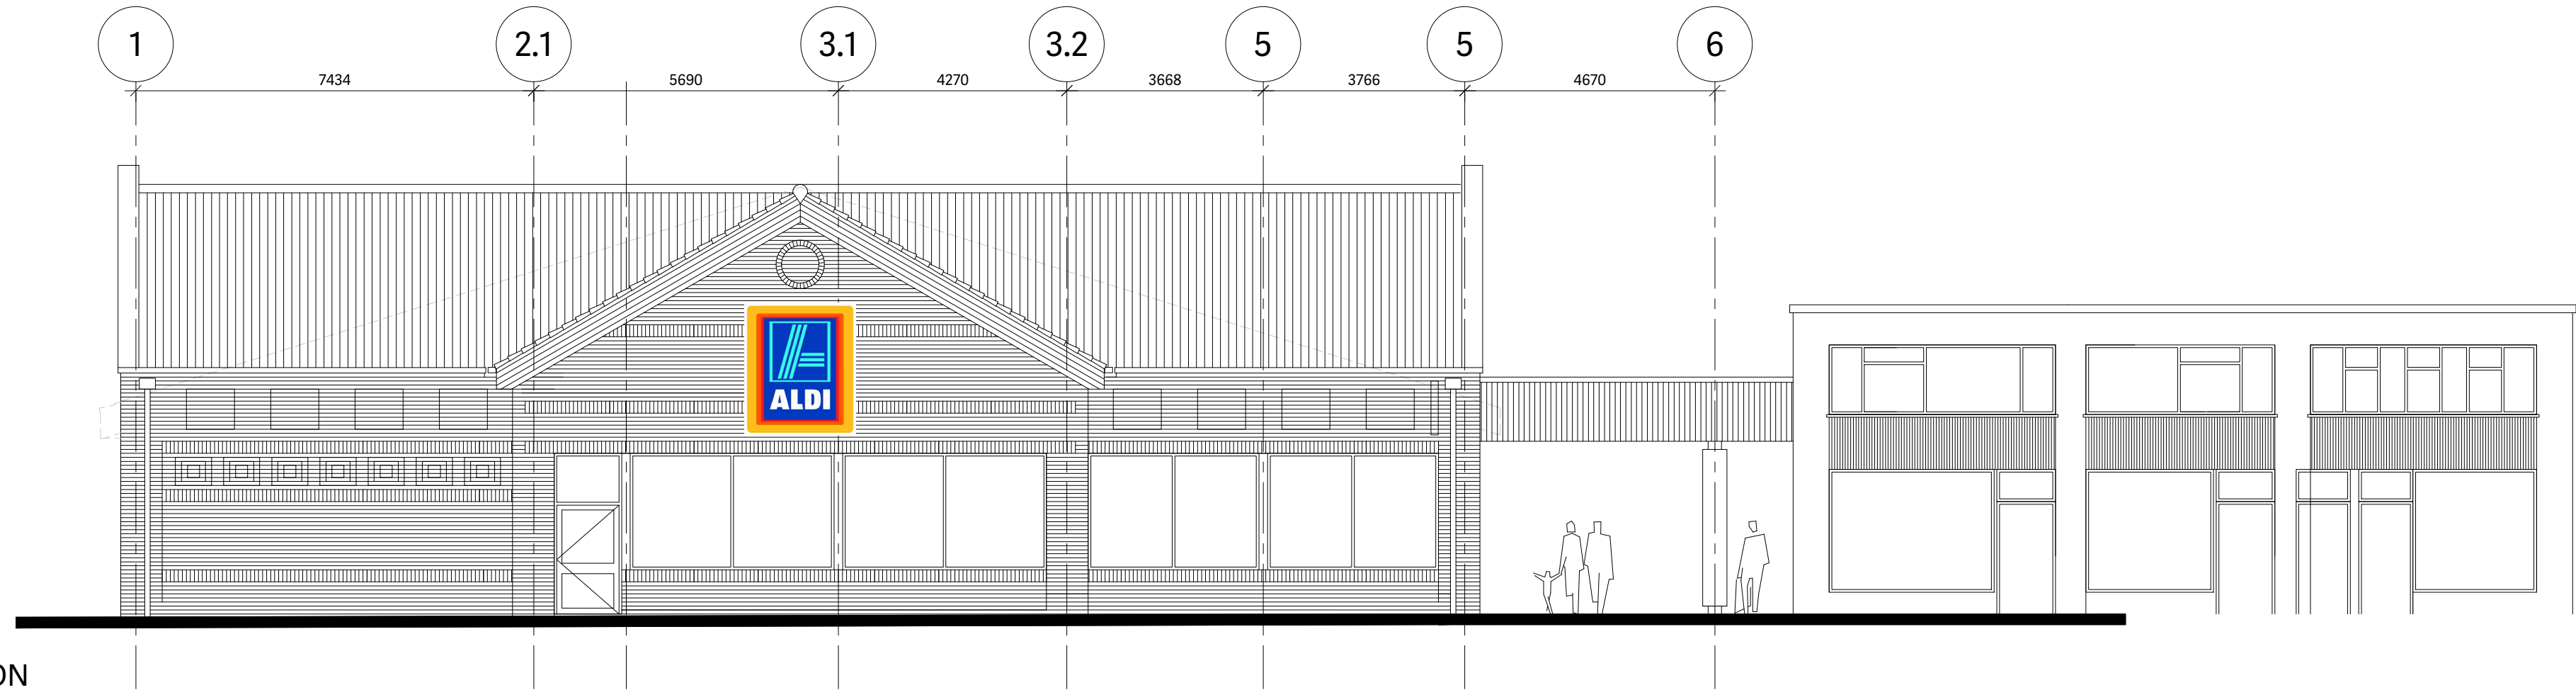


NORTH ELEVATION

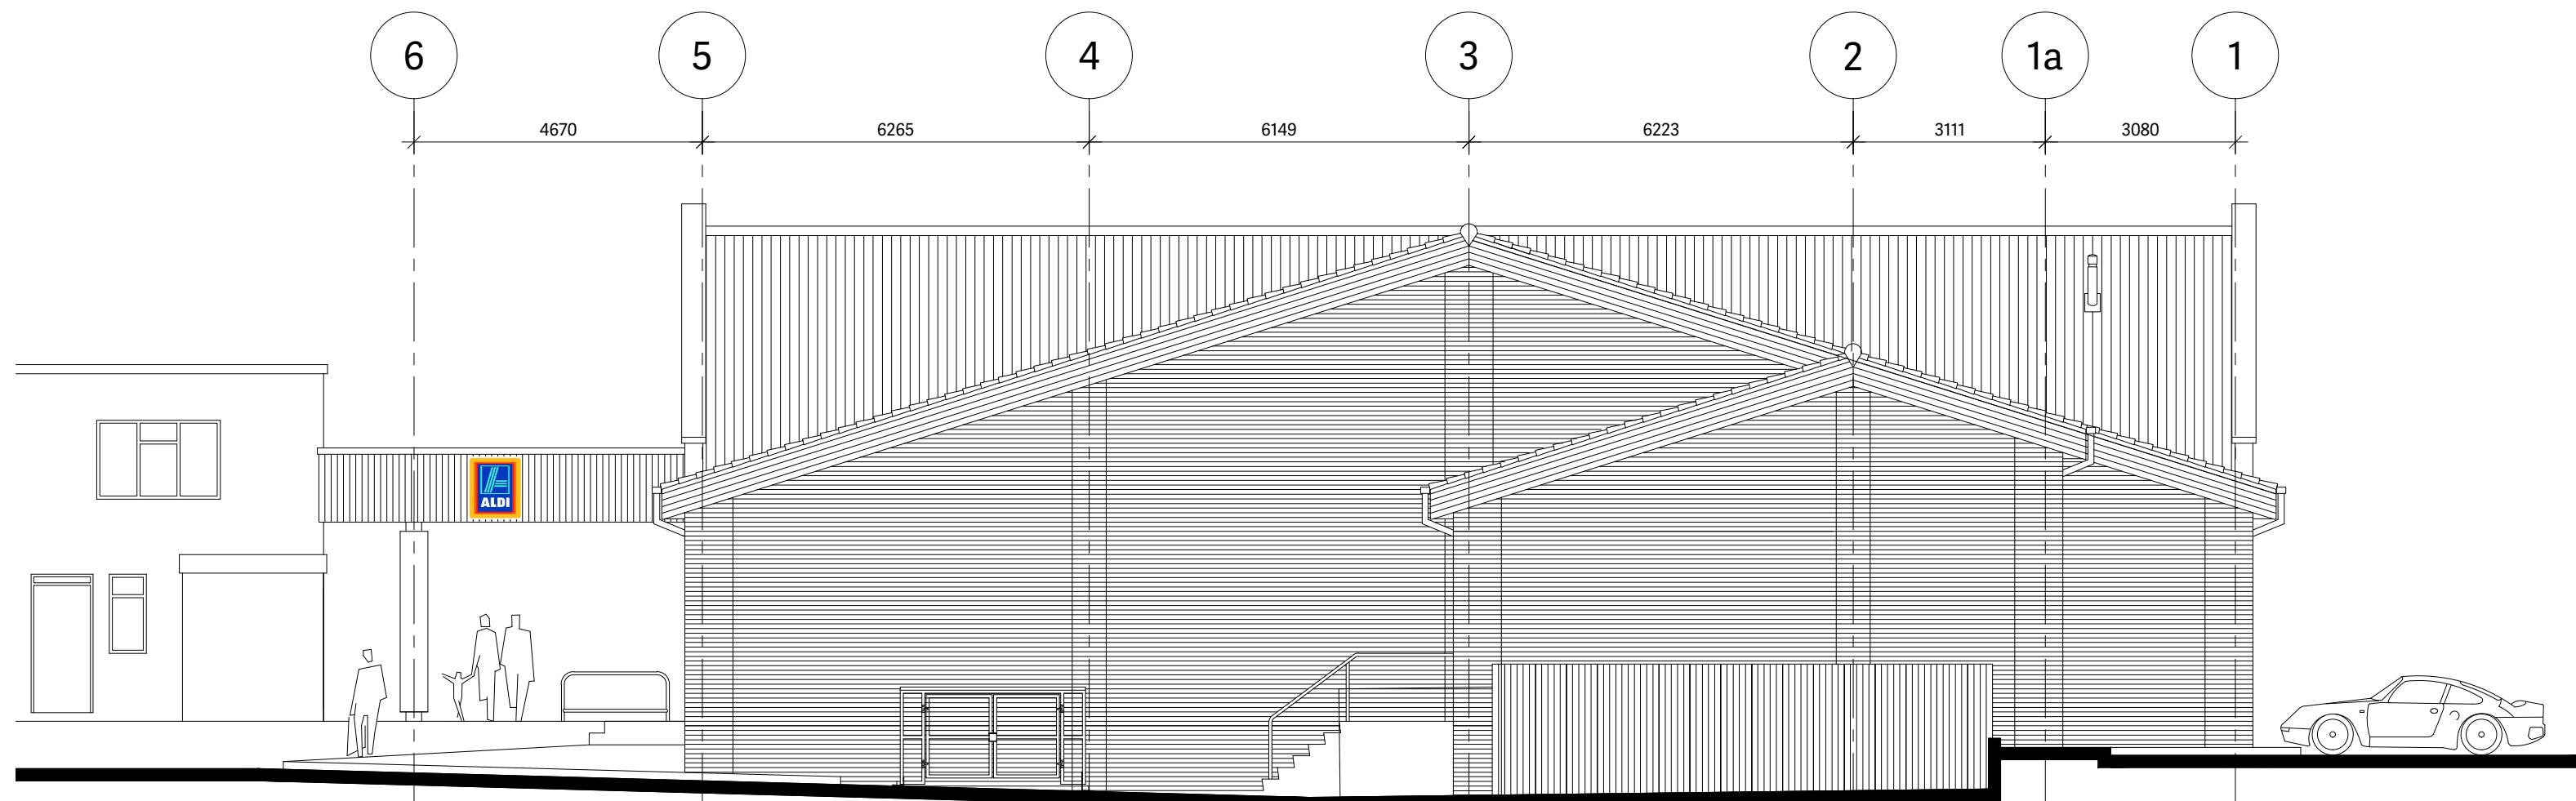

SOUTH ELEVATION
(LOADING BAY)

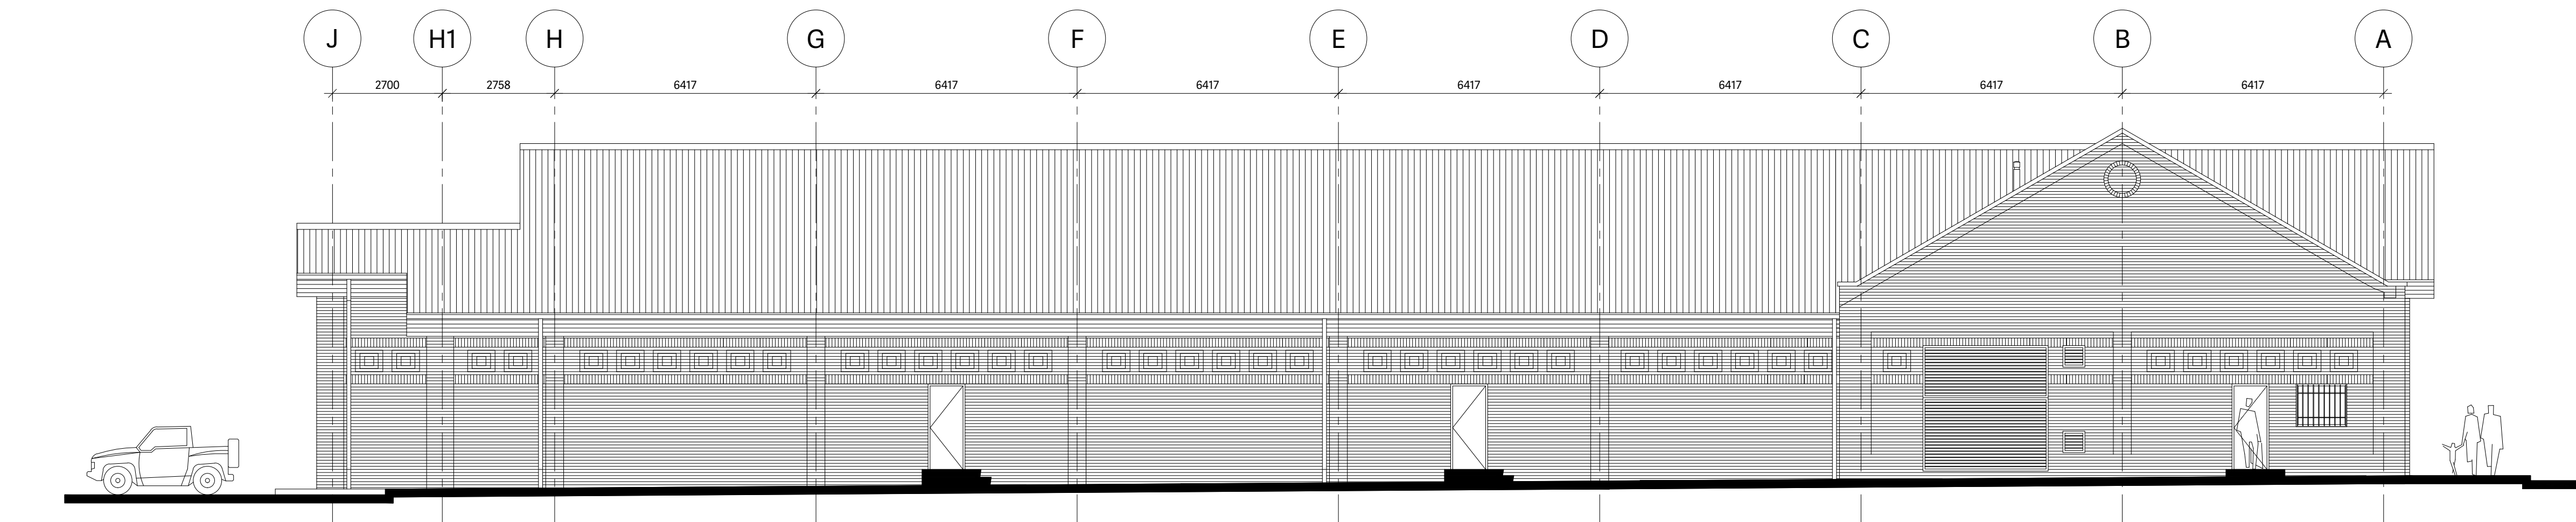

EAST ELEVATION

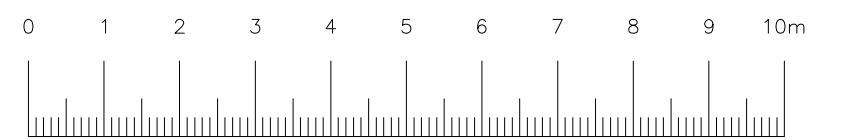

LINEAR SCALE 1:100

STOAS Architects
PLANNING ISSUE

STOAS
ARCHITECTS

1 DUNSTON PLACE - DUNSTON ROAD - CHESTERFIELD - S41 8NL - TEL 01246 389 860
216 FORT DUNLOP - FORT PARKWAY - BIRMINGHAM - B26 9FD - TEL 0121 747 1943

CLIENT ALDI STORES LIMITED

PROJECT WINSOVER ROAD
SPALDING
STORE EXTENSION
TITLE EXISTING ELEVATIONS

DATE 25/05/2016 SCALE 1:100 @ A1

DRAWN JLH CHECKED DCM

NORTH

DWG No. C15A85 - P006

REVISION