



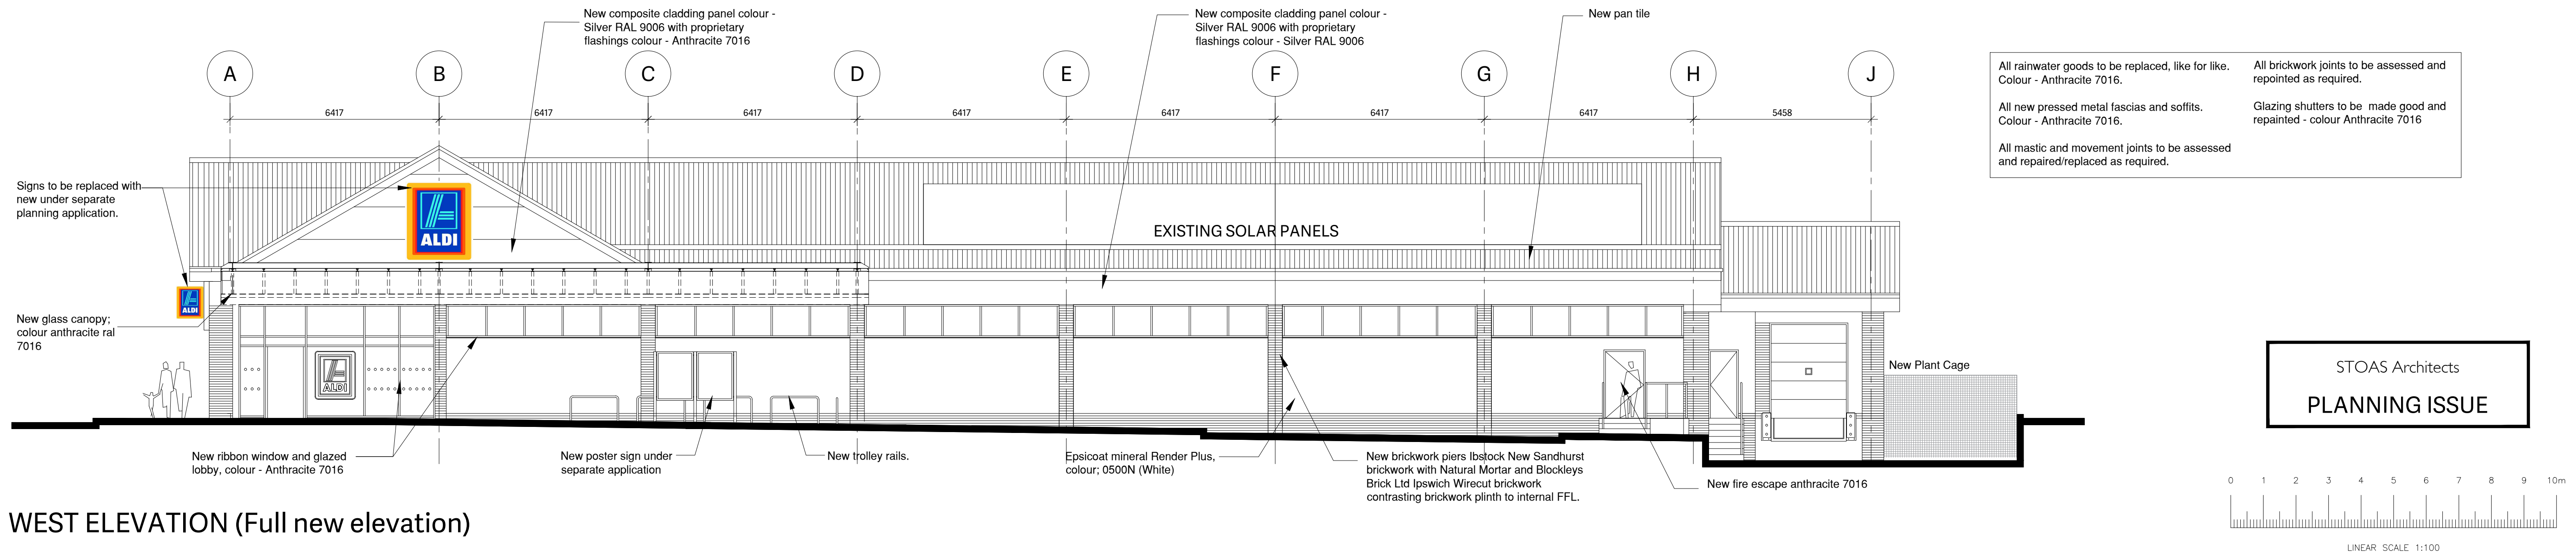


WEST ELEVATION (Full new elevation)

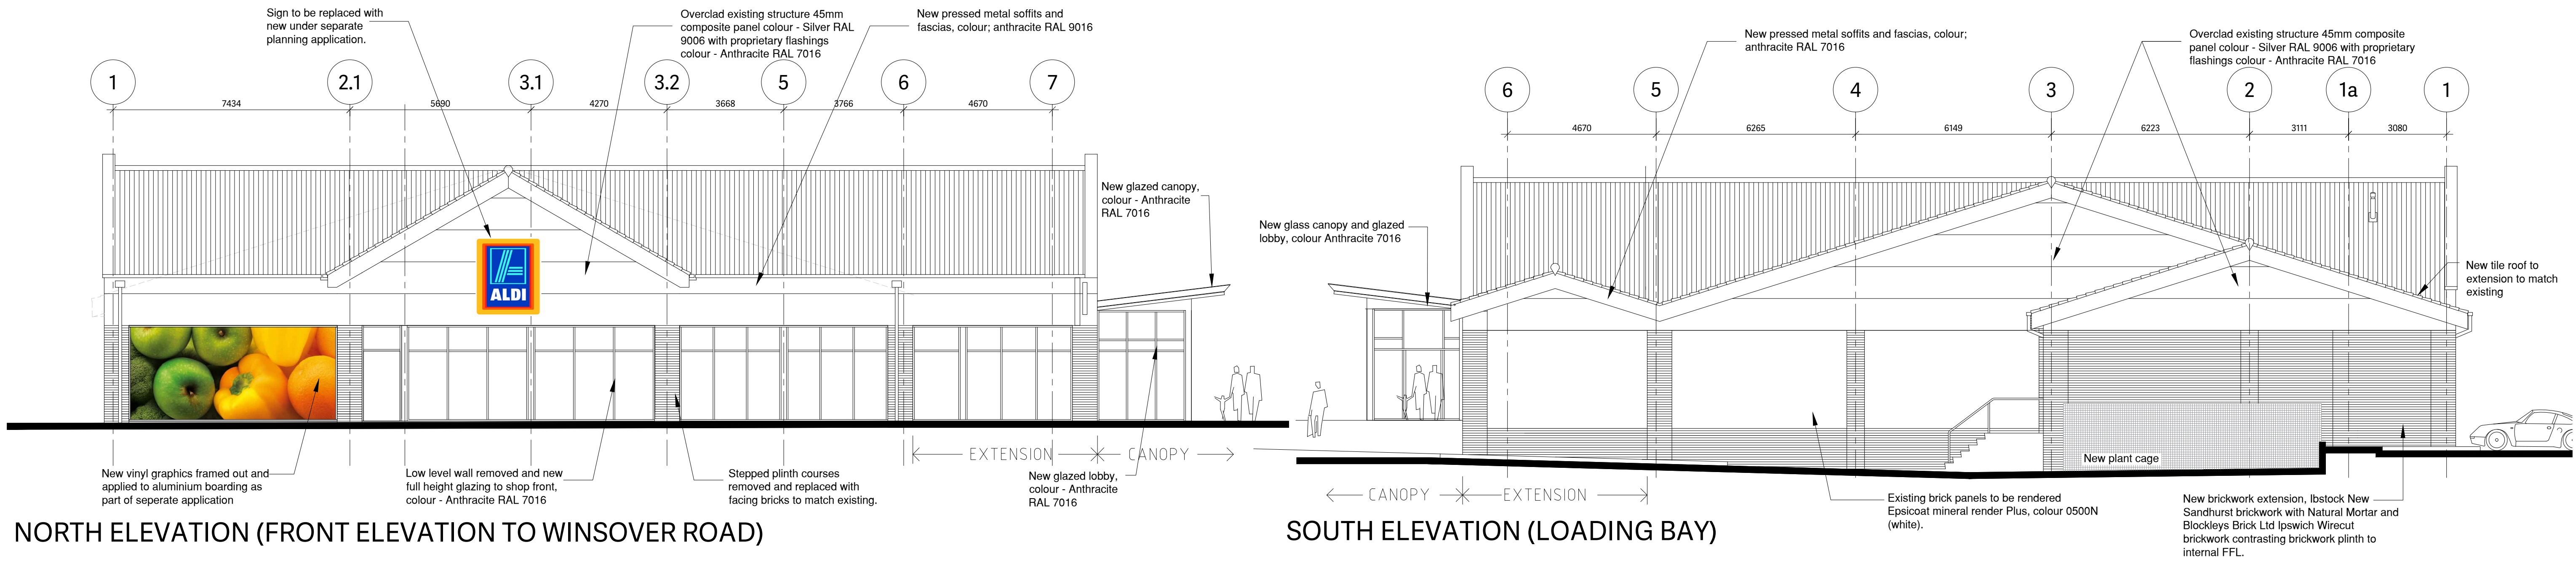

NORTH ELEVATION (FRONT ELEVATION TO WINSOVER ROAD)

SOUTH ELEVATION (LOADING BAY)

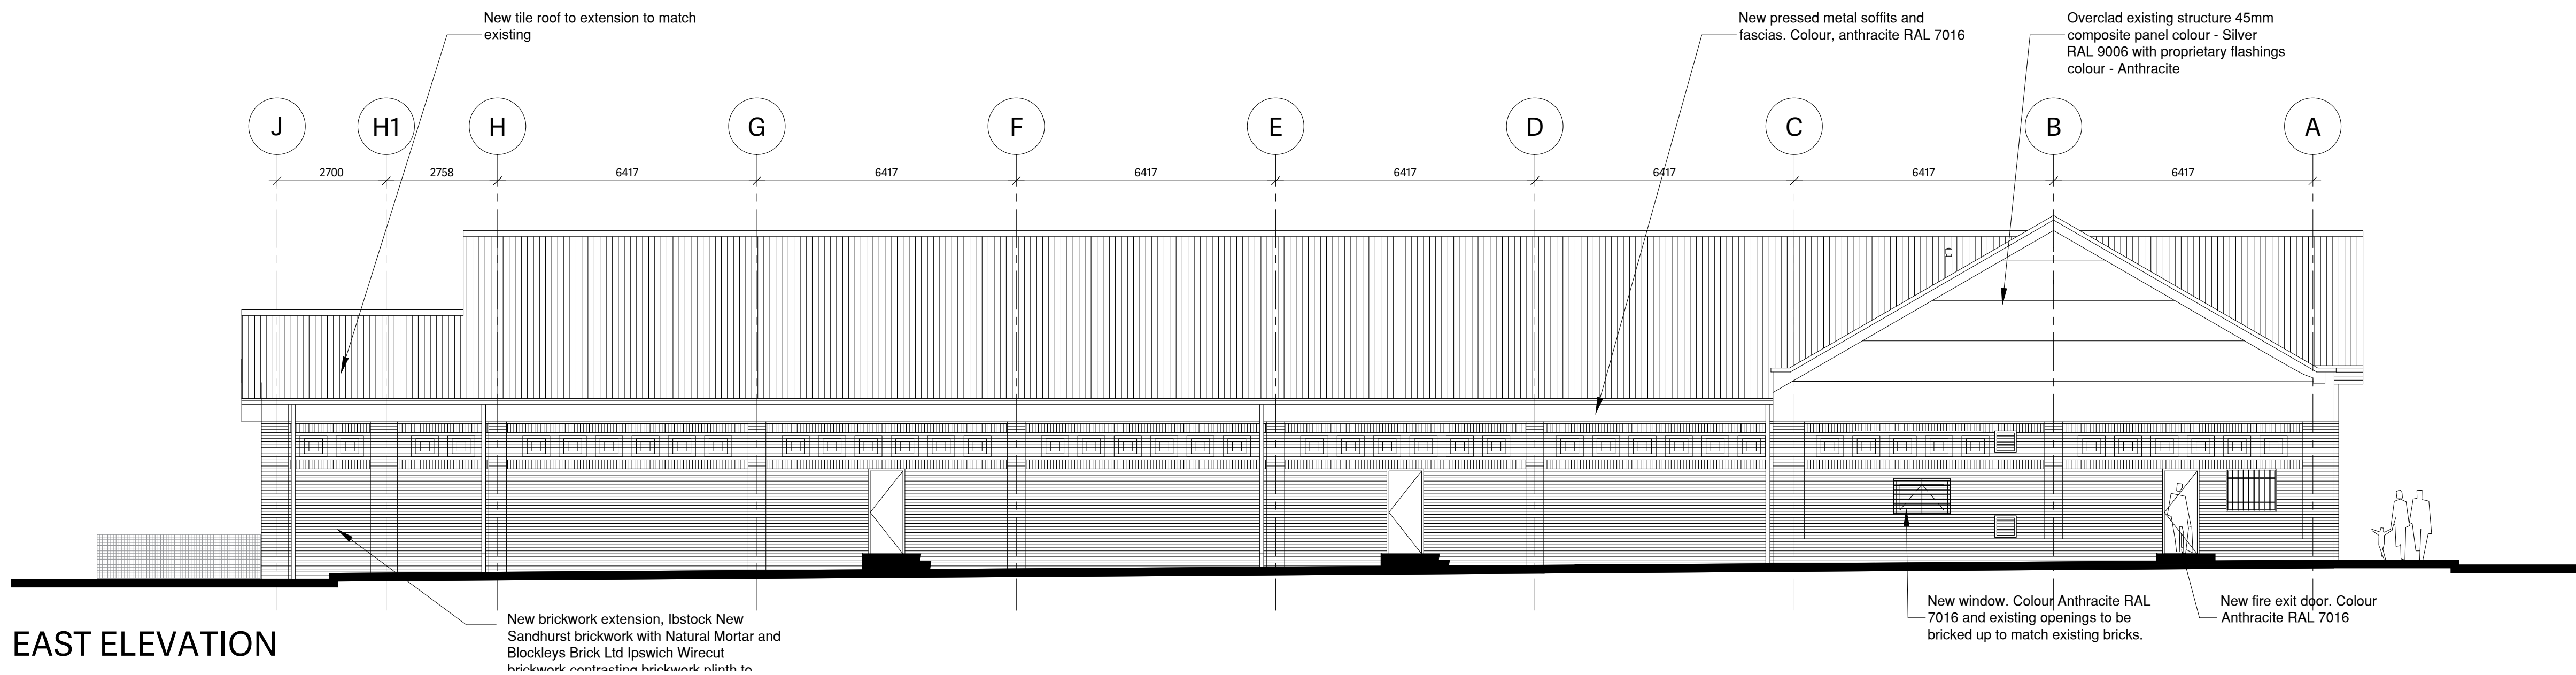

EAST ELEVATION

STOAS

ARCHITECTS

1 DUNSTON PLACE - DUNSTON ROAD - CHESTERFIELD - S41 8NL - TEL 01246 389 860
216 FORT DUNLOP - FORT PARKWAY - BIRMINGHAM - B24 9FD - TEL 0121 747 1943

CLIENTALDI STORES LIMITED

PROJECTWINSOVER ROAD
SPALDING
STORE EXTENSION

TITLEPROPOSED ELEVATIONS

DATE25/05/2016SCALE1:100 @ A1

DRAWNJLHCHECKEDDCM

NORTH

DWG No.C15A85 - P007REVISION