


LINEAR SCALE 1:100

STOAS Architects
PLANNING ISSUE

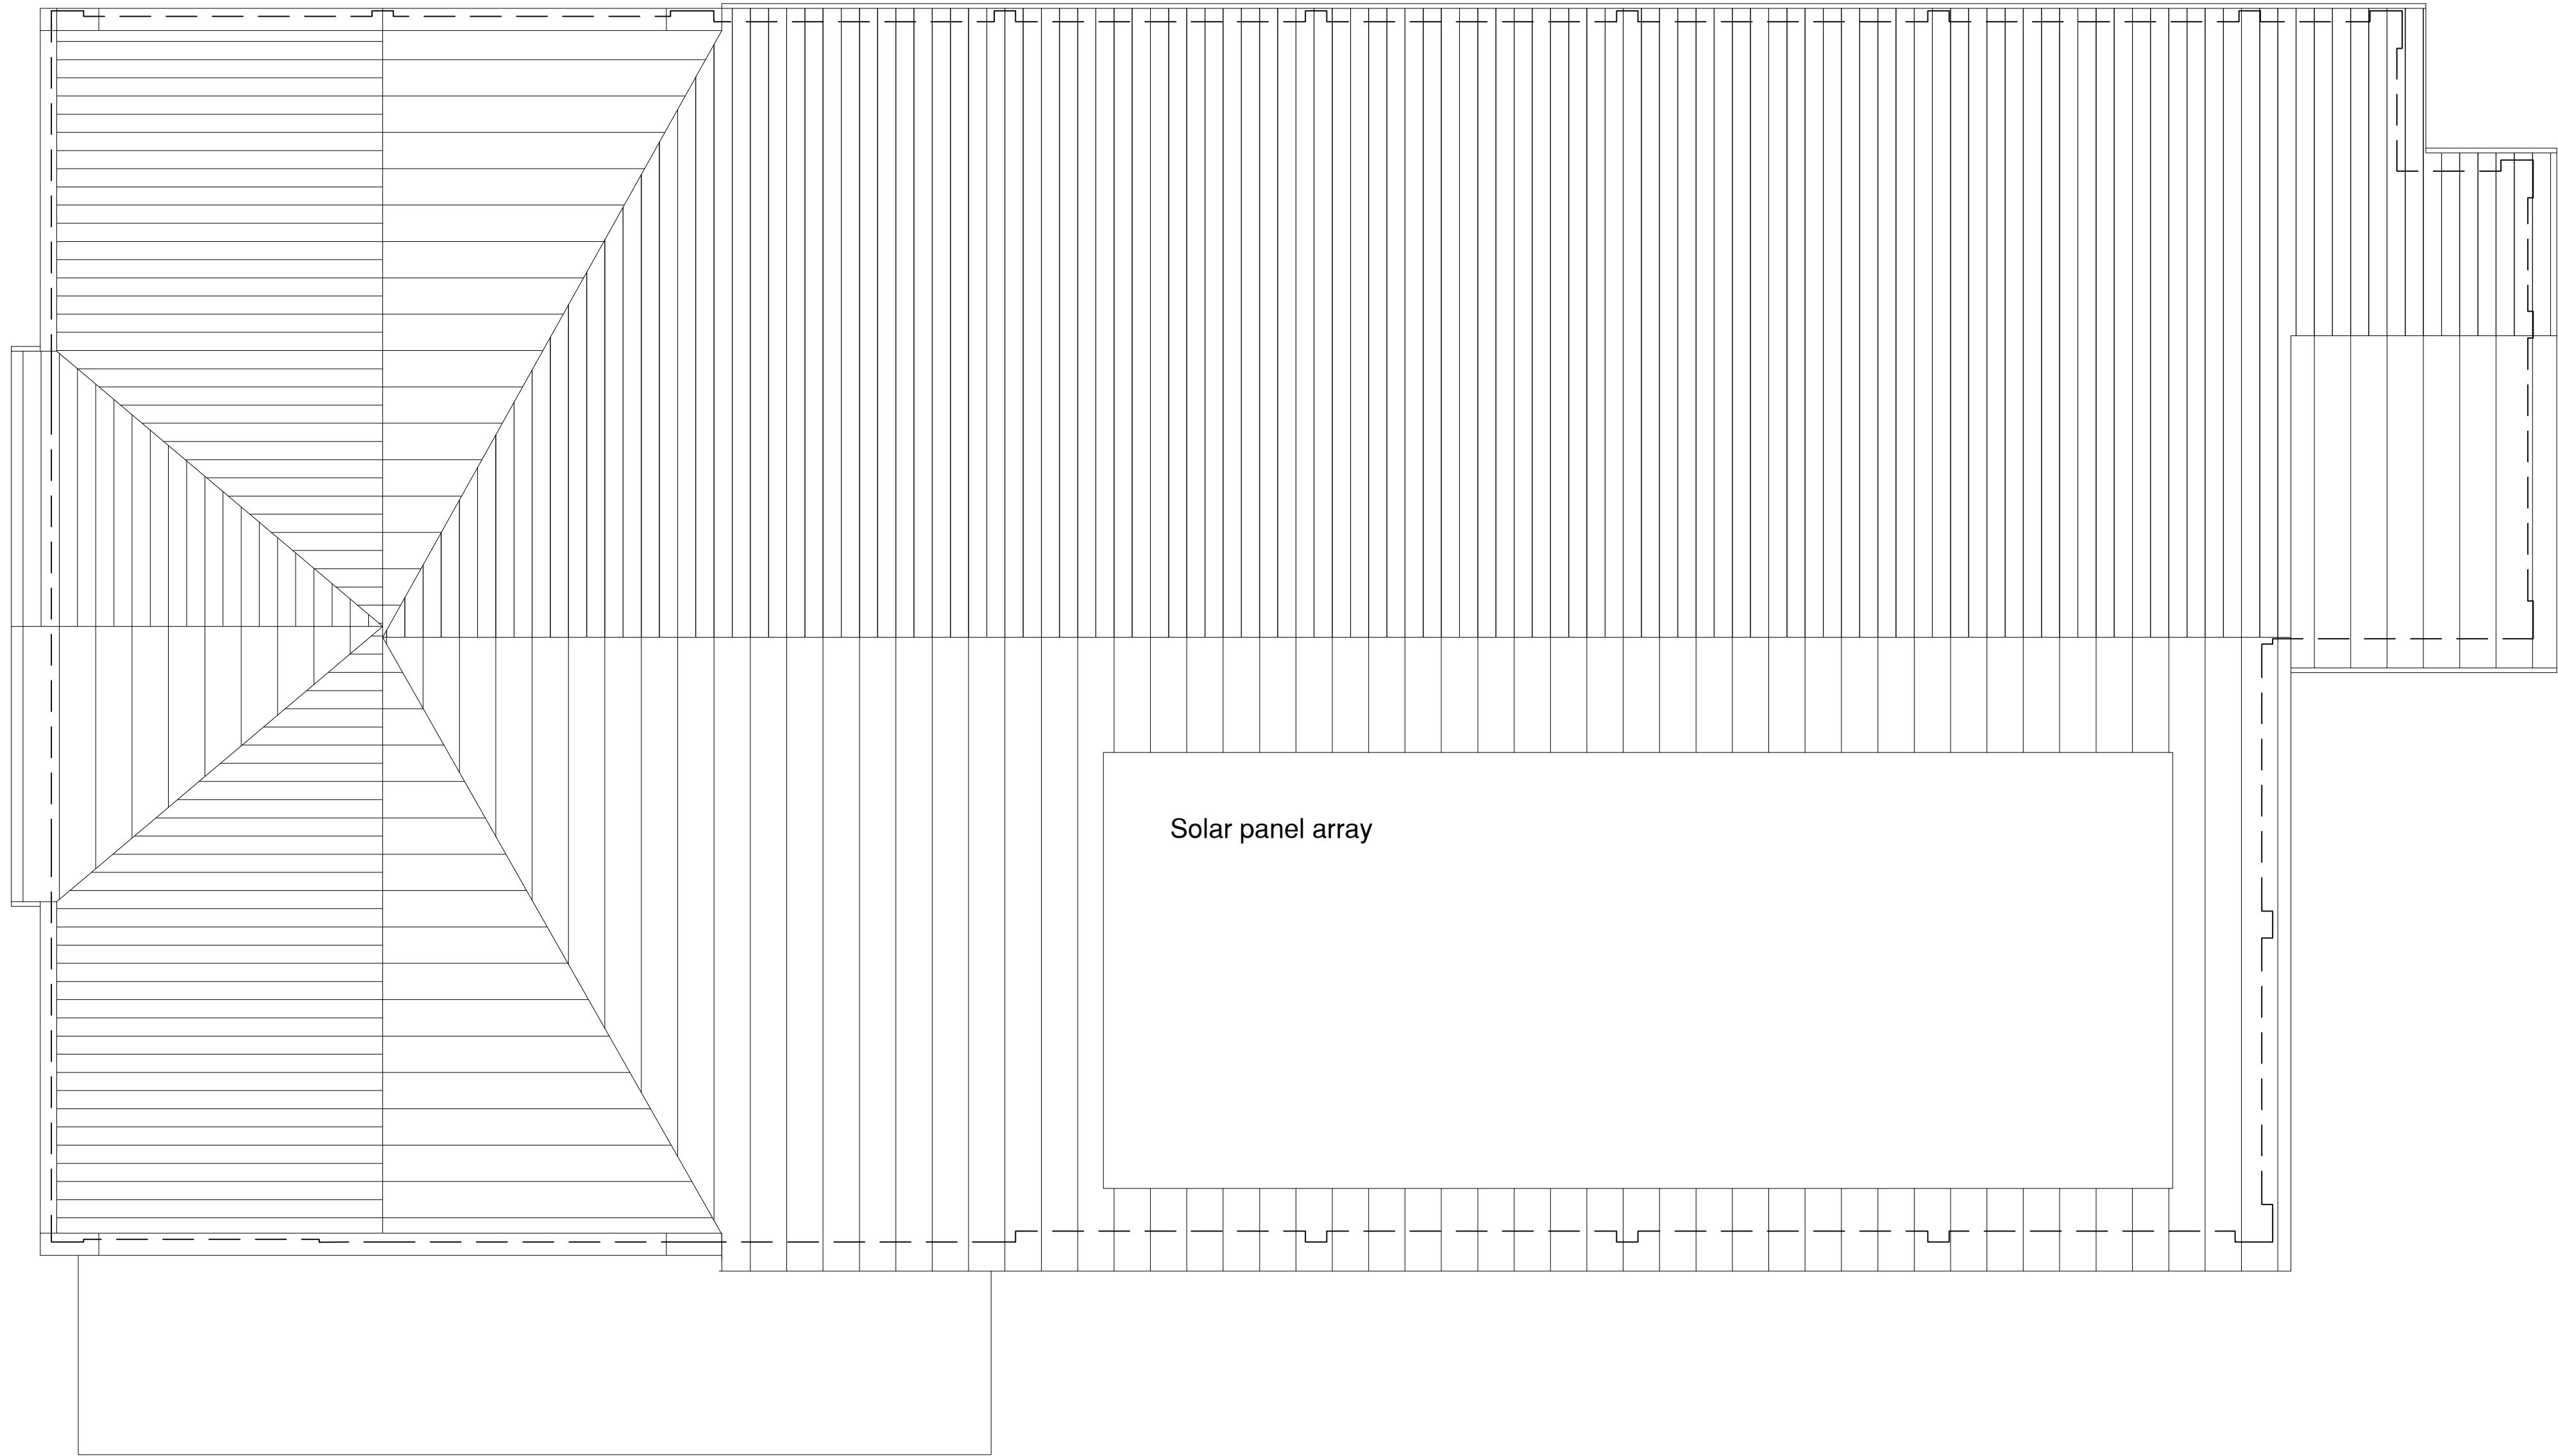

1 DUNSTON PLACE - DUNSTON ROAD - CHESTERFIELD - S41 8NL - TEL 01246 389 860
216 FORT DUNLOP - FORT PARKWAY - BIRMINGHAM - B24 9FD - TEL 0121 747 1943

CLIENT ALDI STORES LIMITED

PROJECT WINSOVER ROAD, SPALDING
STORE EXTENSION

TITLE EXISTING ROOF PLAN

DATE 03-06-16 SCALE 1:200 @ A1

DRAWN MSB CHECKED DCM

NORTH

DWG No. C15A85 - P008

REVISION