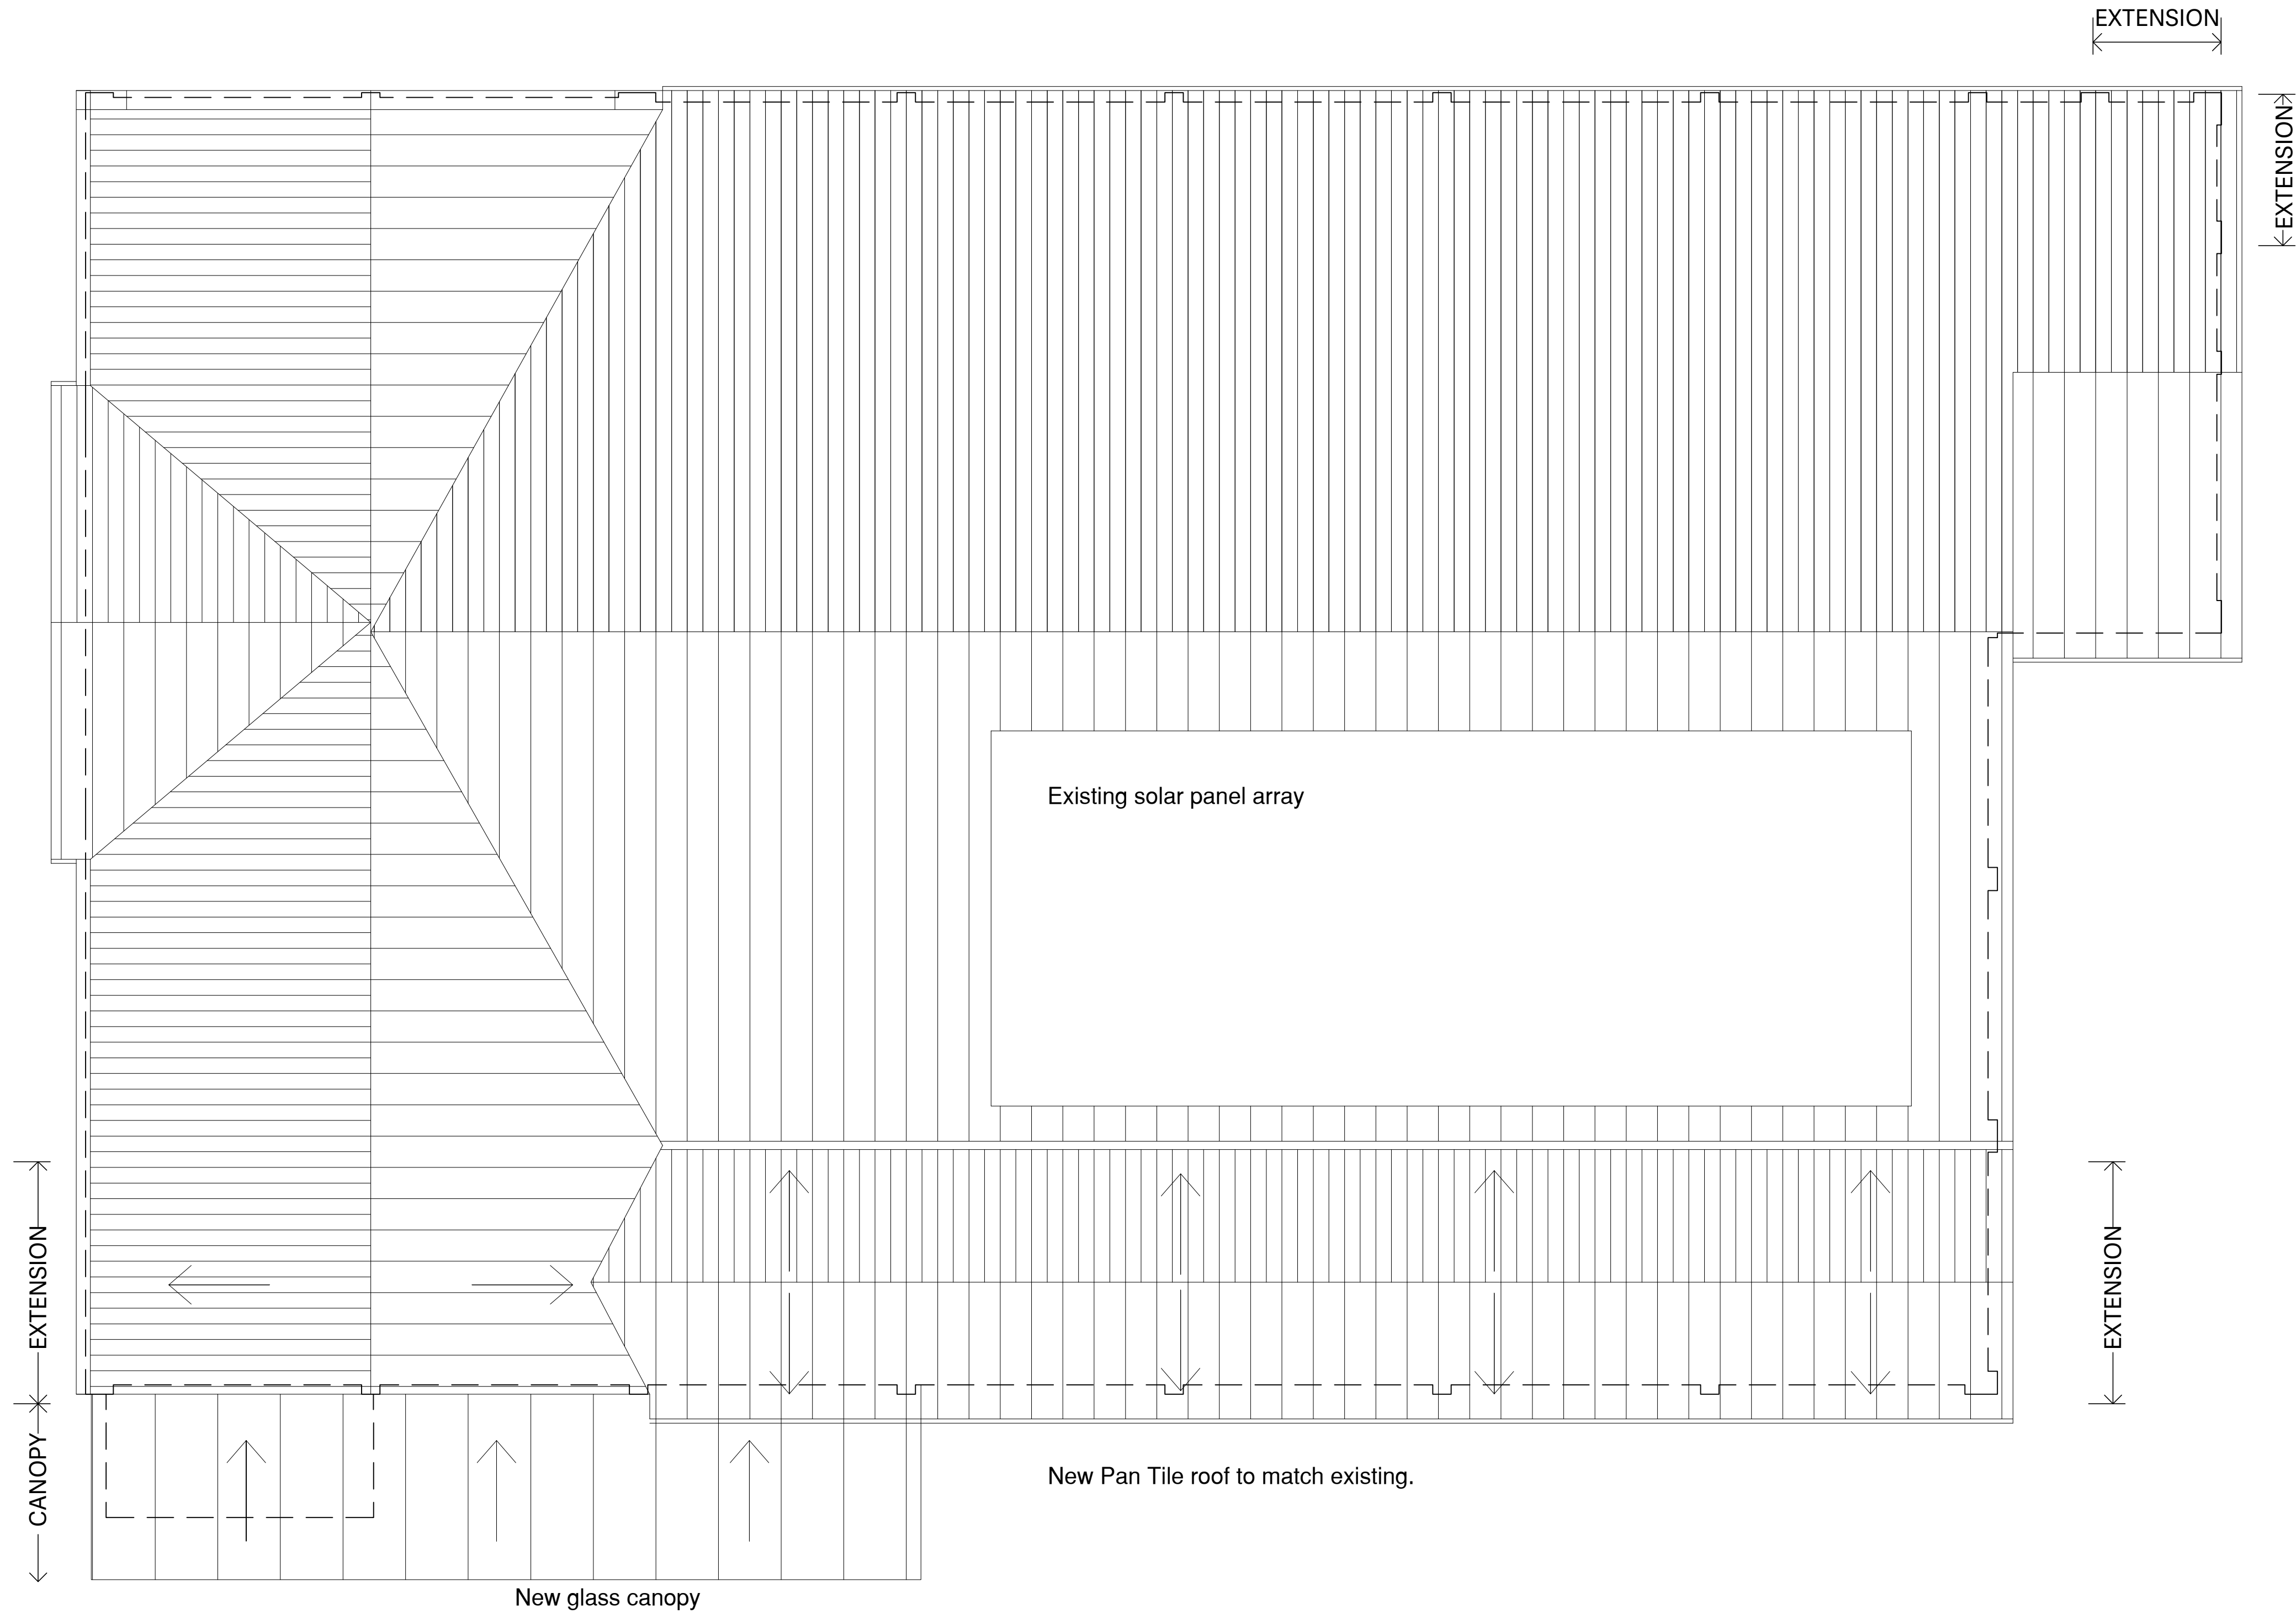


STOAS Architects  
PLANNING ISSUE

**STOAS**  
ARCHITECTS

1 DUNSTON PLACE - DUNSTON ROAD - CHESTERFIELD - S41 8NL - TEL 01246 389 860  
216 FORT DUNLOP - FORT PARKWAY - BIRMINGHAM - B24 9FD - TEL 0121 747 1943

|         |                                            |
|---------|--------------------------------------------|
| CLIENT  | ALDI STORES LIMITED                        |
| PROJECT | WINSOVER ROAD, SPALDING<br>STORE EXTENSION |
| TITLE   | PROPOSED ROOF PLAN                         |

|         |               |          |            |
|---------|---------------|----------|------------|
| DATE    | 03-06-16      | SCALE    | 1:200 @ A1 |
| DRAWN   | MSB           | CHECKED  | DCM        |
| NORTH   |               |          |            |
| DWG No. | C15A85 - P009 | REVISION |            |