



revisions:


notes:

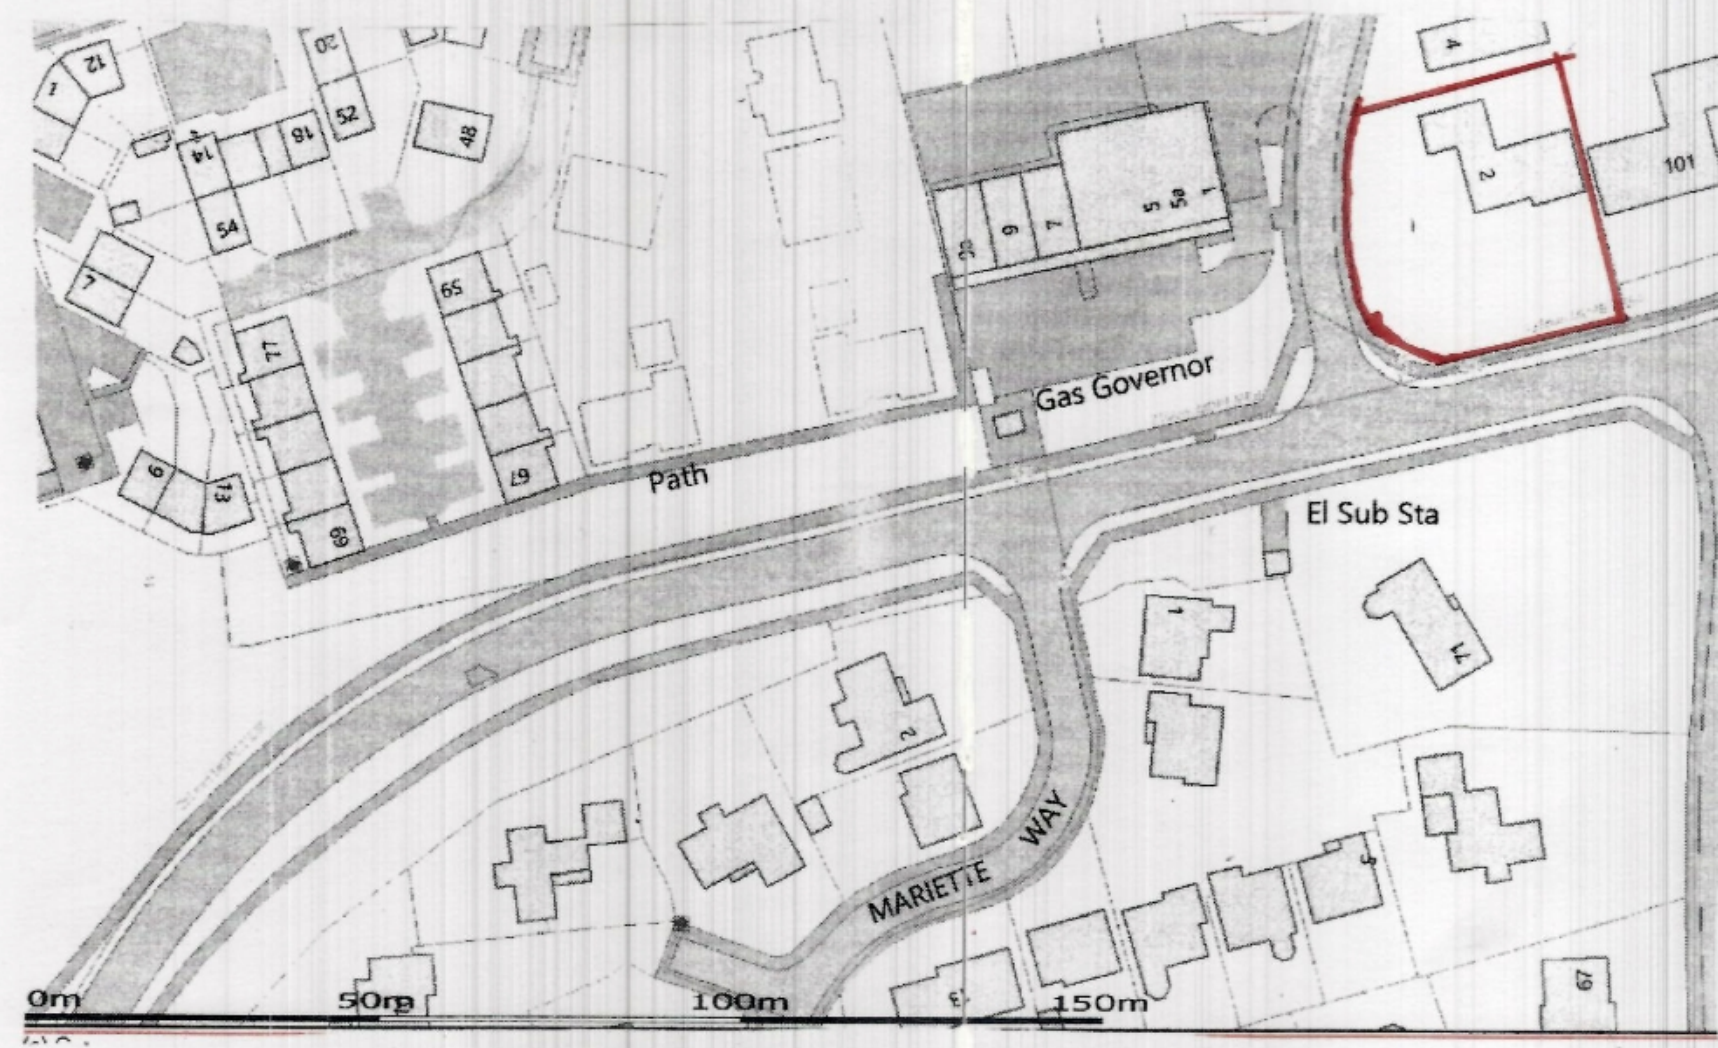


LOCATION PLAN 1/1250

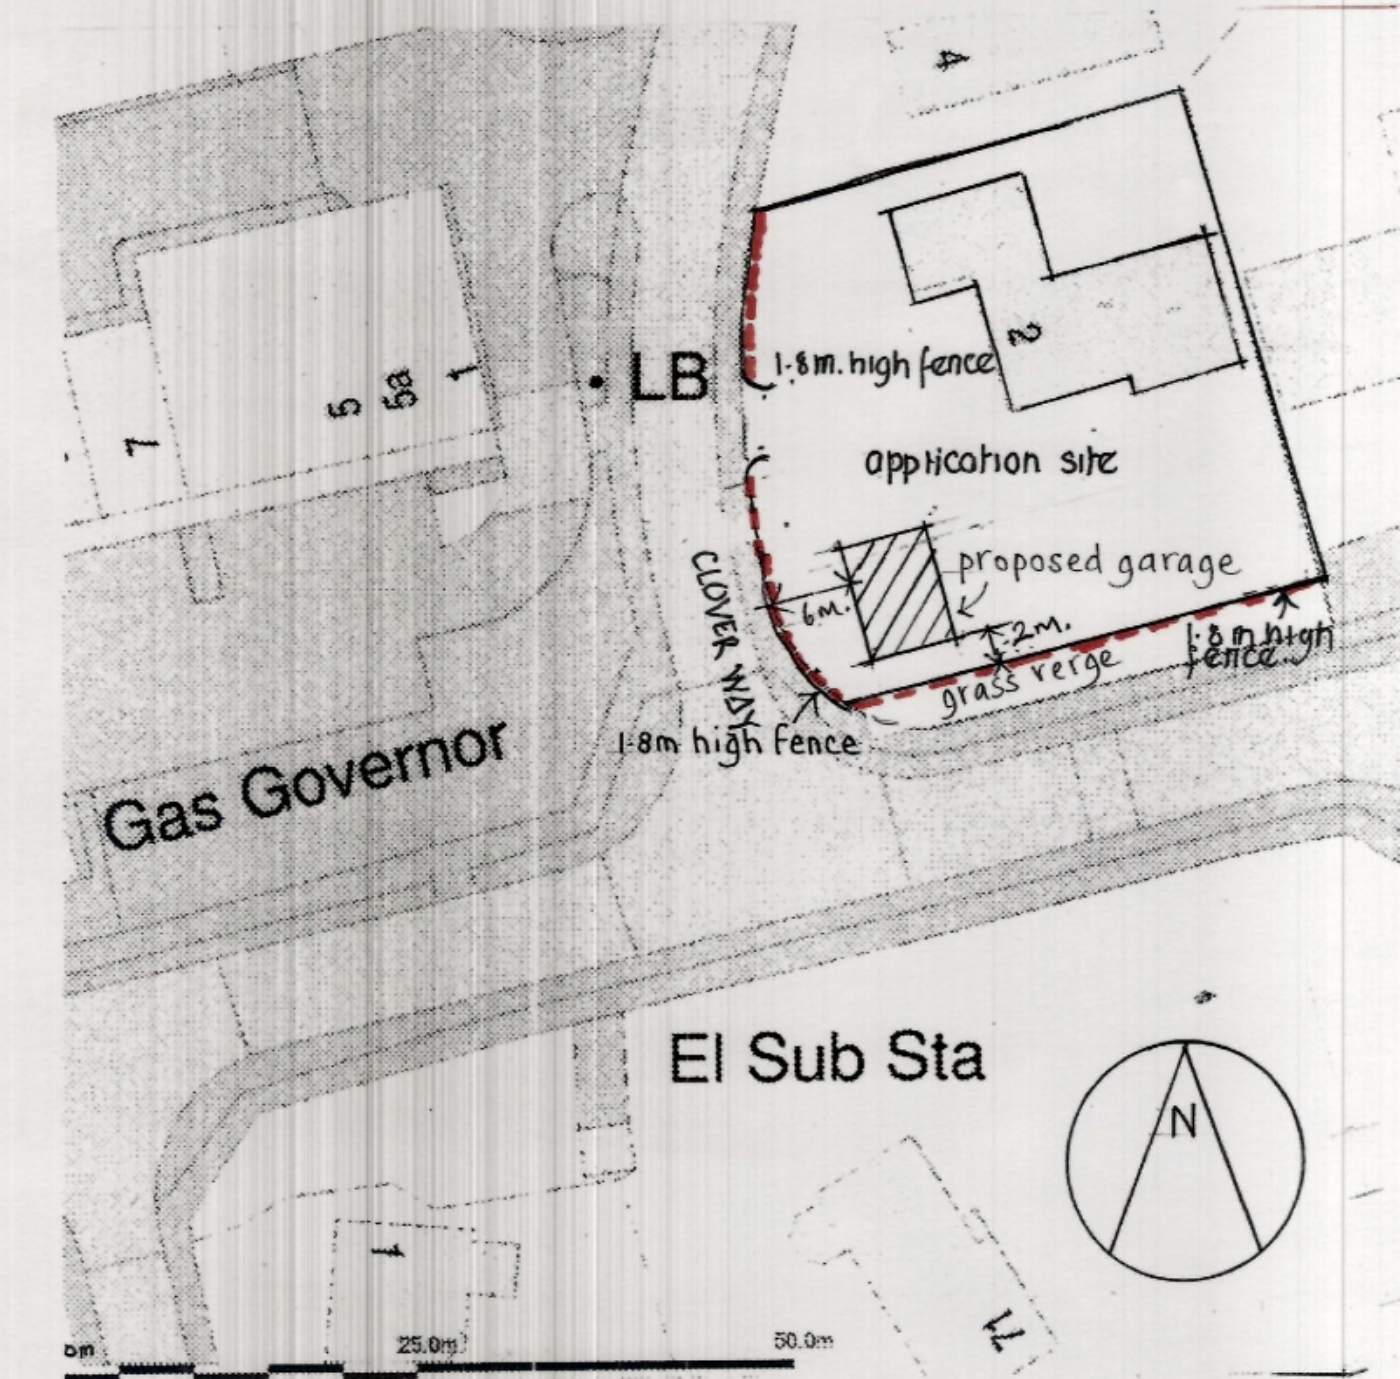


SITE PLAN AS PROPOSED 1/500

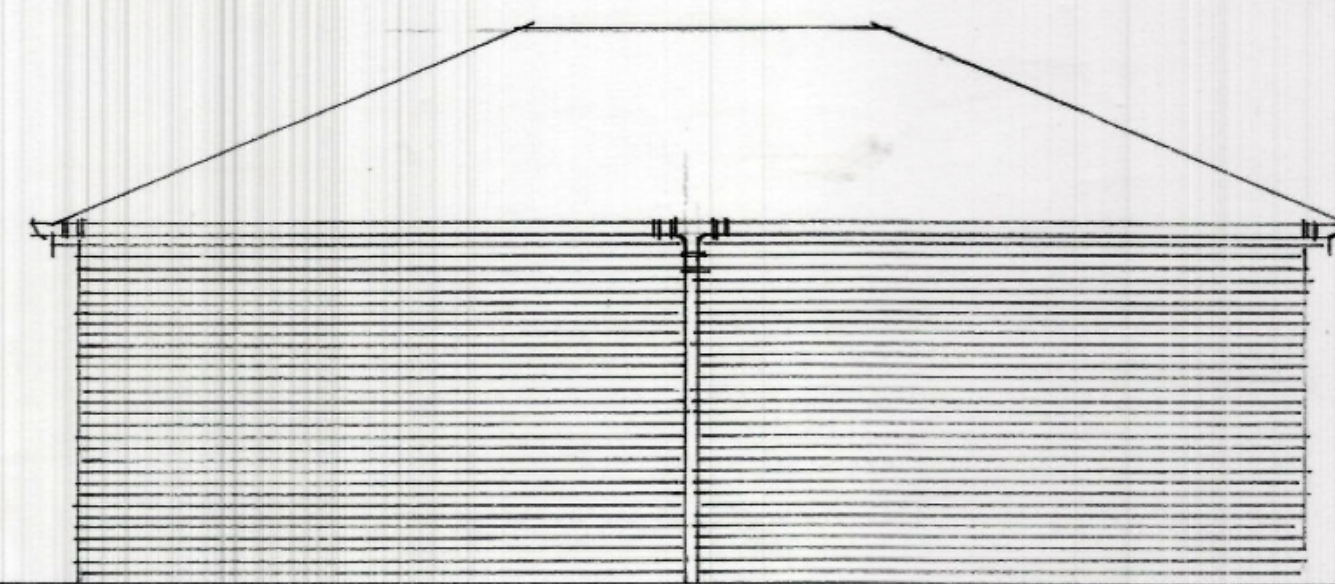


WEST ELEVATION

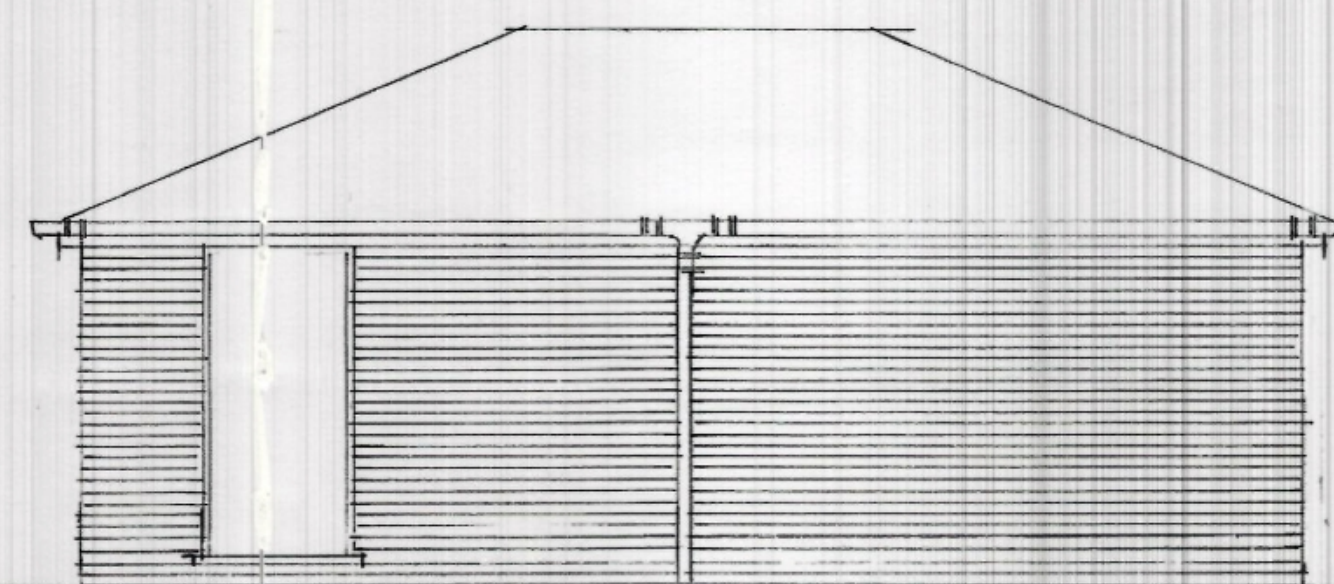


EAST ELEVATION

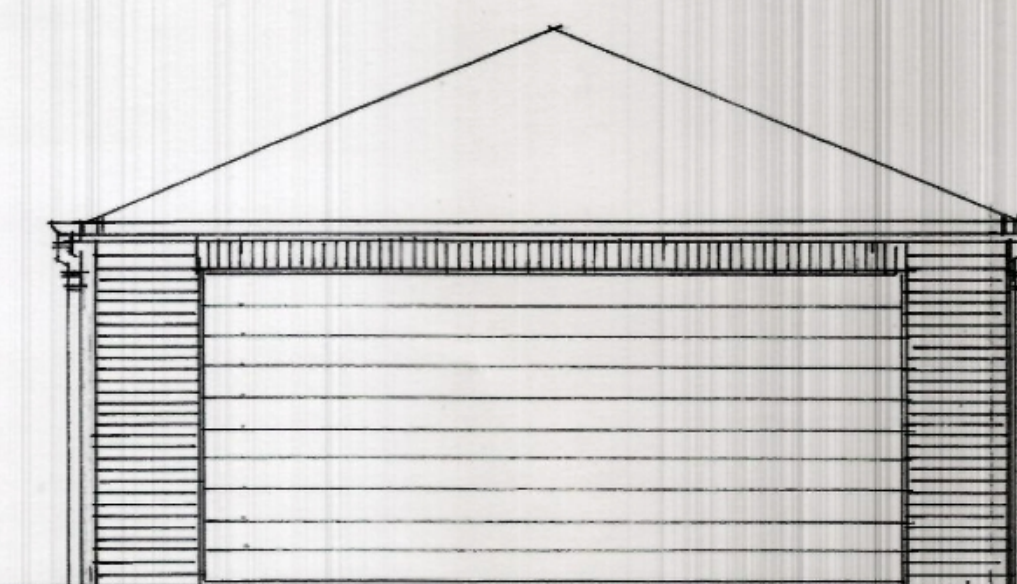


NORTH ELEVATION

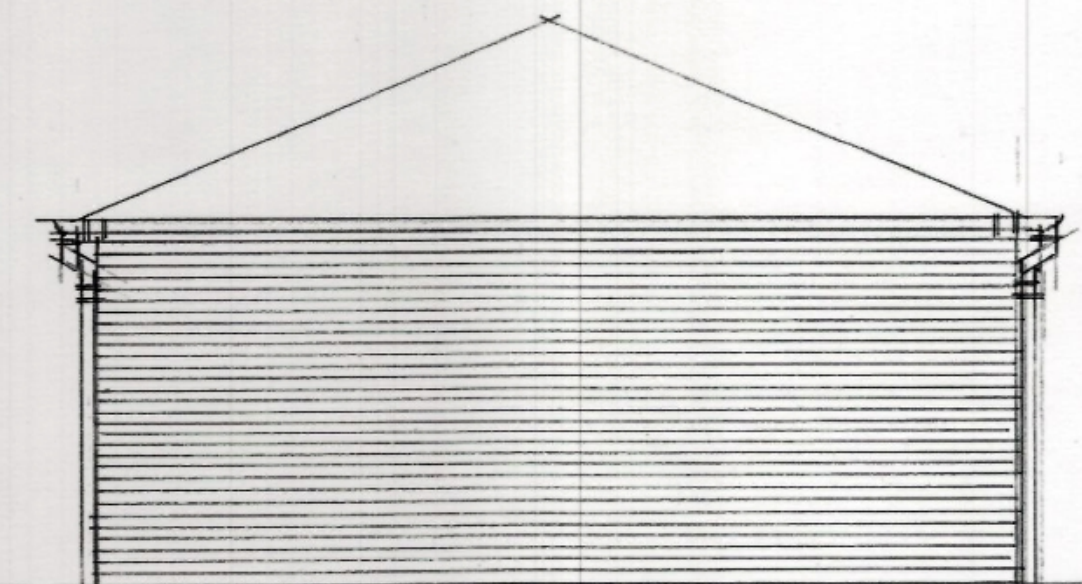

SOUTH ELEVATION

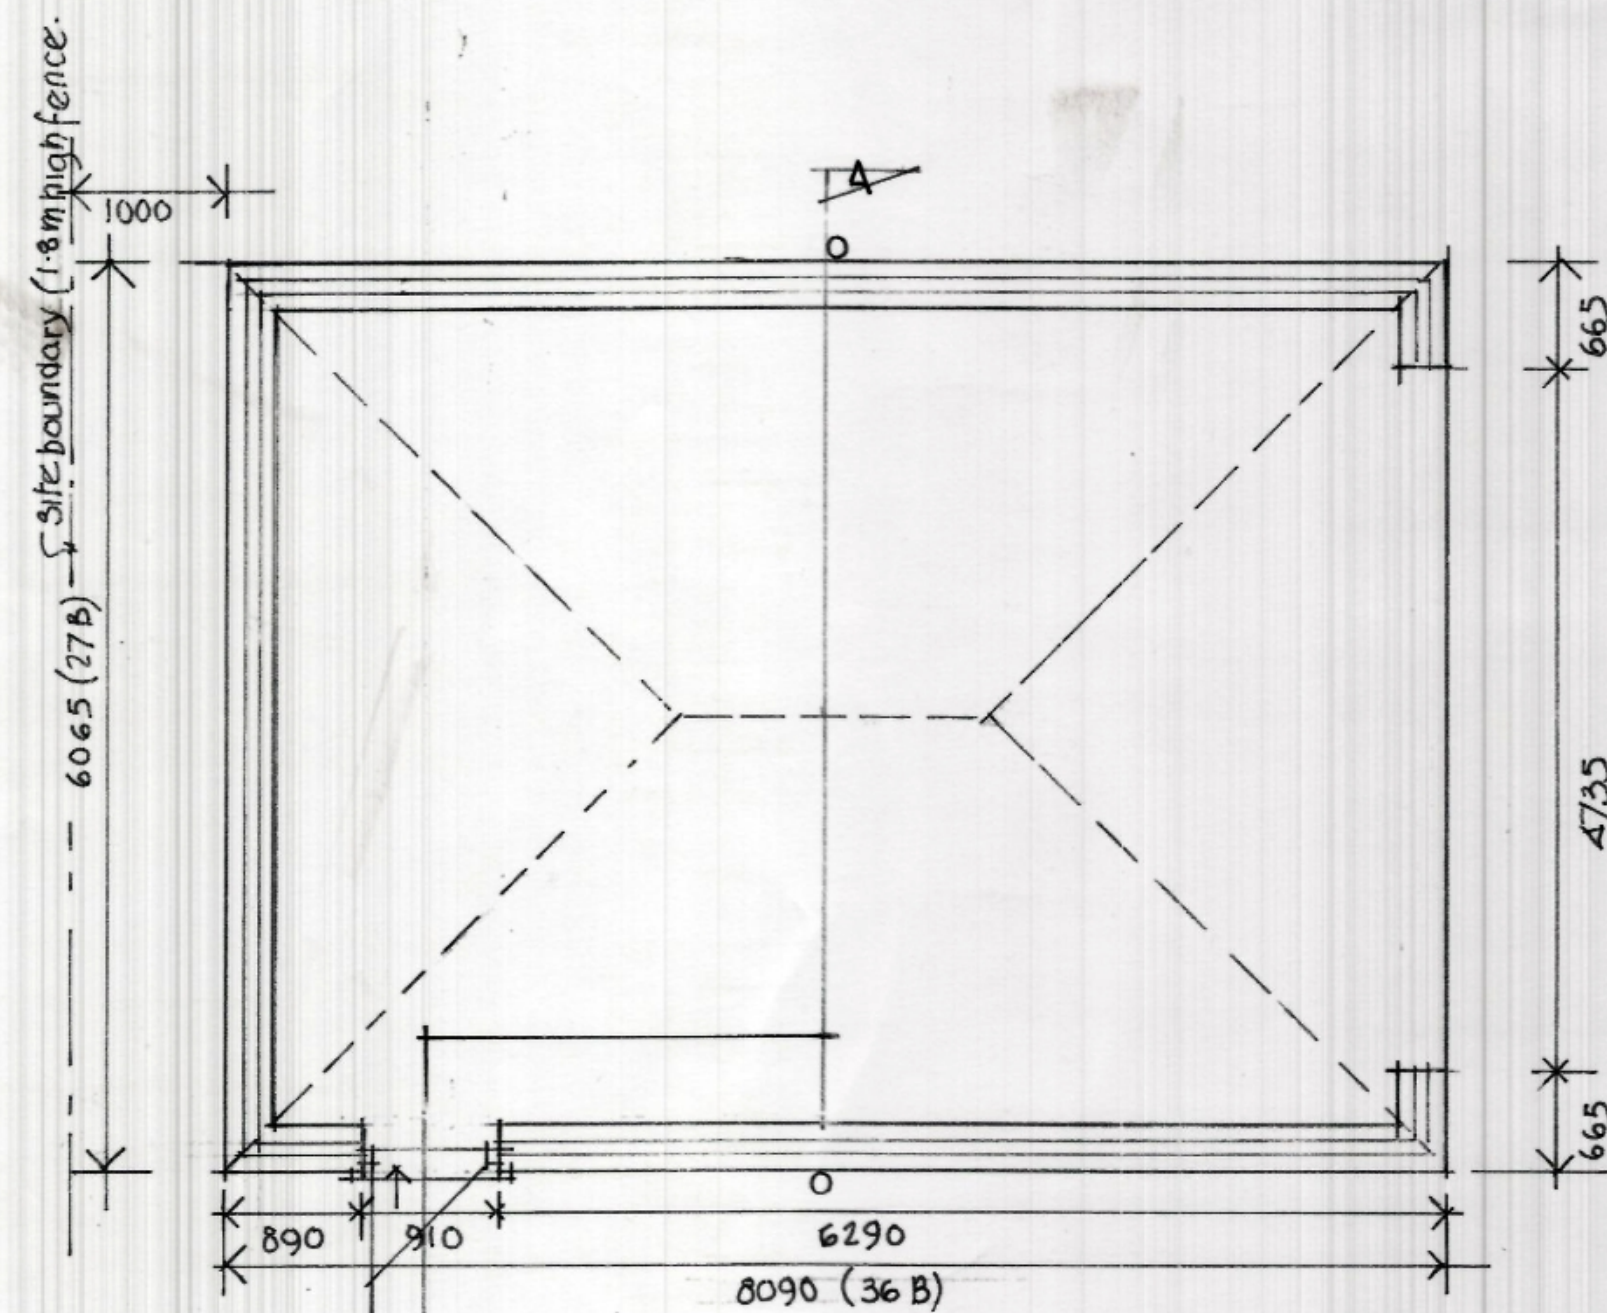

PLAN

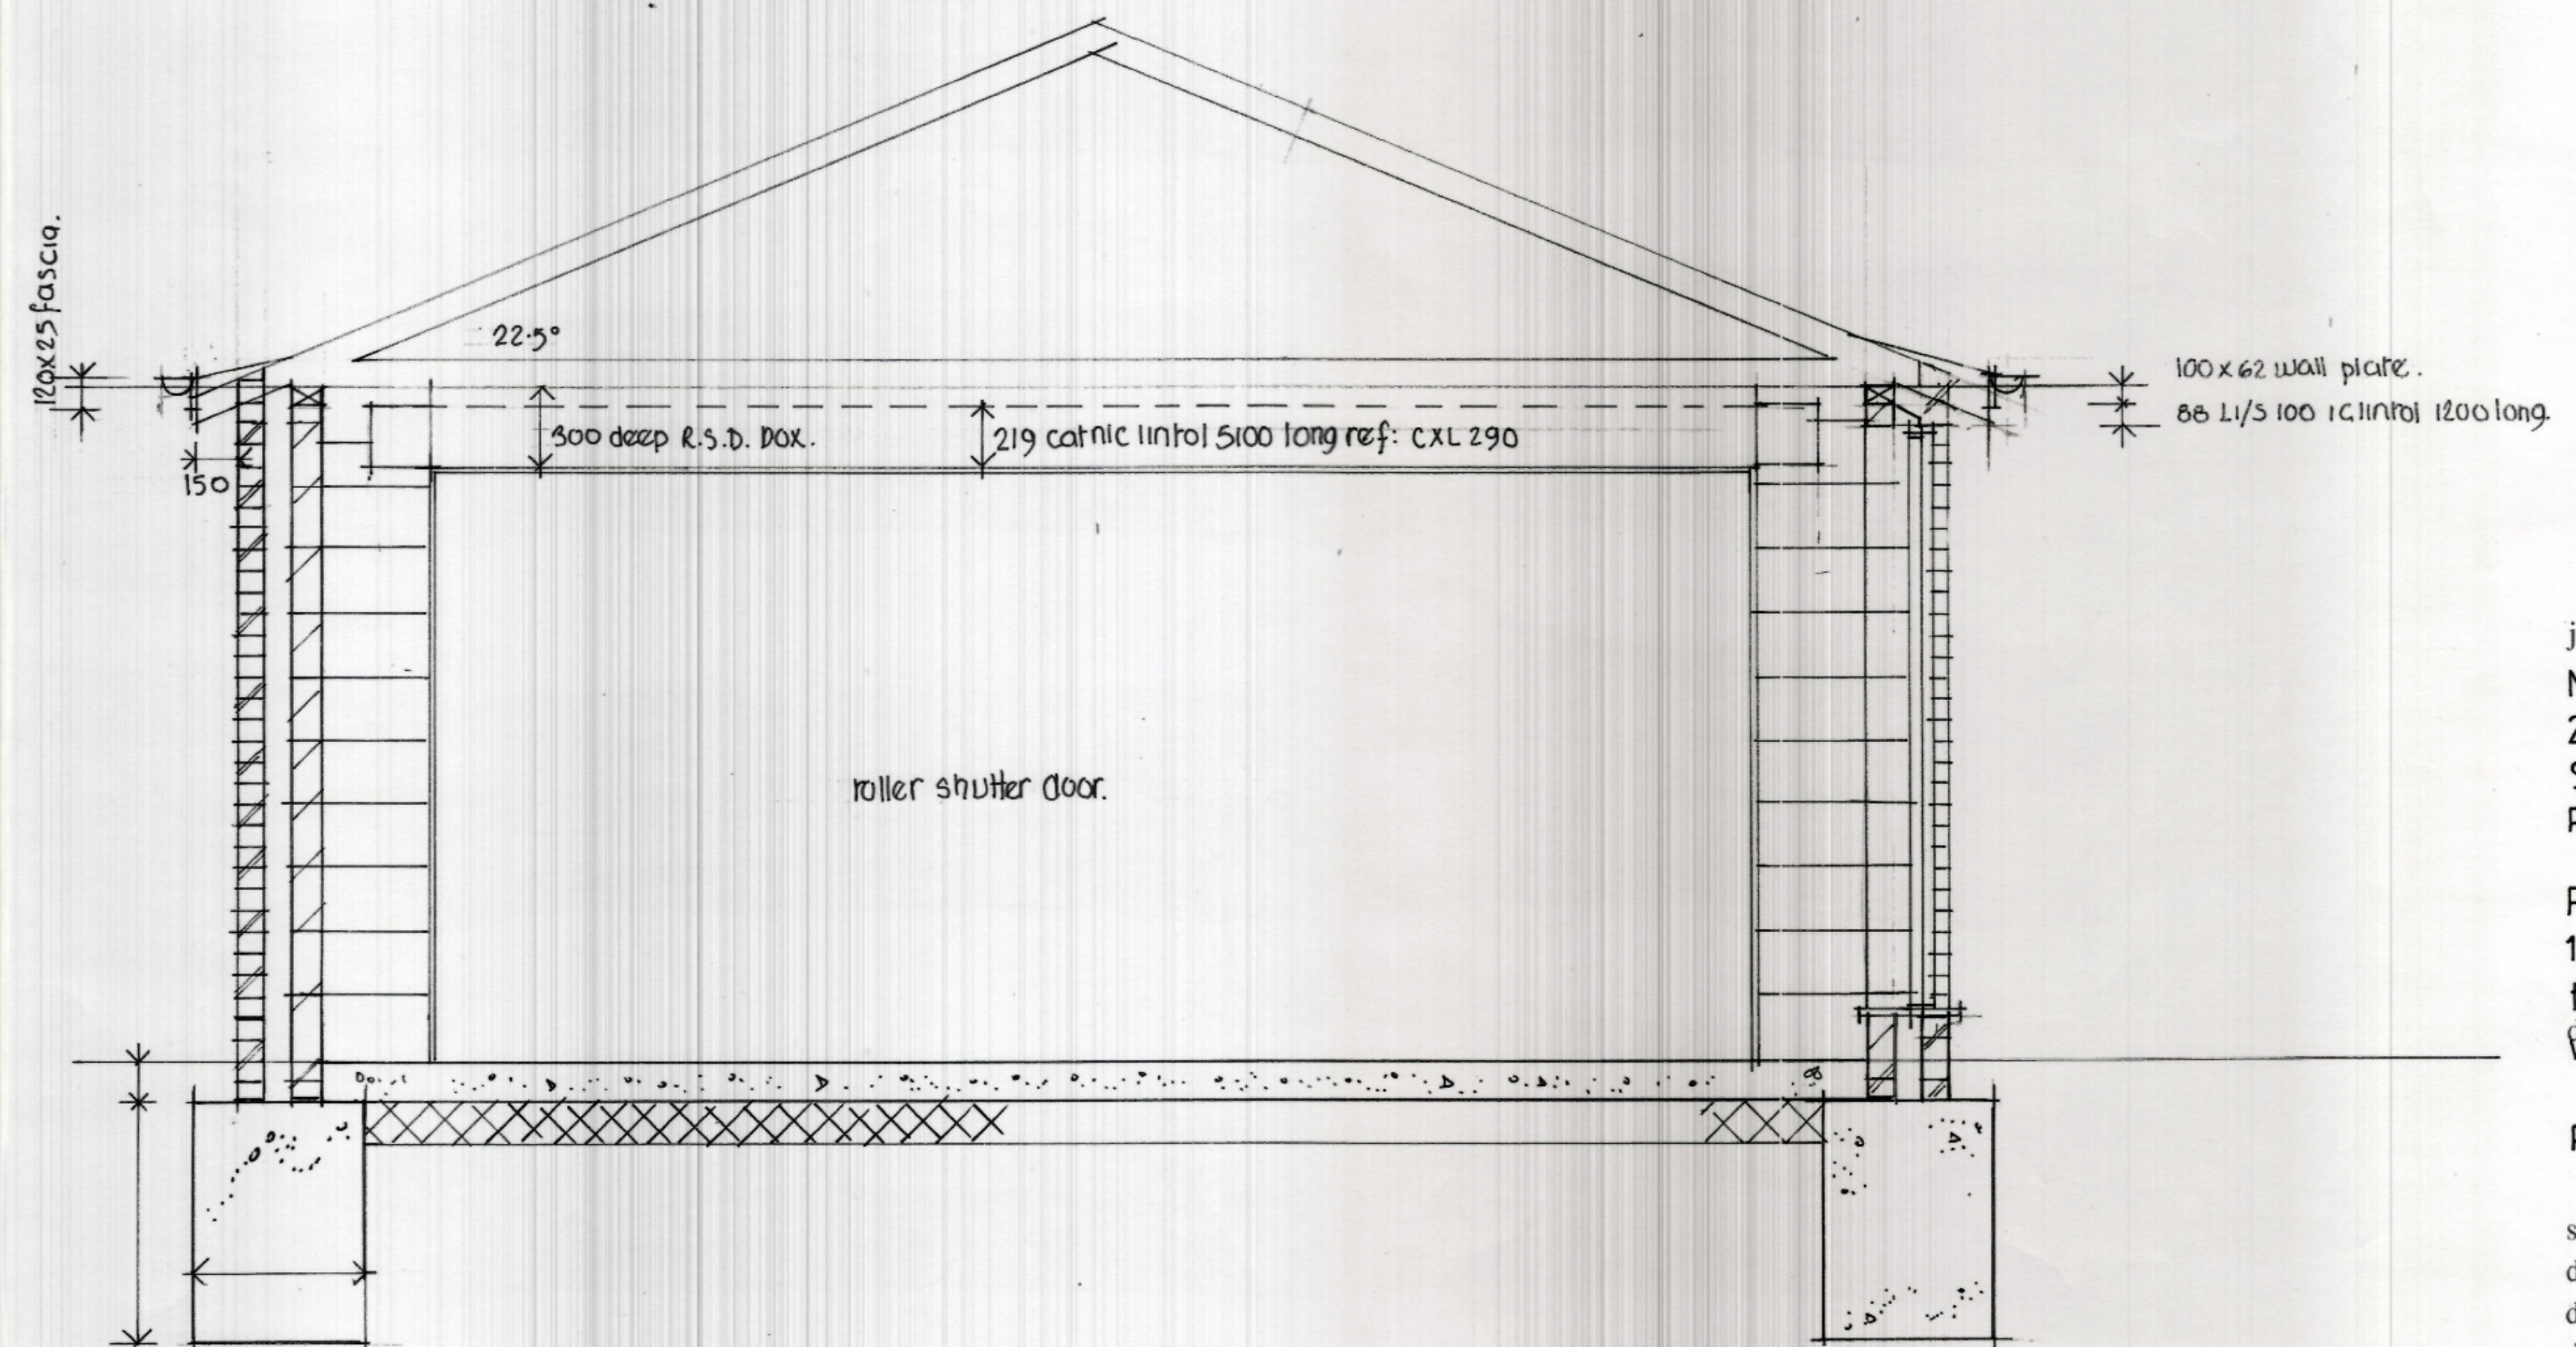

SECTION A A 1/20



J.J. Hartley, M.C.I.A.T., M.C.I.O.B.
PRINCIPAL
Architectural and Project Management Services
Interior Design Consultants and Surveyors
109 Fulbridge Road, Peterborough, PE1 3LE
Tel: 01733 707012
Email: jjhartleypeterborough@gmail.com

job:
MR & MRS D. HAGERTY
2 CLOVER WAY
SPALDING
PE11 3GD

Proposed double garage &
1.8m high close boarded
timber fence to to south &
west boundary

Plans, section & elevations

scale: 1/50 1/20
date: 14/9/23
drawn by: JJH
drg. no.: 4852/1