

LIMITATIONS:
 This drawing is limited in the amount of information contained and does not purport to contain a full specification of the works to be carried out. It is intended to be used in conjunction with the Planning/Building Regulation approval.
 The drawing must not be used as a contract document alone. It is intended to be used in conjunction with the Planning/Building Regulation approval. Under no circumstances shall measurements be scaled from this drawing for construction or ordering purposes.
 The drawing must not be used as a contract document alone. It is intended to be used in conjunction with the Planning/Building Regulation approval. Under no circumstances shall measurements be scaled from this drawing for construction or ordering purposes.
 The works will not be supervised or inspected on site by C.A.D. or any representative thereof. It is the client or their representative's responsibility to ensure that the works are carried out in accordance with the specification, variations to contract etc.
 COPYRIGHT RESERVED.
 Copies of this drawing must be made only with the written consent of Cooper Architectural Design.


STANDARDS:
 All materials to be new unless otherwise stated and all components and materials etc. to be used fitted and installed in accordance with the relevant British Standard and relevant Code of Practice. With manufacturer's instruction and approval.
 SPECIAL REQUIREMENTS:
 The Employer/Client shall ensure that the selected contractor is conversant with and adopts all measures necessary to comply with the relevant Health & Safety legislation for Building Sites and Work Places.
 The Employer/Client is advised that should the works need to be carried out in accordance with the relevant Health & Safety legislation, the relevant Health & Safety legislation shall be required.
 Regulations on Independent Planning Supervisor will be required.

SCOPE OF THE WORKS:
 The works shall comprise of all that is shown on the drawing and shall be carried out in accordance with the specification, variations to contract etc. It is the client or their representative's responsibility to ensure that the works are carried out in accordance with the specification, variations to contract etc.




BLOCK PLAN 1:250

SHBC
 Planning & Development
 2 6 OCT 2009
 Ref: 0845-09

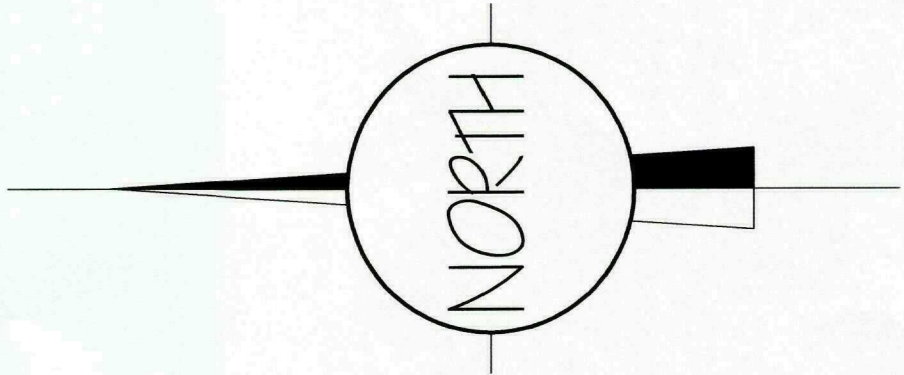


LOCATION PLAN 1:2500

revision	date	init.	revision details.

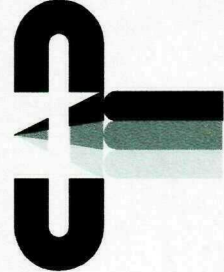

COOPER
 ARCHITECTURAL
 DESIGN
 SPALDING ROAD
 SPALDING, PE41 1HA
 Tel: 01775 711174
 Mobile: 079808 125 778
 E-MAIL: c.a.d@btconnect.com

Client.	SPALDING ROYAL FREE GRAMMAR SCHOOL
Project.	PROPOSED EXTENSION & ALTERATION TO FORM CLASSROOM, STAFF ROOM & ATRIUM HAVERFIELD ROAD SPALDING
Drawing.	BLOCK & LOCATION PLAN
Scale	Drawing No. 181009-04
Date.	Oct '09
	Drawn. J.C.

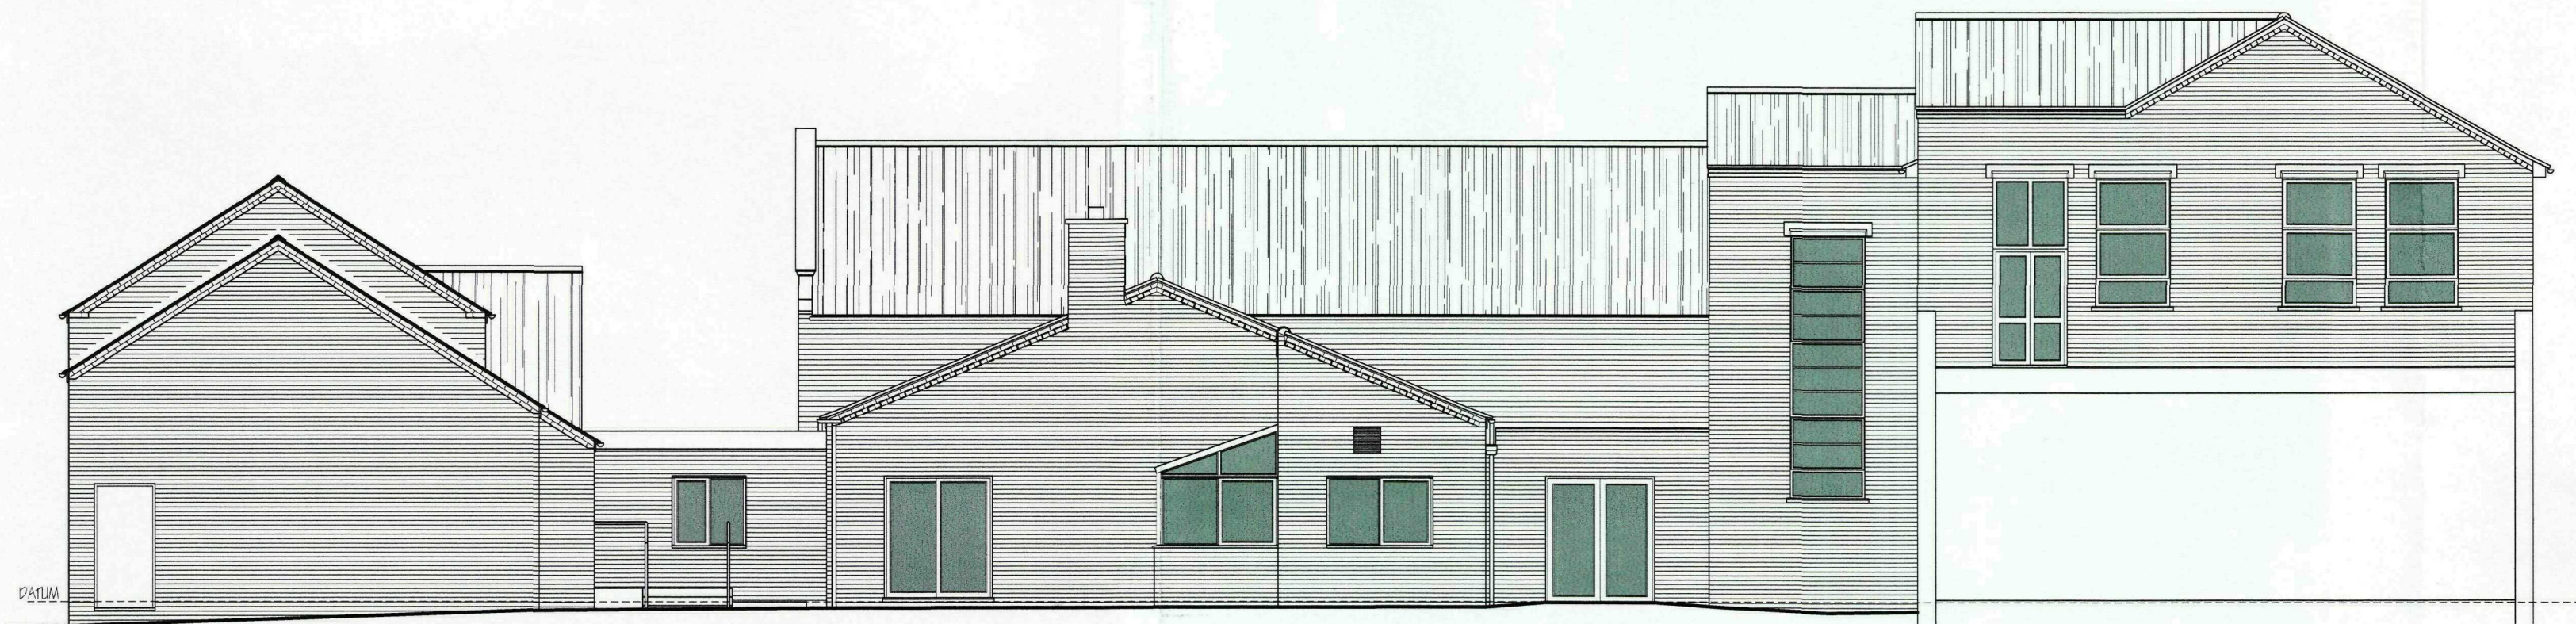

SOUTH ELEVATION EXISTING



WEST ELEVATION EXISTING



SOUTH ELEVATION PROPOSED



WEST ELEVATION PROPOSED



WEST ELEVATION VIEWED FROM ST THOMAS'S ROAD

LIMITATIONS.
This drawing is limited in the amount of information contained and does not purport to contain a full specification of the works. It is solely for the purpose of obtaining Planning/Building Regulation approval.
The drawing must not be used as a contract document. All dimensions shall be taken from site from actual work. Under no circumstances shall measurements be scaled from this drawing for construction or ordering purposes.
All given dimensions shall be checked by the Builder/Contractor and will be his responsibility from commencement of site work.
The works will not be supervised or inspected on site by C.A.D. or any representative thereof. It is the client or their appointed agents responsibility to control workmanship, substitution of materials, adherence to specification, variations to contract etc.

COPYRIGHT RESERVED.
Copies of this drawing must be made only with the written permission of Cooper Architectural Design.

STANDARDS.
All materials to be new unless otherwise stated and all components and materials etc. to be used fitted and installed etc. in strict accordance with manufacturers instruction and relevant Code of Practice.
Materials shall conform to appropriate British Standard Specification or BBA Certificate or European Code equivalent.

HEALTH & SAFETY.
The Employer/Client shall ensure that the selected contractor is conversant with and adopts all measures necessary to achieve compliance with Health & Safety legislation for Building Sites and Work Places.
The Employer/Client is advised that should the works need to comply with the Construction Design and Management Regulations on independent Planning Supervisor will be required.

SCOPE OF THE WORKS.
The works shall comprise of all that is shown on the drawing and details. Work that may not be specifically shown but may be reasonably inferred as necessary to carry out the works shall be deemed to be included.

SHDC
Planning & Development
26 OCT 2009
Ref: 0845-09

revision	date	init.	revision details.


COOPER ARCHITECTURAL DESIGN
80 WINSOVER ROAD
SPALDING, Lincs PE11 1HA
Tel: 01775 711174
Mobile: 07808 125 778
E-MAIL: c.a.d@btconnect.com

Client.
SPALDING ROYAL FREE GRAMMAR SCHOOL.


Project.
PROPOSED EXTENSION & ALTERATION
TO FORM CLASSROOM, STAFF ROOM & ATRIUM
HAVERFIELD ROAD
SPALDING

Drawing.
ELEVATIONS

Scale	1:100	Drawing No.	LB1009-03
Date.	OCT '09	Drawn.	J.C.

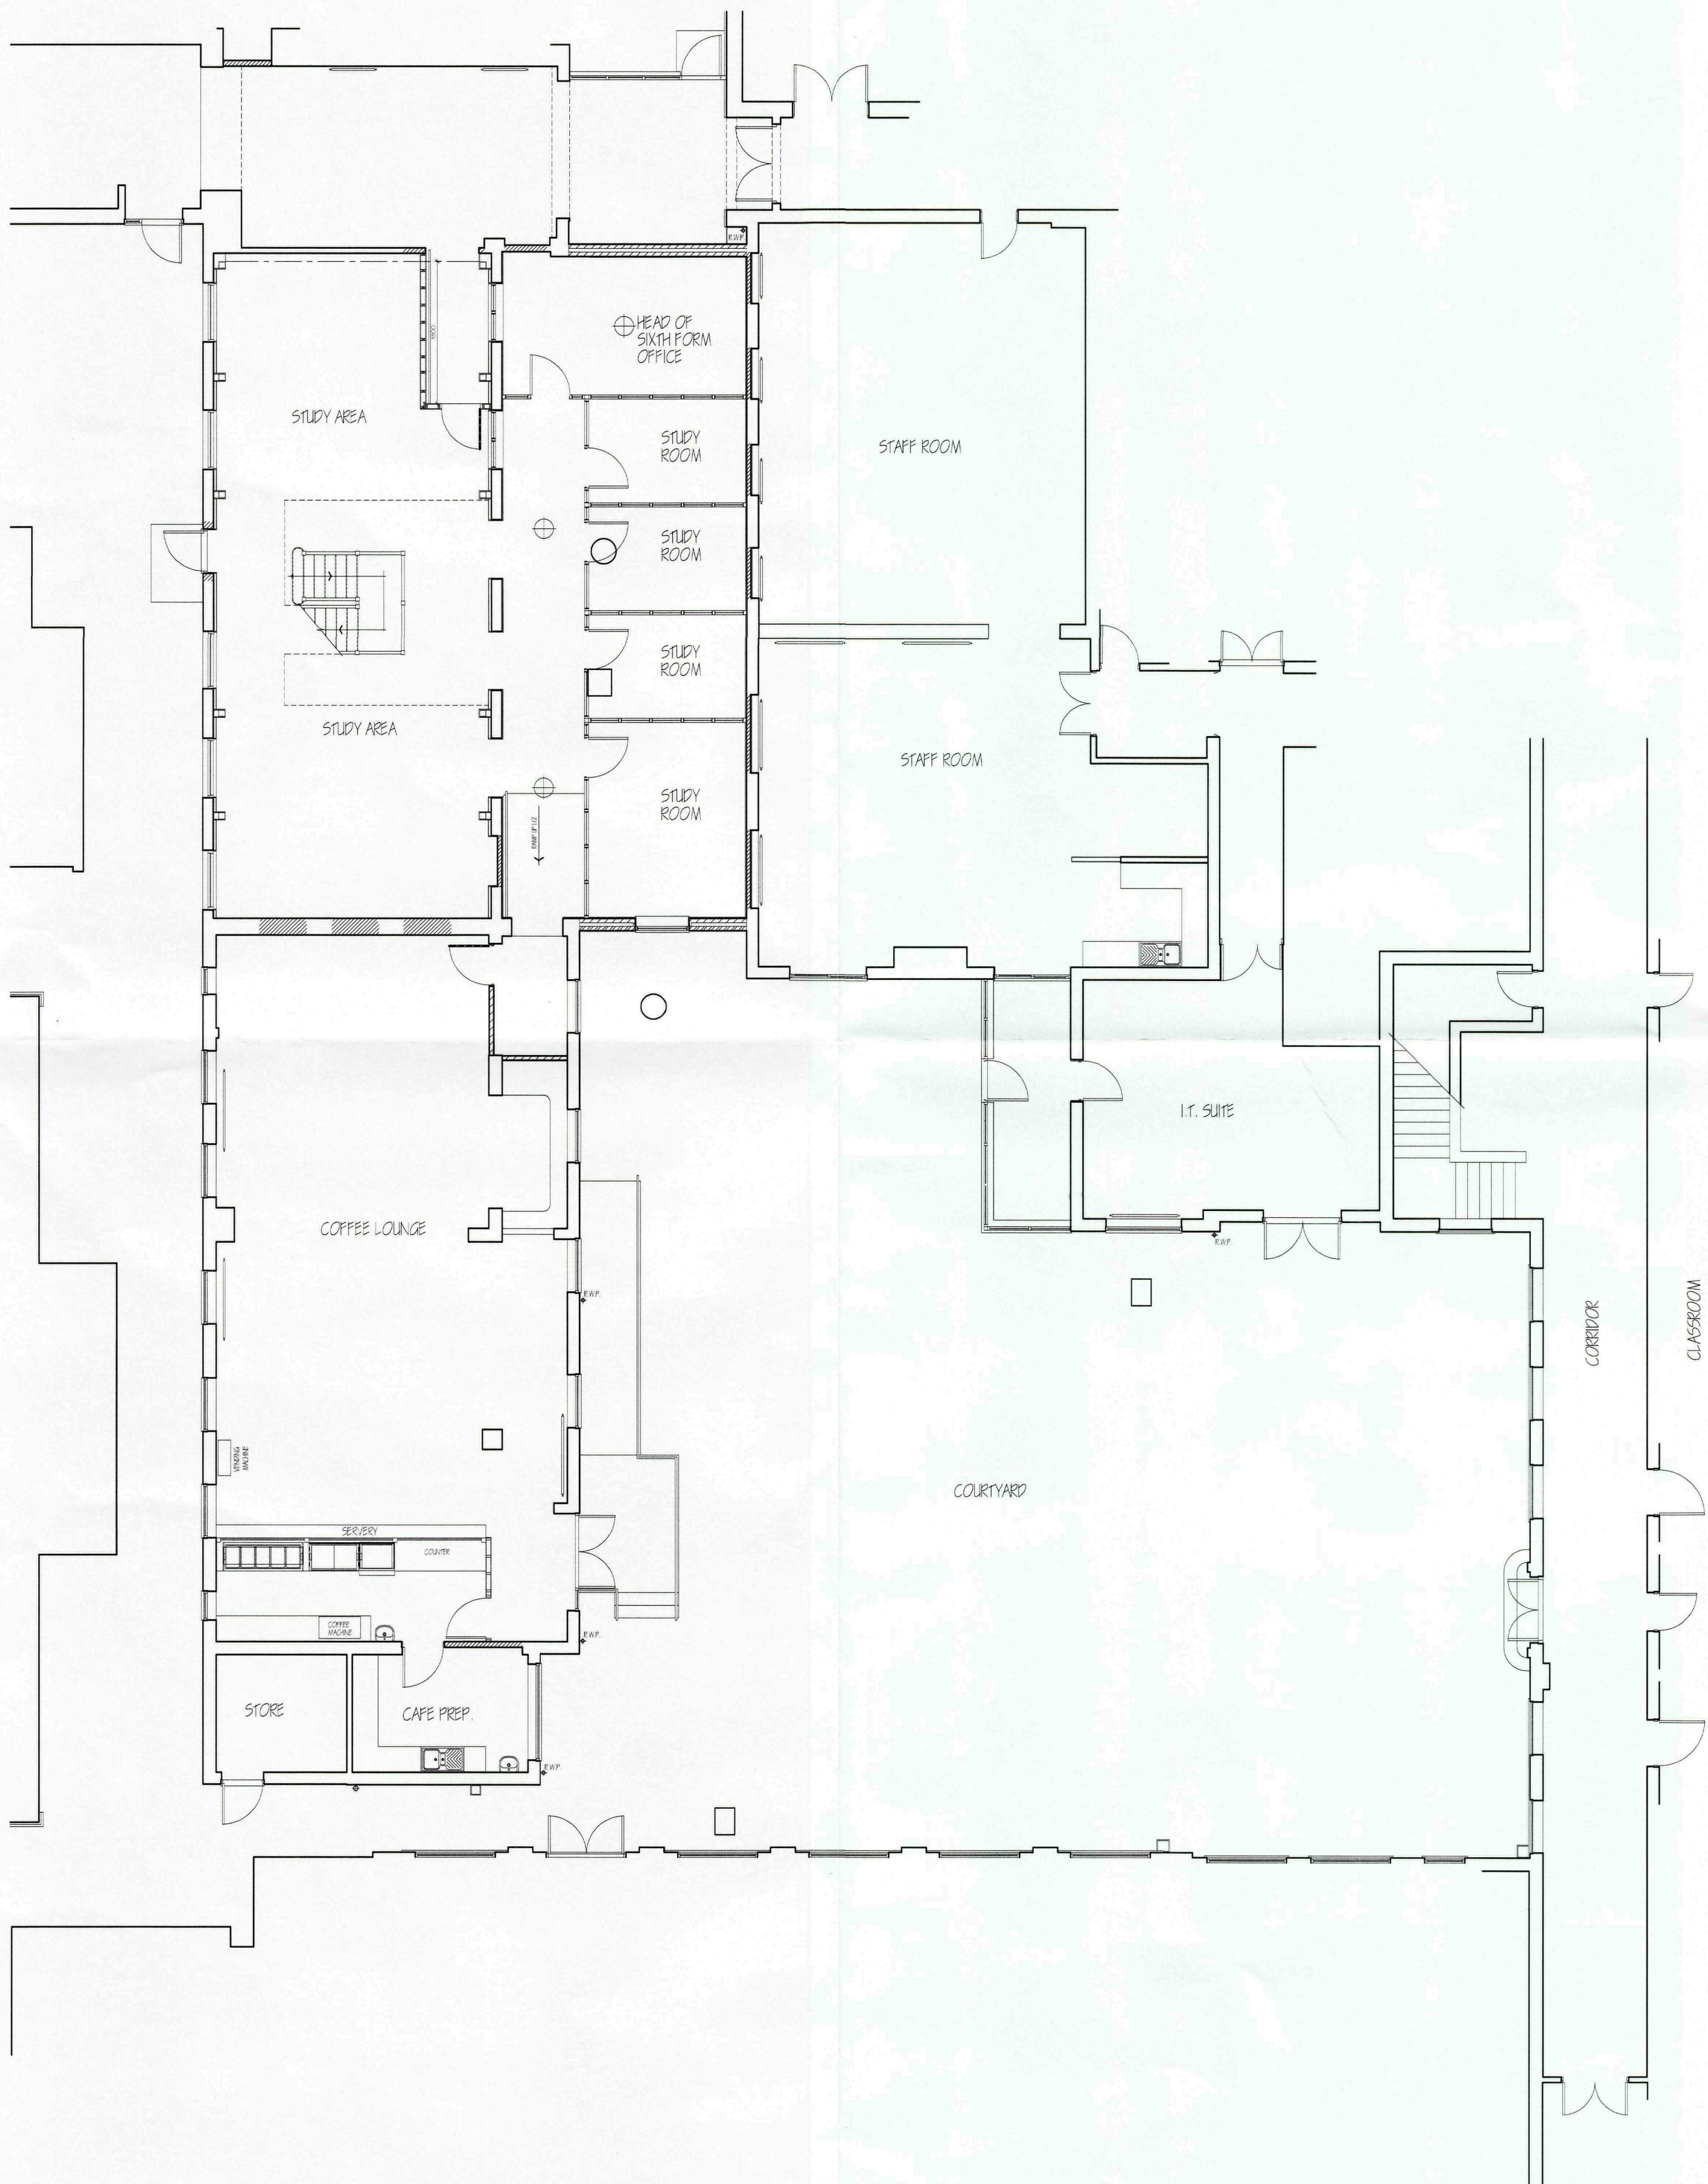

GROUND FLOOR PLAN

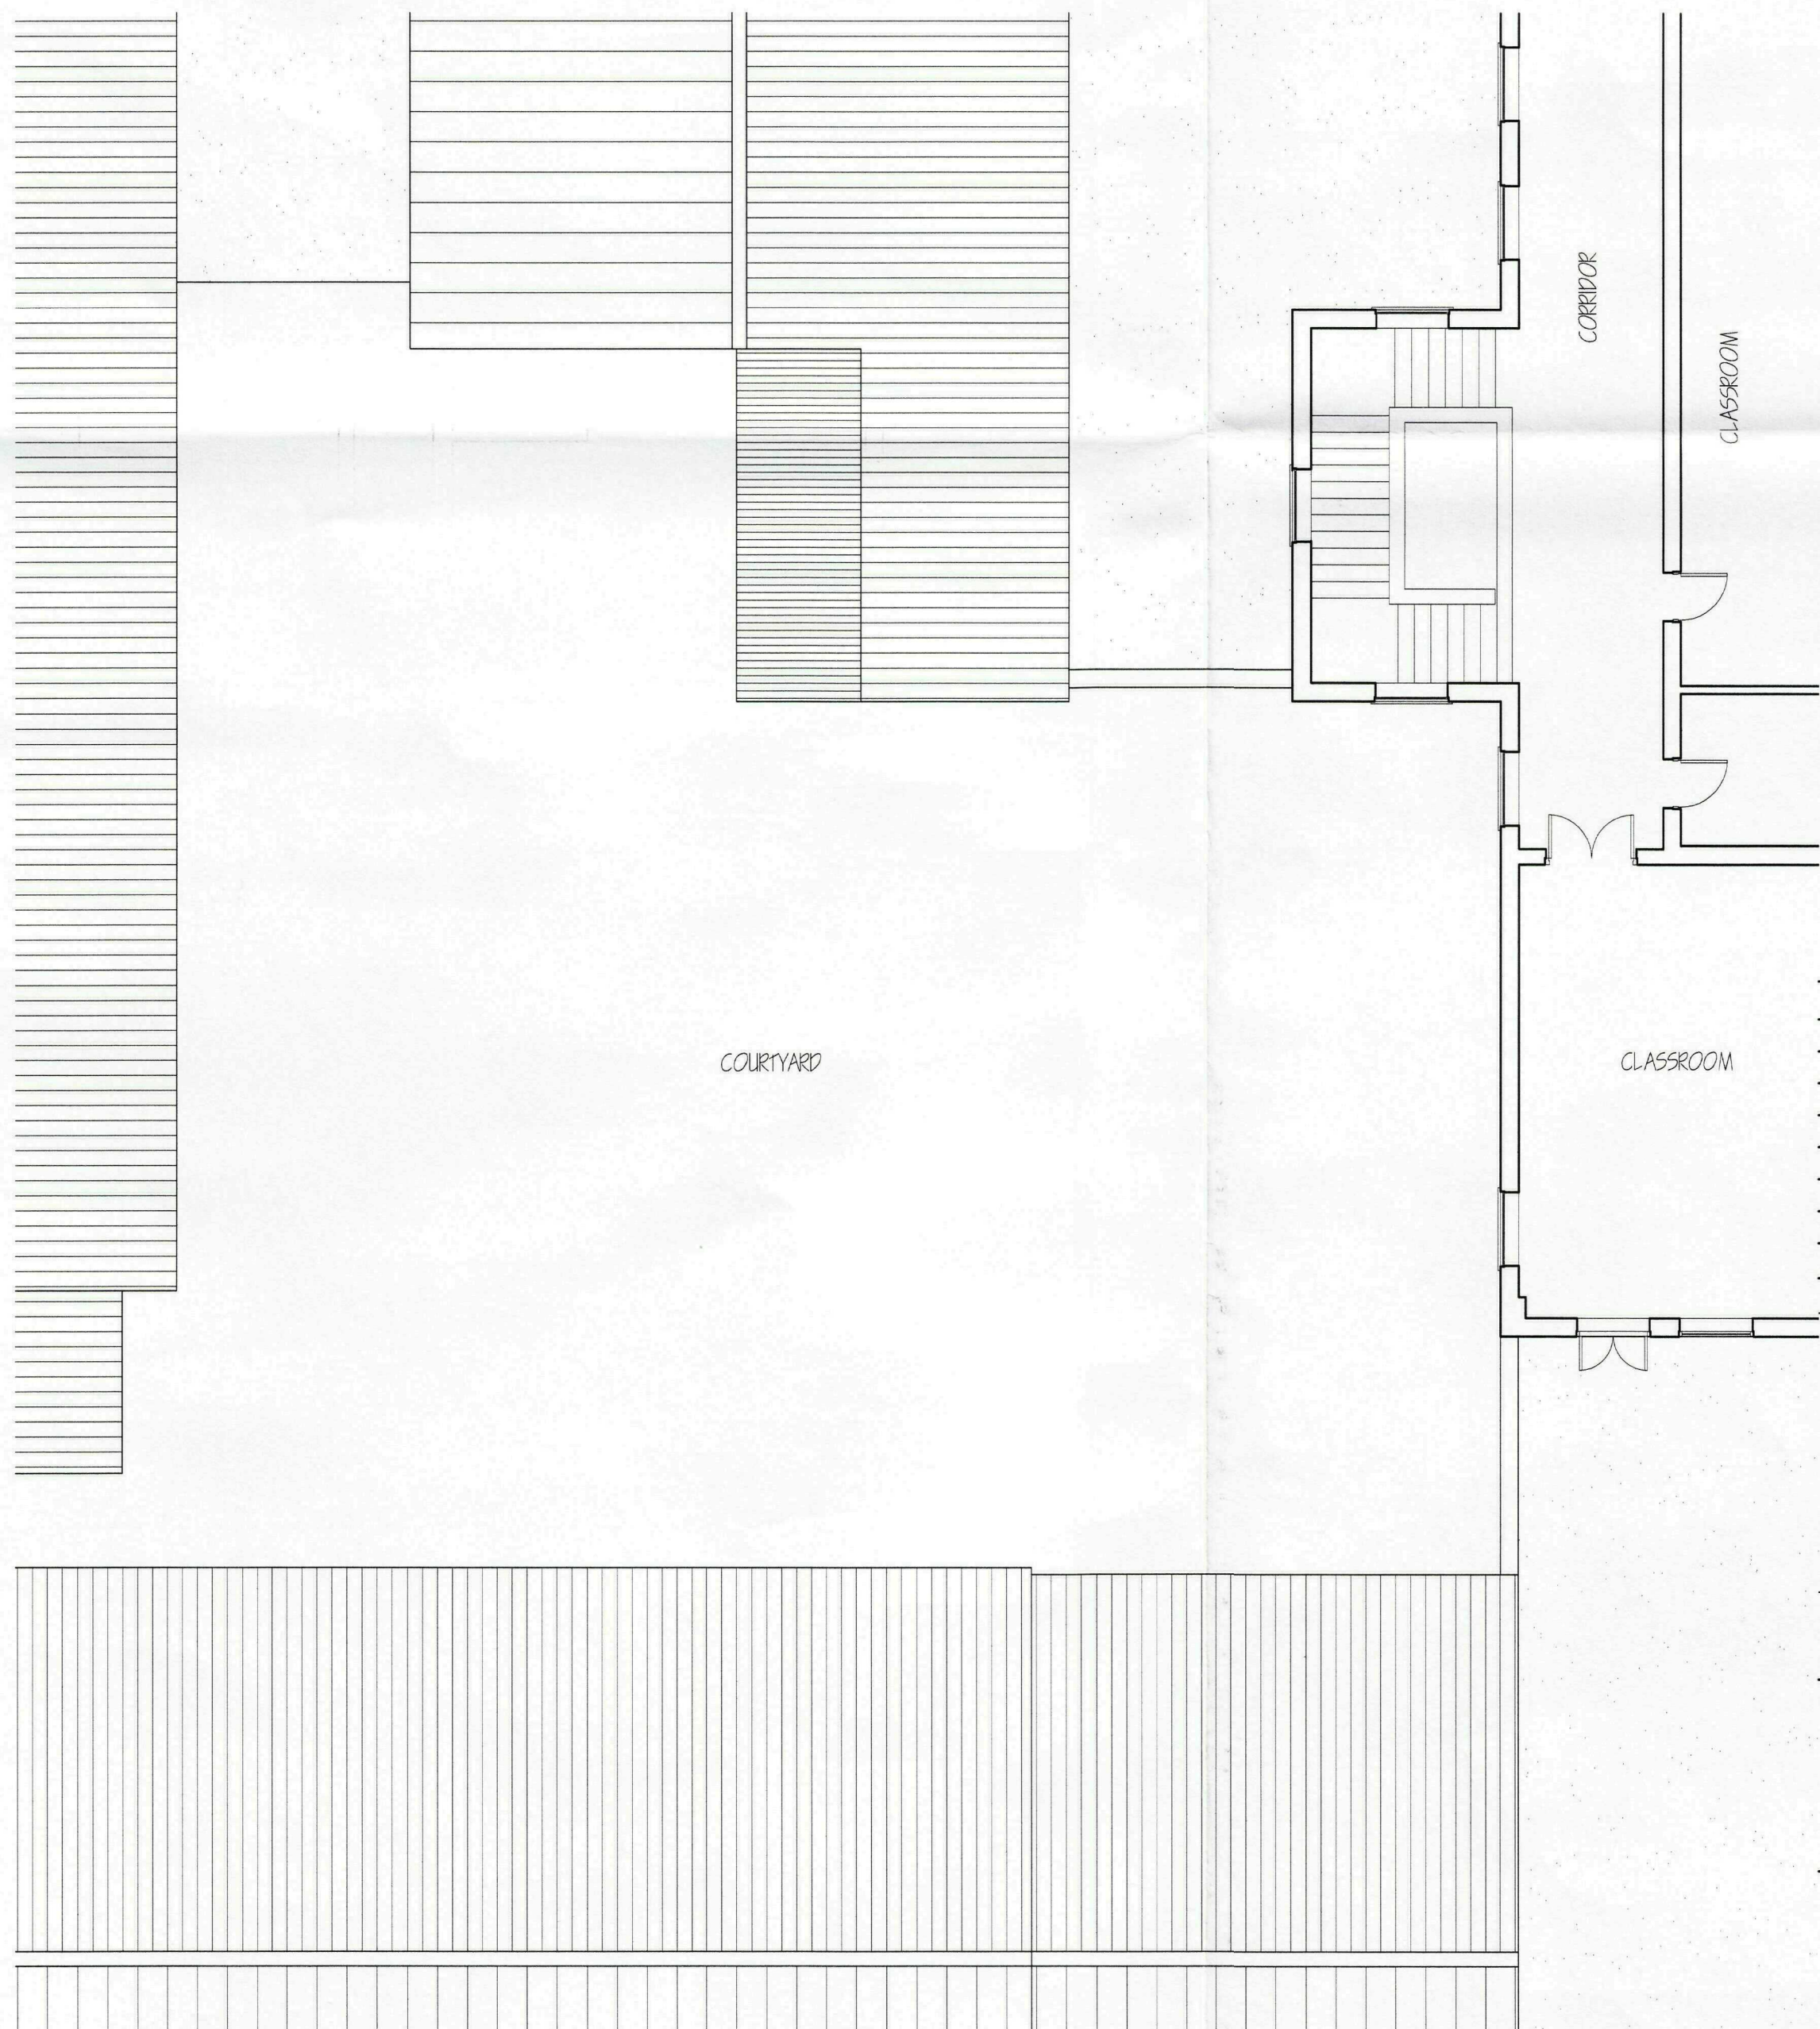

FIRST FLOOR PLAN

LIMITATIONS.
This drawing is limited in the amount of information contained and does not purport to contain a full specification of the works. It is a sole for the purpose of obtaining Planning/Building Regulation approval.
The drawing must not be used as a contract document alone. All dimensions shall be taken from site from actual work. Under no circumstances shall measurements be scaled from this drawing for construction or ordering purposes.
All given dimensions shall be checked by the Builder/Contractor and will be his responsibility from commencement of site work.
The works will not be supervised or inspected on site by C.A.D. or any representative thereof. It is the client or their appointed agents responsibility to control workmanship, substitution of materials, adherence to specification, variations to contract etc.

COPYRIGHT RESERVED.
Copies of this drawing must be made only with the written permission of Cooper Architectural Design.

STANDARDS.
All materials to be new unless otherwise stated and all components and materials etc. to be used fitted and installed etc. in strict accordance with manufacturers instruction and relevant Code of Practice.
Materials shall conform to appropriate British Standard Specification or BBA Certificate or European Code equivalent.

HEALTH & SAFETY.
The Employer/Client shall ensure that the selected contractor is conversant with and adopts all measures necessary to achieve compliance with Health & Safety legislation for Building Sites and Work Places.
The Employer/Client is advised that should the works need to comply with the Construction Design and Management Regulations an independent Planning Supervisor will be required.

SCOPE OF THE WORKS.
The works shall comprise of all that is shown on the drawing and details. Work that may not be specifically shown but may be reasonably inferred as necessary to carry out the works shall be deemed to be included.

SHDC
Planning & Development
26 OCT 2009
Ref: 0845-09

revision	date	init.	revision details


COOPER ARCHITECTURAL DESIGN
90 WINDOVER ROAD
SPALDING, Lincs. PE11 1HA
Tel: 01775 711174
Mobile: 07808 125 778
E-MAIL: c.a.d@btconnect.com

Client.
SPALDING ROYAL FREE GRAMMAR SCHOOL


Project.
PROPOSED EXTENSION & ALTERATION
TO FORM CLASSROOM, STAFF ROOM & ATRIUM
HAVERFIELD ROAD
SPALDING

Drawing.
EXISTING
FLOOR PLANS

Scale 1:100	Drawing No. LB1009-01
Date. OCT '09	Drawn. J.C.

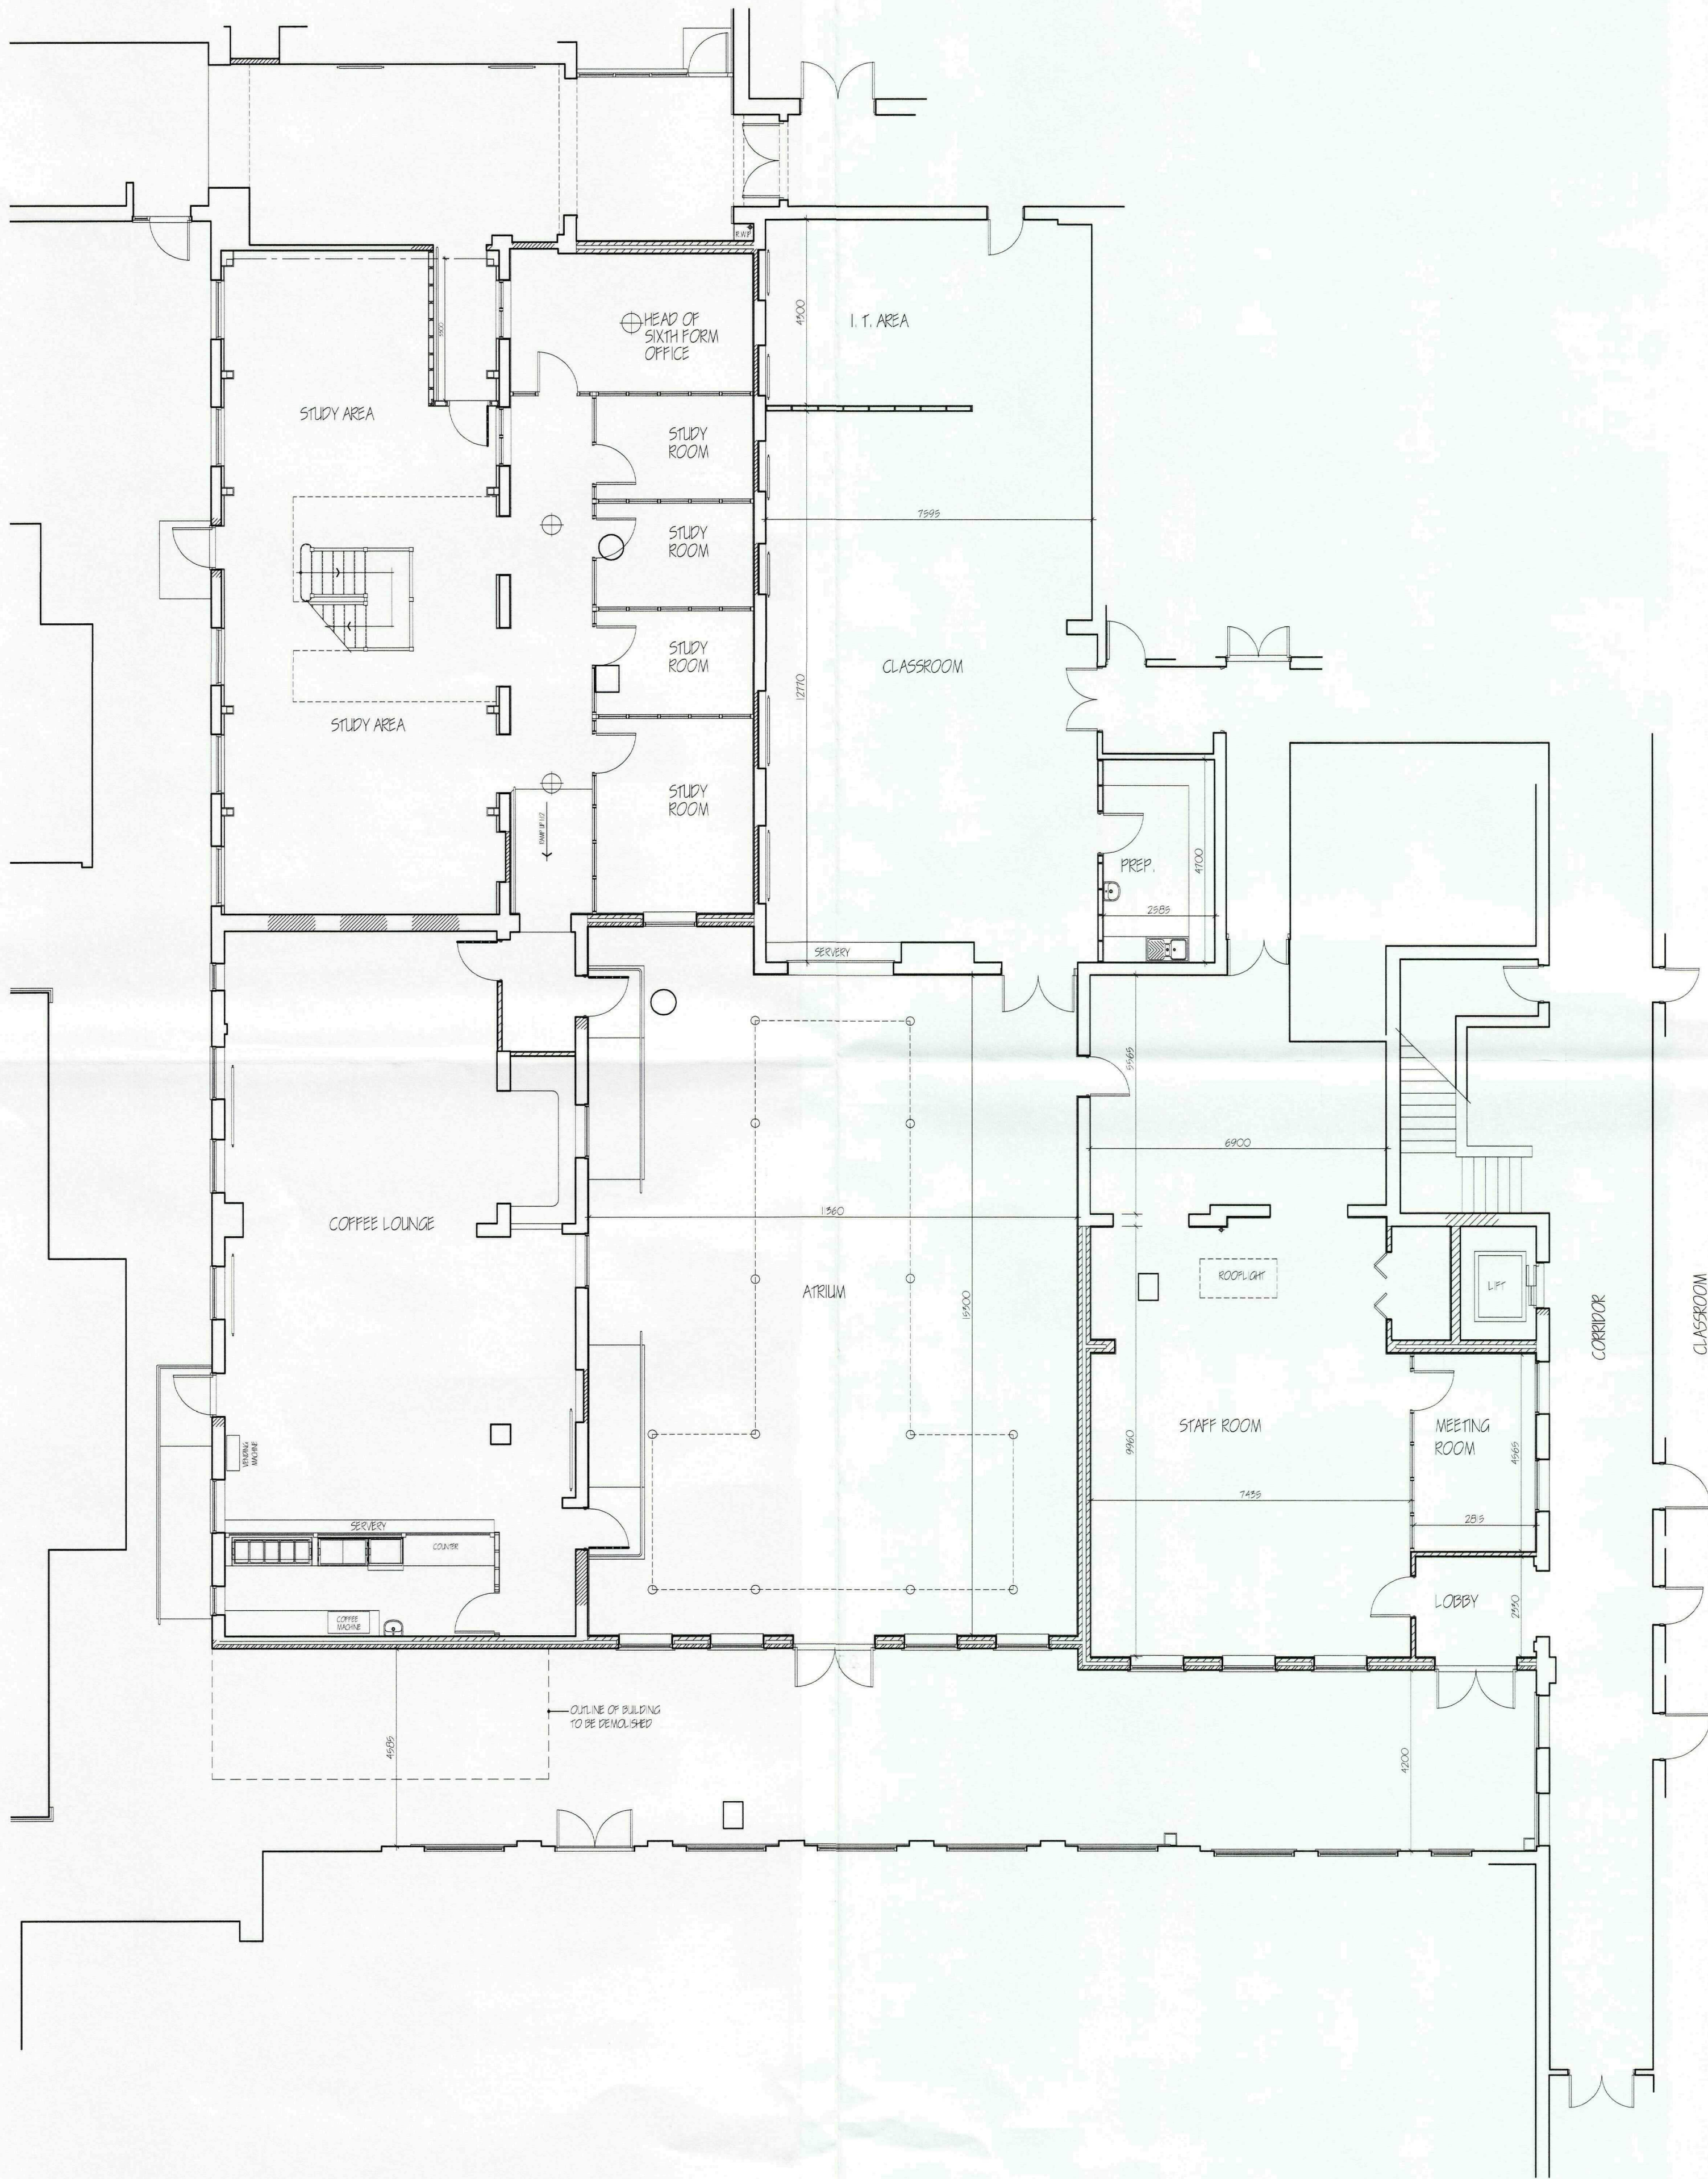

GROUND FLOOR PLAN

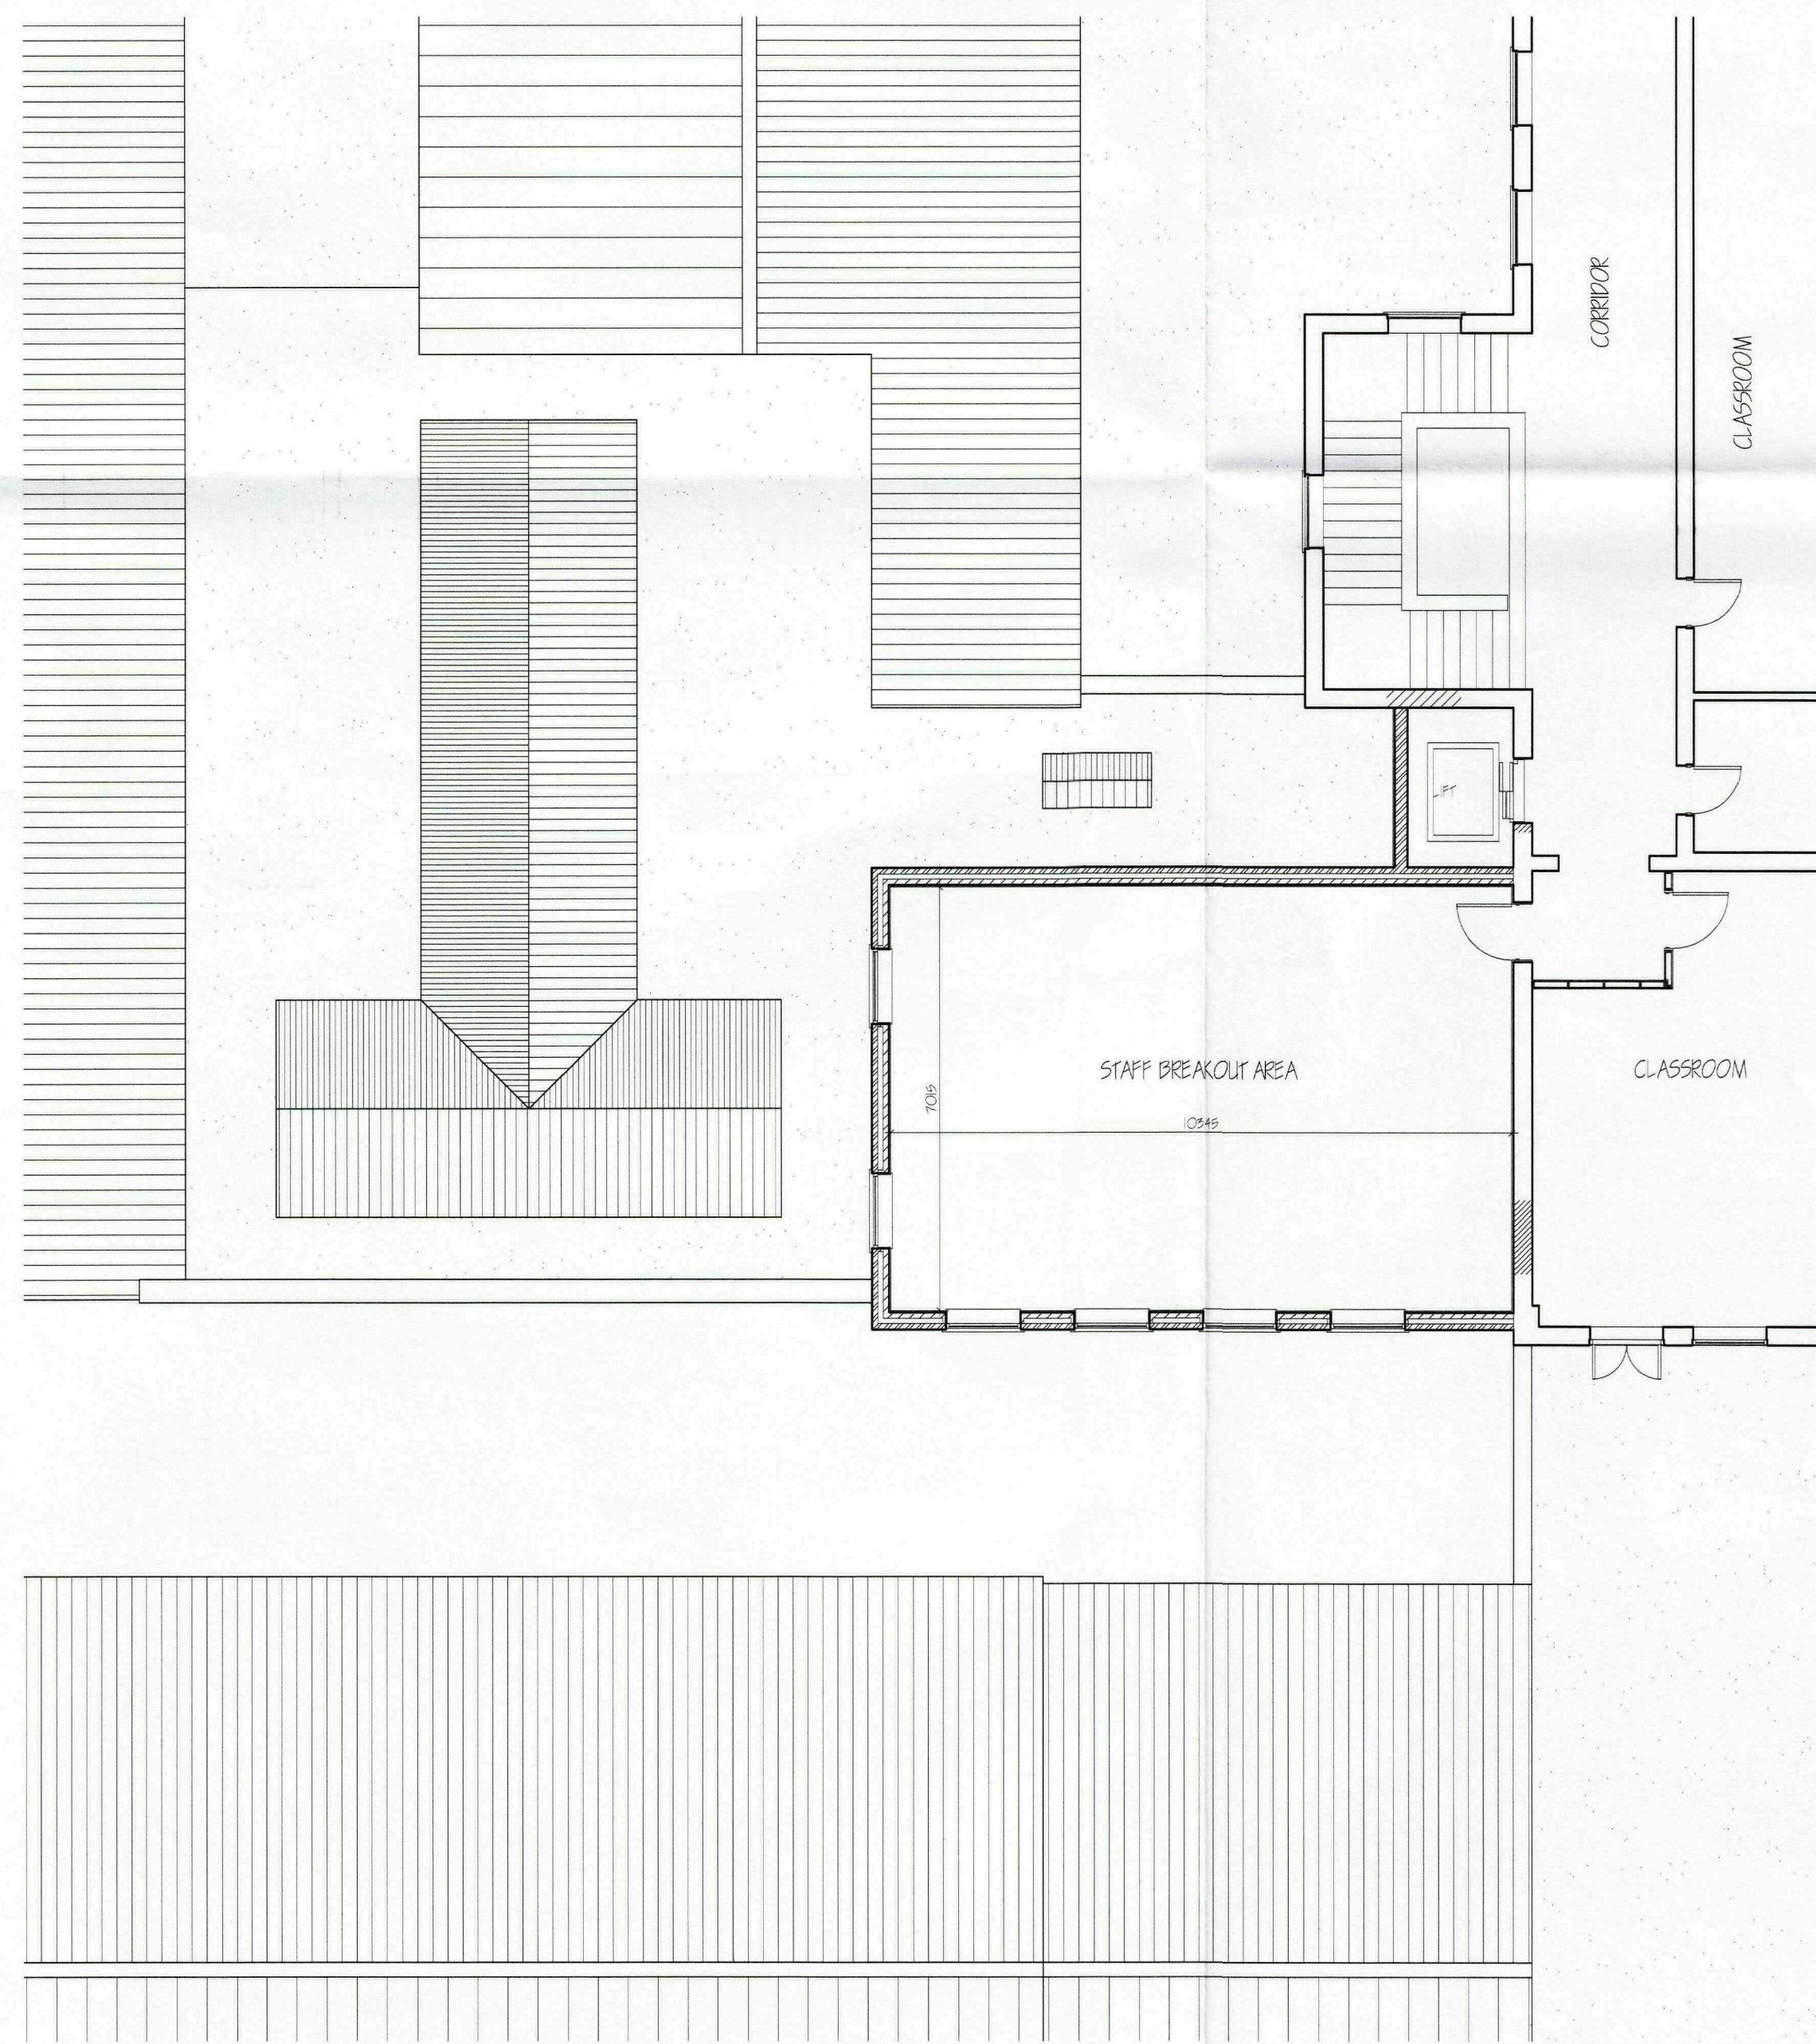

FIRST FLOOR PLAN

LIMITATIONS:
This drawing is limited in the amount of information contained and does not purport to contain a full specification of the works. It is solely for the purpose of obtaining Planning/Building Regulation approval.
The drawing must not be used as a contract document alone. All dimensions shall be taken from site from actual work, under no circumstances shall measurements be scaled from this drawing for construction or ordering purposes.
All given dimensions shall be checked by the Builder/Contractor and will be his responsibility from commencement of site works.
The works will not be supervised or inspected on site by C.A.D. or any representative thereof. It is the client or their appointed agents responsibility to control workmanship, substitution of materials, adherence to specification, variations to contract etc.

COPYRIGHT RESERVED:
Copies of this drawing must be made only with the written permission of Cooper Architectural Design.

STANDARDS:
All materials to be new unless otherwise stated and all components and materials etc. to be used fitted and installed etc. in strict accordance with manufacturers instruction and relevant Code of Practice.
Materials shall conform to appropriate British Standard Specification or BSA Certificate or European Code equivalent.

HEALTH & SAFETY:
The Employer/Client shall ensure that the selected contractor is conversant with and adopts all measures necessary to achieve compliance with Health & Safety legislation for Building Sites and Work Places.
The Employer/Client is advised that should the works need to comply with the Construction Design and Management Regulations an independent Planning Supervisor will be required.

SCOPE OF THE WORKS:
The works shall comprise of all that is shown on the drawing and details. Work that may not be specifically shown but may be reasonably inferred as necessary to carry out the works shall be deemed to be included.

SHDC
Planning & Development
26 OCT 2009
Ref: 0845-09

revision	date	init.	revision details.

COOPER ARCHITECTURAL DESIGN
80 WINDOVER ROAD
SPALDING, LINCS PE11 1HA
Tel: 01775 711174
Mobile: 07808 125 778
E-MAIL: c.a.d@btconnect.com

Client.
SPALDING ROYAL FREE GRAMMAR SCHOOL

Project.
PROPOSED EXTENSION & ALTERATION
TO FORM CLASSROOM, STAFF ROOM & ATRIUM
HAVERFIELD ROAD
SPALDING

Drawing.
PROPOSED
FLOOR PLANS

Scale	1:100	Drawing No.	LB1009-02
Date.	OCT '09	Drawn.	J.C.