


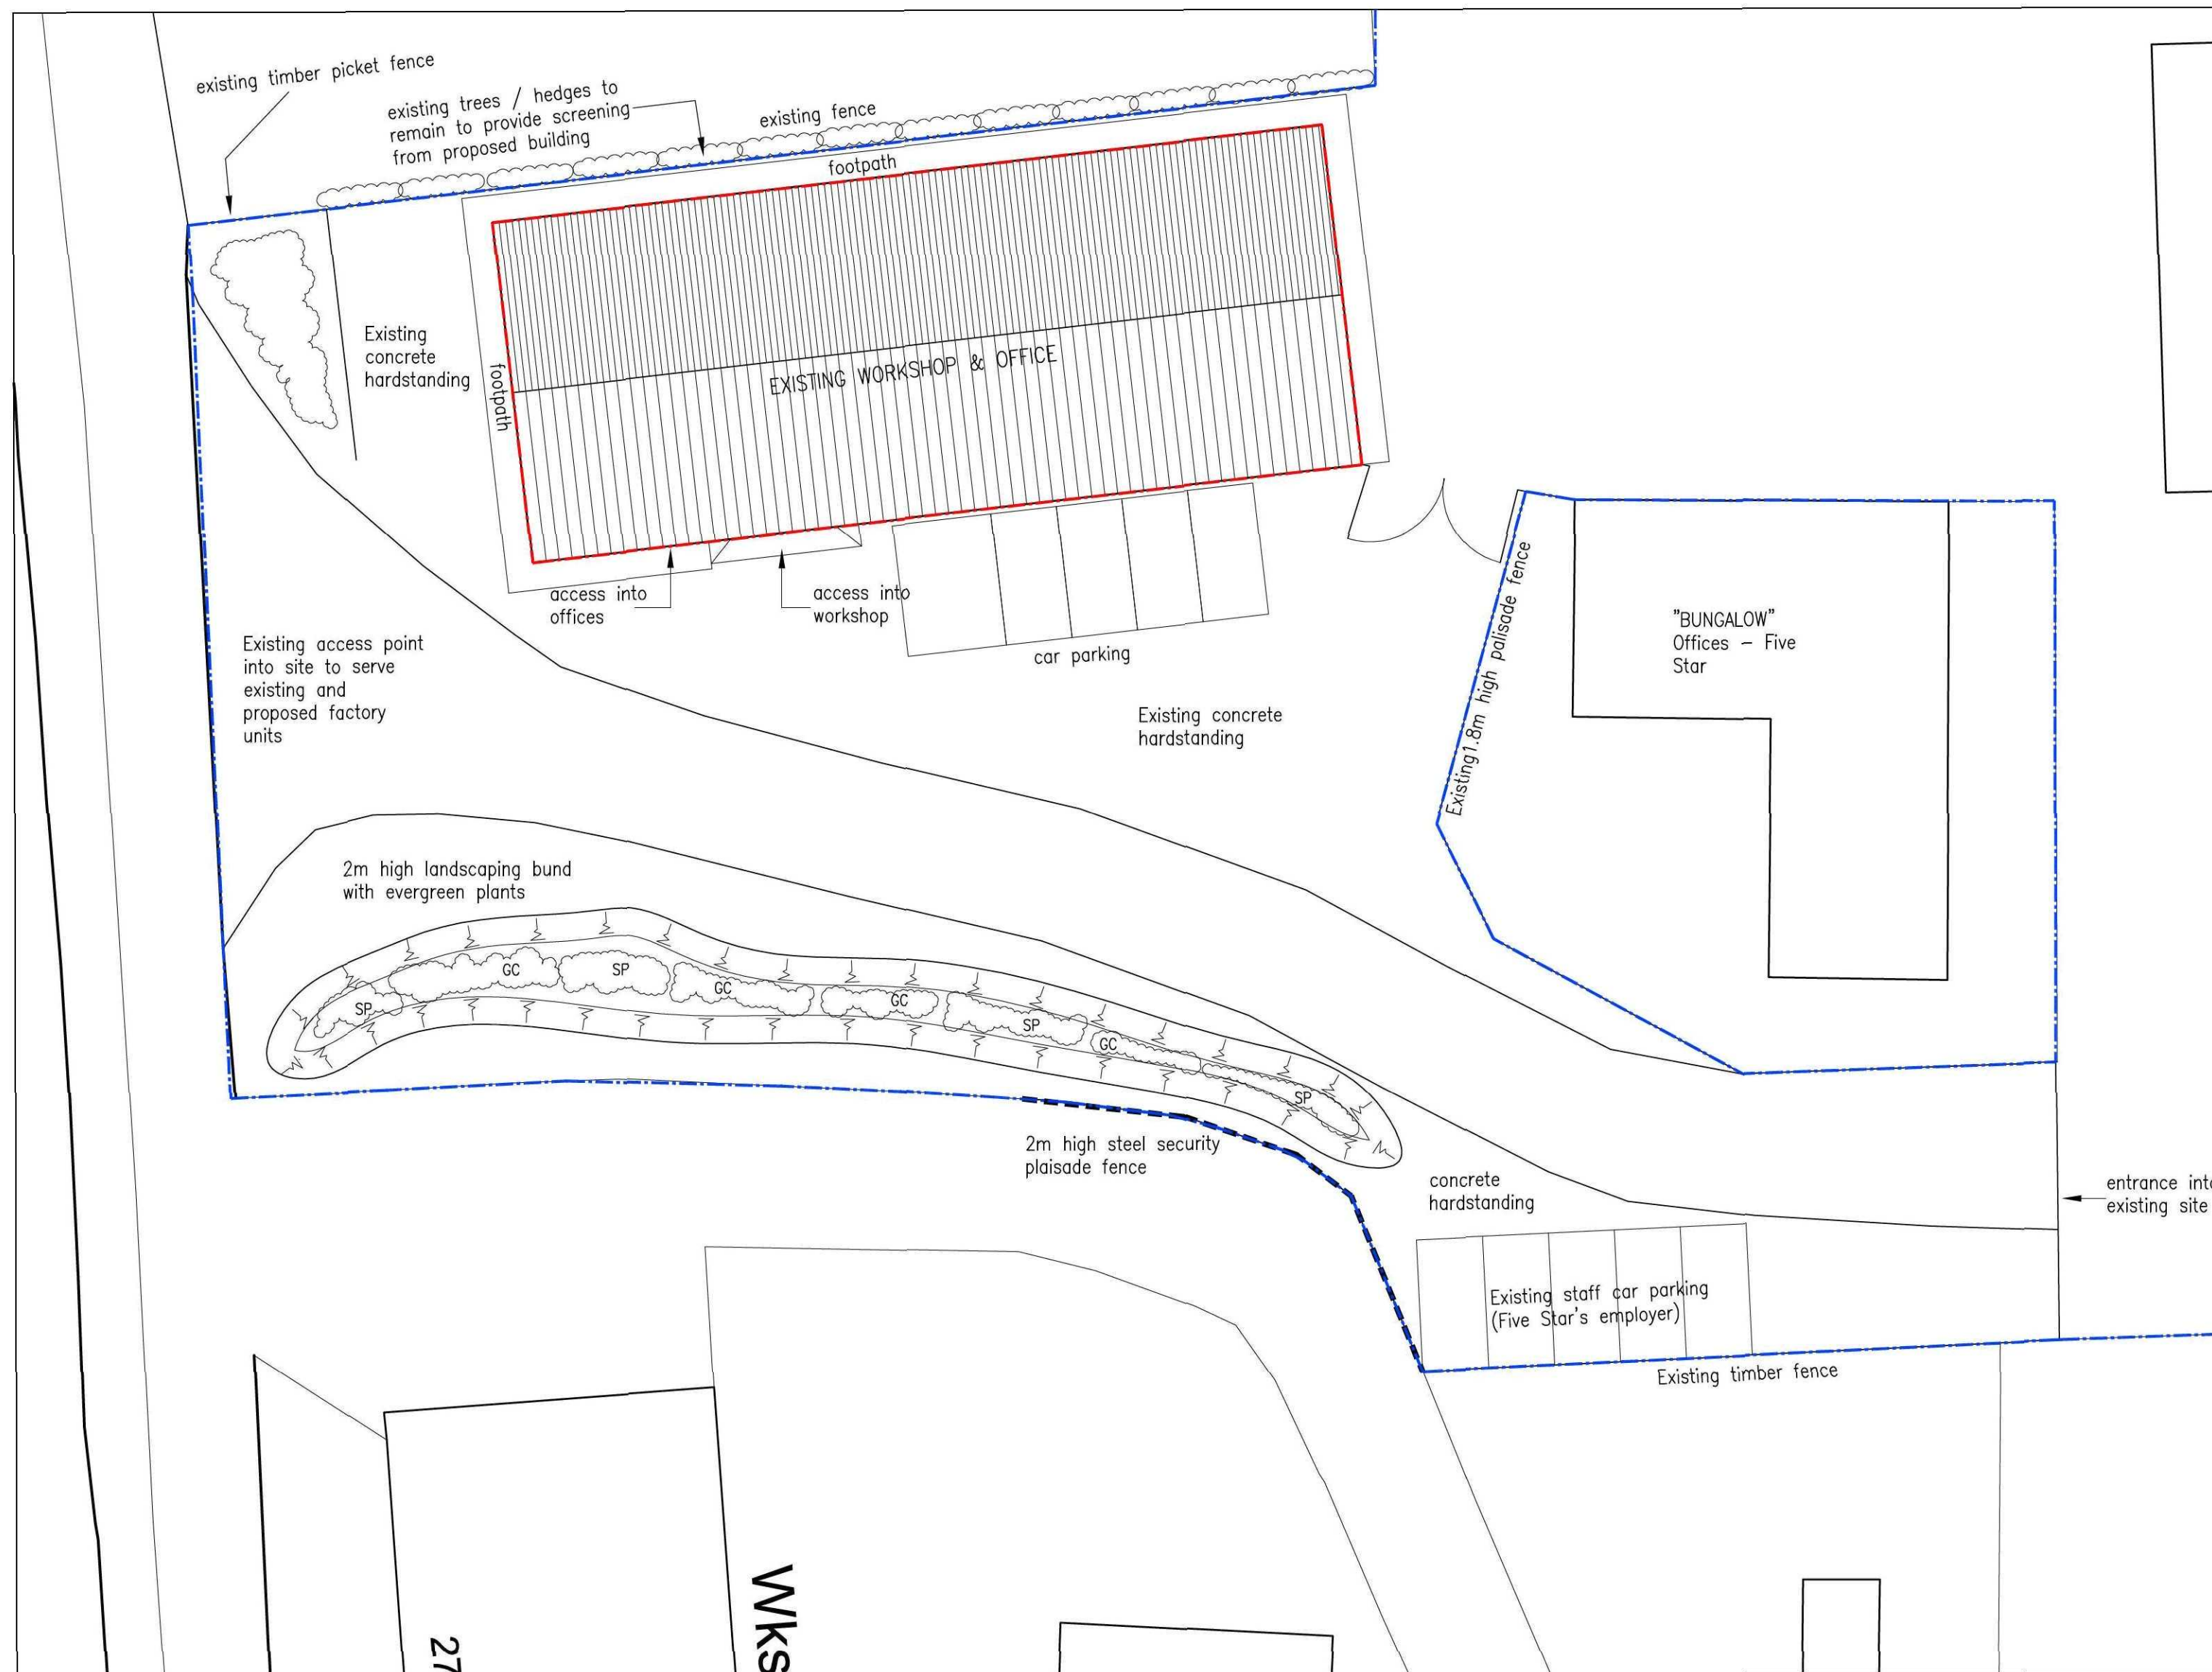

Existing Site Plan 1:200



Location Plan 1:1250

Peter Humphrey Associates Ltd.
ARCHITECTURAL DESIGN AND BUILDING

PROJECT

Proposed Change of Use
Kellett Gate
Low Fulney
Spalding
Lincolnshire

DRAWING TITLE

Existing site plan


CLIENT

W.H. Shoebridge & Sons Ltd.

DATE October 2011 SCALE as shown

JOB No. 4753-EX02

DO NOT SCALE FROM THIS DRAWING
COPYRIGHT: THIS DRAWING MUST NOT BE ISSUED, LOANED OR COPIED
WITHOUT THE CONSENT OF PETER HUMPHREY ASSOCIATES

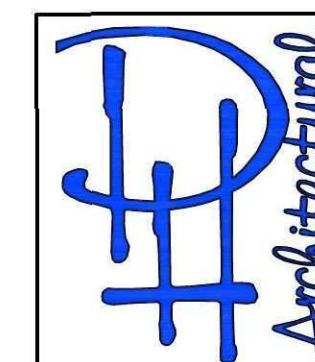

Peter Humphrey Associates
ARCHITECTURAL DESIGN AND BUILDING

TELEPHONE 01945 466 966
FAX 01945 466 433
E-MAIL: info@peterhumphrey.co.uk

30 OLD MARKET WISBECH CAMBS PE13 1NB

