




Front Elevation 1:100

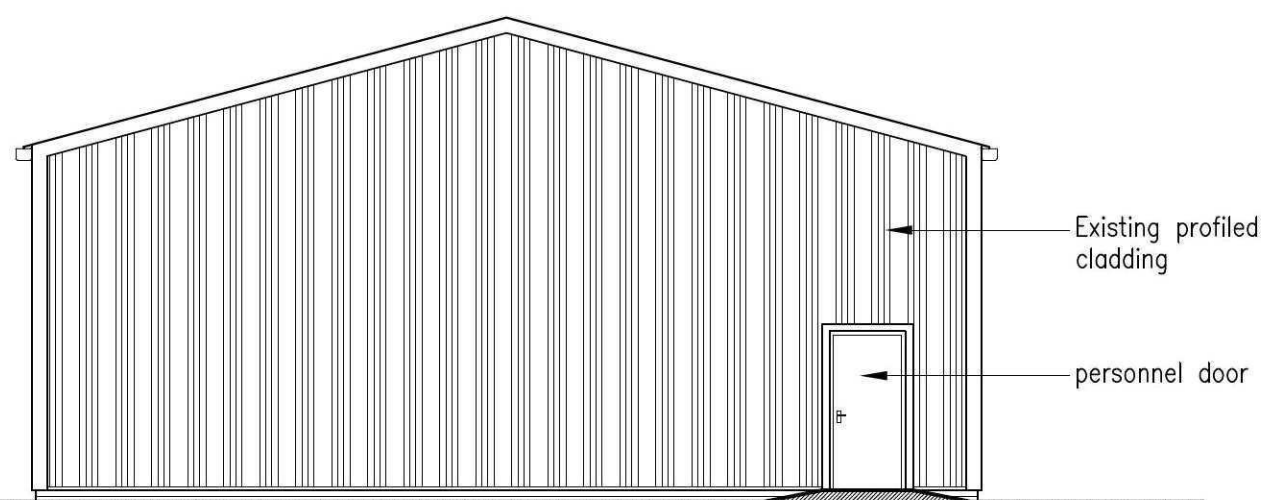


Side Elevation

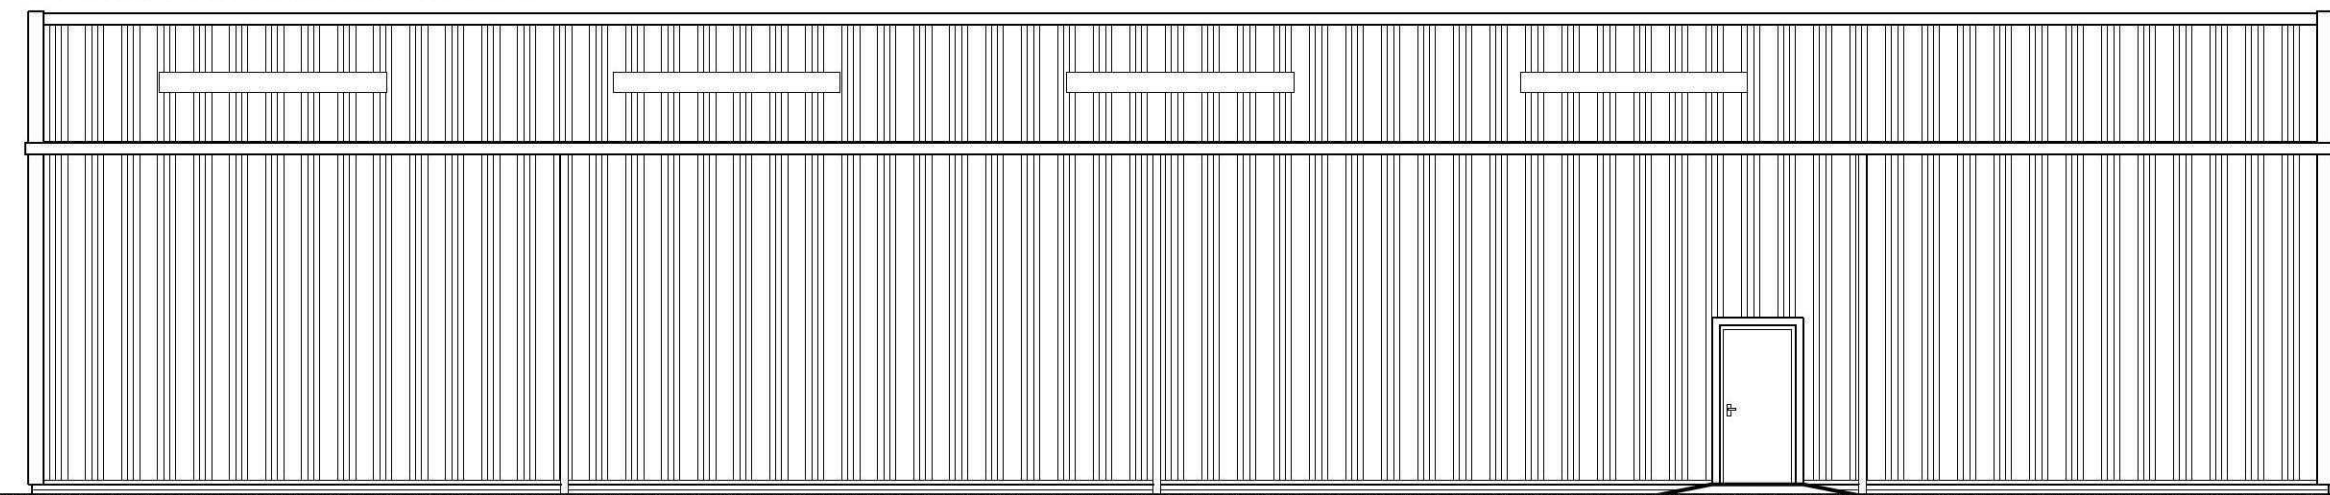

Rear Elevation

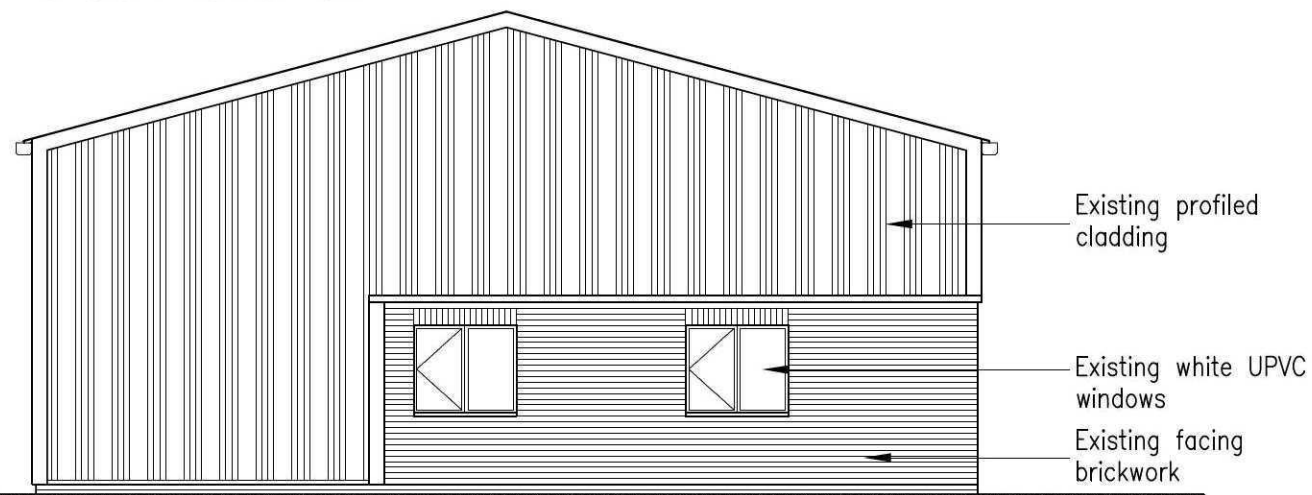

Side Elevation

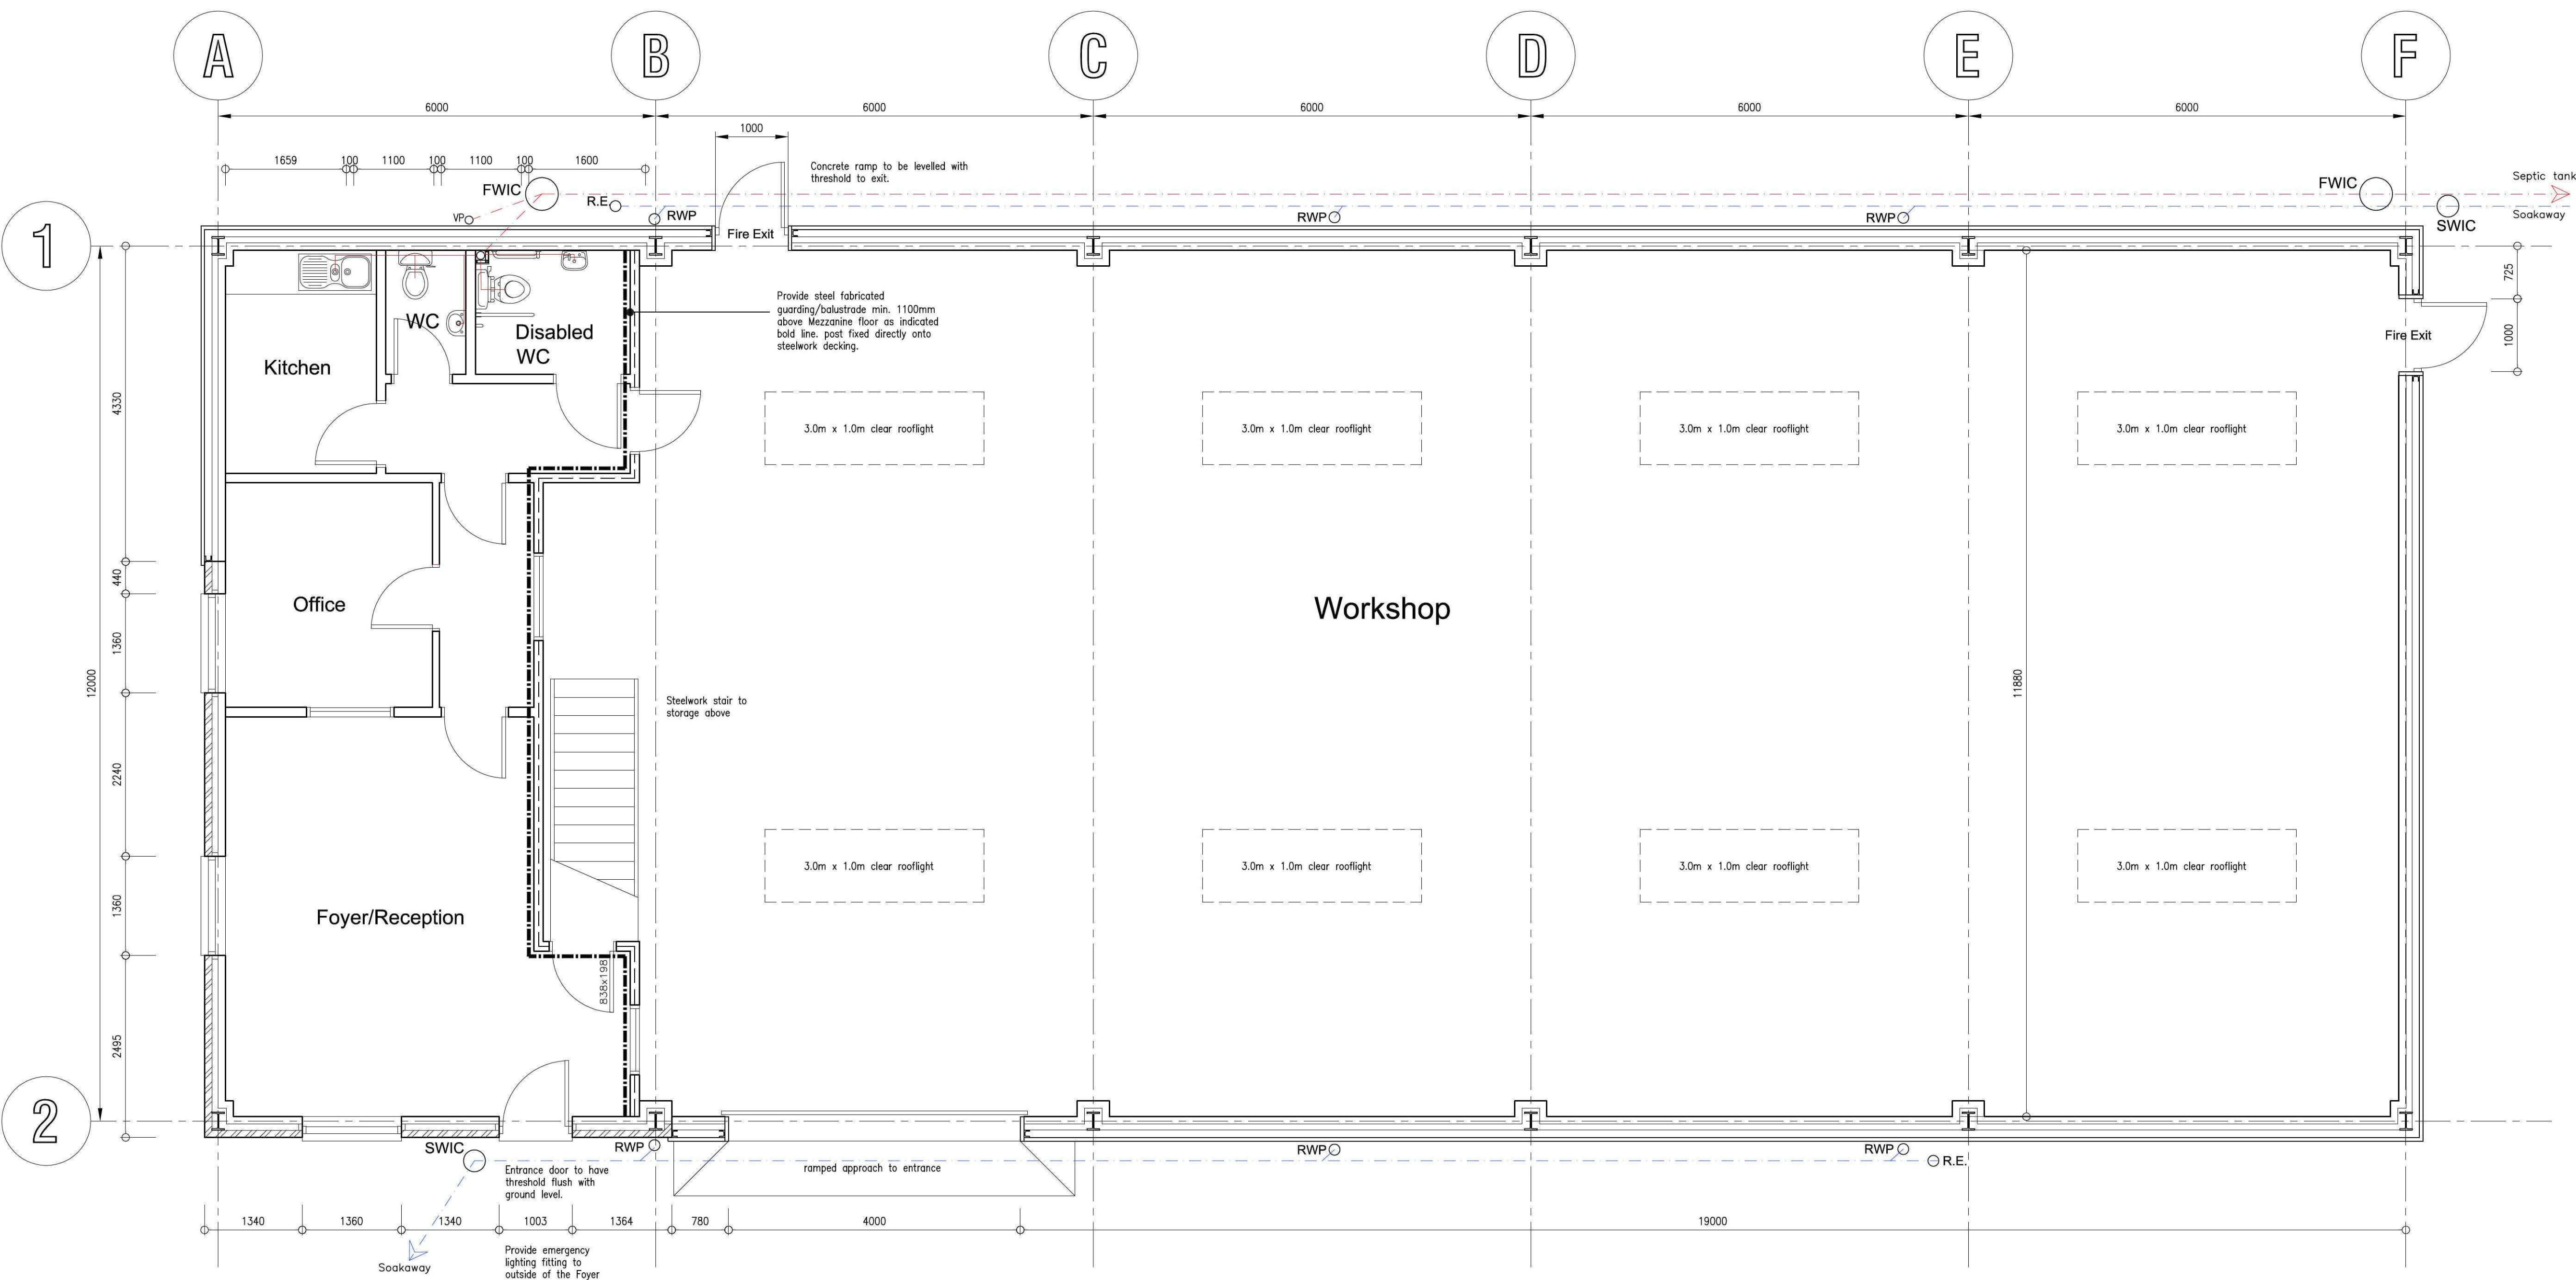

Peter Humphrey Associates Ltd.
ARCHITECTURAL DESIGN AND BUILDING

PROJECT
Proposed Change of Use
Kellett Gate
Low Fulney
Spalding
Lincolnshire

DRAWING TITLE
Existing plan and Elevations

CLIENT
W.H. Shoebridge & Sons Ltd.

DATE: October 2011 SCALE: as shown JOB No: 4753-EX01

DO NOT SCALE FROM THIS DRAWING
COPYRIGHT: THIS DRAWING MUST NOT BE ISSUED, LOANED OR COPIED
WITHOUT THE CONSENT OF PETER HUMPHREY ASSOCIATES

Peter Humphrey Associates
ARCHITECTURAL DESIGN AND BUILDING
TELEPHONE 01945 466 966
FAX 01945 466 433
E-MAIL: info@peterhumphrey.co.uk
30 OLD MARKET WISBECH CAMBS PE13 1NB

Architectural
Chartered Institute of
Architectural Technologists