


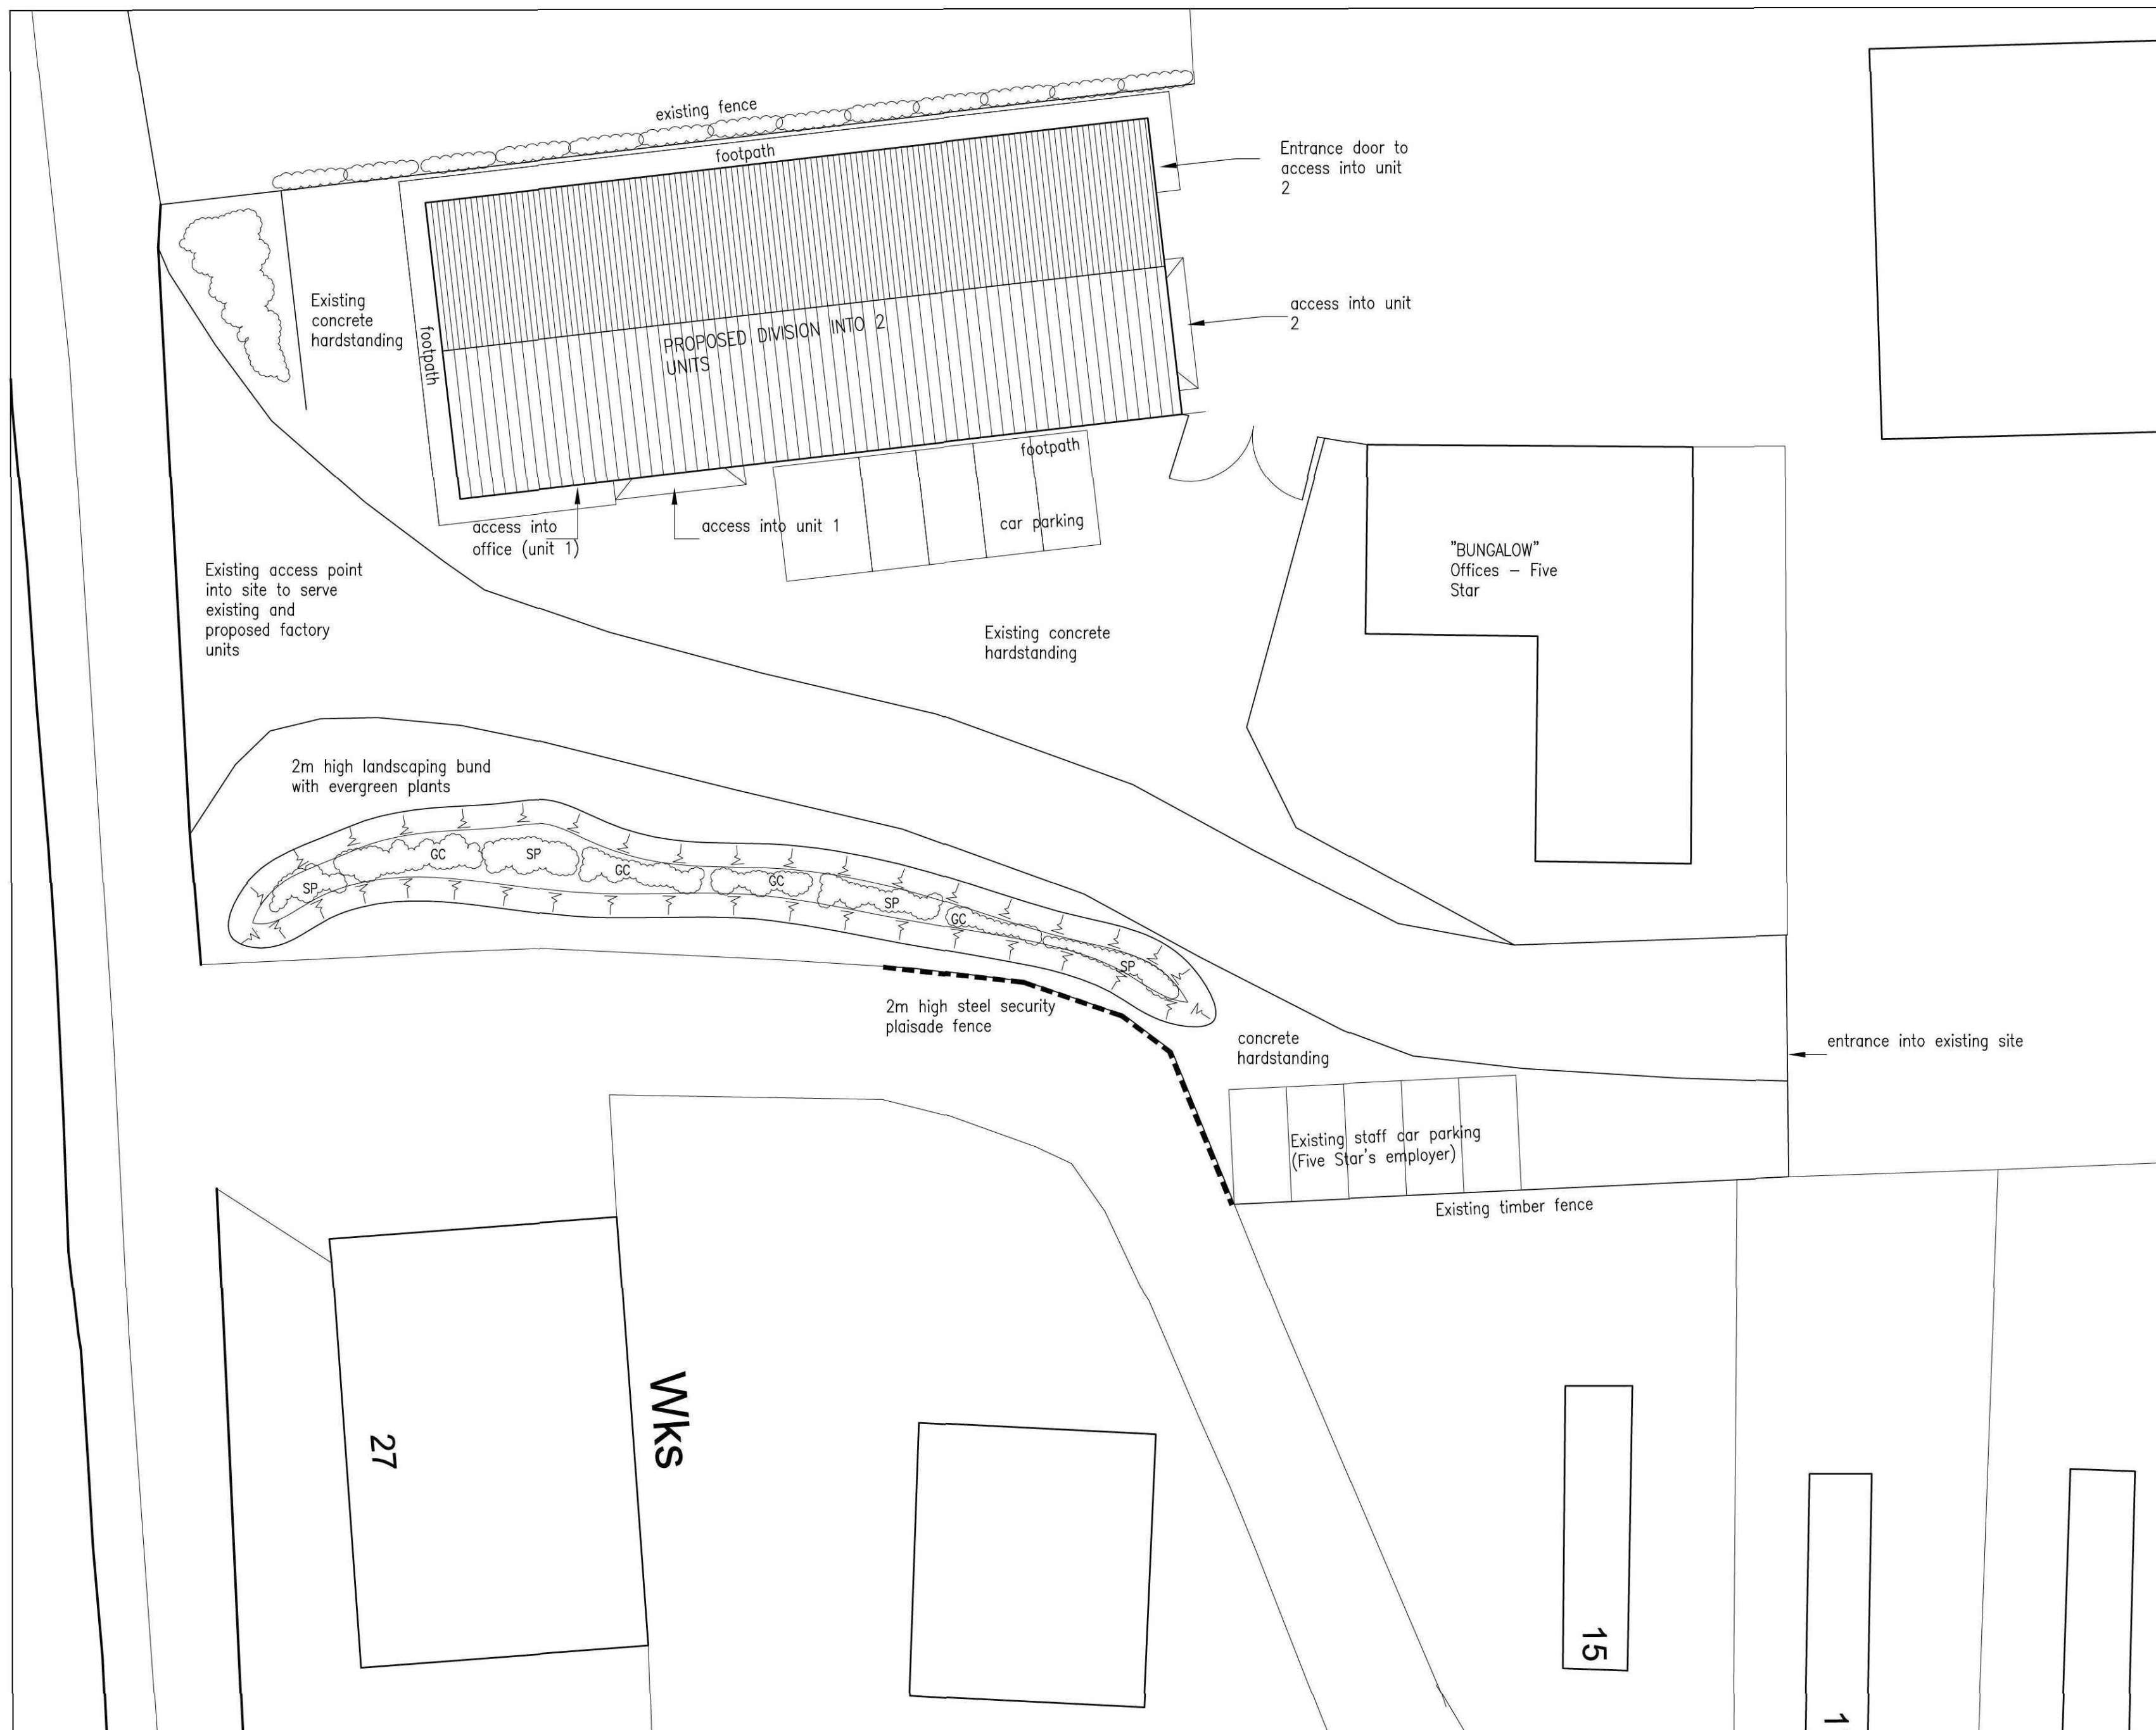

Proposed Site Plan 1:200

Peter Humphrey Associates Ltd.
ARCHITECTURAL DESIGN AND BUILDING

PROJECT

Proposed Change of Use
Kellett Gate
Low Fulney
Spalding
Lincolnshire

DRAWING TITLE

Proposed site plan

CLIENT


W.H. Shoebridge & Sons Ltd.

DATE October 2011

SCALE as shown

JOB No. 4753-P02

DO NOT SCALE FROM THIS DRAWING
COPYRIGHT: THIS DRAWING MUST NOT BE ISSUED, LOANED OR COPIED
WITHOUT THE CONSENT OF PETER HUMPHREY ASSOCIATES

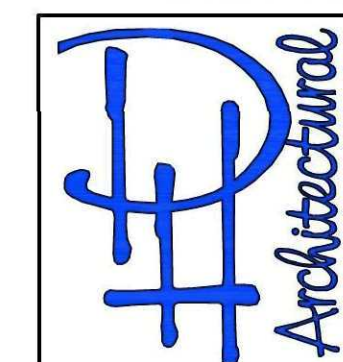

Peter Humphrey Associates
ARCHITECTURAL DESIGN AND BUILDING

TELEPHONE 01945 466 966
FAX 01945 466 433
E-MAIL: info@peterhumphrey.co.uk

30 OLD MARKET WISBECH CAMBS PE13 1NB

