


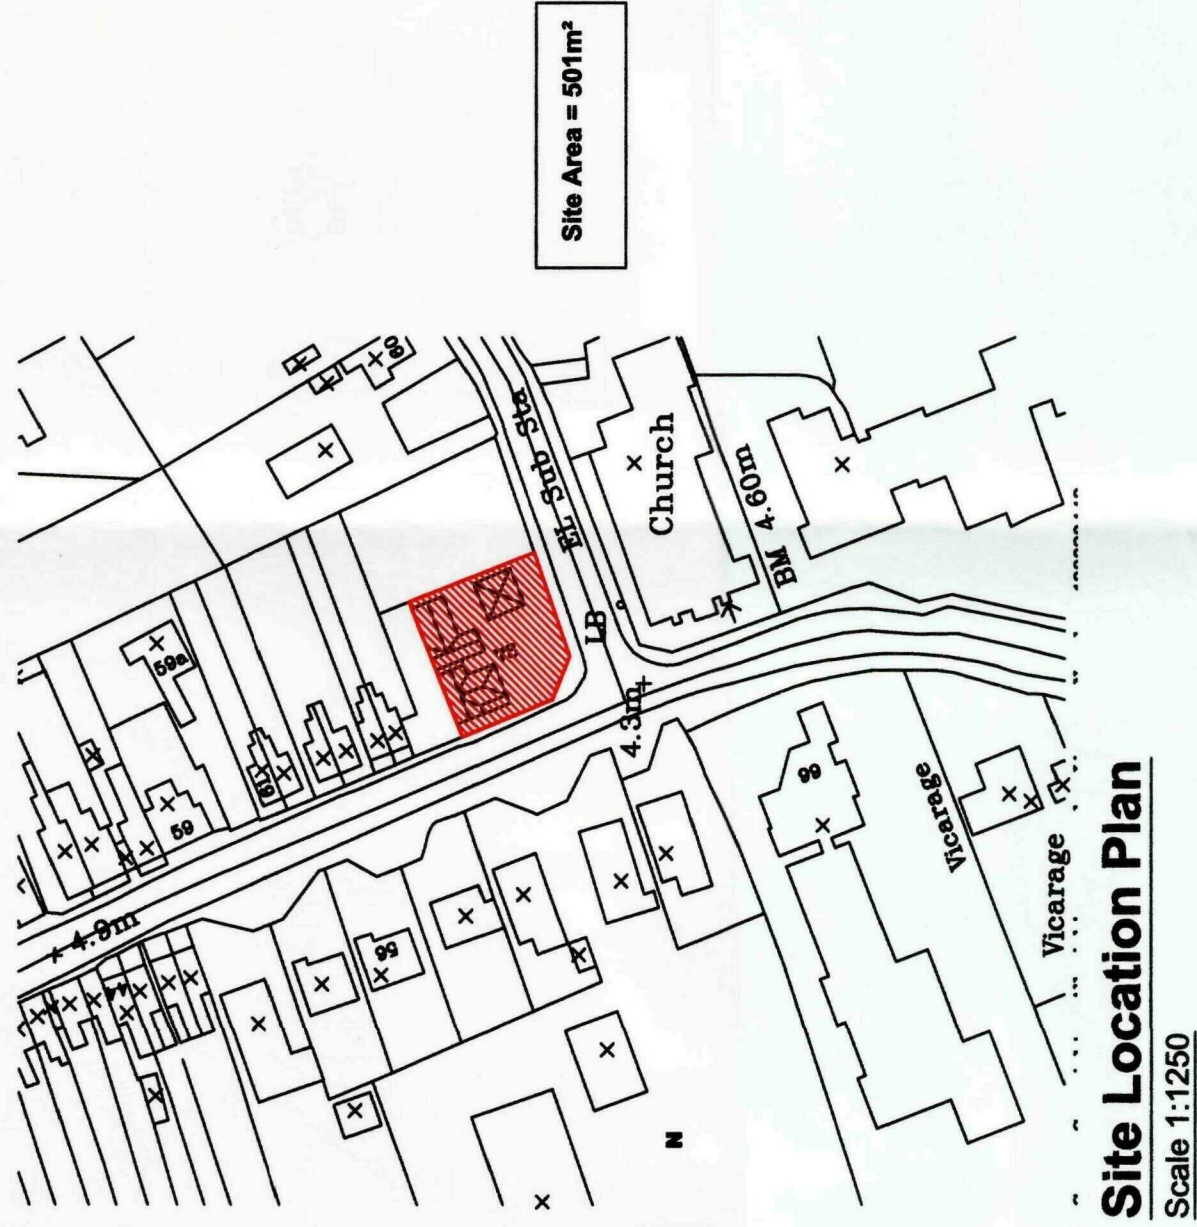

rev "C" - 25.08.09 - Amended to suit inspections
Decision
rev "B" - 11.12.08 - Parking and Amenity space added
rev "A" - 02.12.08 - General Amendment

Date : 25.08.09 Scale : as noted

Drawing No: 1582 - 04 "C"

Client : Mr D Roberts
75 Bourne Rd
Spalding


Site : Proposed Conversion of Existing 3
Bedroom Detached House with Annex
to 3 Self Contained Flats at:
73 Hawthorne Bank
Spalding

2nd Floor - 48 Sheepmarket
Spalding
PE11 1BH
Tel: 01775 768 221
e-mail: enquiry@remwaydesign.co.uk



SHDC
Planning & Development
26 OCT 2009
Ref: 0848-09

Contractor to check all Dimensions on site prior to ordering materials / commencing work. Do Not Scale from this Drawing - If in doubt then please ask

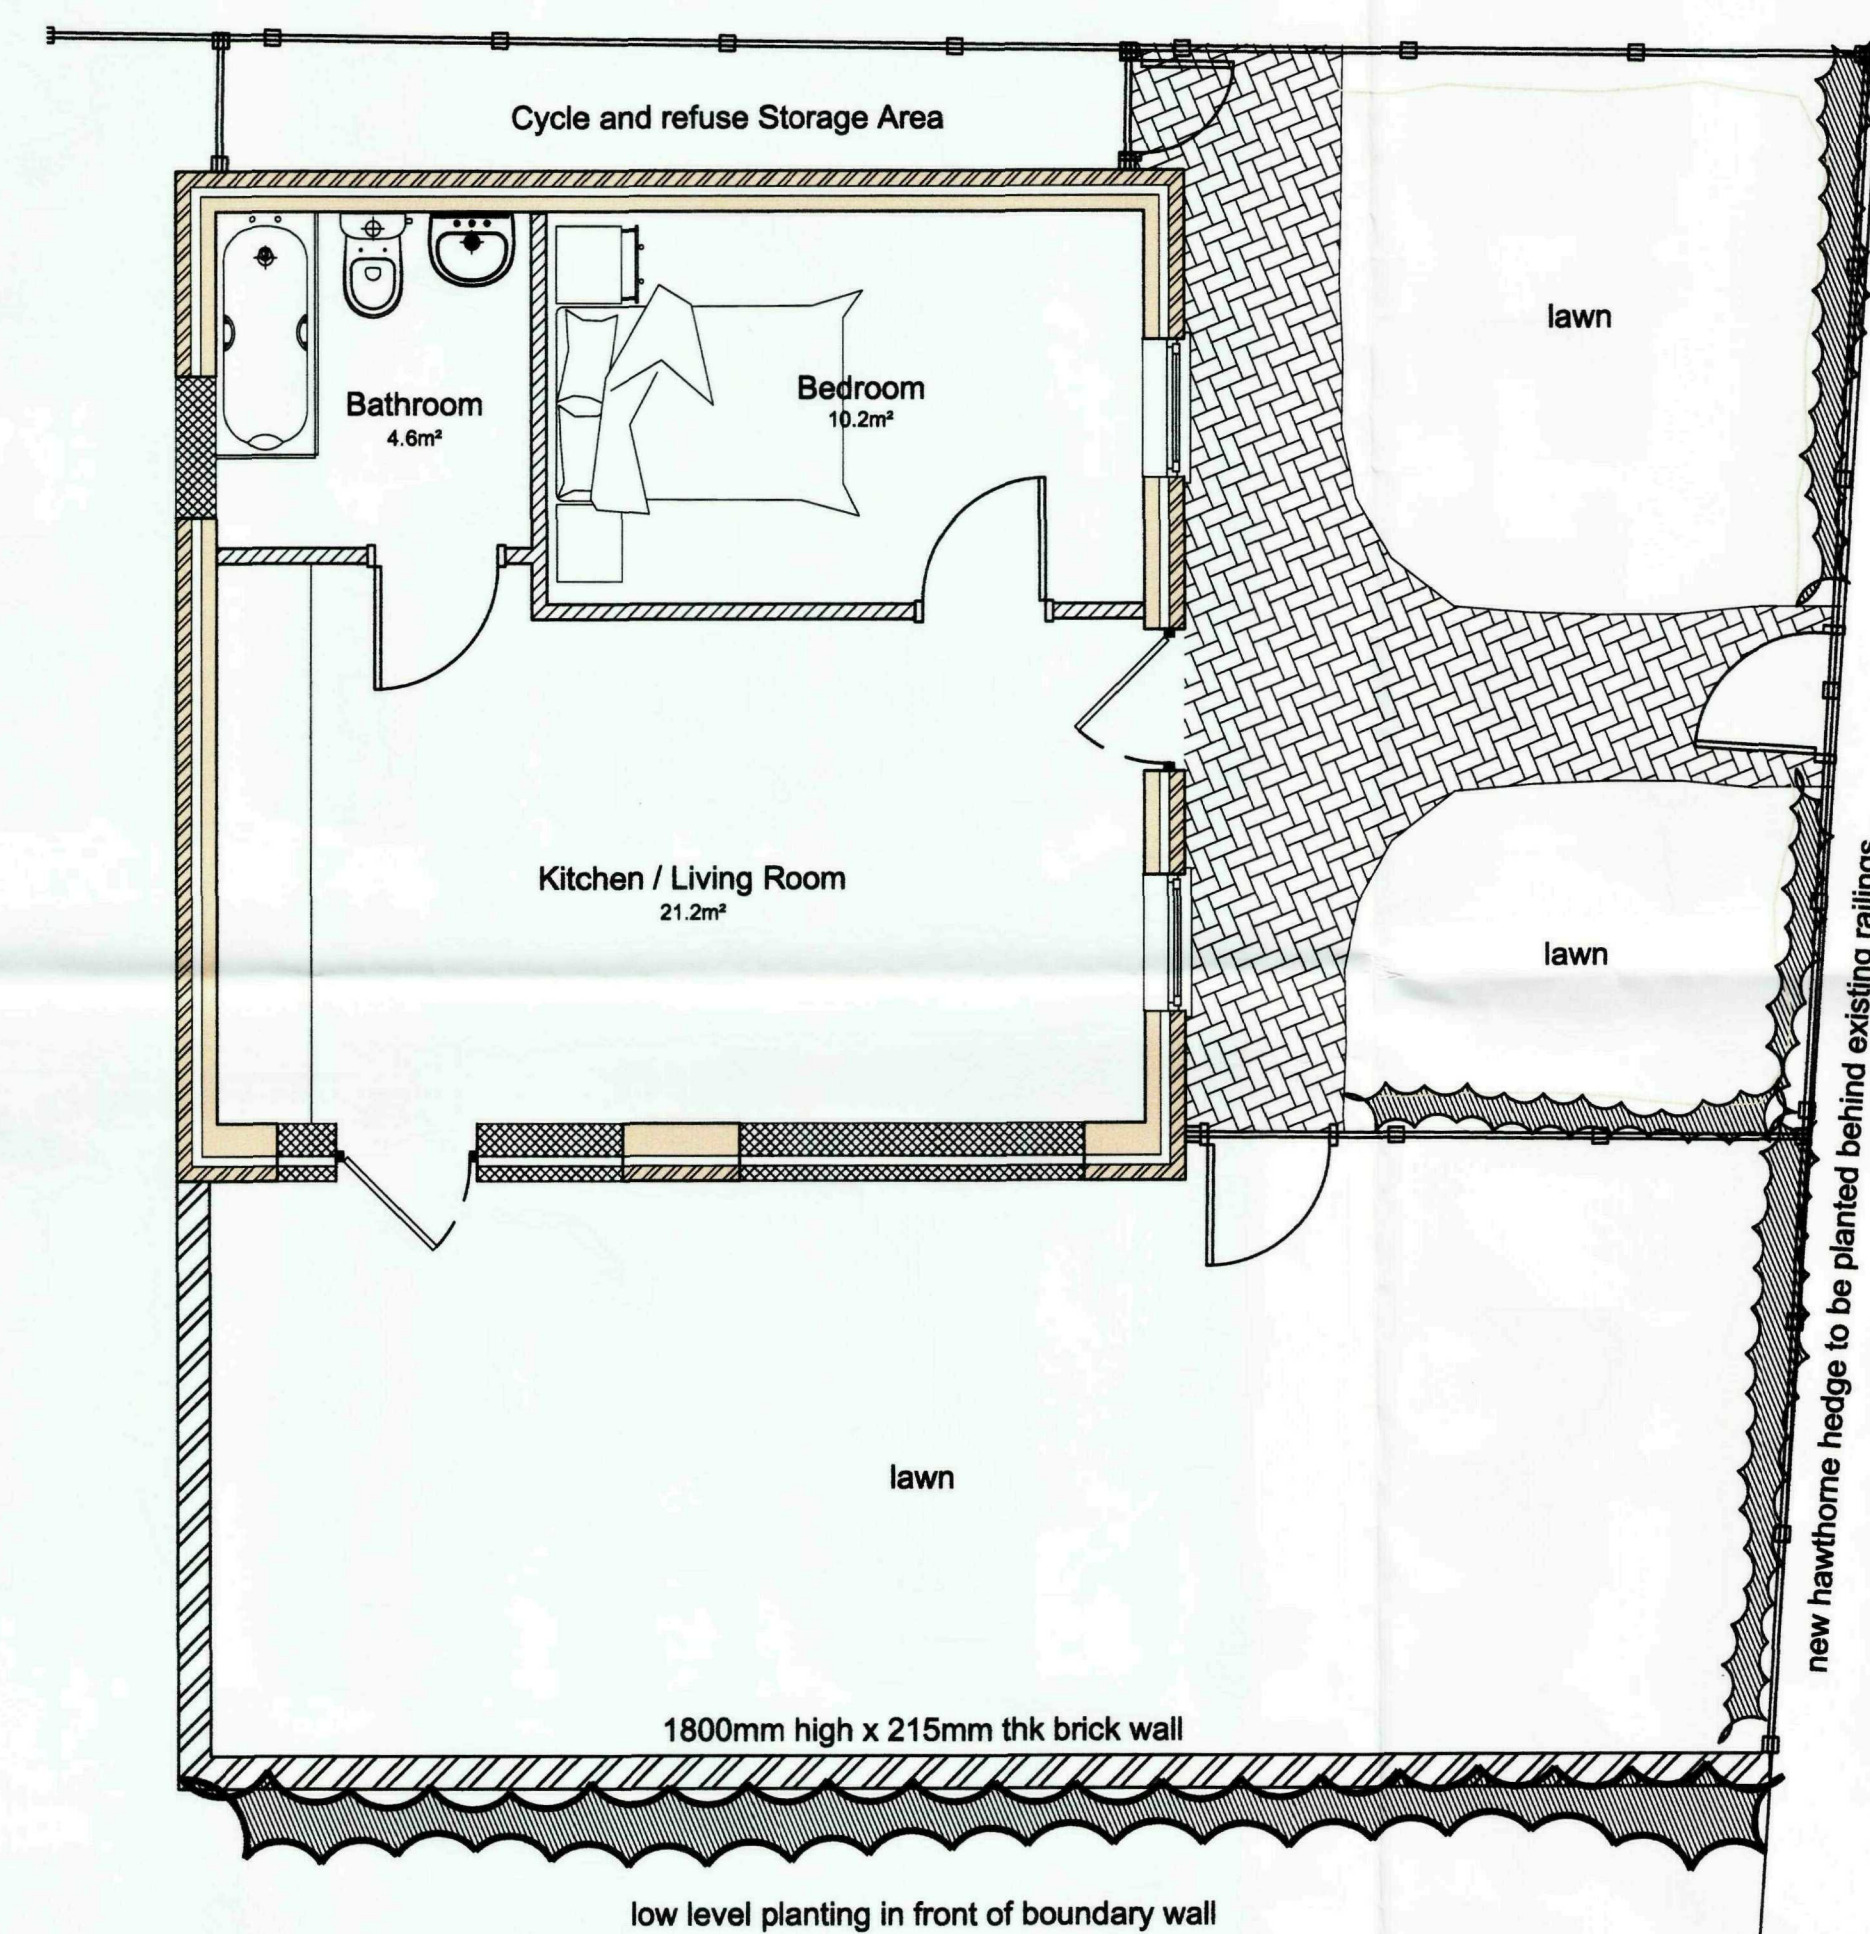


Proposed Ground Floor Plan
Scale 1:50




Proposed Front Elevation
Scale 1:100



Proposed Side Elevation
Scale 1:100

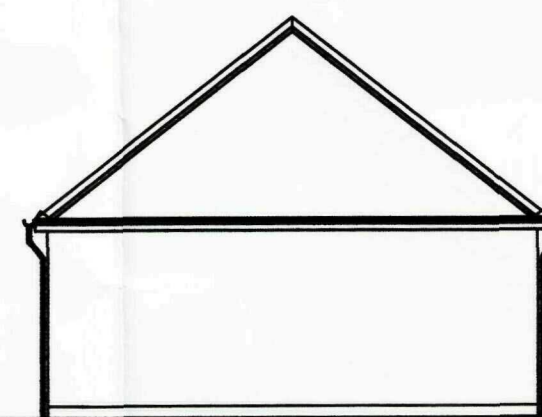

Proposed Rear Elevation
Scale 1:100

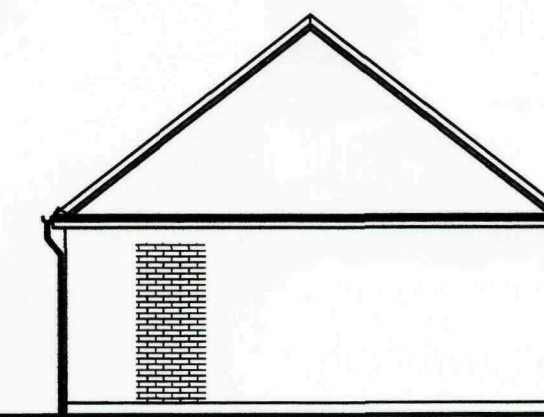

Proposed Side Elevation
Scale 1:100

St Johns Road

rev "B" - 25.09.09 - Amended to suit the Clients comments

rev "A" - 25.11.08 - Amended to suit the Clients comments

Client :

Mr D Roberts
75 Bourne Rd
Spalding

Site :

Proposed Conversion of Existing
Garage into Self Contained Flat at:
73 Hawthorne Bank
Spalding

Drawing Title

Proposed Plans and
Elevations



2nd Floor - 5 Sheepmarket
Spalding
PE11 1BH
Tel: 01775 758 921
e-mail: enquiries@remwaydesign.co.uk

July06


Scale : As Noted

1582 - 06 "B"

SHDC
Planning & Development
26 OCT 2009
Ref: 0848-09

PLEASE NOTE:
Due to areas of the structure being covered, unexposed or otherwise inaccessible the notes / specifications of existing materials are subject to confirmation of site when it is feasible to expose the relevant areas of construction.


Contractor to check all Dimensions on site prior to ordering materials / commencing work.Do Not Scale from this Drawing - If in doubt then please ask

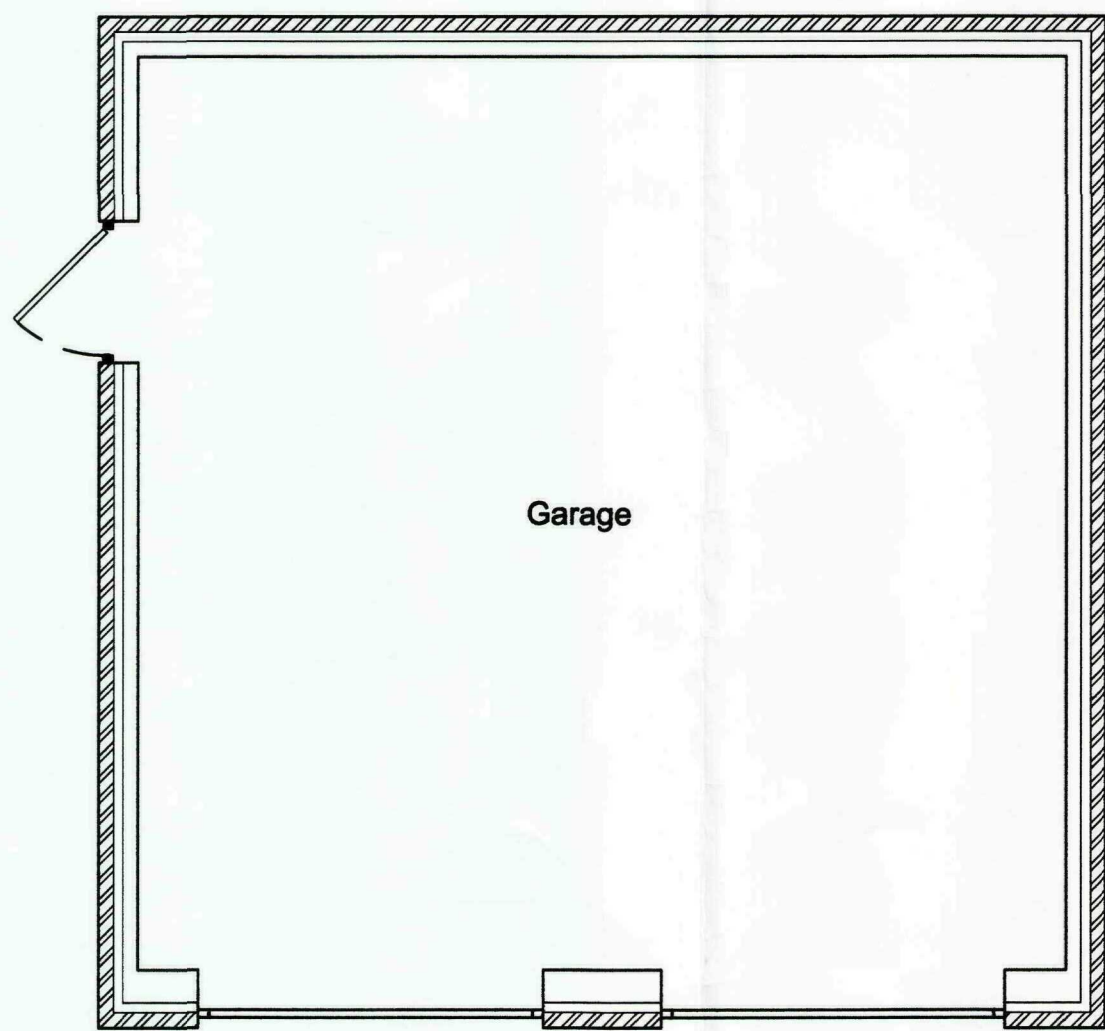


Existing Ground Floor Plan
Scale 1:50




Existing Front Elevation
Scale 1:100

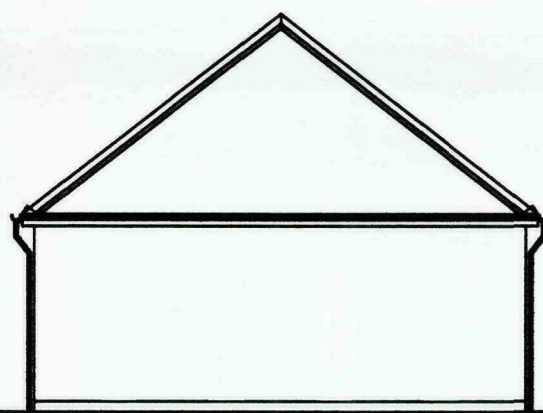

Existing Side Elevation
Scale 1:100

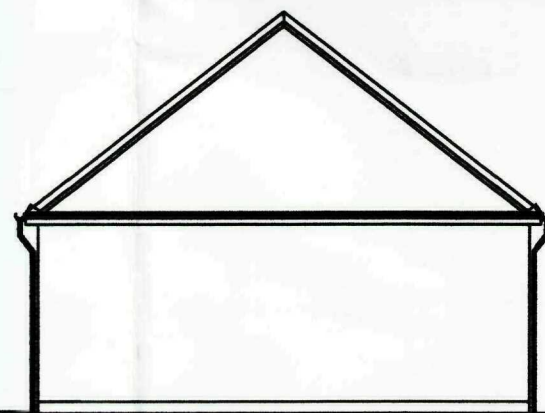

Existing Rear Elevation
Scale 1:100

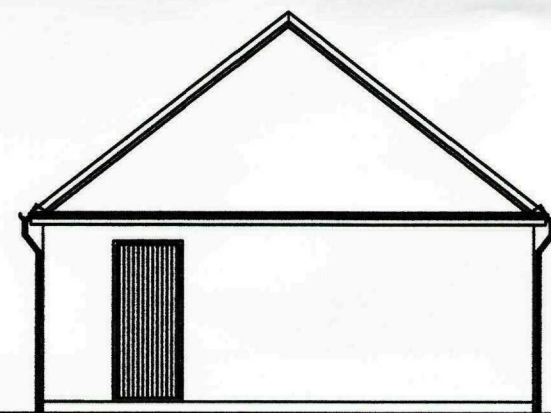

Existing Side Elevation
Scale 1:100

Client :
Mr D Roberts
75 Bourne Rd
Spalding

Site :
Proposed Conversion of Existing
Garage into Self Contained Flat at:
73 Hawthorne Bank
Spalding

Drawing Title
Existing Plans and
Elevations

remway
Design Ltd
2nd Floor - 5 Sheepmarket
Spalding
P E 11 1 B H
Tel : 01775 768 921
e-mail: enquiries@remwaydesign.co.uk

July06 Scale : As Noted

1582 - 05

PLEASE NOTE:
Due to areas of the structure being covered, unexposed or otherwise inaccessible the notes / specifications of existing materials are subject to confirmation of site when it is feasible to expose the relevant areas of construction.

SHDC
Planning & Development
26 OCT 2009
Ref: 0848-09