




SOUTH ELEVATION

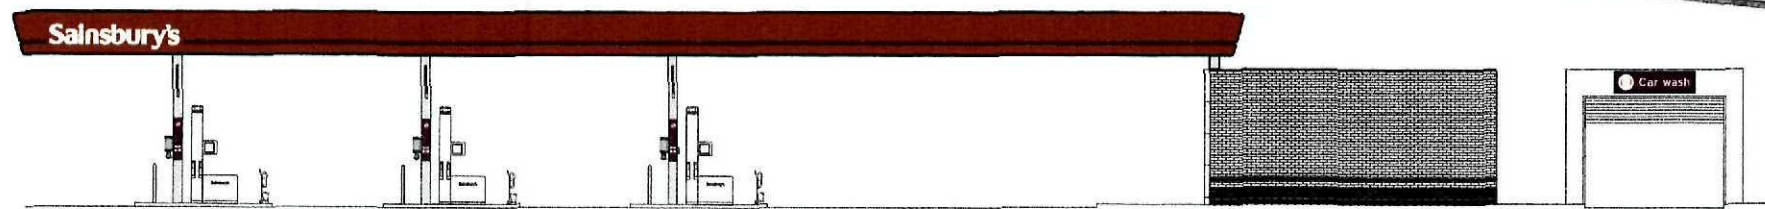

EAST ELEVATION

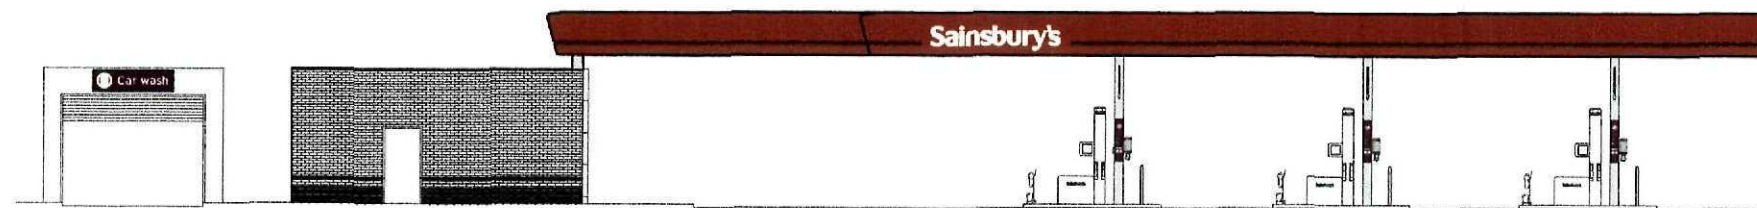


WEST ELEVATION

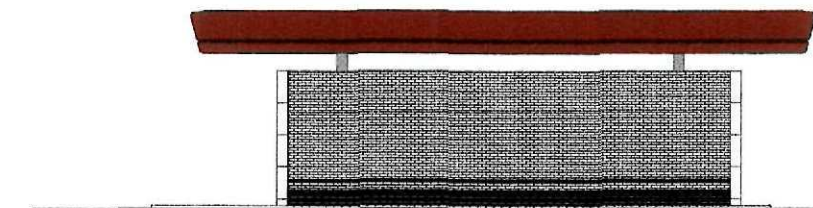


NORTH ELEVATION

ELEVATIONS 1:100

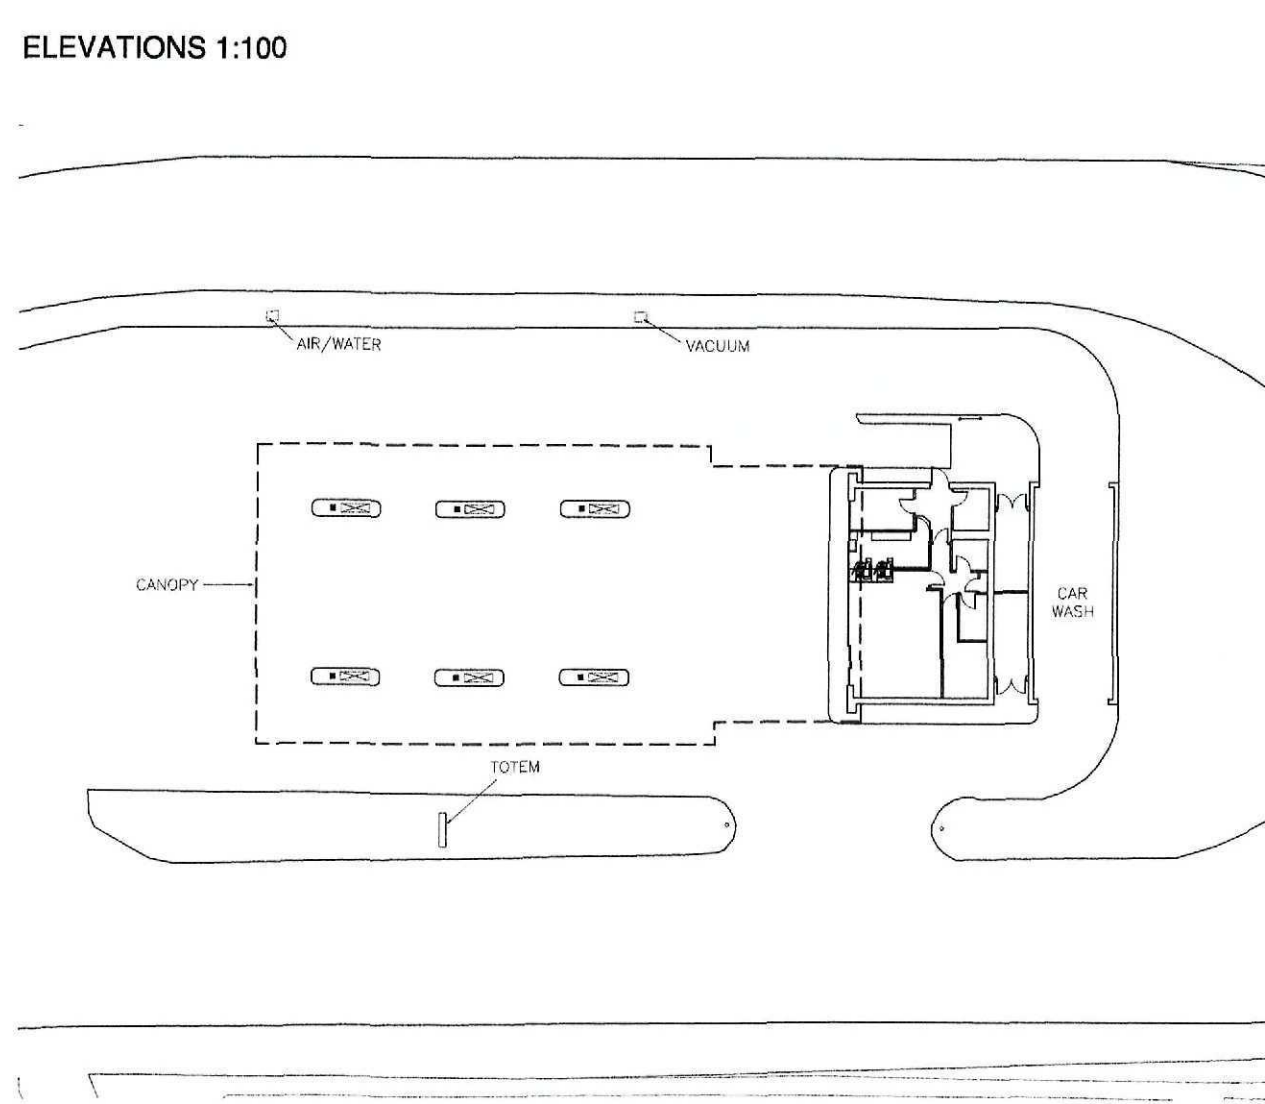

SITE PLAN 1:200

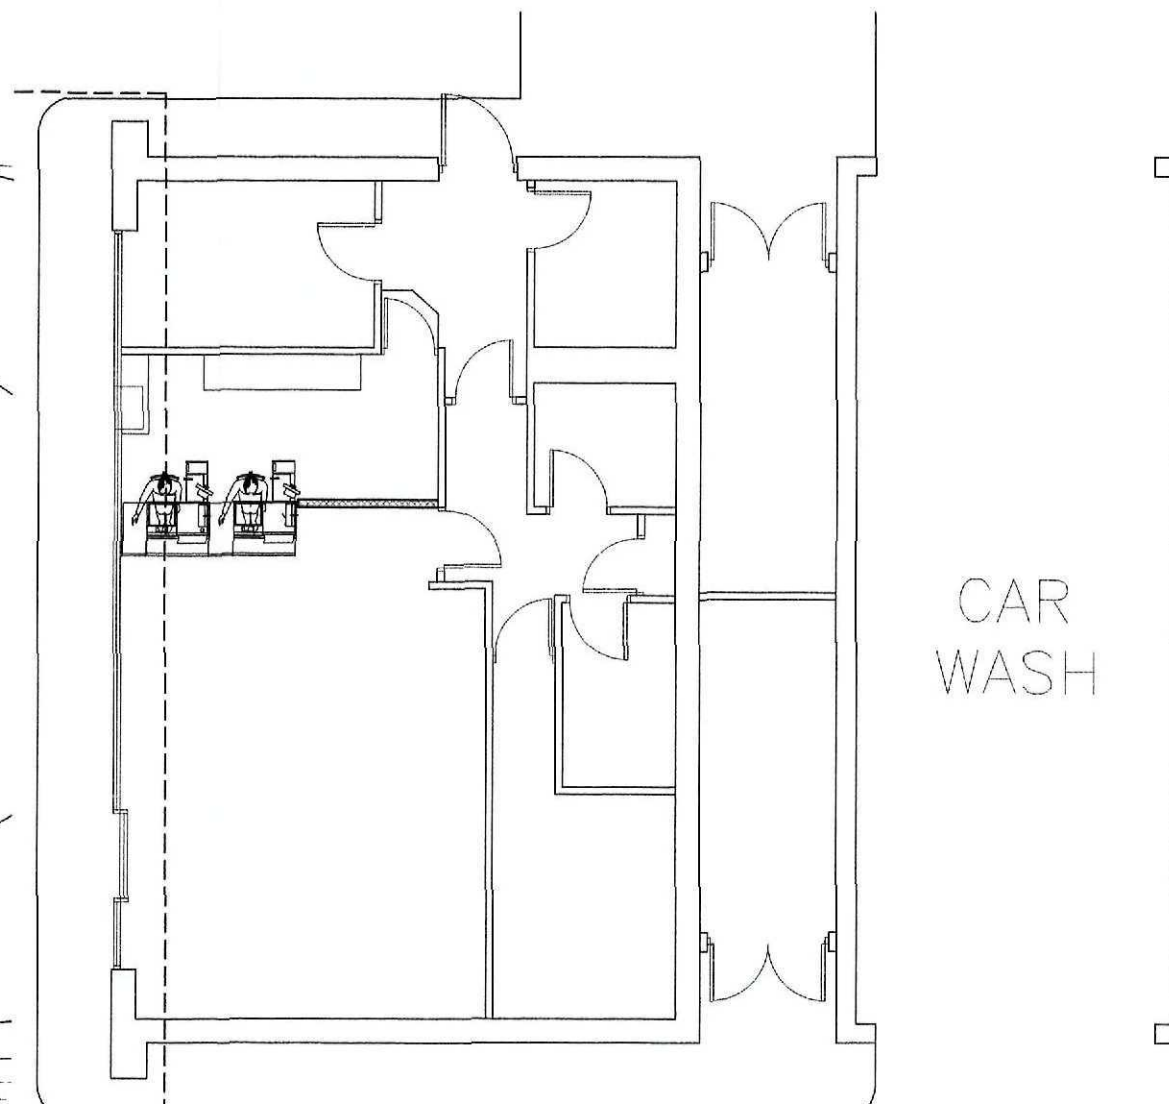

KIOSK PLAN 1:50

AMENDED PLAN

Ref. A1

SITE AREA	2227 SQ.M.
BUILDING AREAS	SQ.M.
EXISTING GROSS	122
PROPOSED GROSS	136
EXISTING SALES	45
PROPOSED SALES	56

A JRC 01.10.10 MDW
PAPER SIZE SHOWN



SCALE DRAWN DATE CHECKED
SHOWN@1 JRC 28.09.10 MDW
DRAWING
AS EXISTING

PROJECT
SAINSBURY'S PFS
SPALDING

