




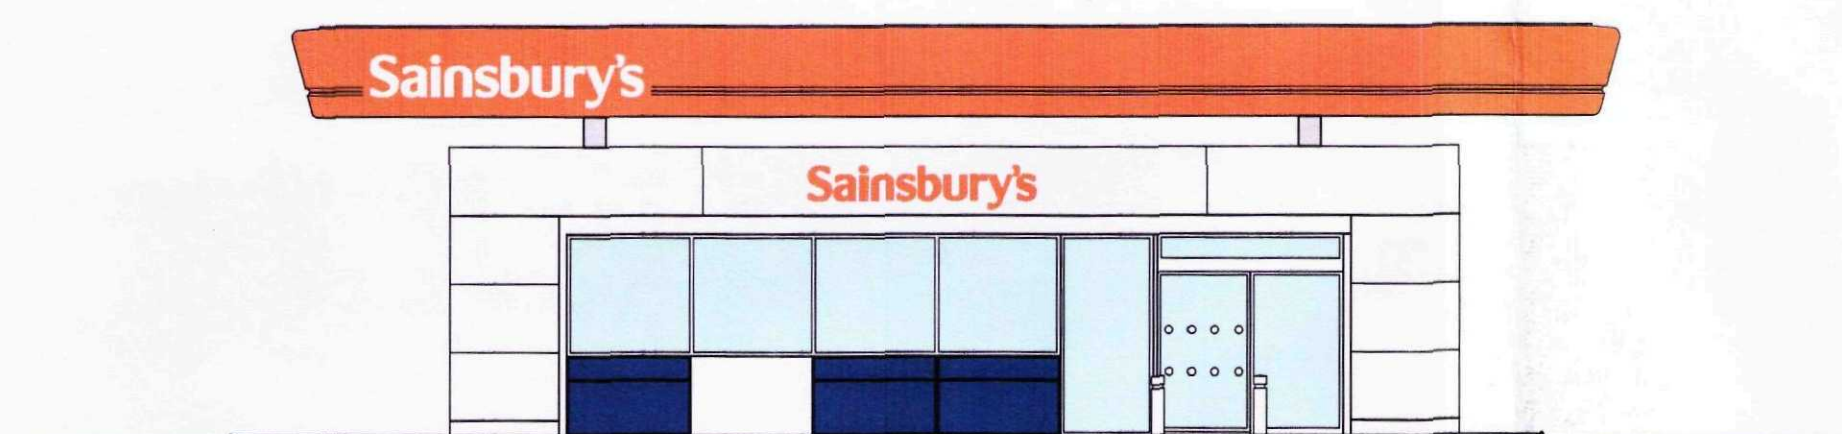


SOUTH ELEVATION

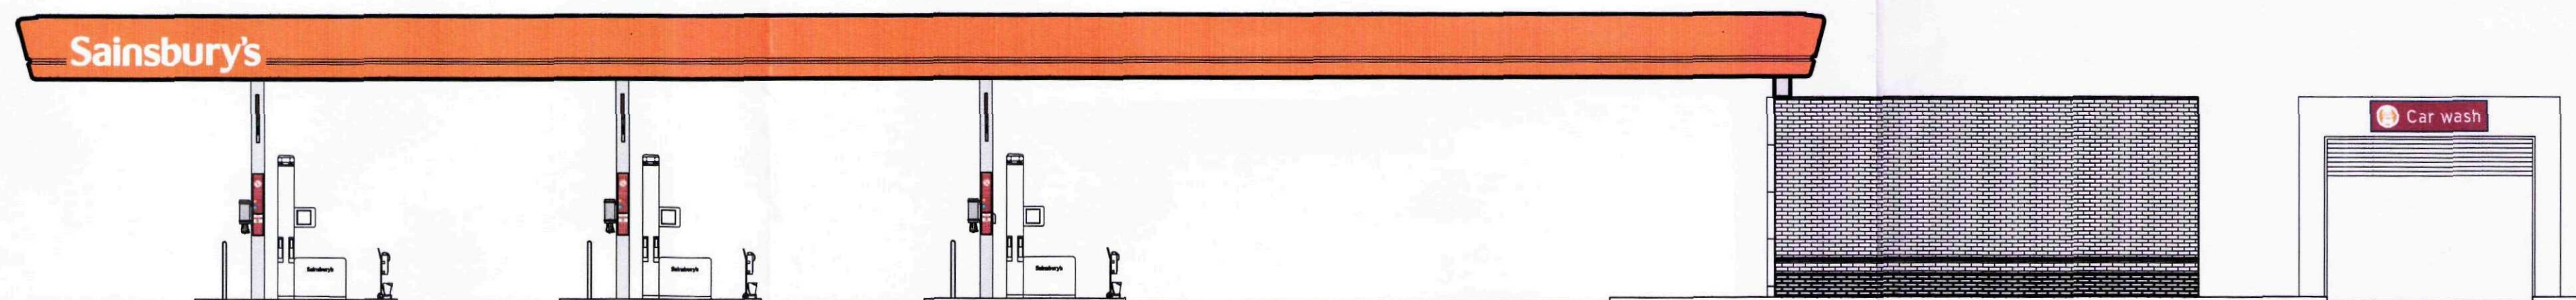

EAST ELEVATION

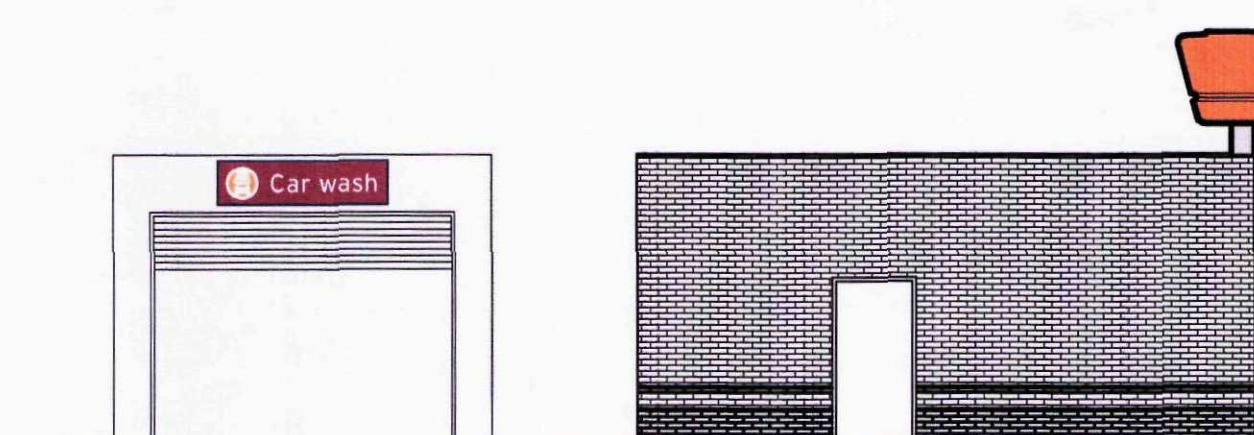


WEST ELEVATION

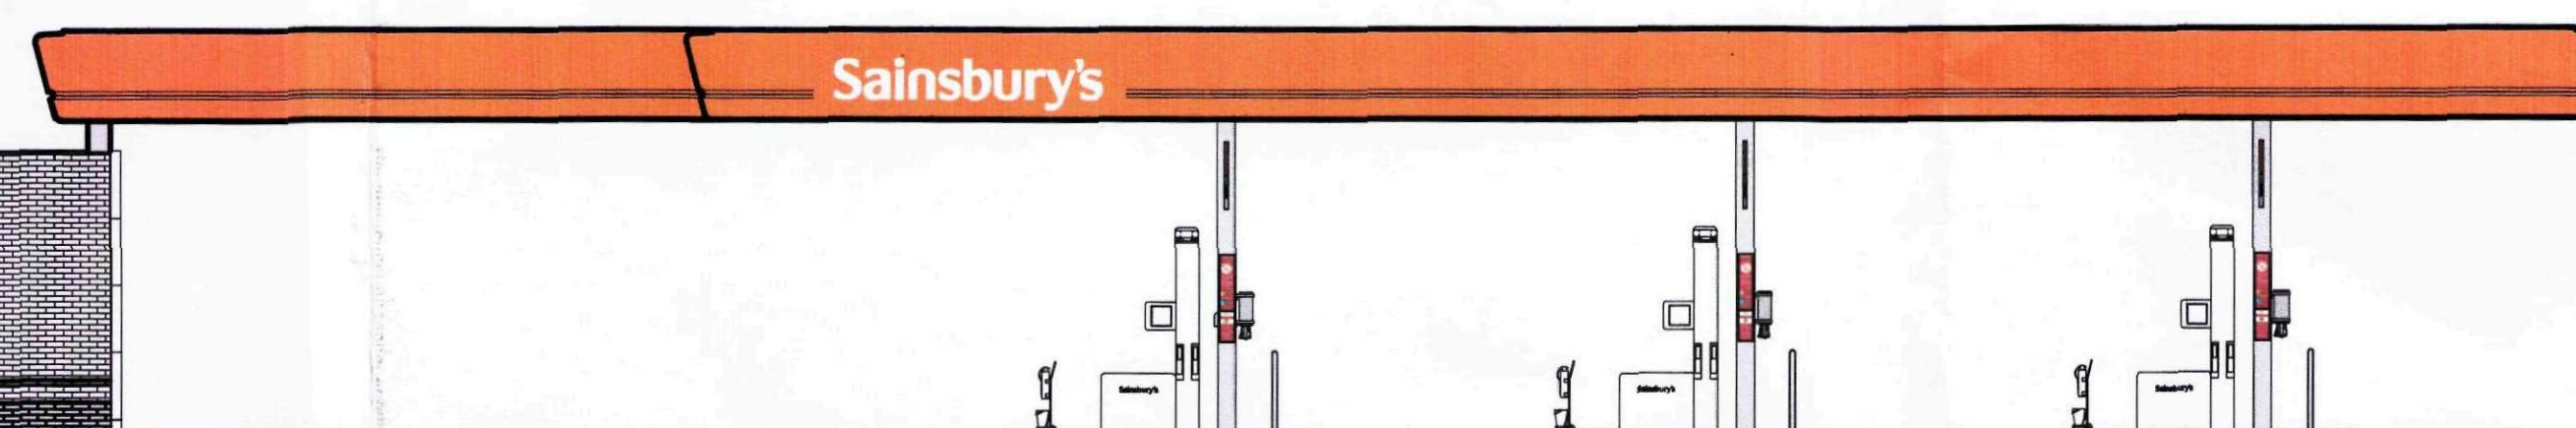


NORTH ELEVATION


ELEVATIONS 1:100

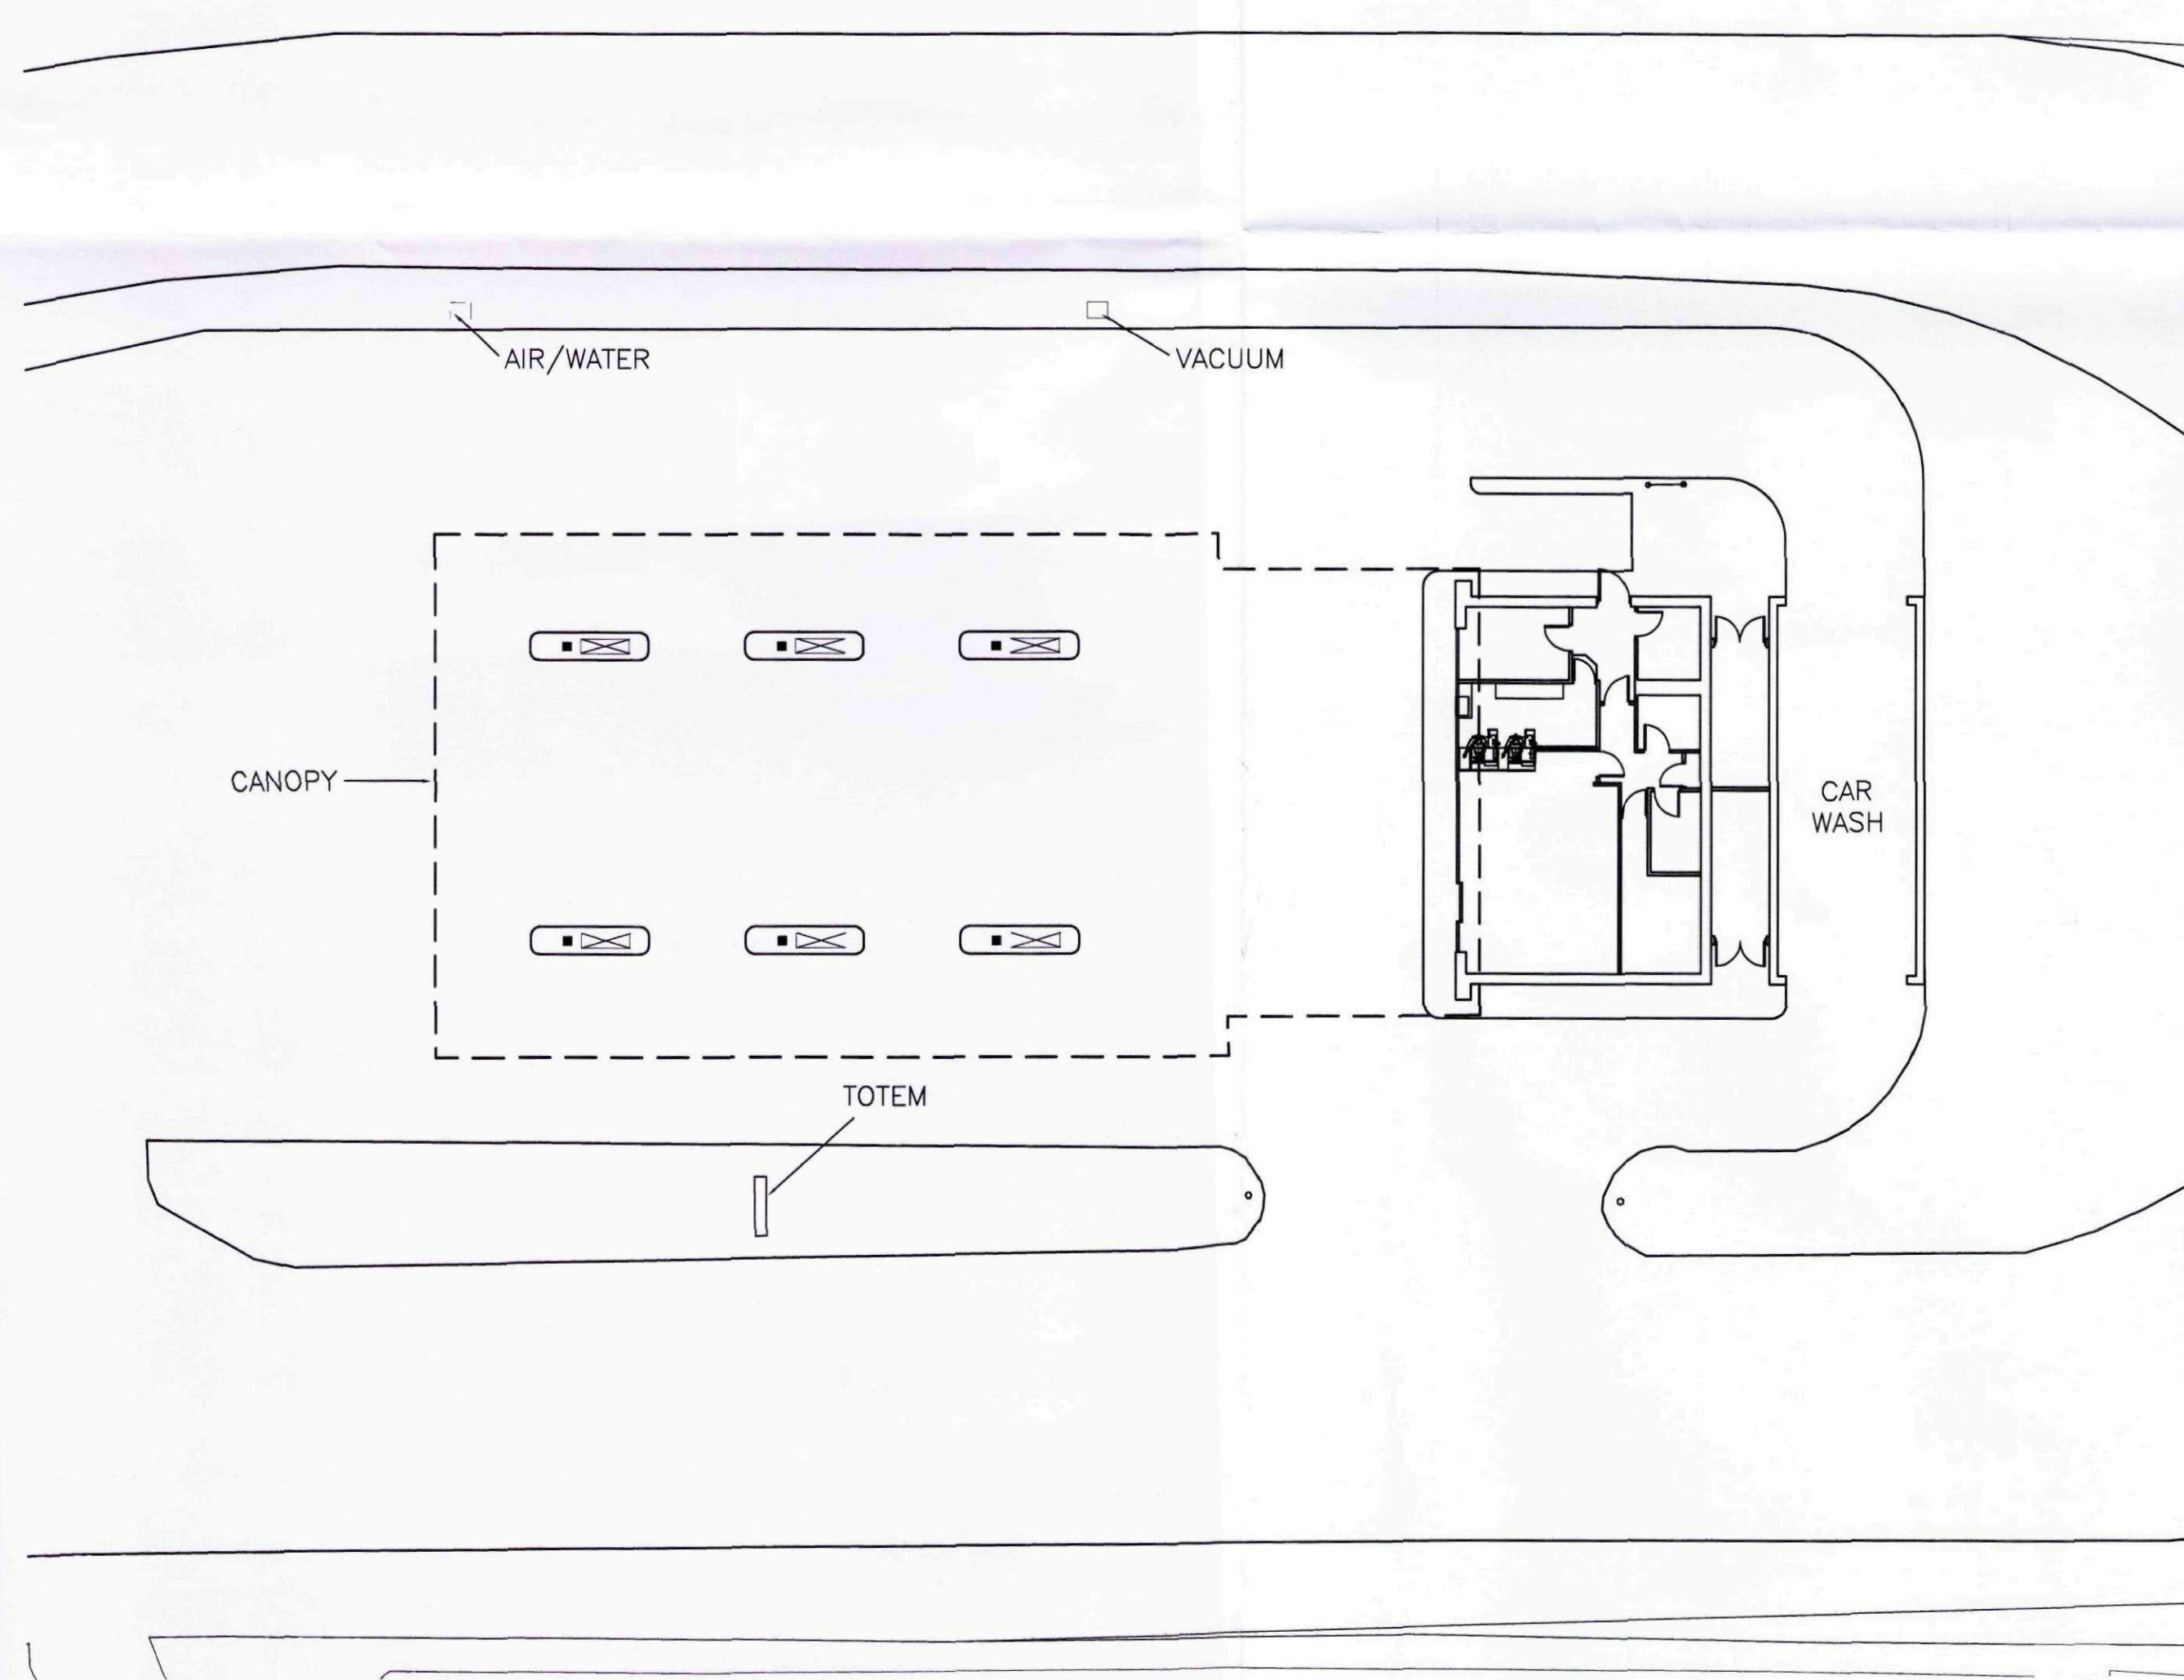

SITE PLAN 1:200

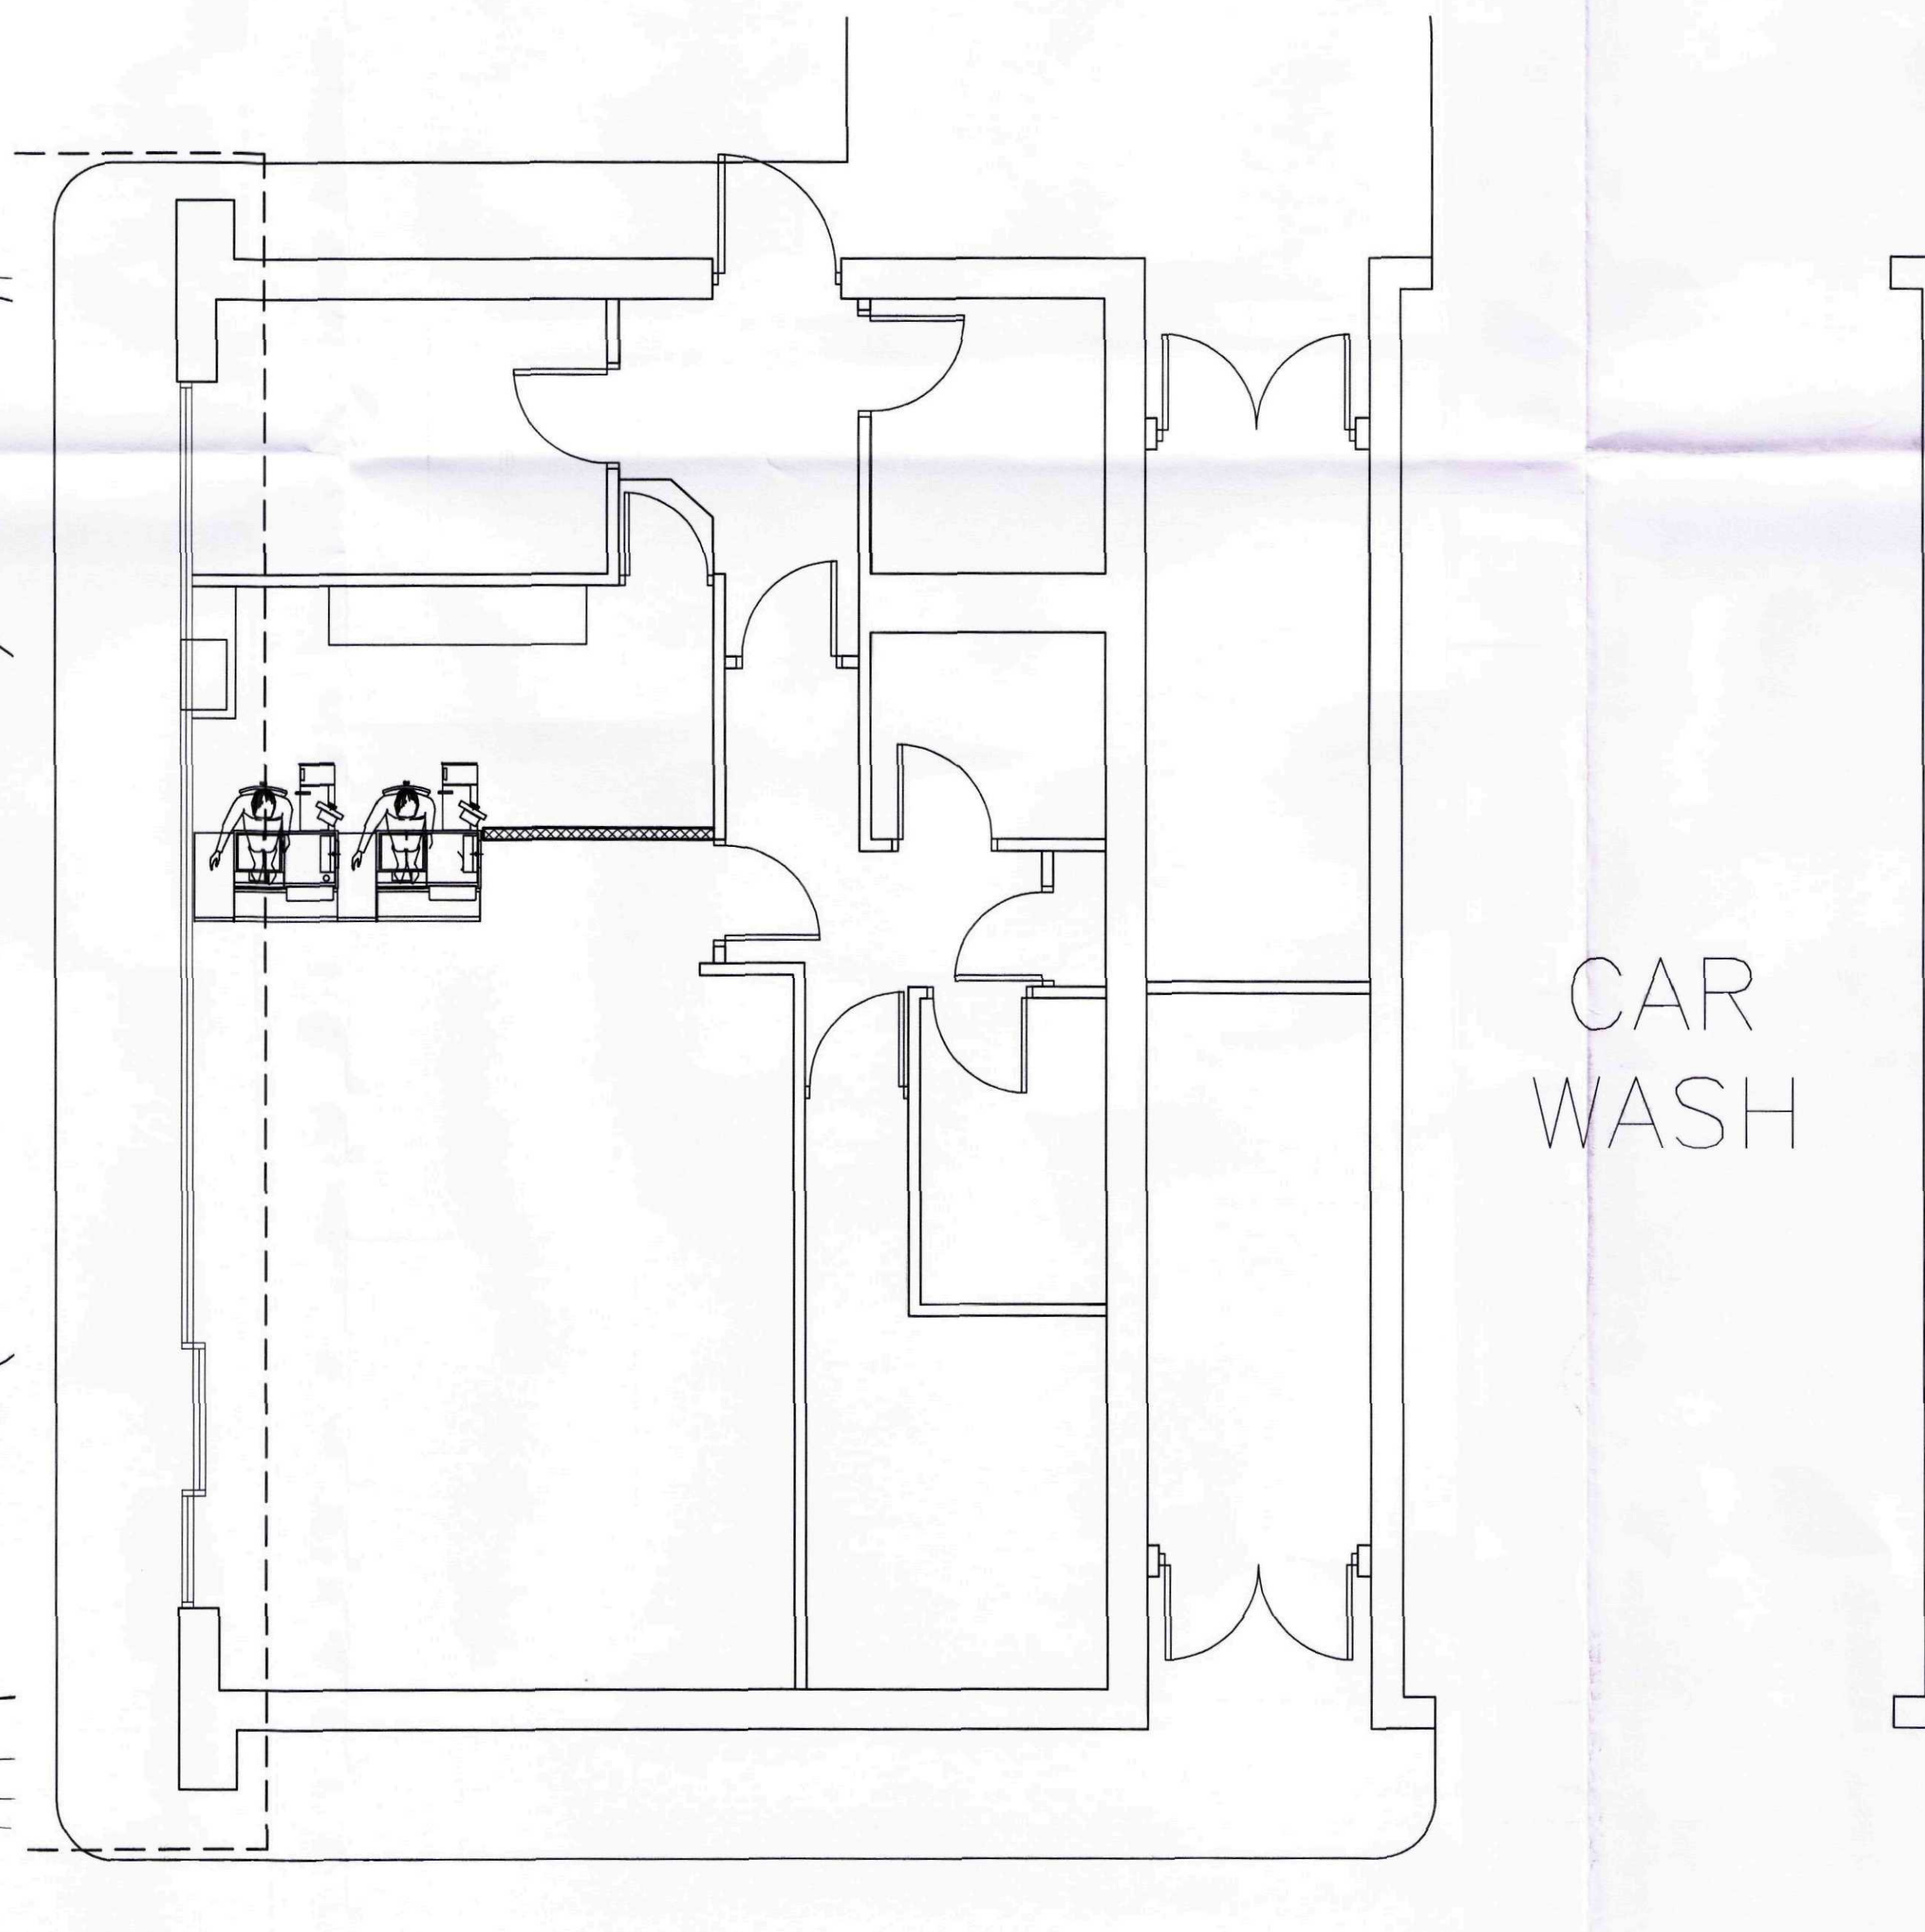

KIOSK PLAN 1:50

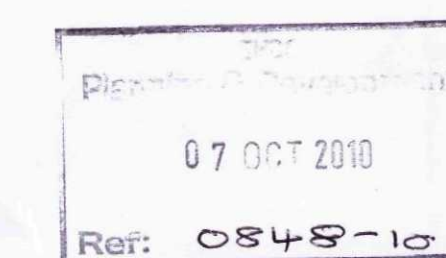

A JRC 01.10.10 MDW  
PAPER SIZE SHOWN



SCALE DRAWN DATE CHECKED  
SHOWN@A1 JRC 29.09.10 MDW

DRAWING  
AS EXISTING

PROJECT  
SAINSBURY'S PFS  
SPALDING



1a oakington business park  
oakington  
cambridge  
cb24 3dg  
tel: 01223 202040  
fax: 01223 202041