



ELEVATIONS 1:100

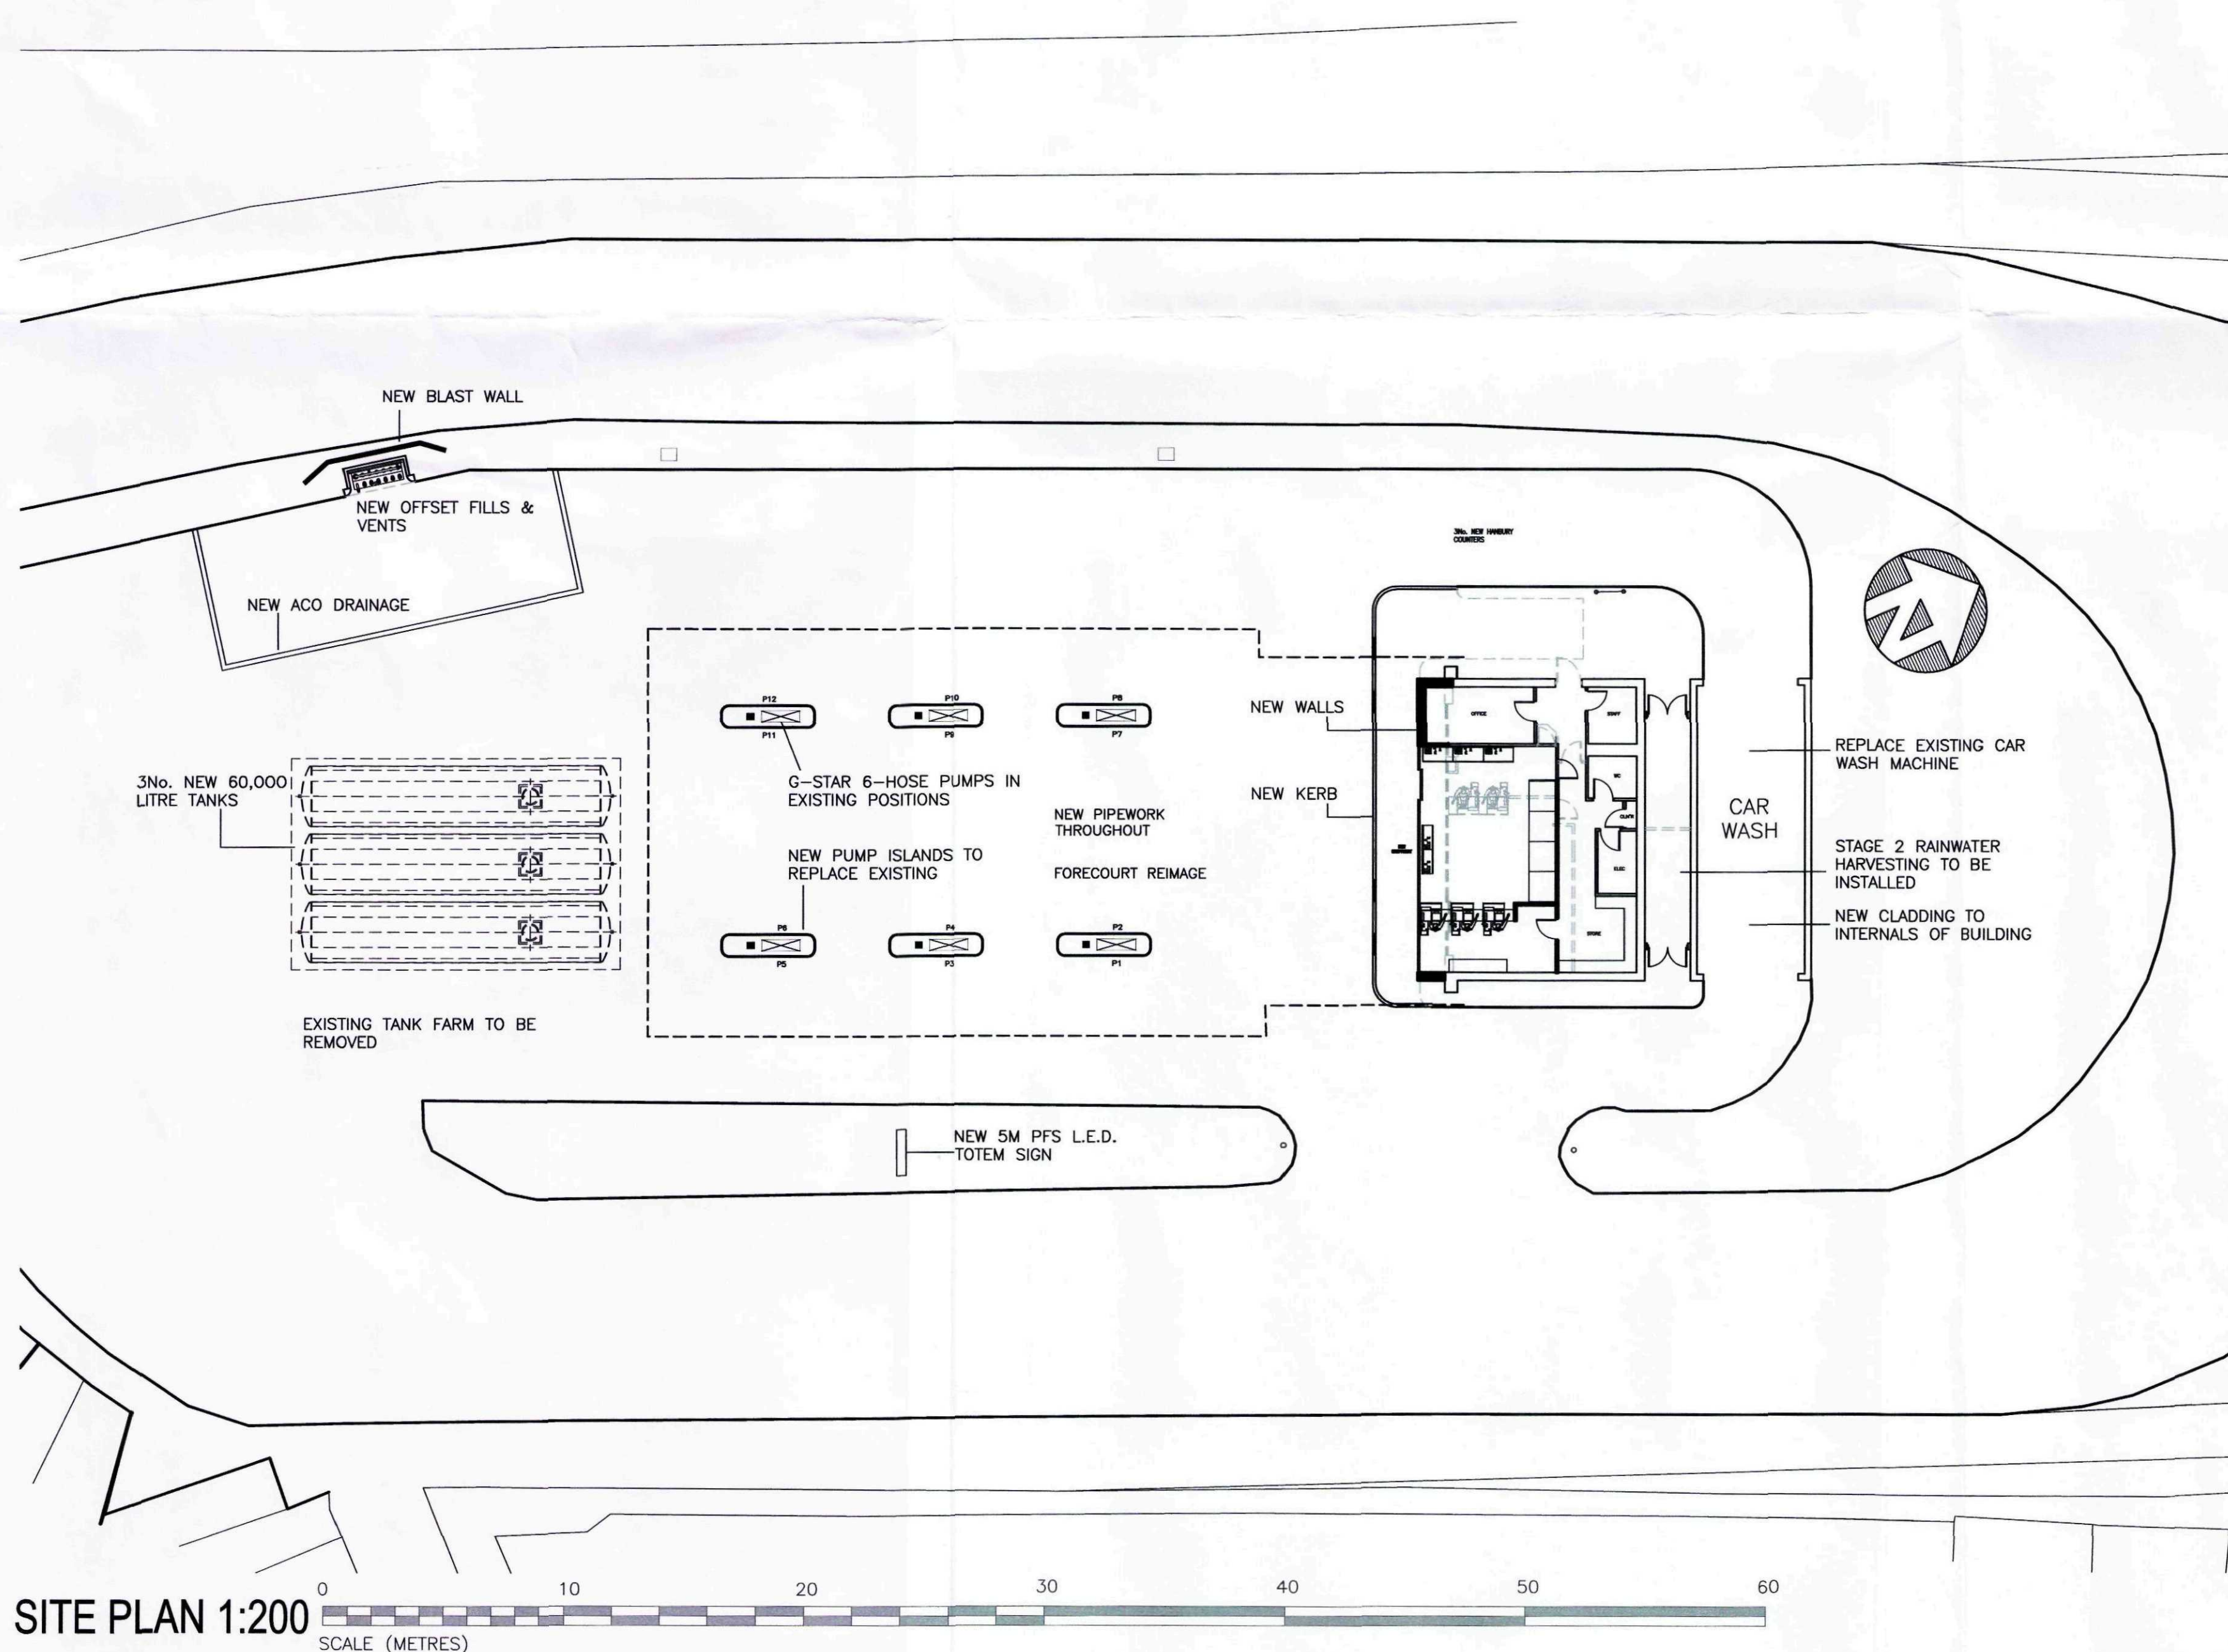

SITE PLAN 1:200

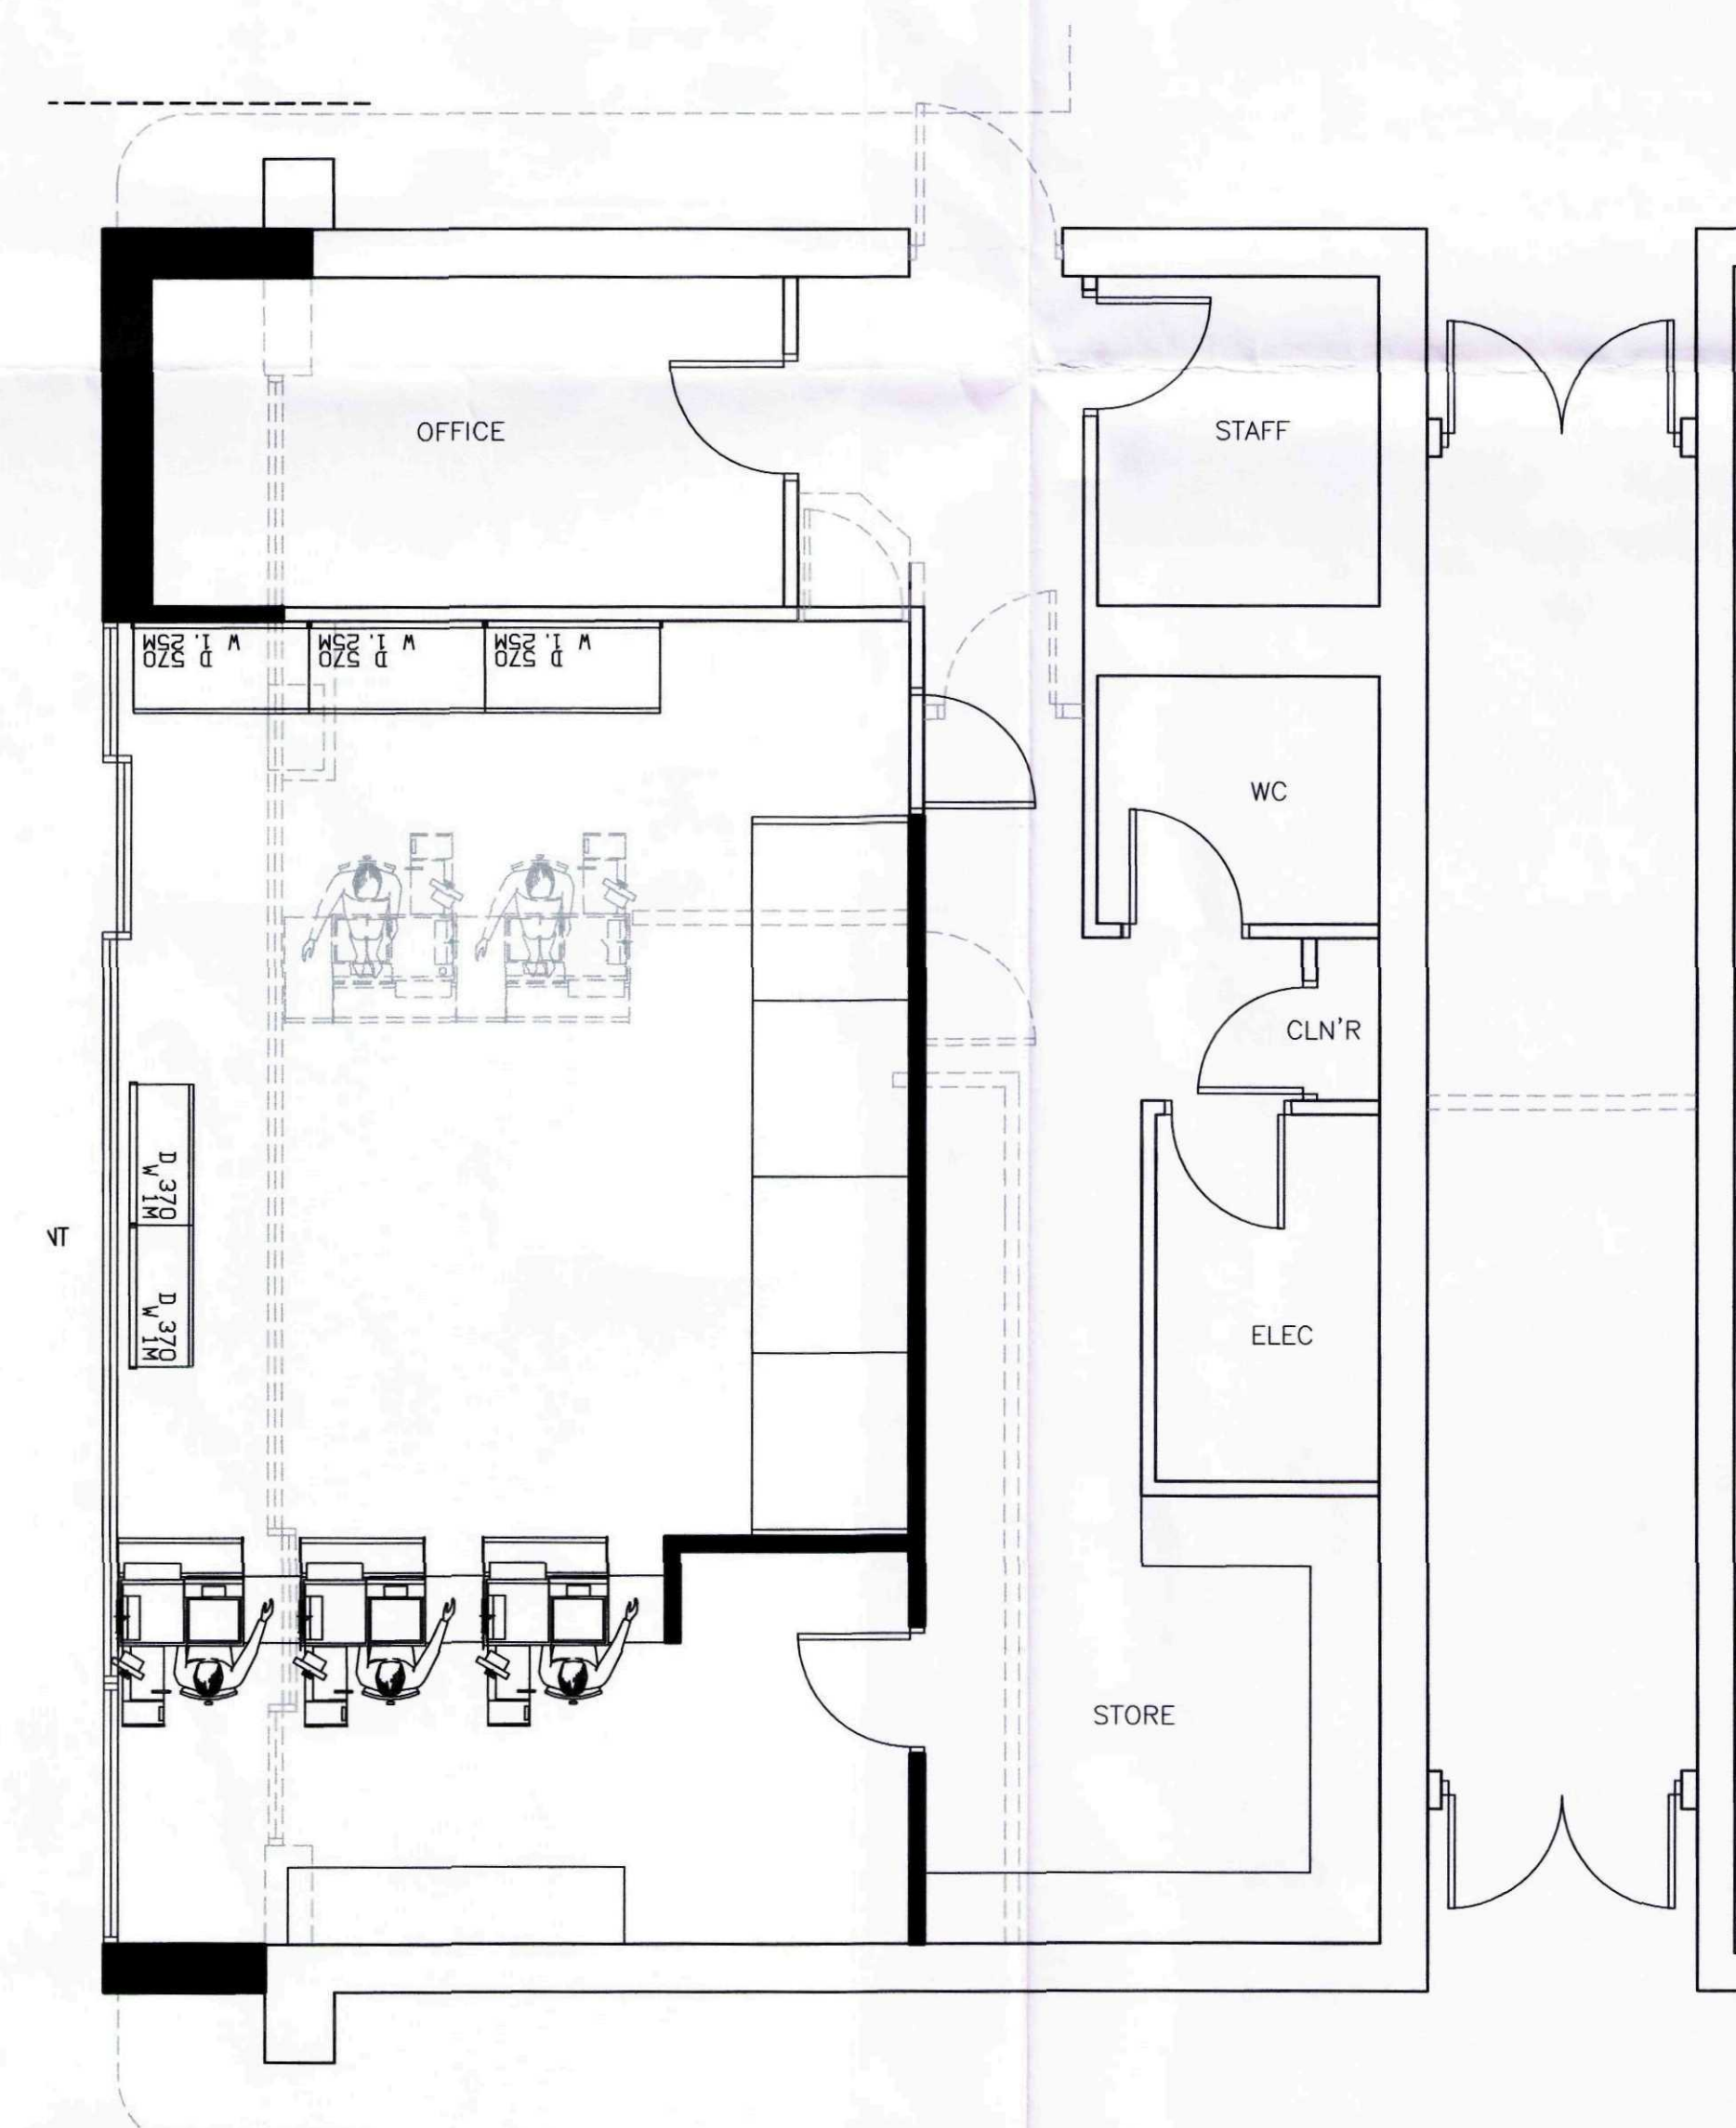

KIOSK PLAN 1:50

SITE AREA 2227 SQ.M.

BUILDING AREAS	SQ.M.
EXISTING GROSS	92.6
PROPOSED GROSS	106.7
EXISTING SALES	36.3
PROPOSED SALES	38.5

PROPOSALS:

- EXTENDED KIOSK
- 6 No. PUMPS
- 3 No 60,000L U/G TANKS
- CAR WASH REFURBISHMENT

Planning & Development
07 OCT 2010
Ref: 0848-10

Sainsbury's

SCALE DRAWN DATE CHECKED
SHOWN@1 JRC 08.09.10 MDW
DRAWING
PLANNING DRAWING

PROJECT
SAINSBURY'S PFS
SPALDING

martindales
1a oakington business park
oakington
cambridge
cb4 5dq
tel: 01223 202040
fax: 01223 202041

DRAWING NUMBER 2330 / 20 REV -