





PROPOSED SIDE ELEVATION 1:100

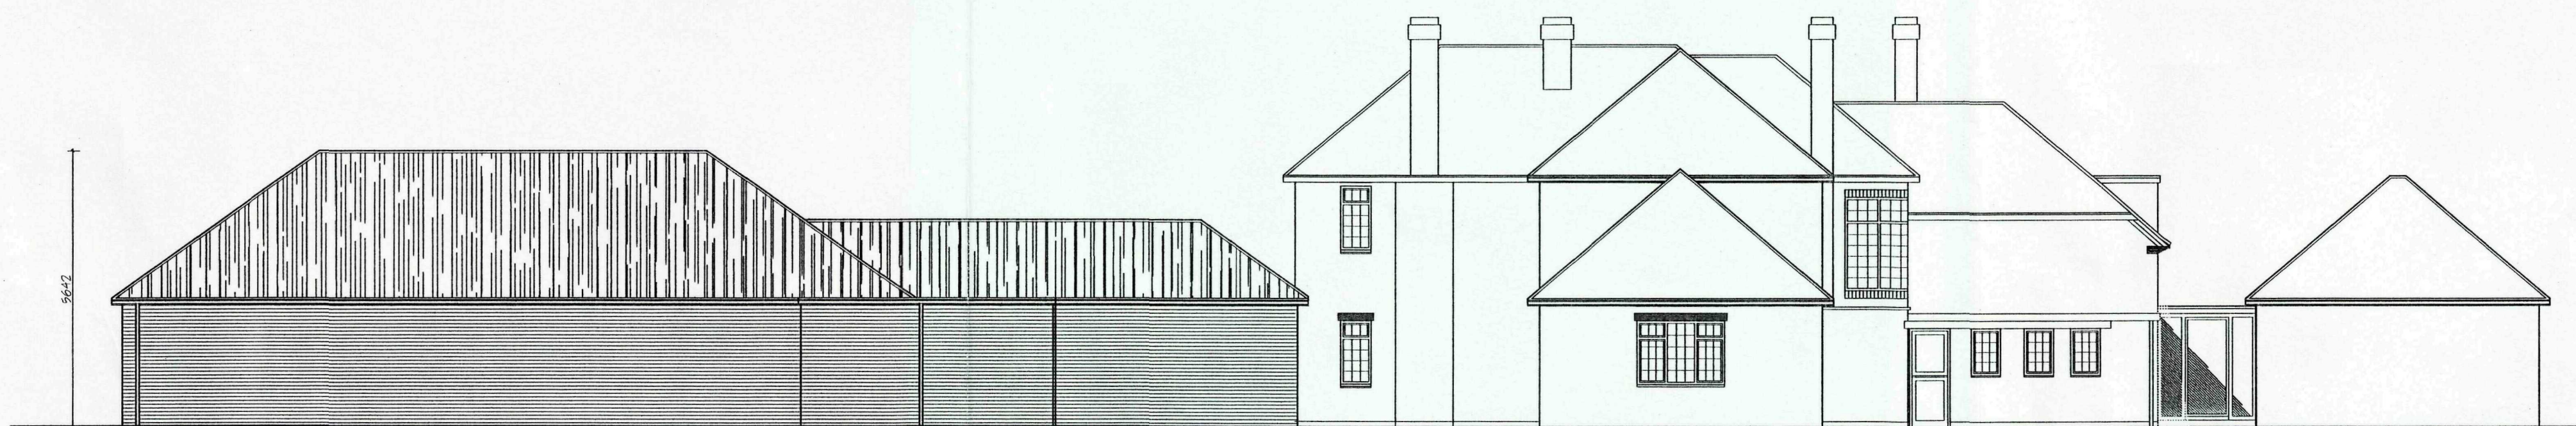

PROPOSED REAR ELEVATION 1:100

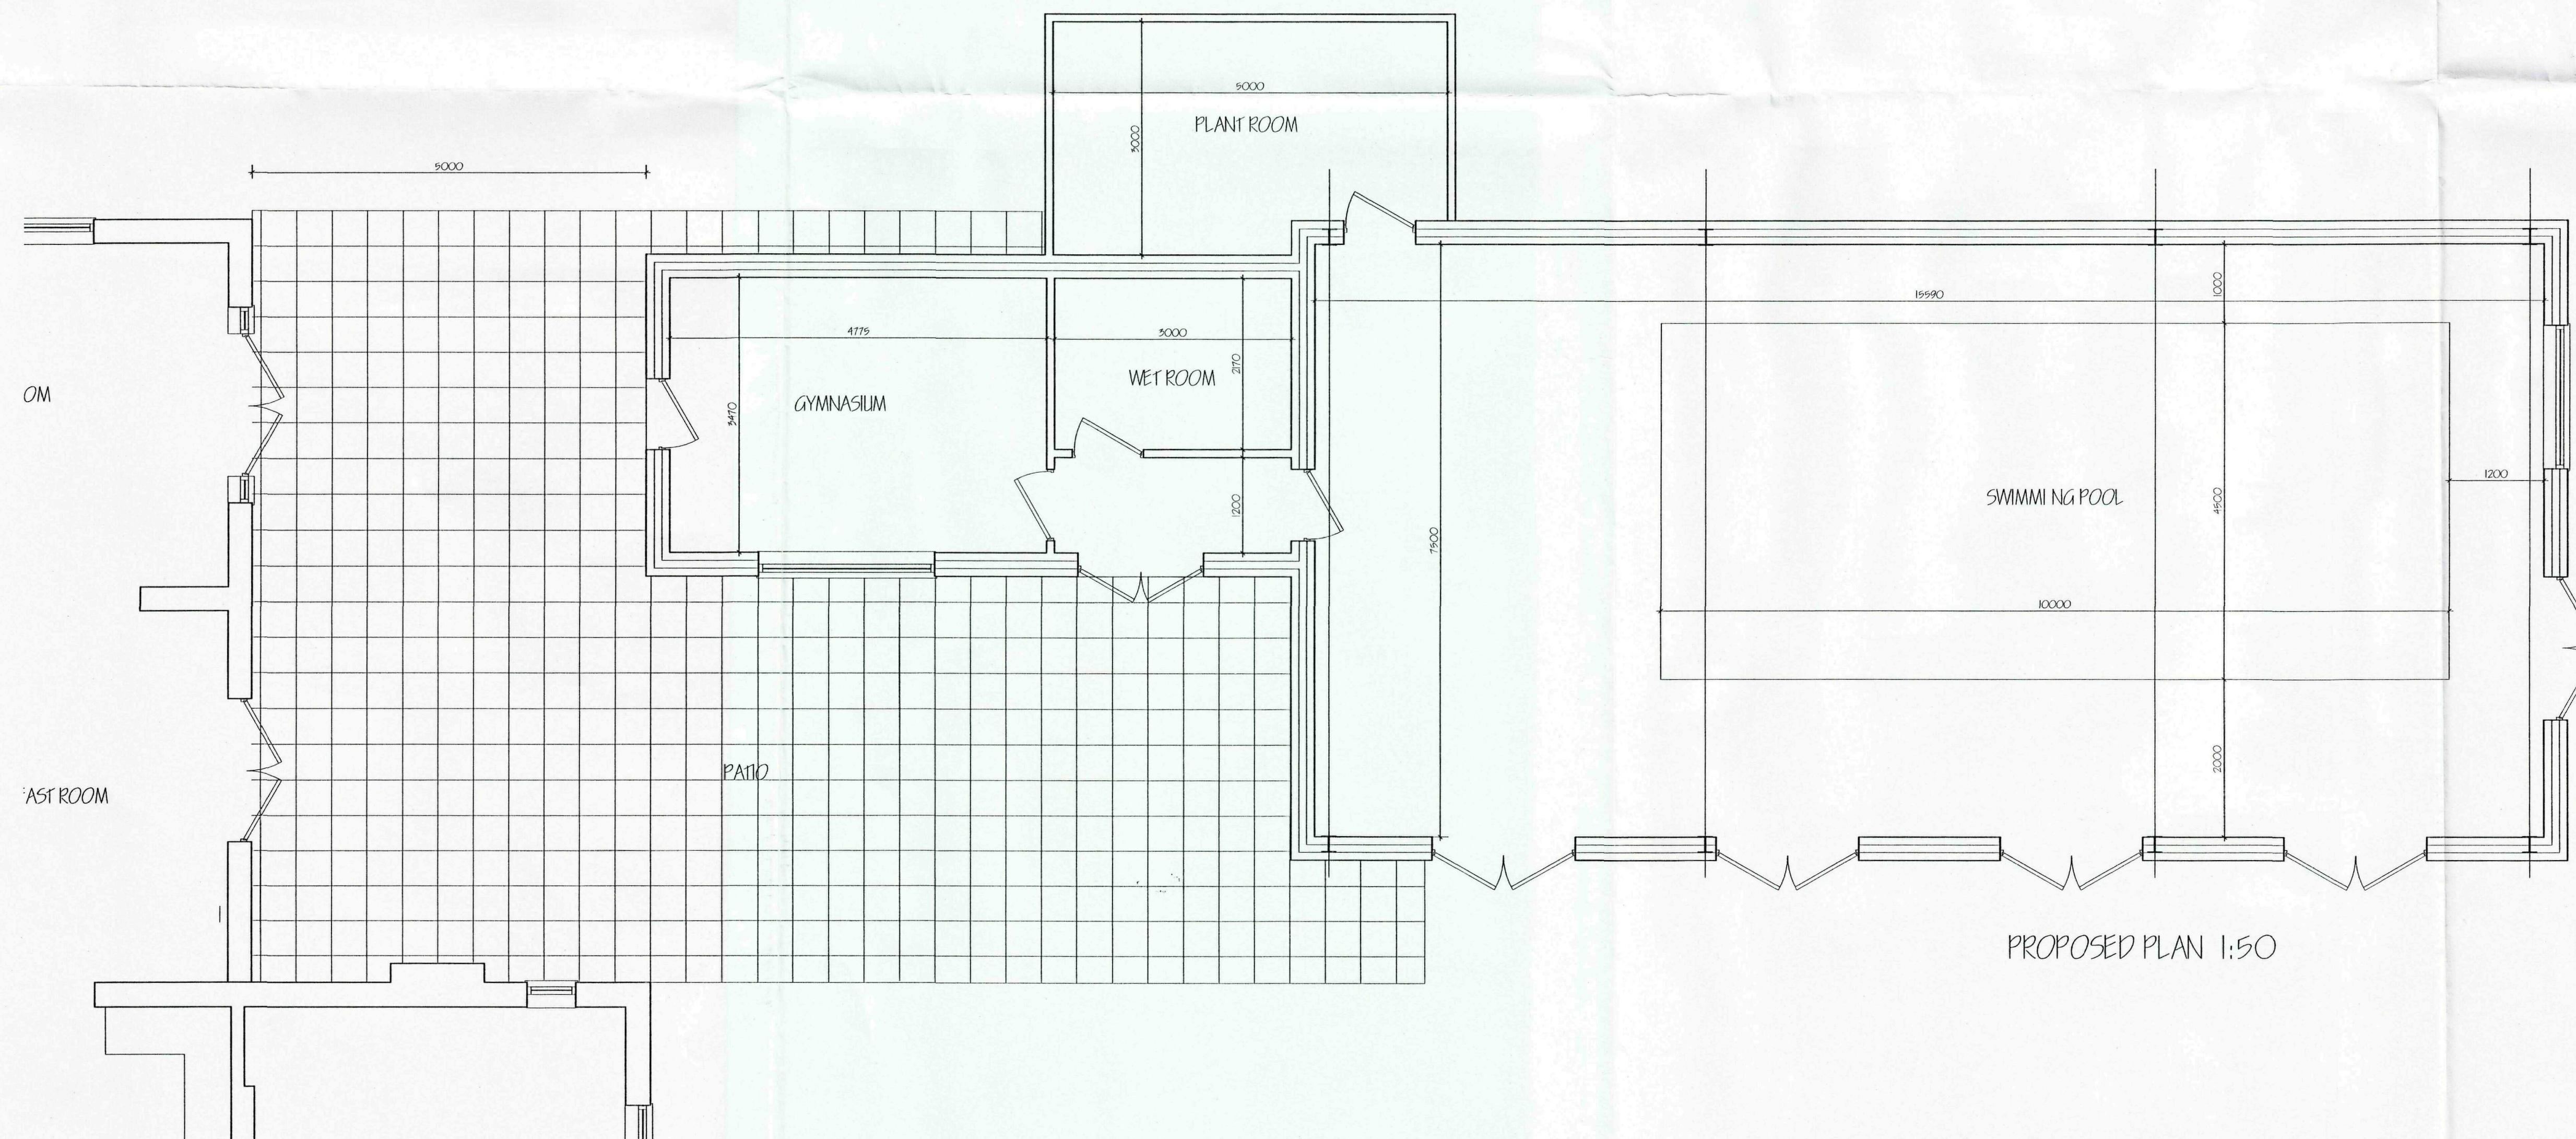

PROPOSED PLAN 1:50

SHDC
Planning & Development
27 OCT 2009
Ref: 0849-09

B	CLIENT'S AMENDMENTS	OCT '00
A	ROOF PITCH RAVED	OCT '00
ref.	revision	date

G. R. MERCHANT LTD.
I.ENG AMICE FIWO
**ARCHITECTURAL, STRUCTURAL
AND LAND DRAINAGE
CONSULTANTS**
4 Wrights Mews
12A Park Road, Hoveech,
Spalding, Lincs. PE12 7EE
Tel: 01406 490800
Fax: 01406 425744
E-Mail: gr.merchant@btconnect.com

Project
PROPOSED SWIMMING POOL
LOWFIELD HOUSE
FULNEY LANE
SPALDING, Lincs.


Client
MR & MRS R WELLS

SWIMMING POOL PLANS
SWIMMING POOL ELEVATIONS
TYPICAL SECTION

Job Ref.	Drawing No.
1840/08	08B
Date	Drawn
JUNE 2009	SLB

Scales
AS NOTED

[illegible]

 

DO NOT SCALE THIS DRAWING