


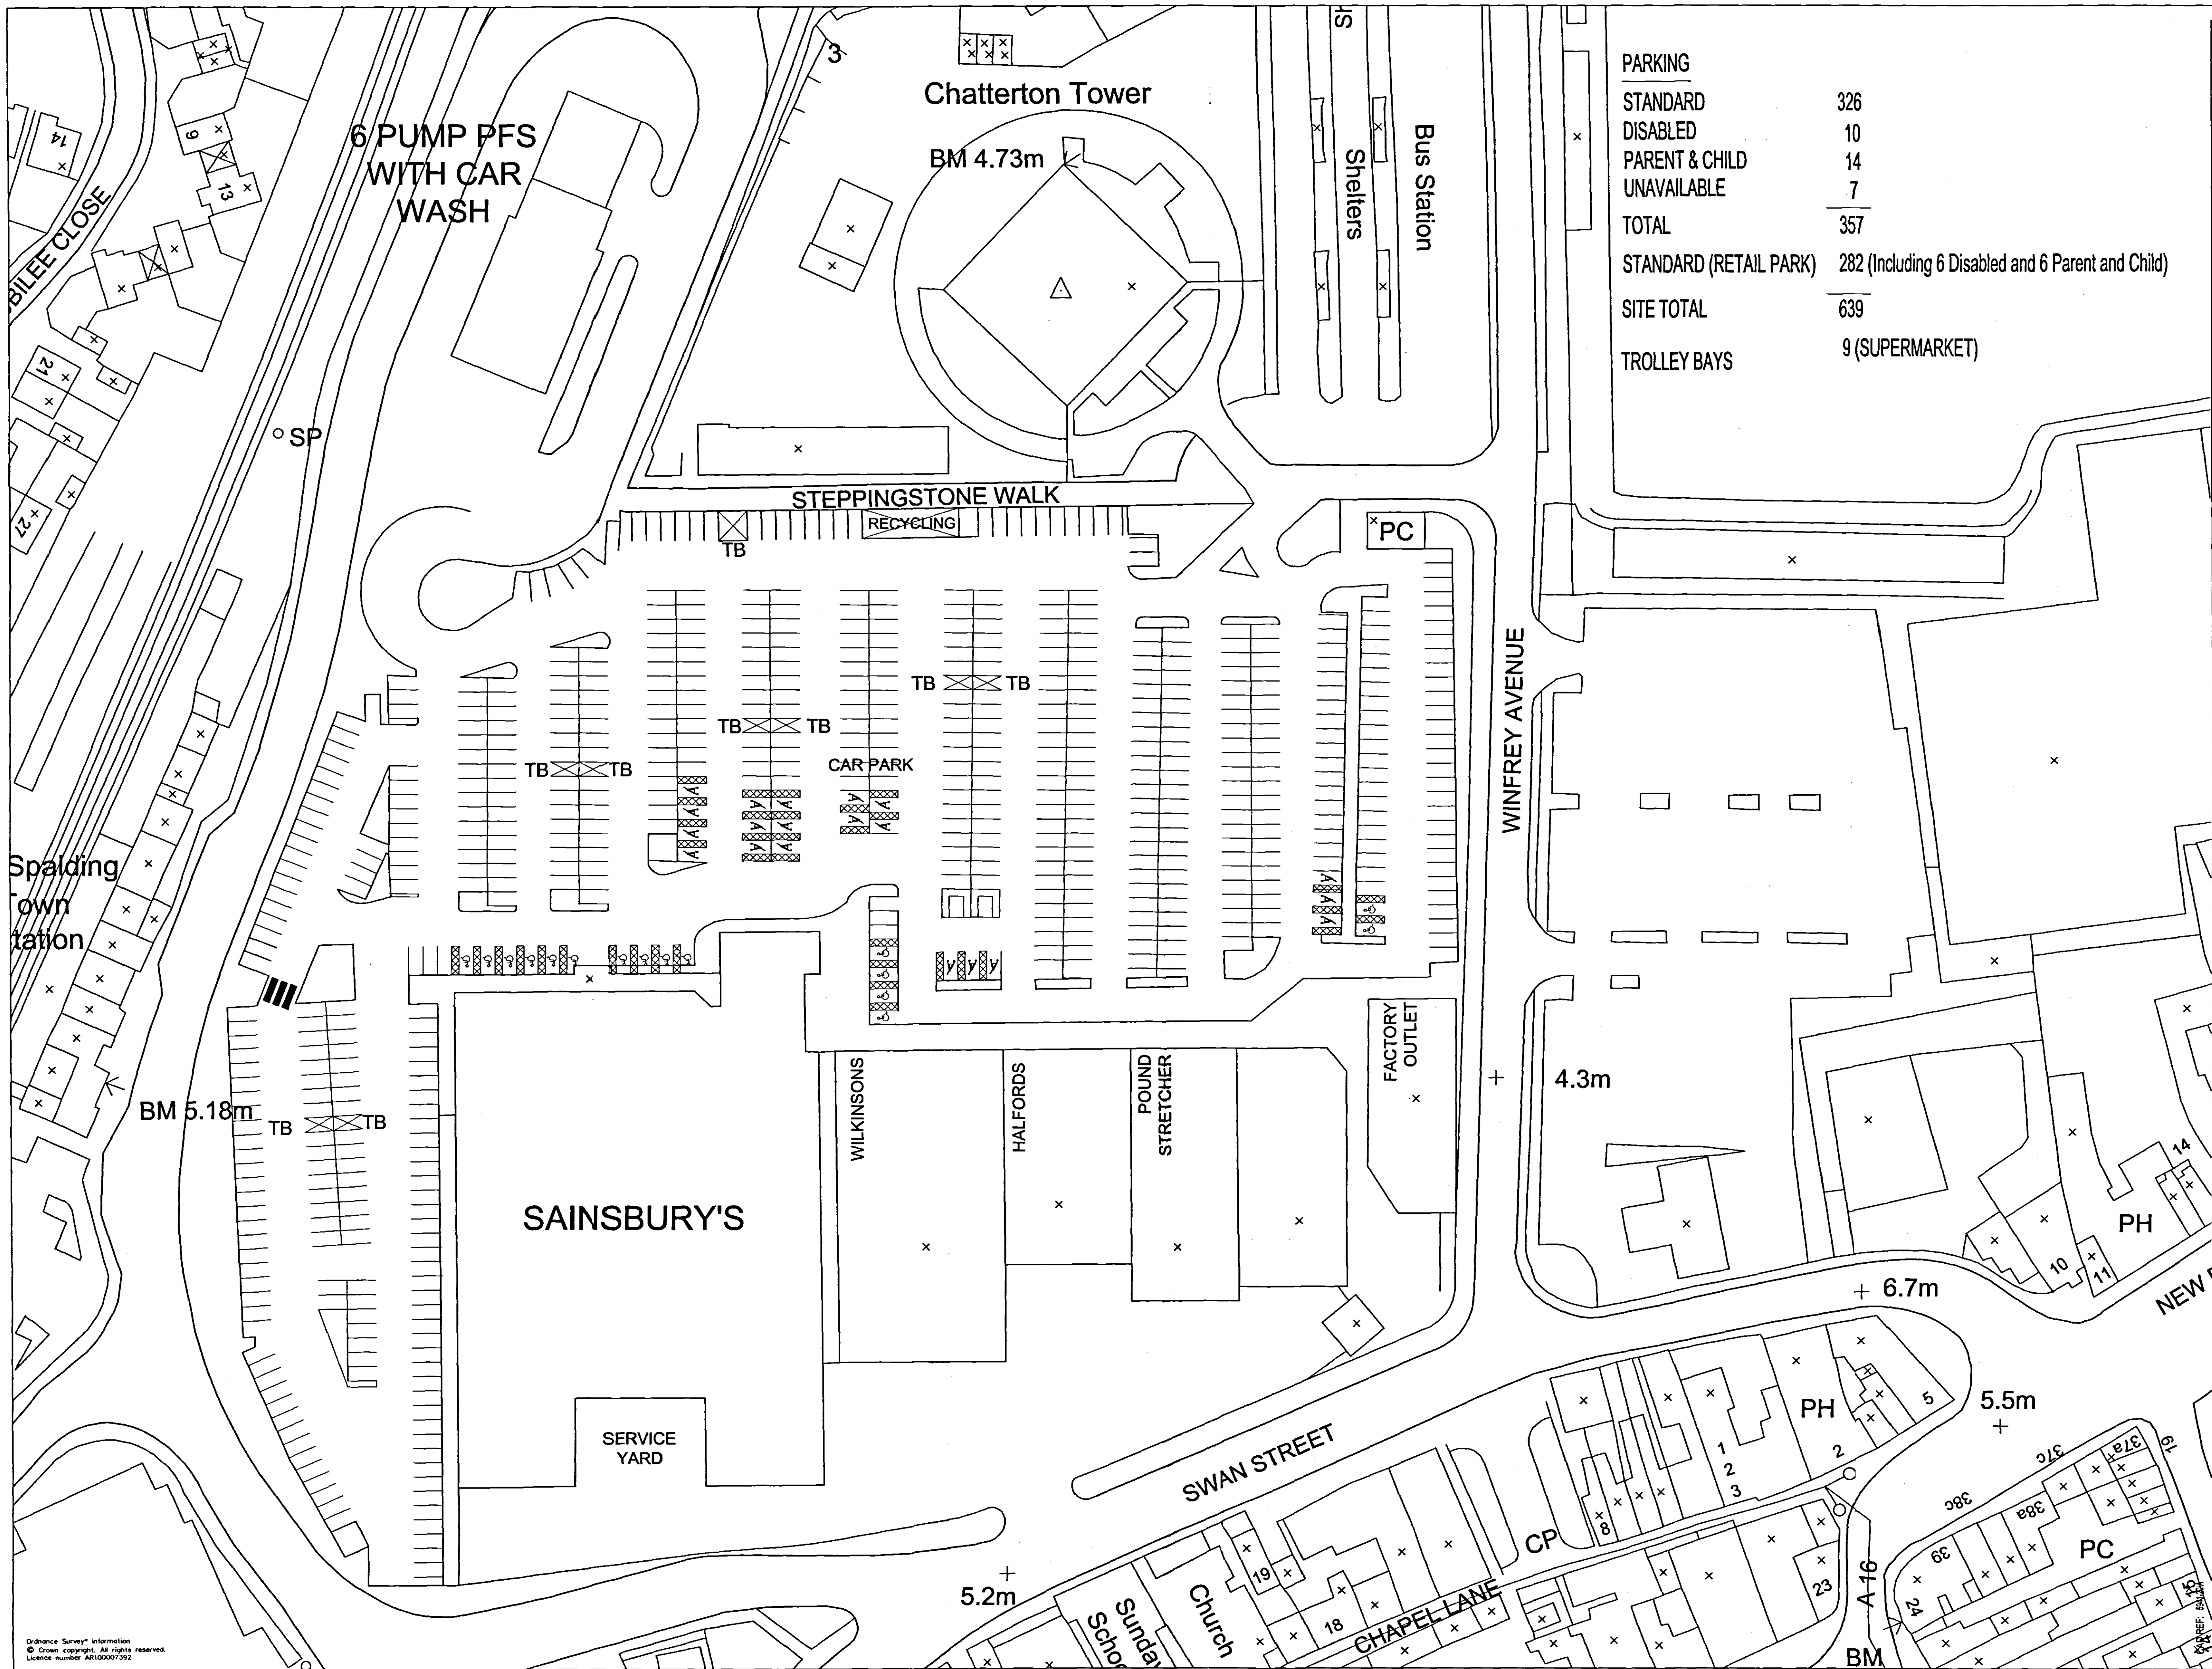

PARKING	
STANDARD	326
DISABLED	10
PARENT & CHILD	14
UNAVAILABLE	7
TOTAL	357
STANDARD (RETAIL PARK)	282 (Including 6 Disabled and 6 Parent and Child)
SITE TOTAL	639
TROLLEY BAYS	9 (SUPERMARKET)

GENERAL NOTES

This scheme is subject to Town Planning and all other necessary consents. Dimensions, areas and levels where given are only approximate and subject to site survey. All dimensions are to be checked on site, do not scale. This drawing is to be read in conjunction with all relevant consultants' and/or specialist's drawings/documents and any discrepancies or variations are to be notified to the architects before the affected work commences. All queries relating to design of foundations, floor slabs and any structural elements are to be referred to the structural engineering consultant for resolution. All feasibility studies are subject to full site survey. The workmanship of all relevant trades and building operations shall comply with the recommendations of British Standard (BS) 8000:1985 parts 1-15 inclusive.

All design and construction is to be in accordance with the Construction, Design and Management Regulations 1994.

PLANNING

3422
Planning P. 04/04/04
2 8 JUN 2004
Ref: 853/04

A: CAR PARKING REVISED, FIGURES AMENDED TO SUIT - 23.06.04 - EJC

REV DATE BY

CLIENT

SAINSBURY'S
SUPERMARKETS LTD.

PROJECT

WINFREY AVENUE
SPALDING
LINCOLNSHIRE, PE11 1DA

DRAWING

EXISTING
SITE PLAN

CHQ
PARTNERSHIP
ARCHITECTS & BUILDING SURVEYORS
CHQ Partnership Ltd.
Tenney House, 23 High Street
Baldock, Hertfordshire SG7 6BE
Telephone: (01462) 895110
Facsimile: (01462) 895099
Email: design@chq-architects.co.uk
www.chq-architects.co.uk

DATE MAY 2004 DRAWN EJC

SCALE 1:500 CHECKED

CHQ.04.5941-20/A