




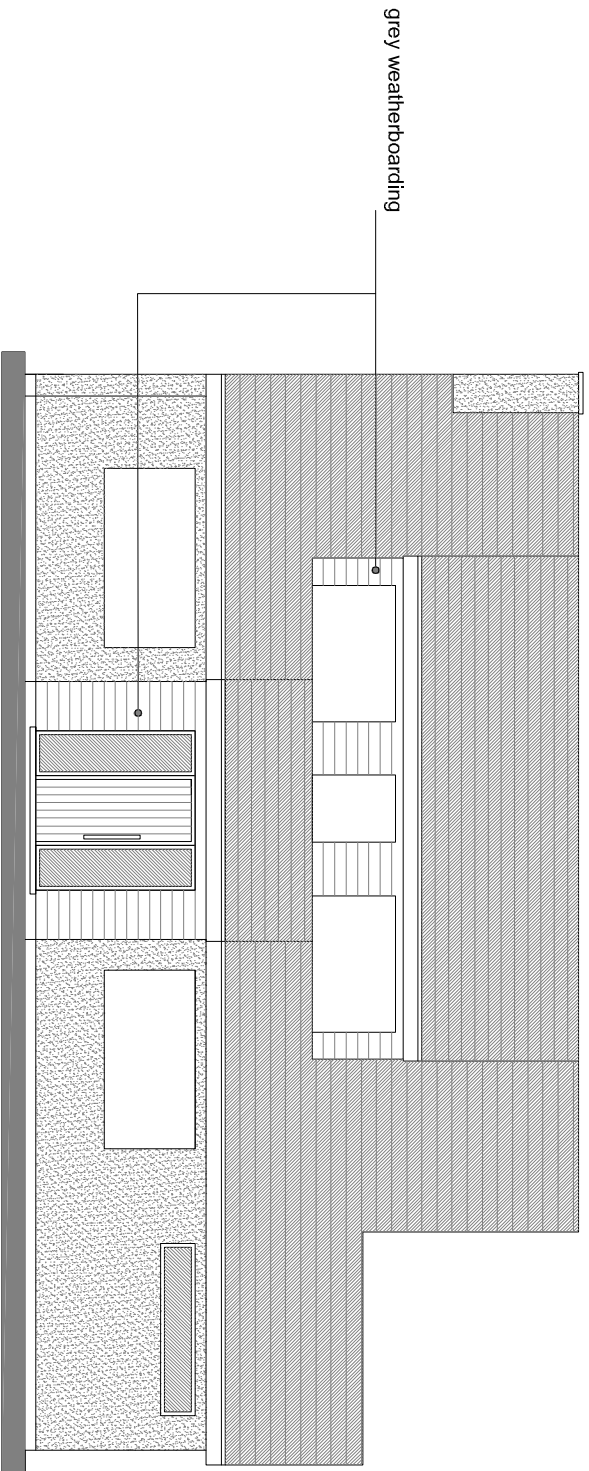


PROPOSED FRONT ELEVATION

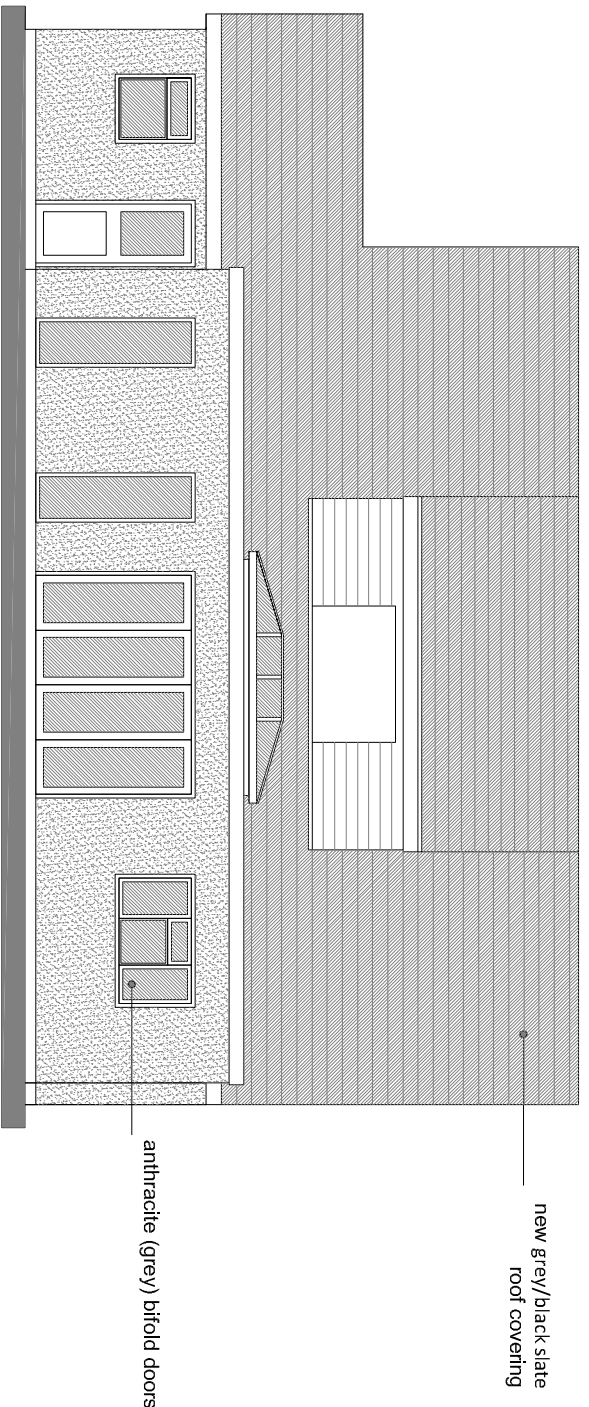


PROPOSED REAR ELEVATION

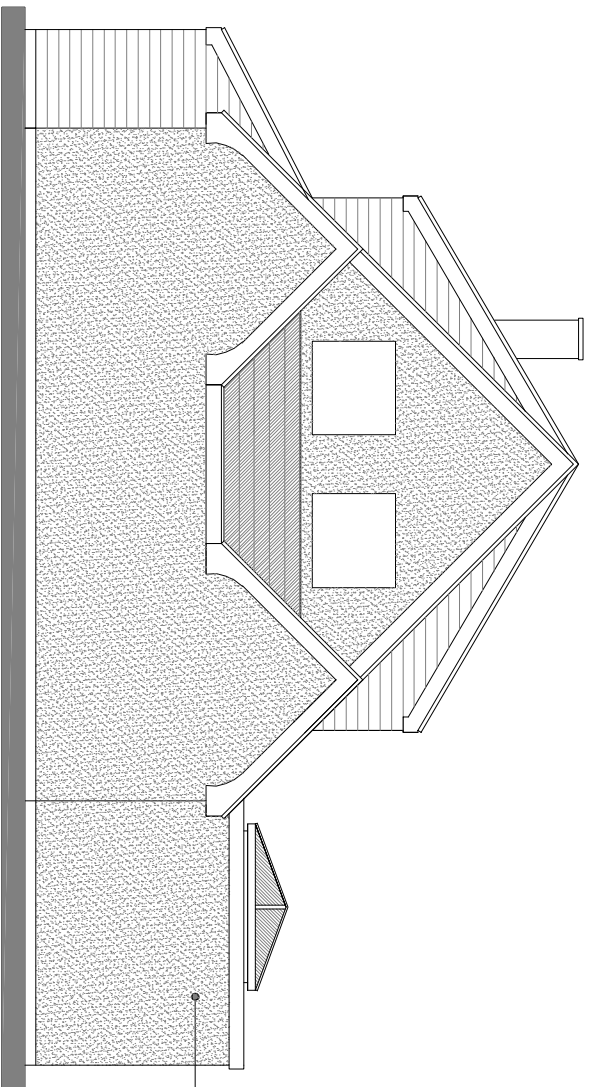


PROPOSED SIDE ELEVATION

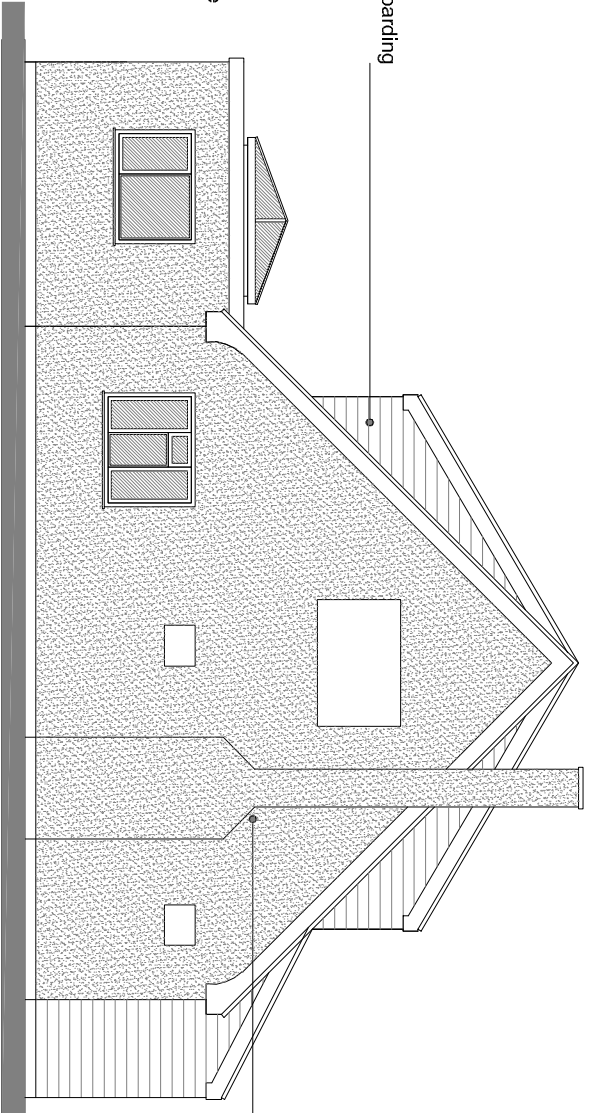


PROPOSED SIDE ELEVATION

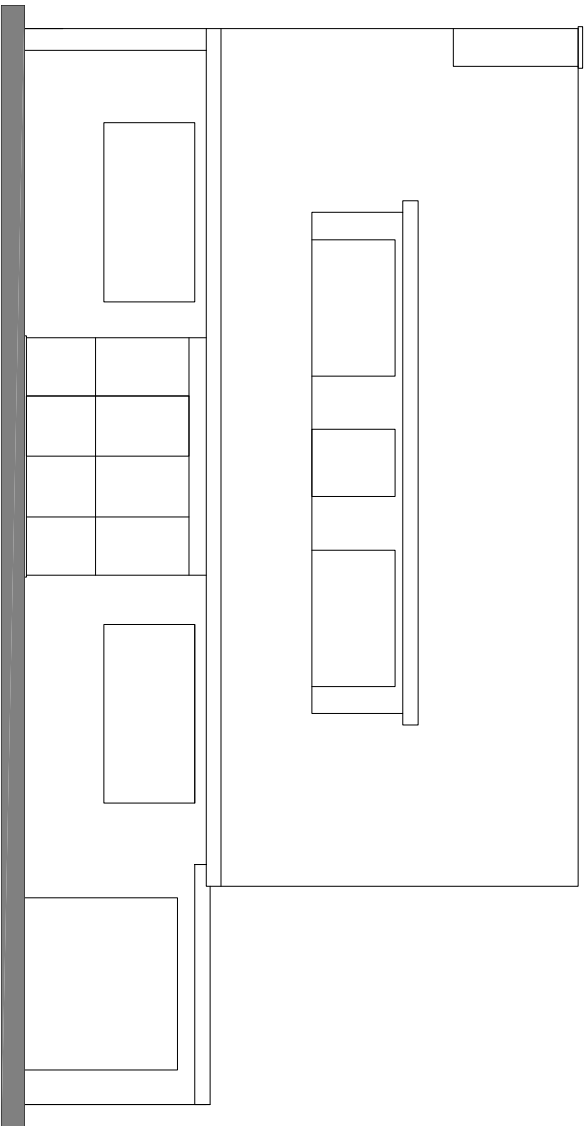


EXISTING FRONT ELEVATION

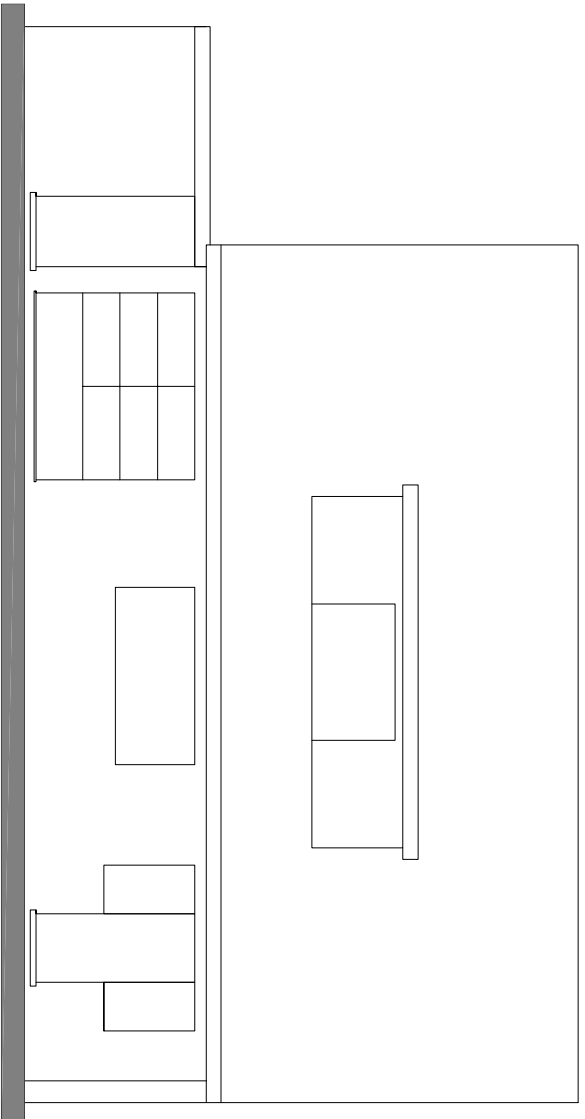



EXISTING REAR ELEVATION

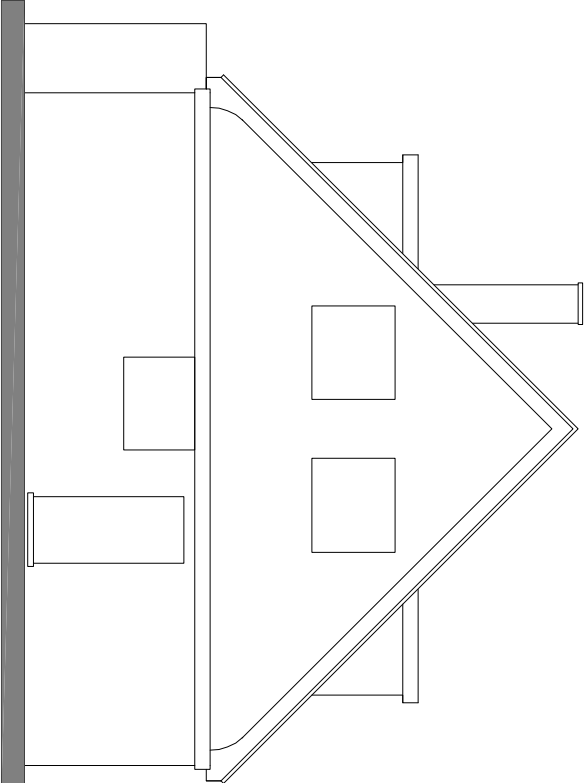


EXISTING SIDE ELEVATION

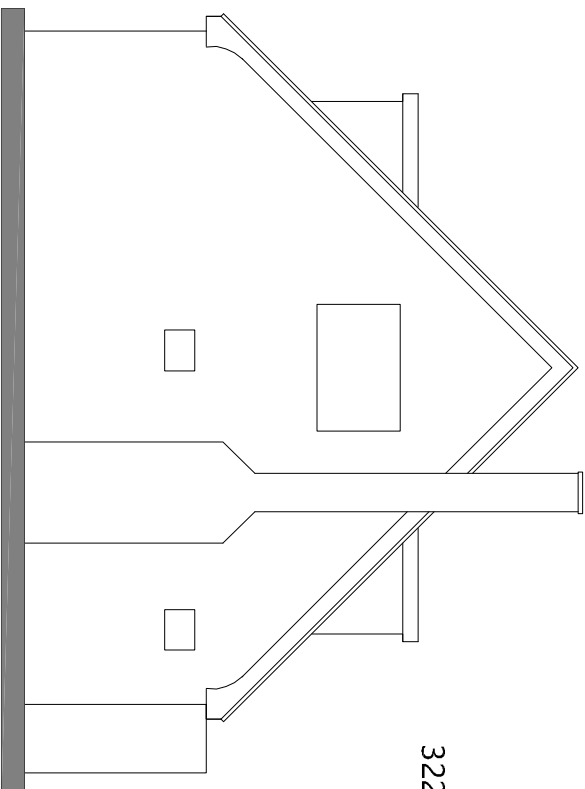

EXISTING SIDE ELEVATION

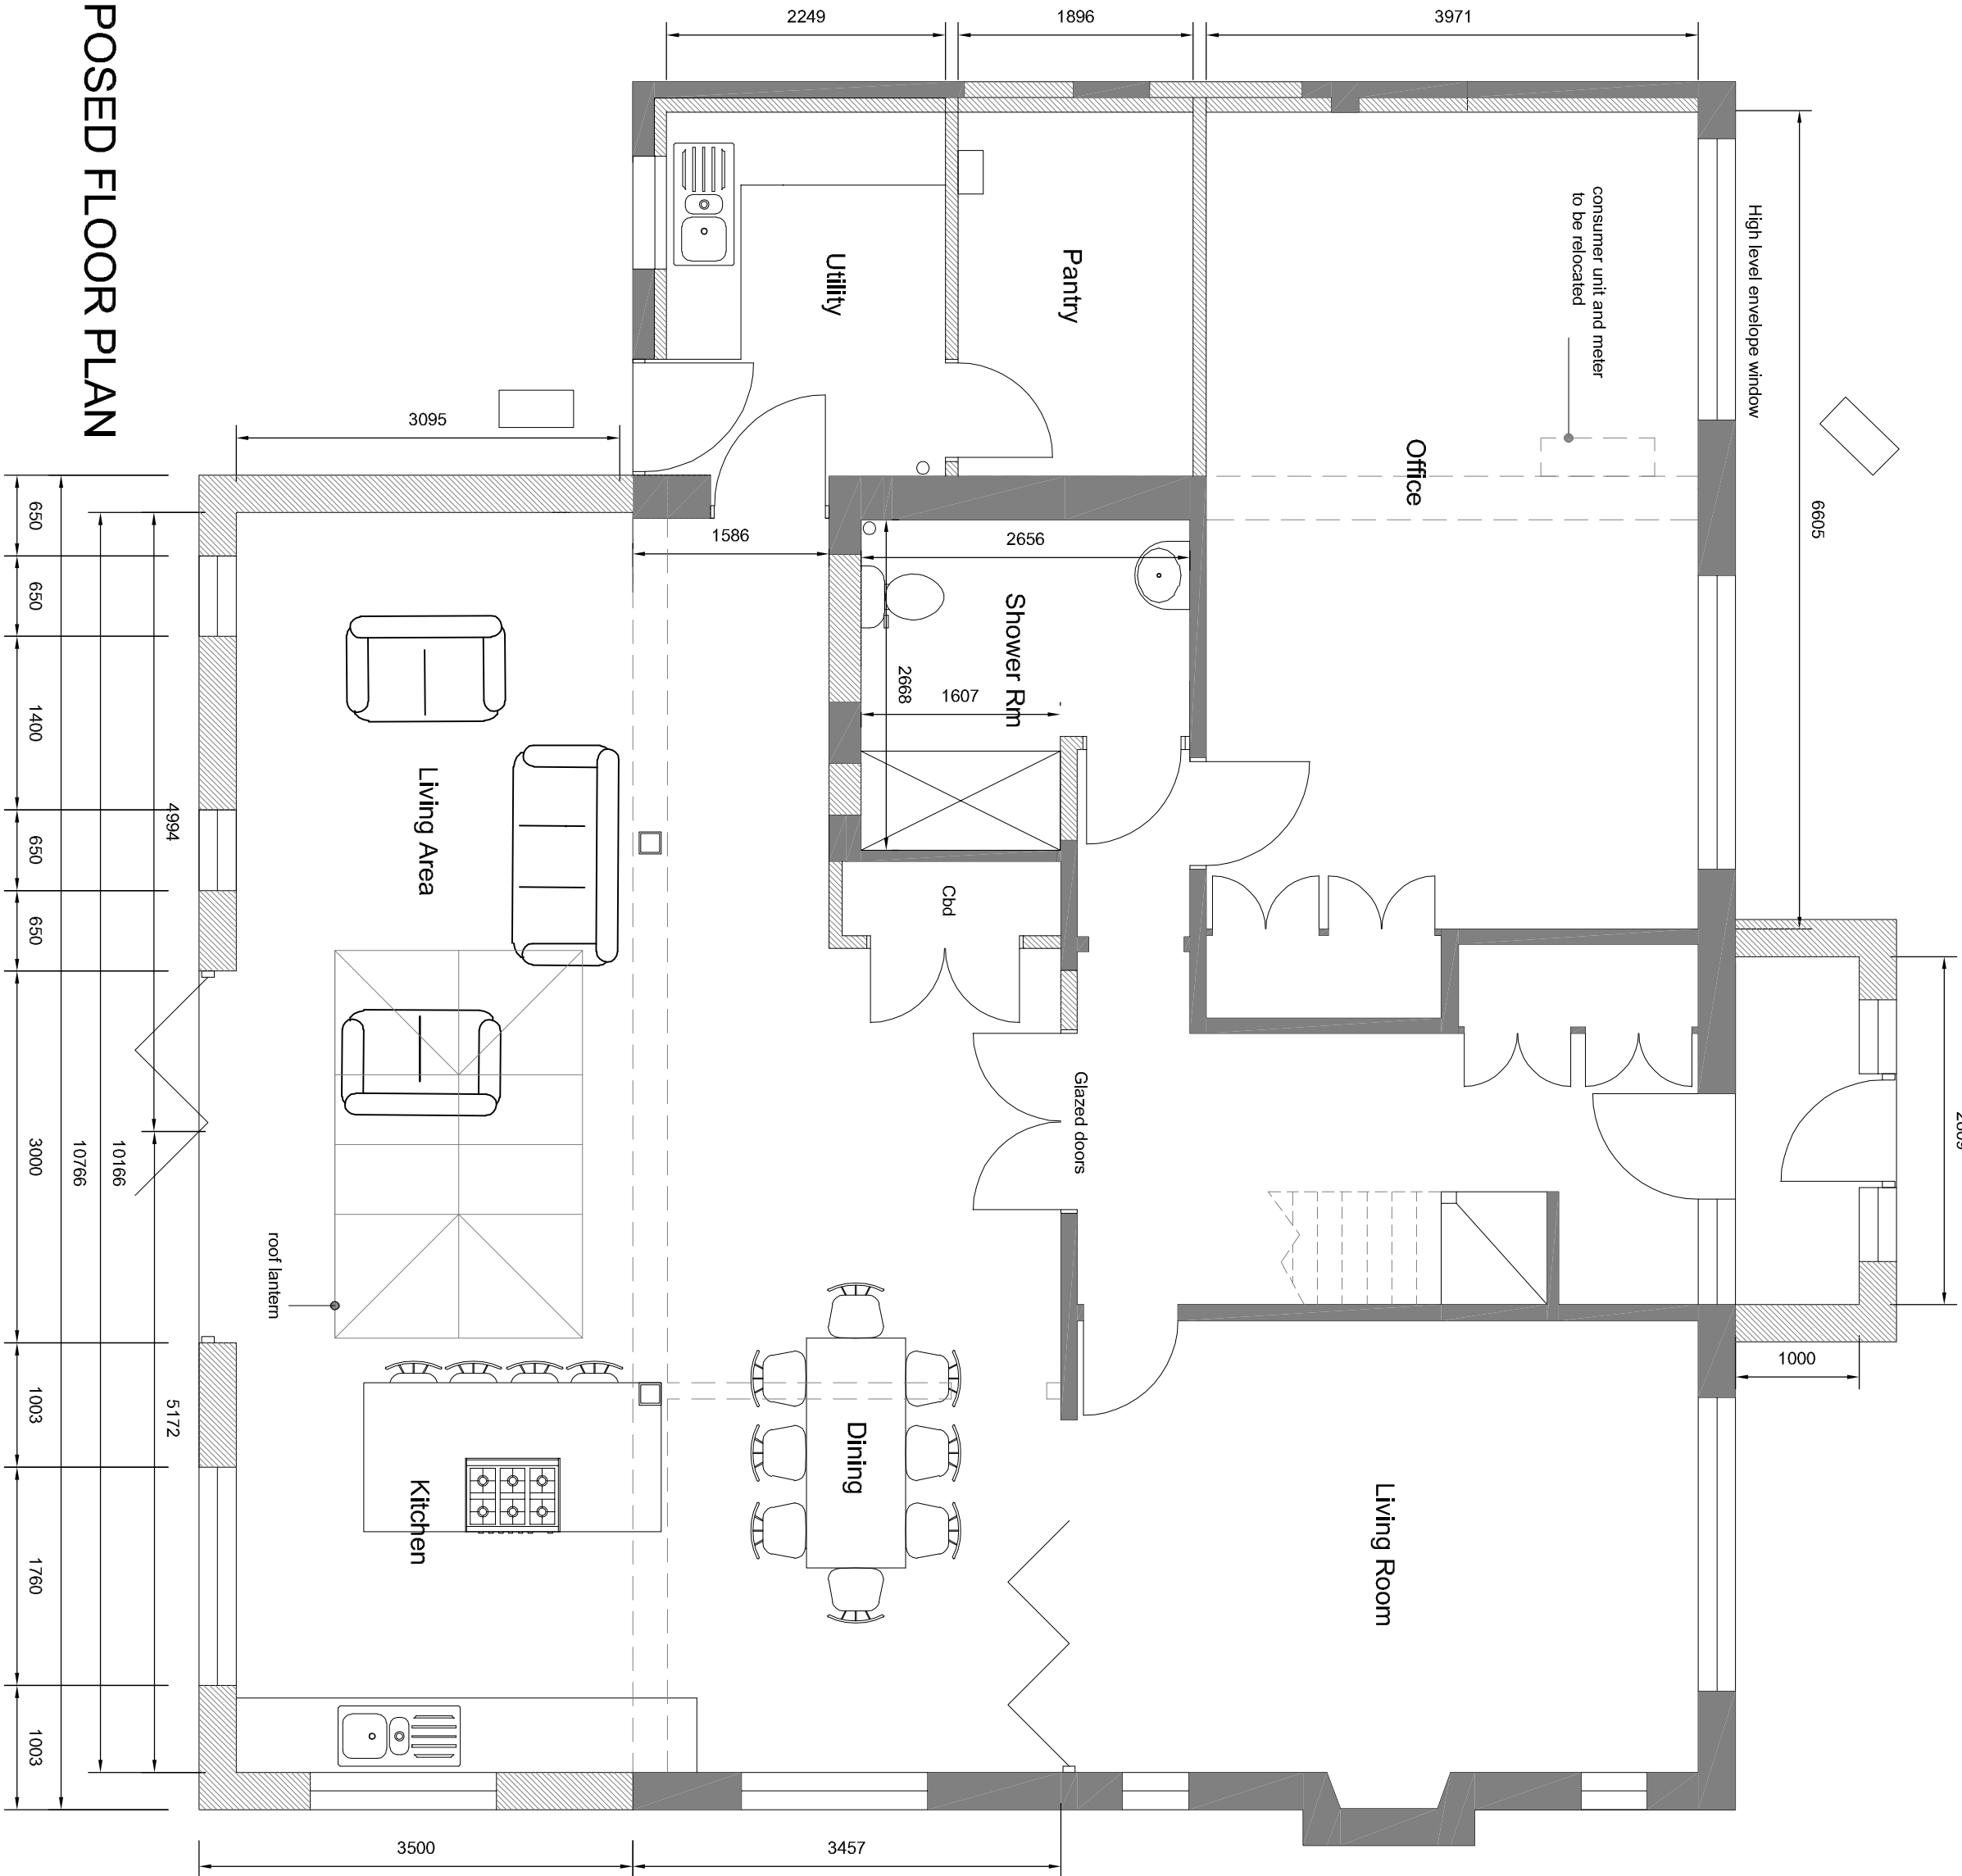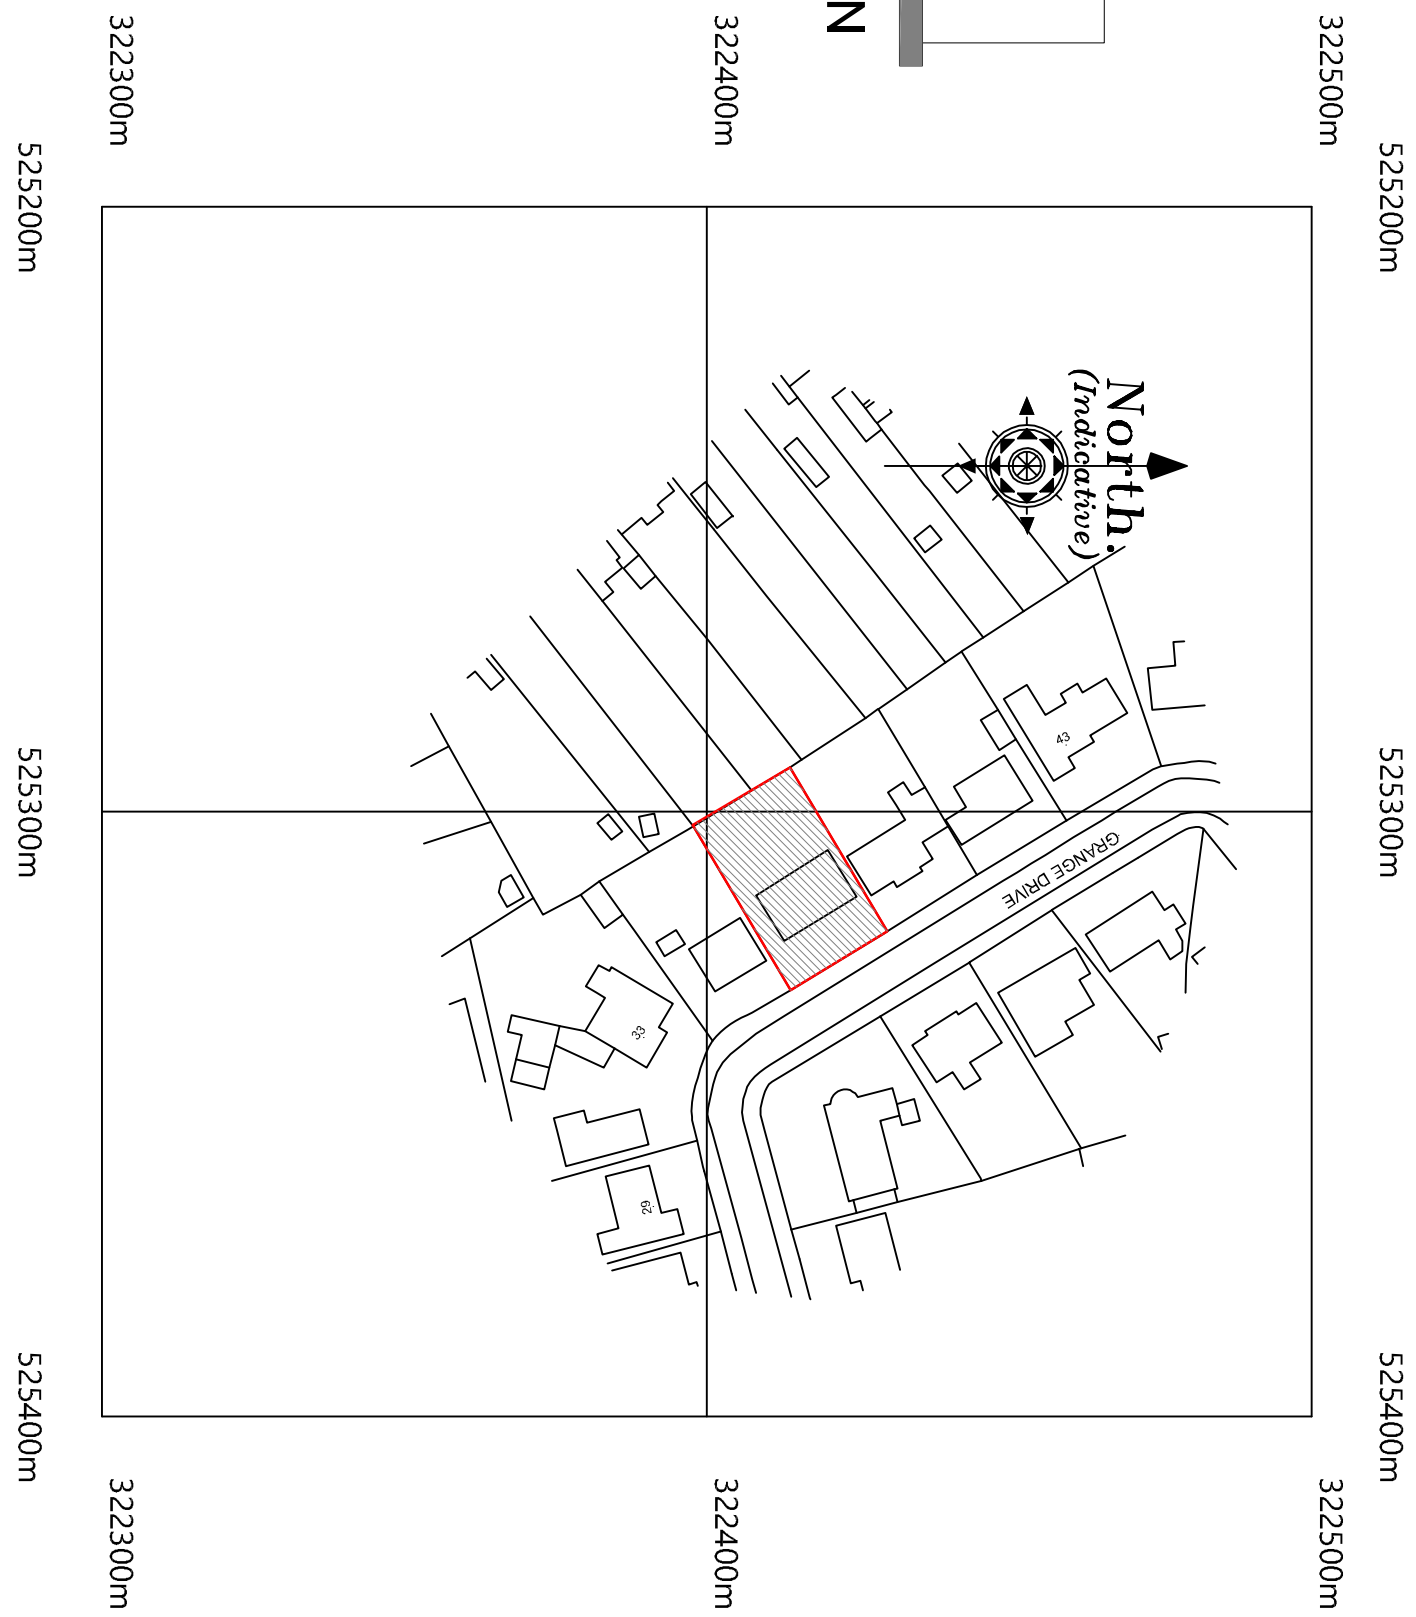

PROPOSED FLOOR PLAN

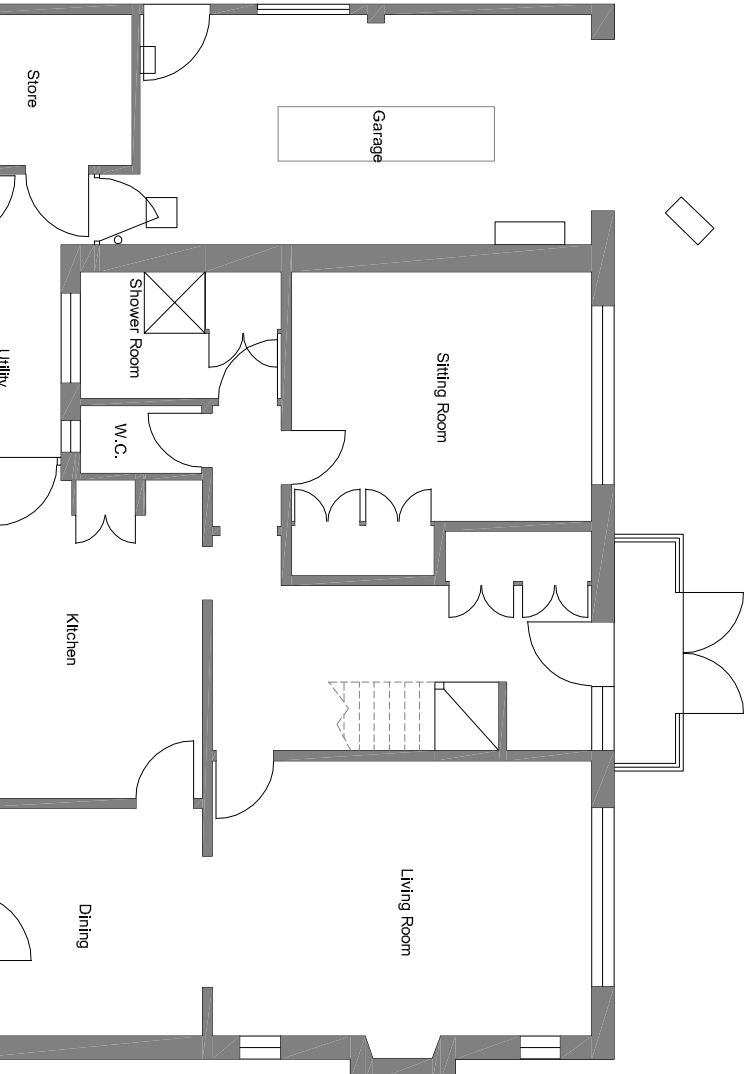

EXISTING FLOOR PLAN

Client	Dawn Hook			
Project	Proposed extension & alteration @ 37 Grange Drive, Spalding			
Drawing	Planning			
Scale	1:50, 1:100	Drawn	AWM checked	TAC date
	1:200, 1:1250 @ A1			16/10/2019
	Trevor A Day RIBA Ltd, 14 Old Rendike Road, Spalding, Lincs. PE12 8DD			
	01406 580027 trevor@tadarchitects.co.uk			