


A	Boundary heights and dims added	AW	16/09/26
Rev:	Description:	By:	Date:

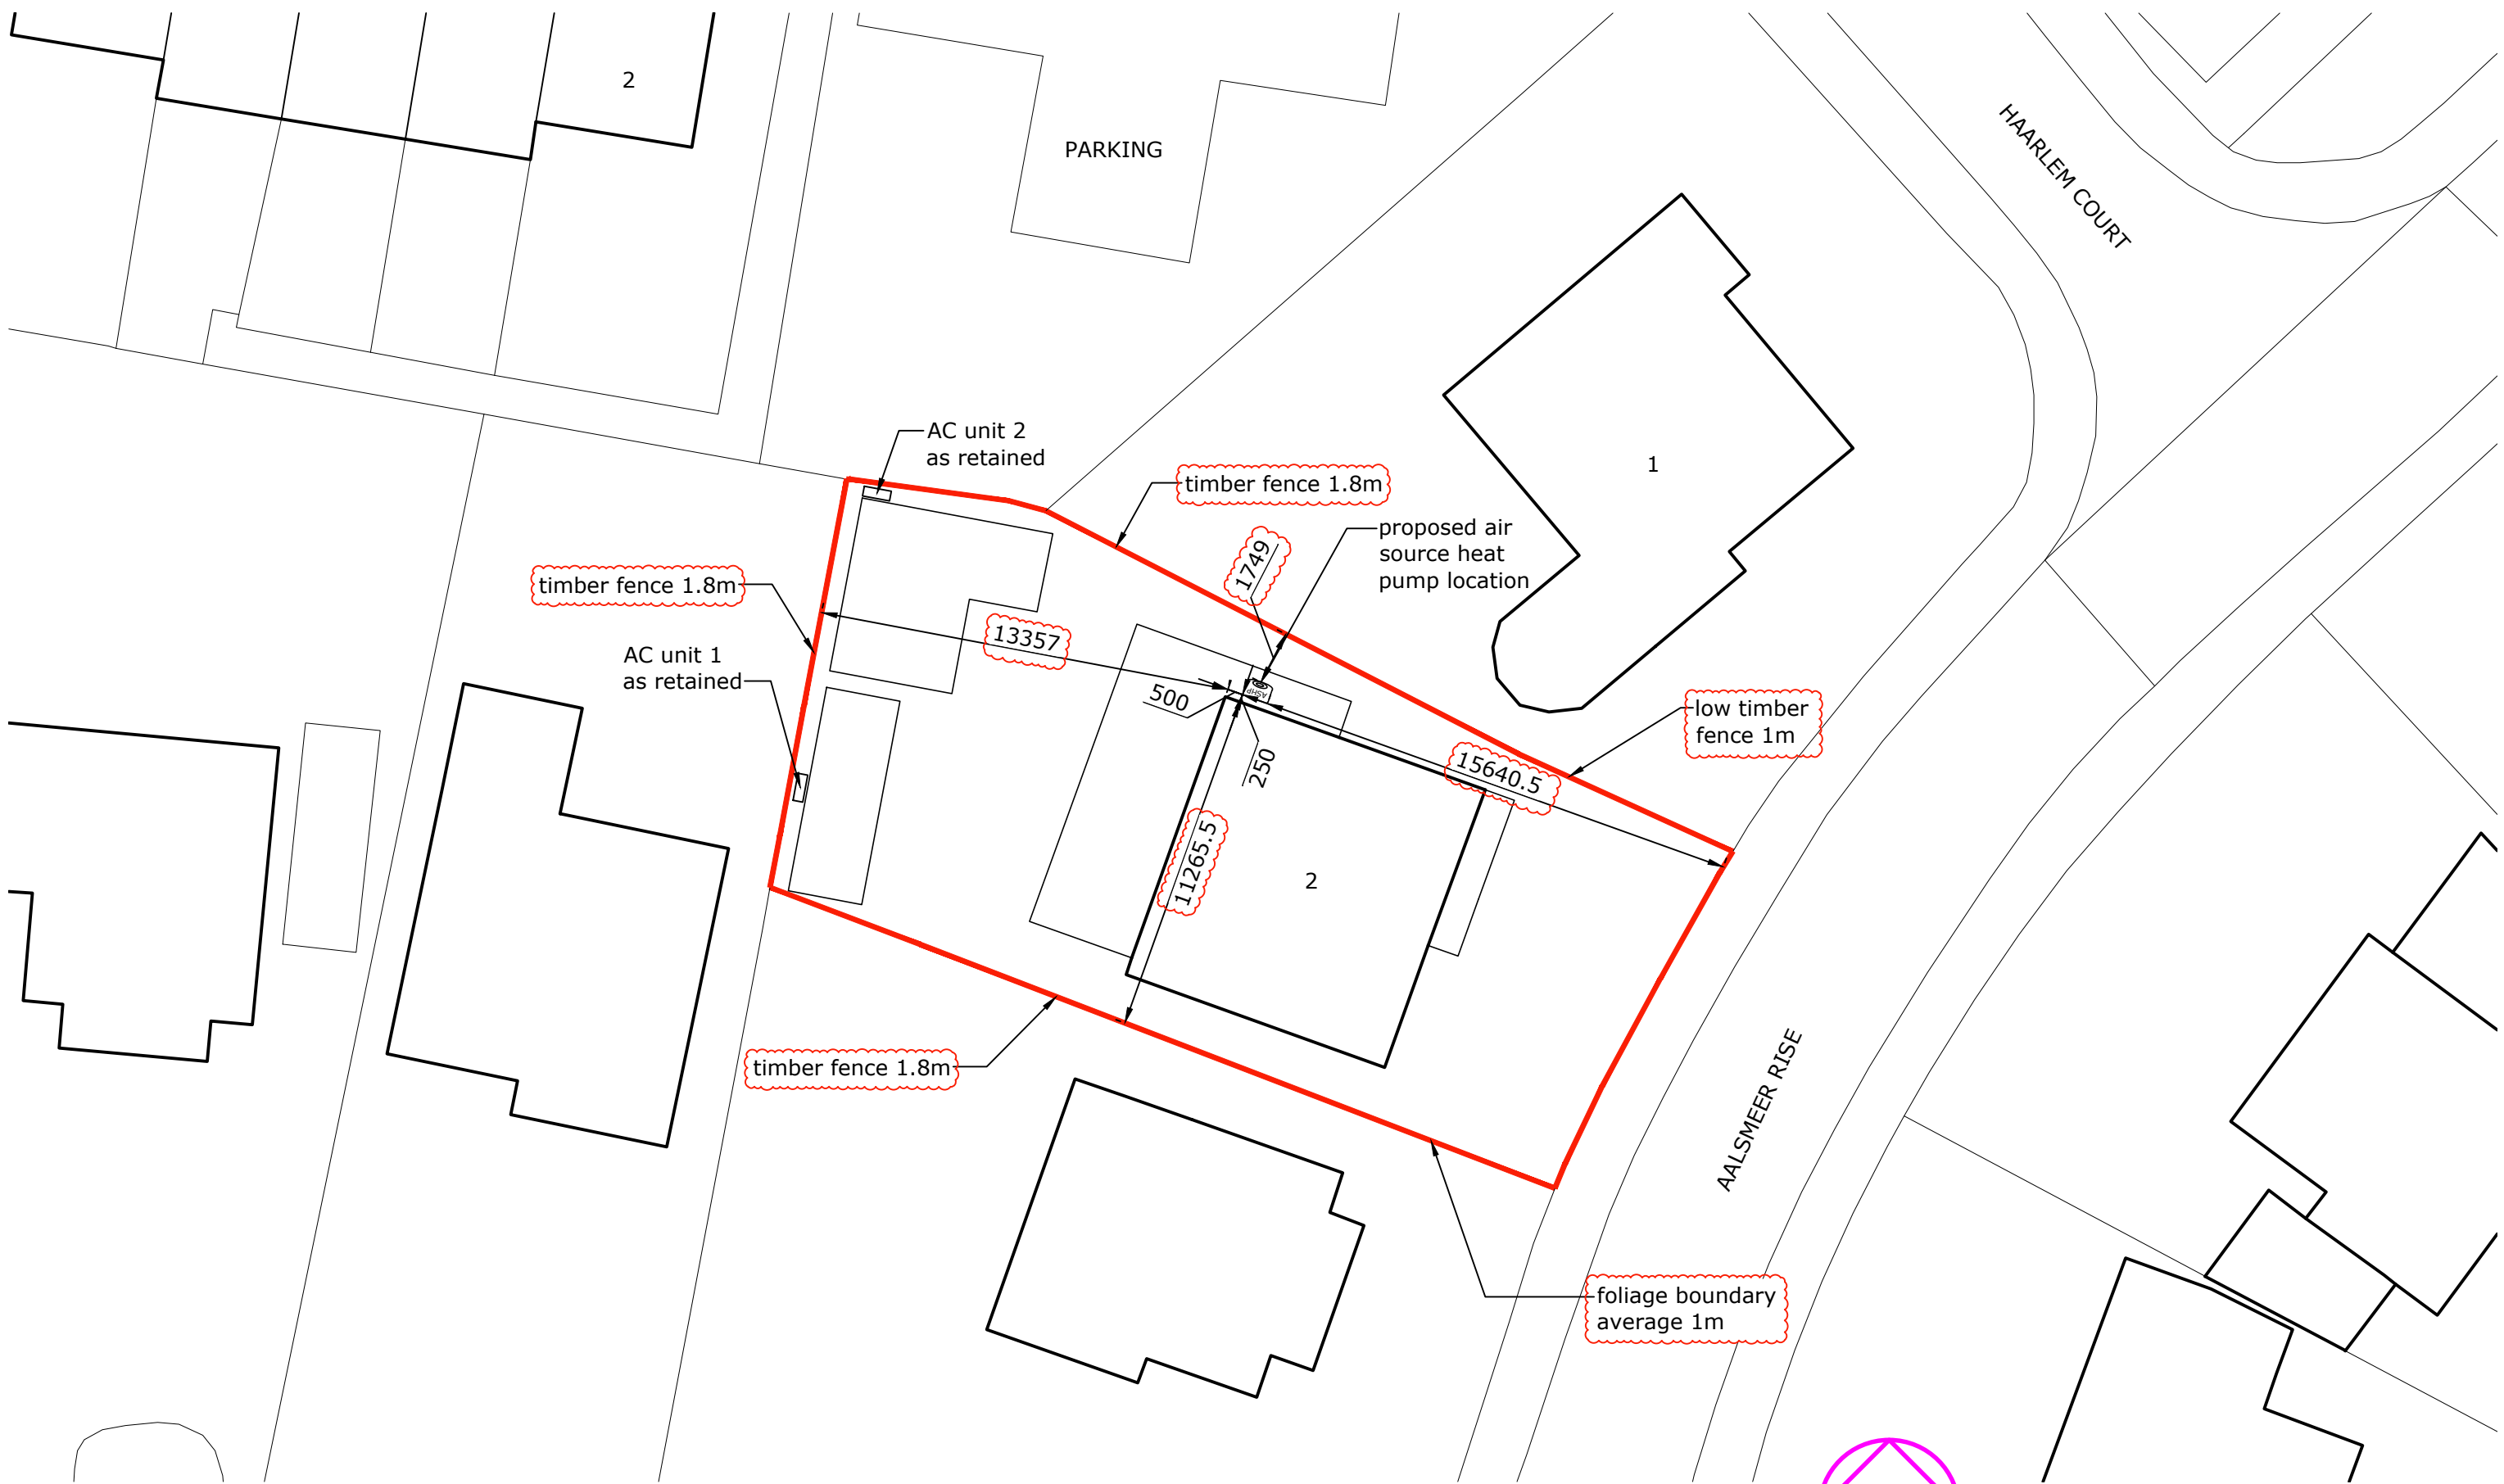

octopusenergy
services

Approved by:



Client/Project: Donna Robinson, 2, Aalsmeer Rise, Spalding, PE11 3JD	Project status: PLANNING (installation of air source heat pump) Drawing title: Site plan as proposed
---	--

Scale: 1:200	Paper Size: A3	Drawn: A Walton	Checked: ...
Project ID: J-79FC0B5A	Drawing No: 03	Revision: A	Date: 13.09.2026