


Rev:	Description:	By:	Date:
------	--------------	-----	-------

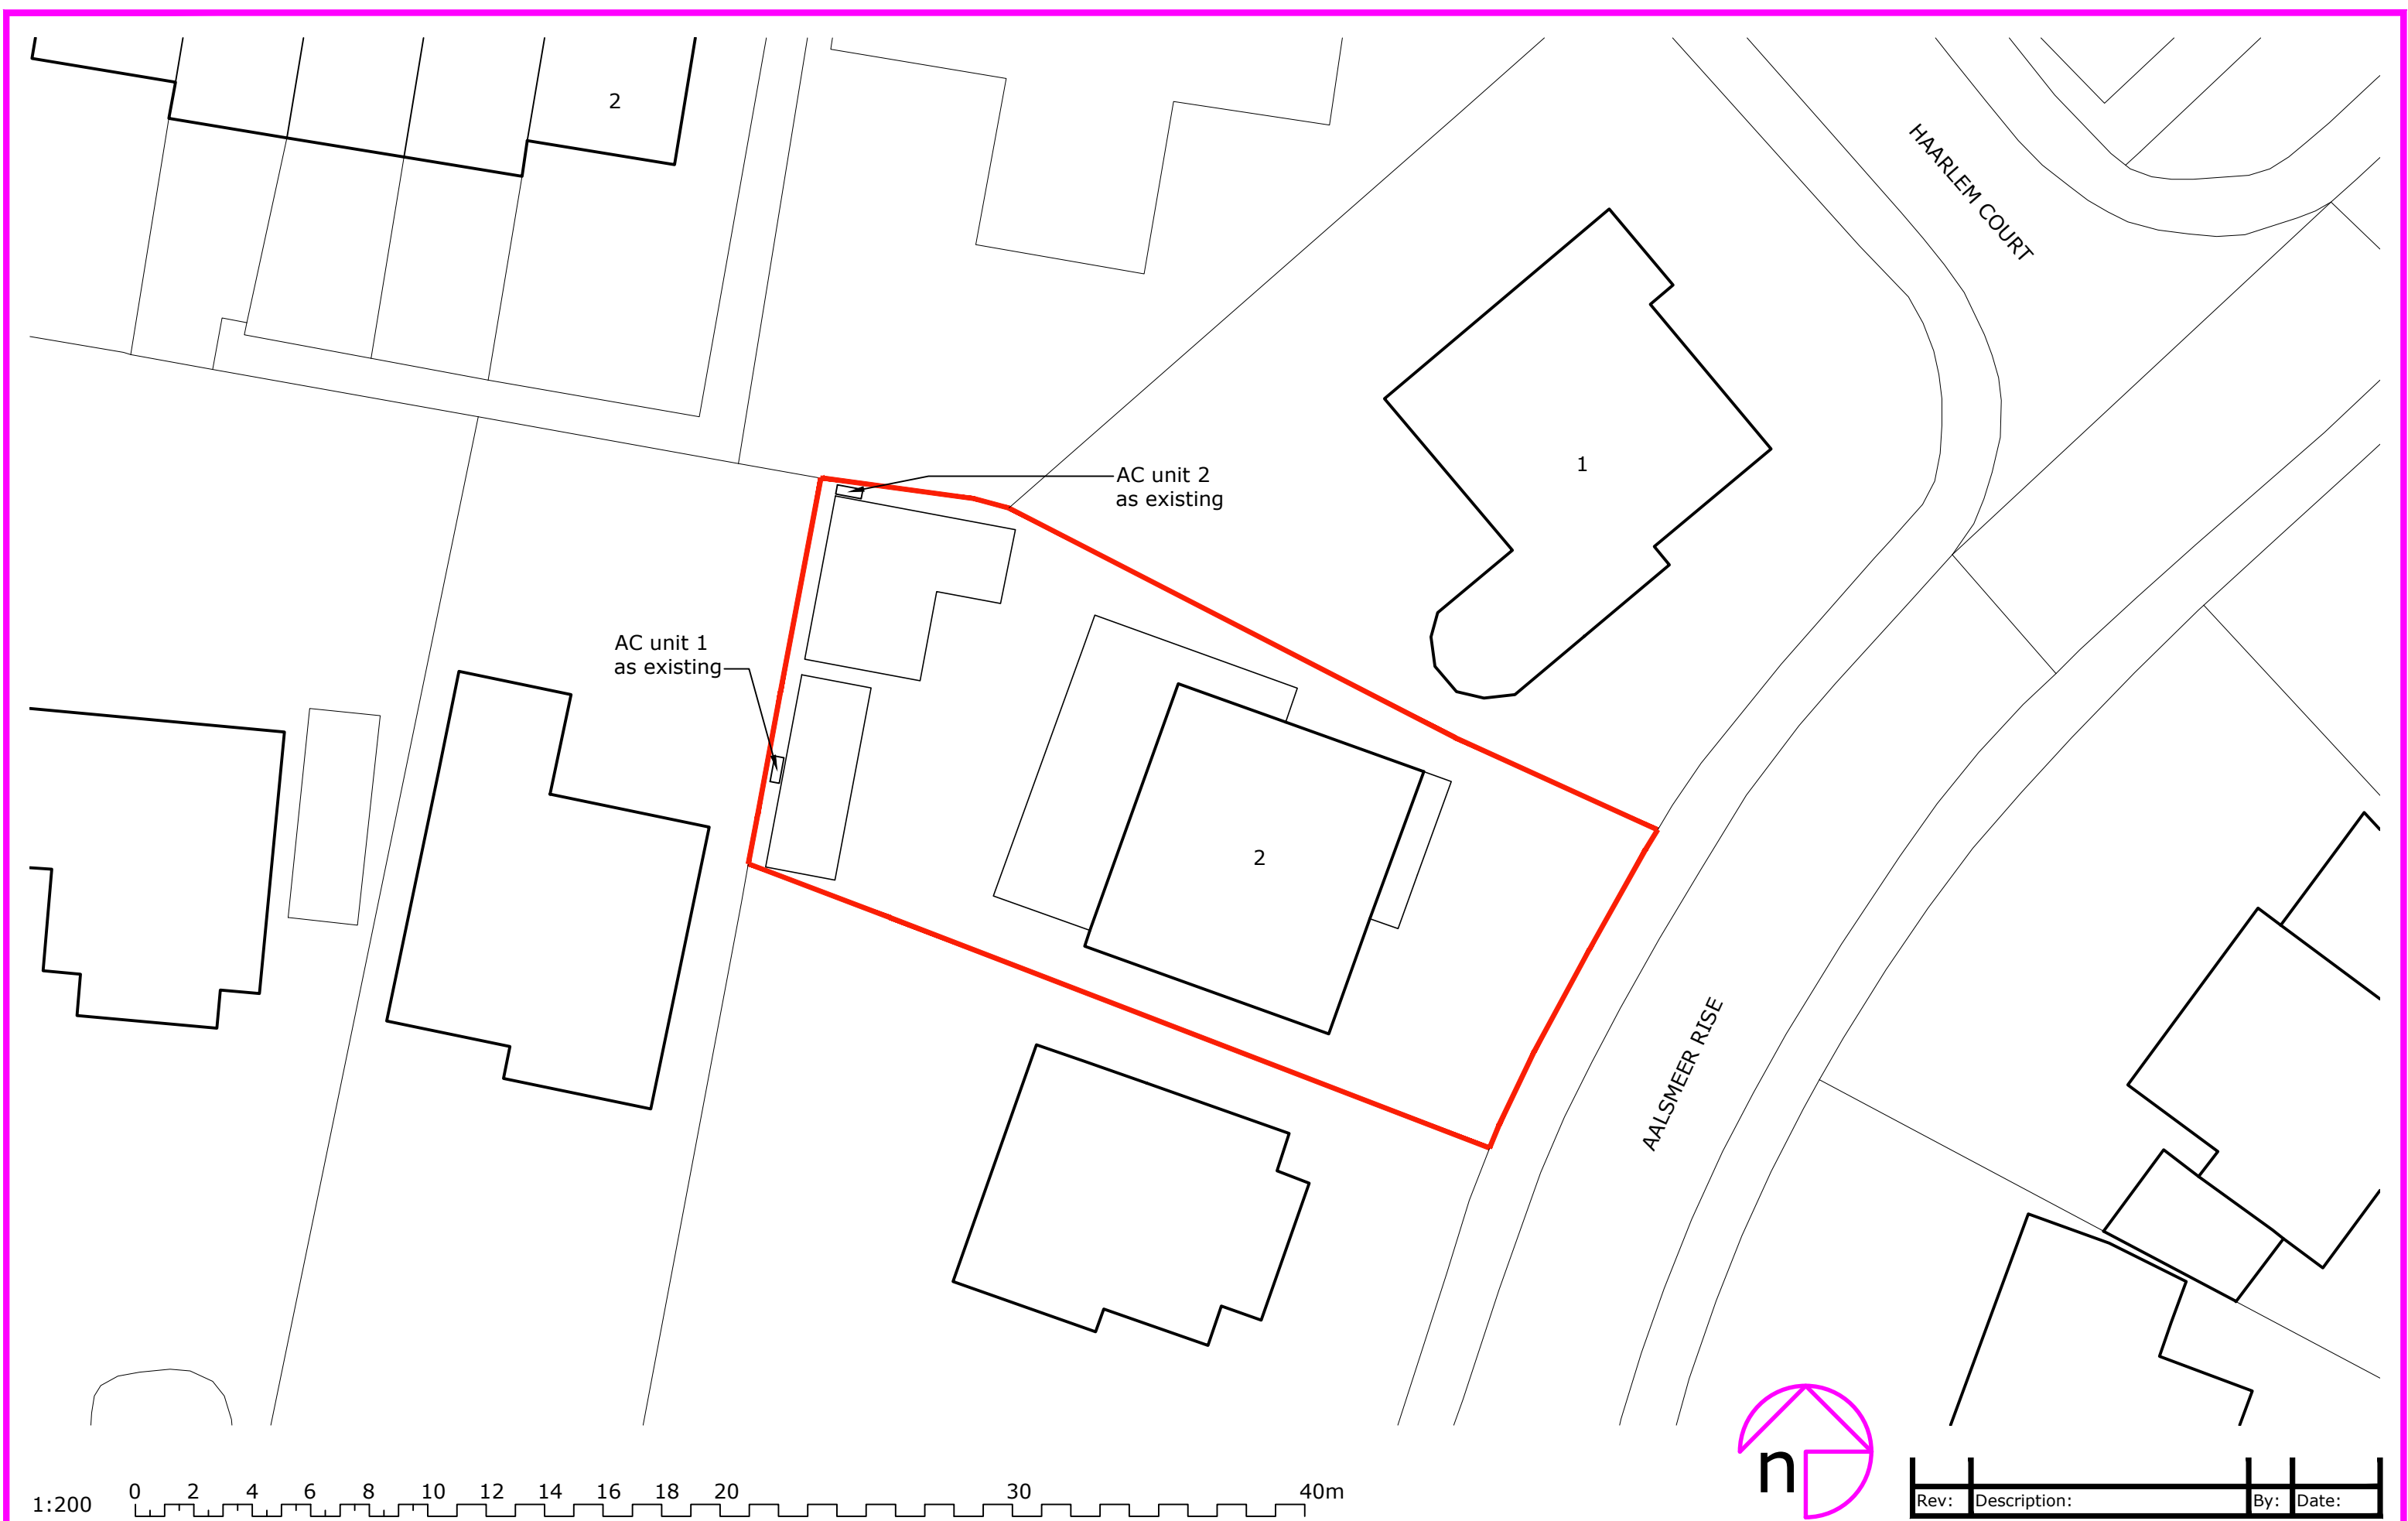

octopusenergy
services

Client/Project: Donna Robinson, 2, Aalsmeer Rise, Spalding, PE11 3JD	Project status: PLANNING (installation of air source heat pump) Drawing title: Site plan as existing
---	--

Scale: 1:200	Paper Size: A3	Drawn: A Walton	Checked: ...
Project ID: J-79FC0B5A	Drawing No: 01	Revision:	Date: 03.09.2026