



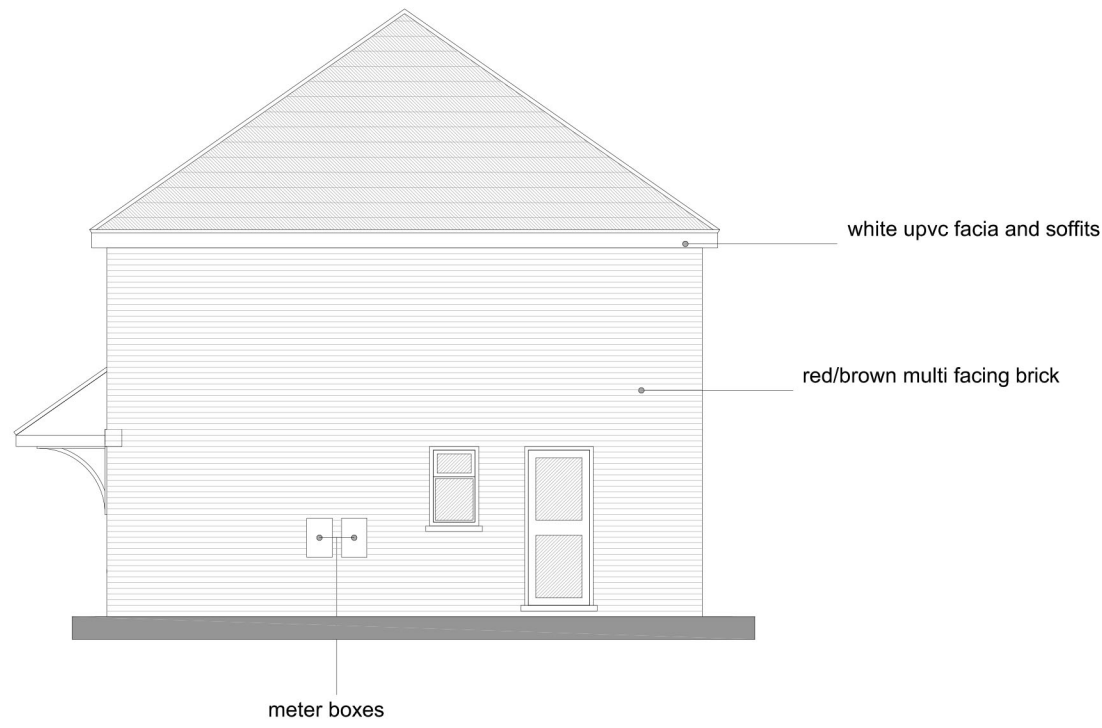


PROPOSED ELEVATIONS



PROPOSED FIRST FLOOR PLANS

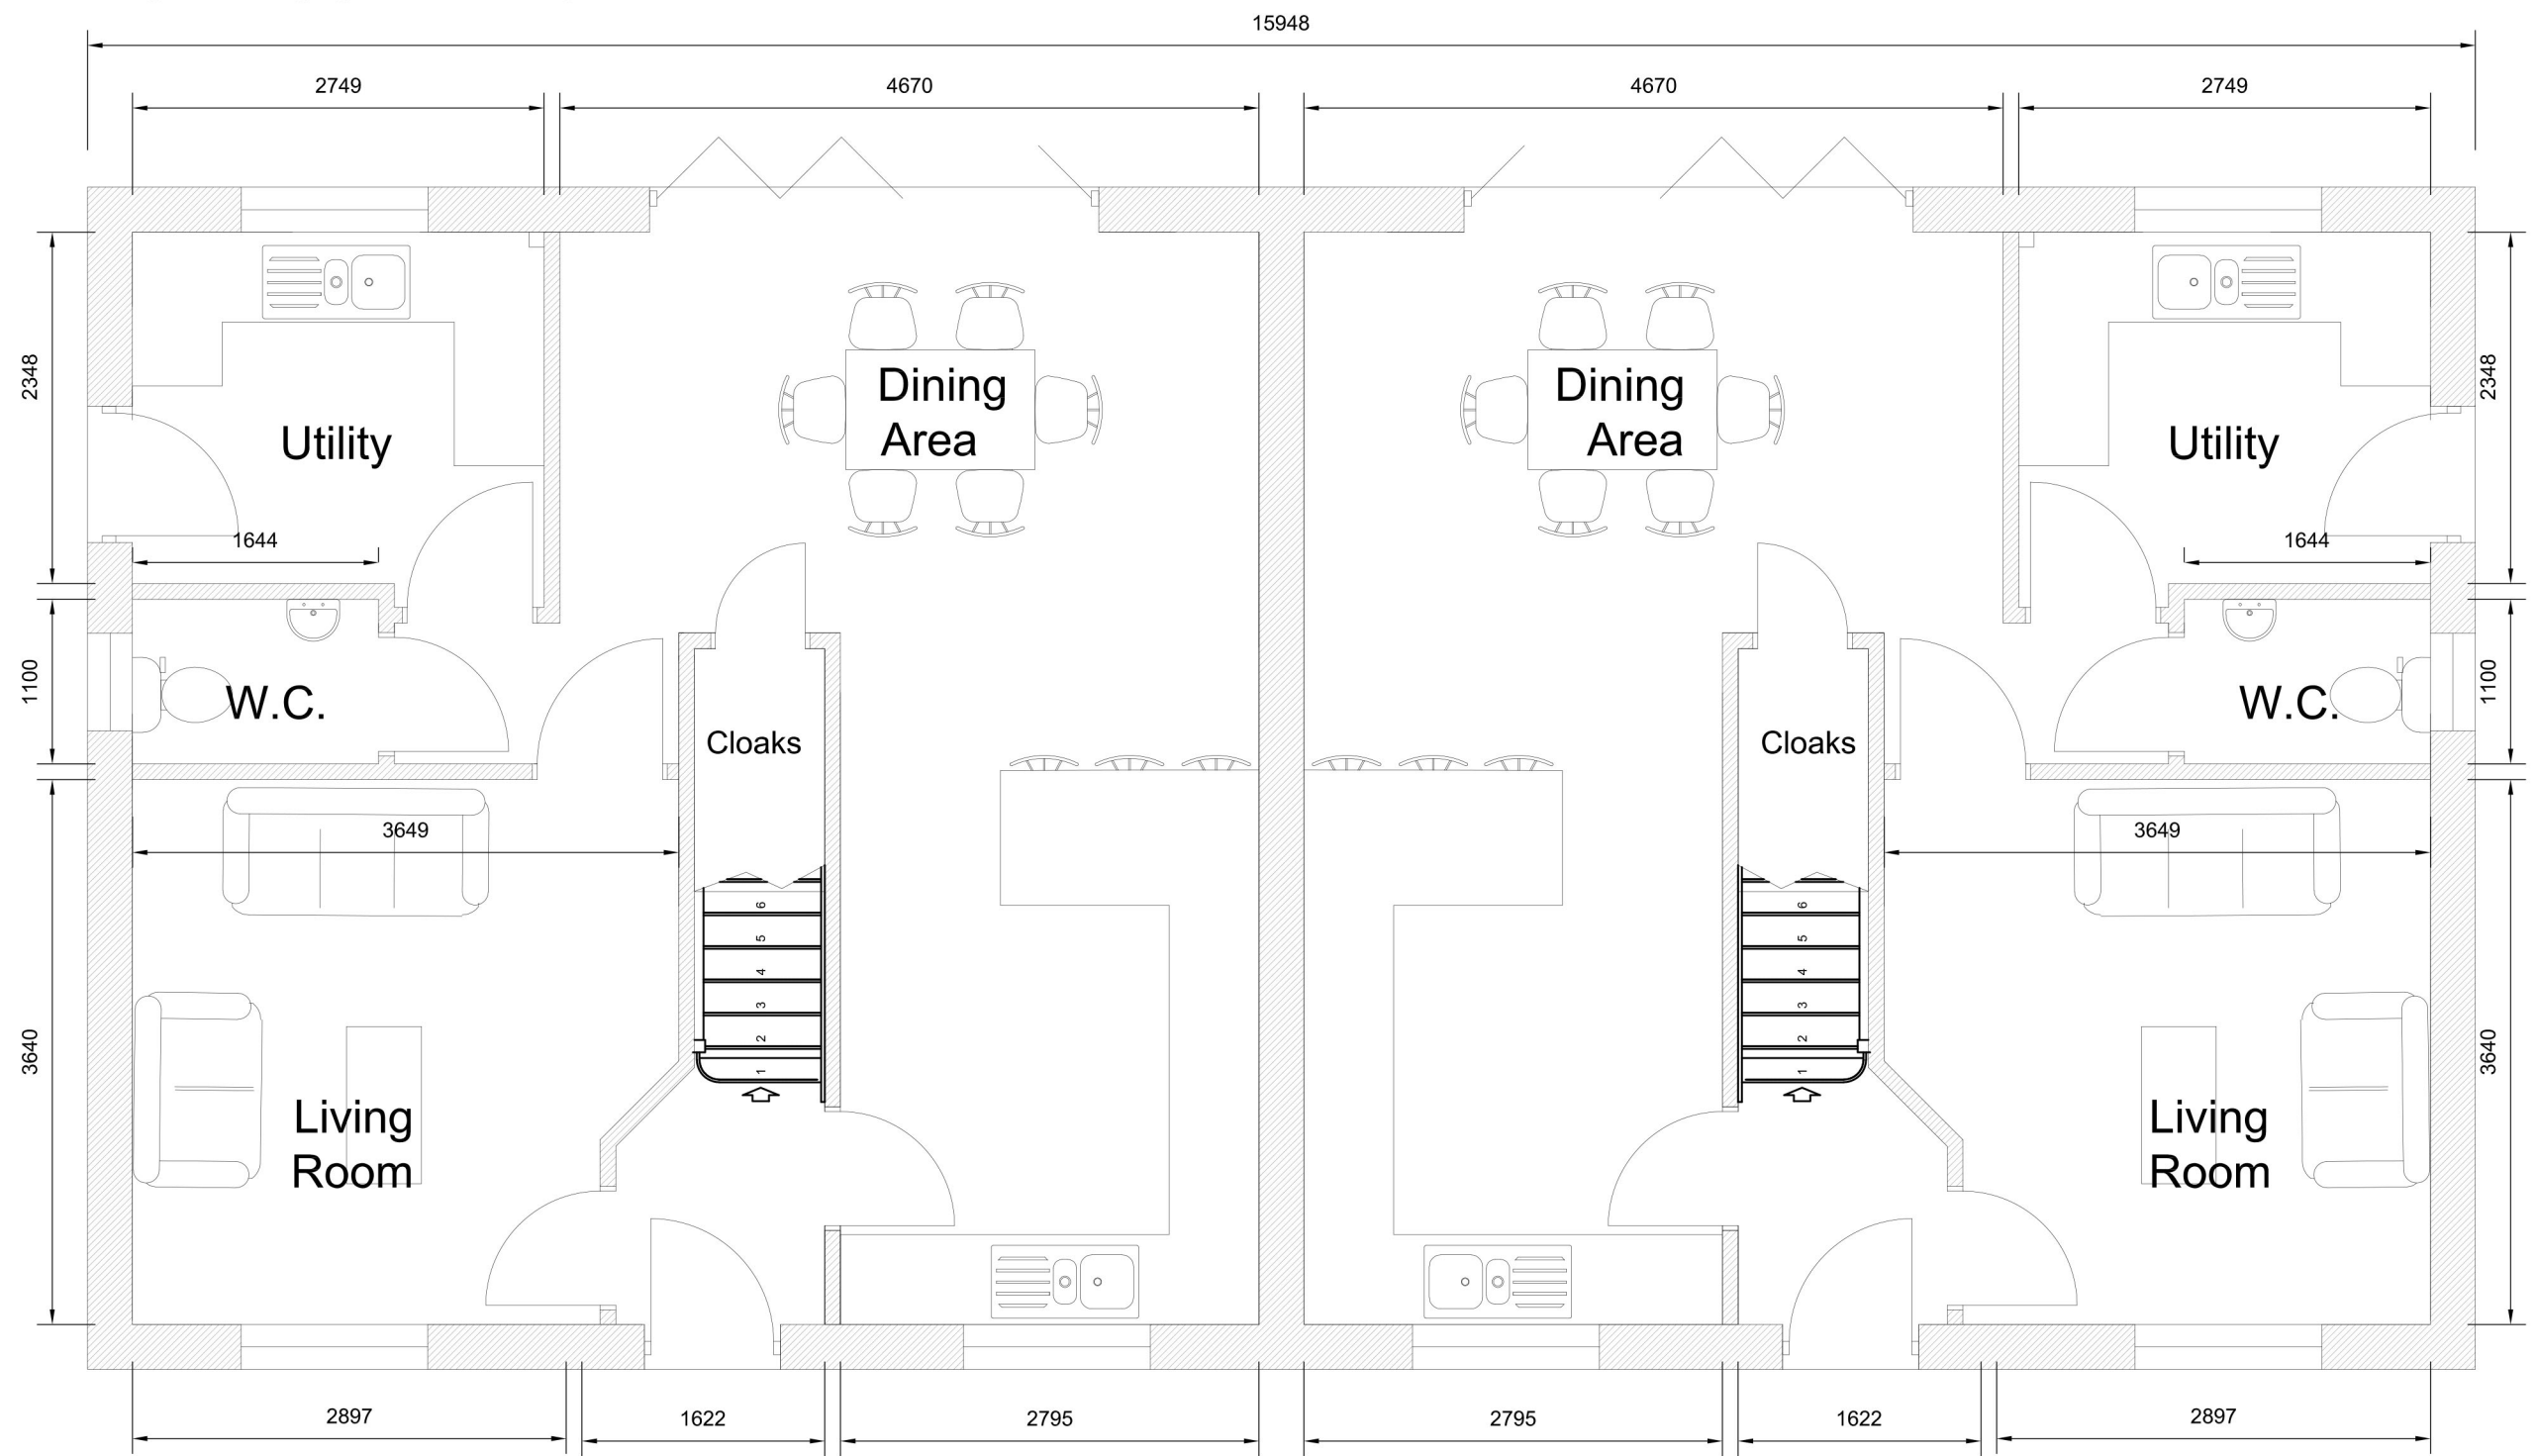

PROPOSED GROUND FLOOR PLANS

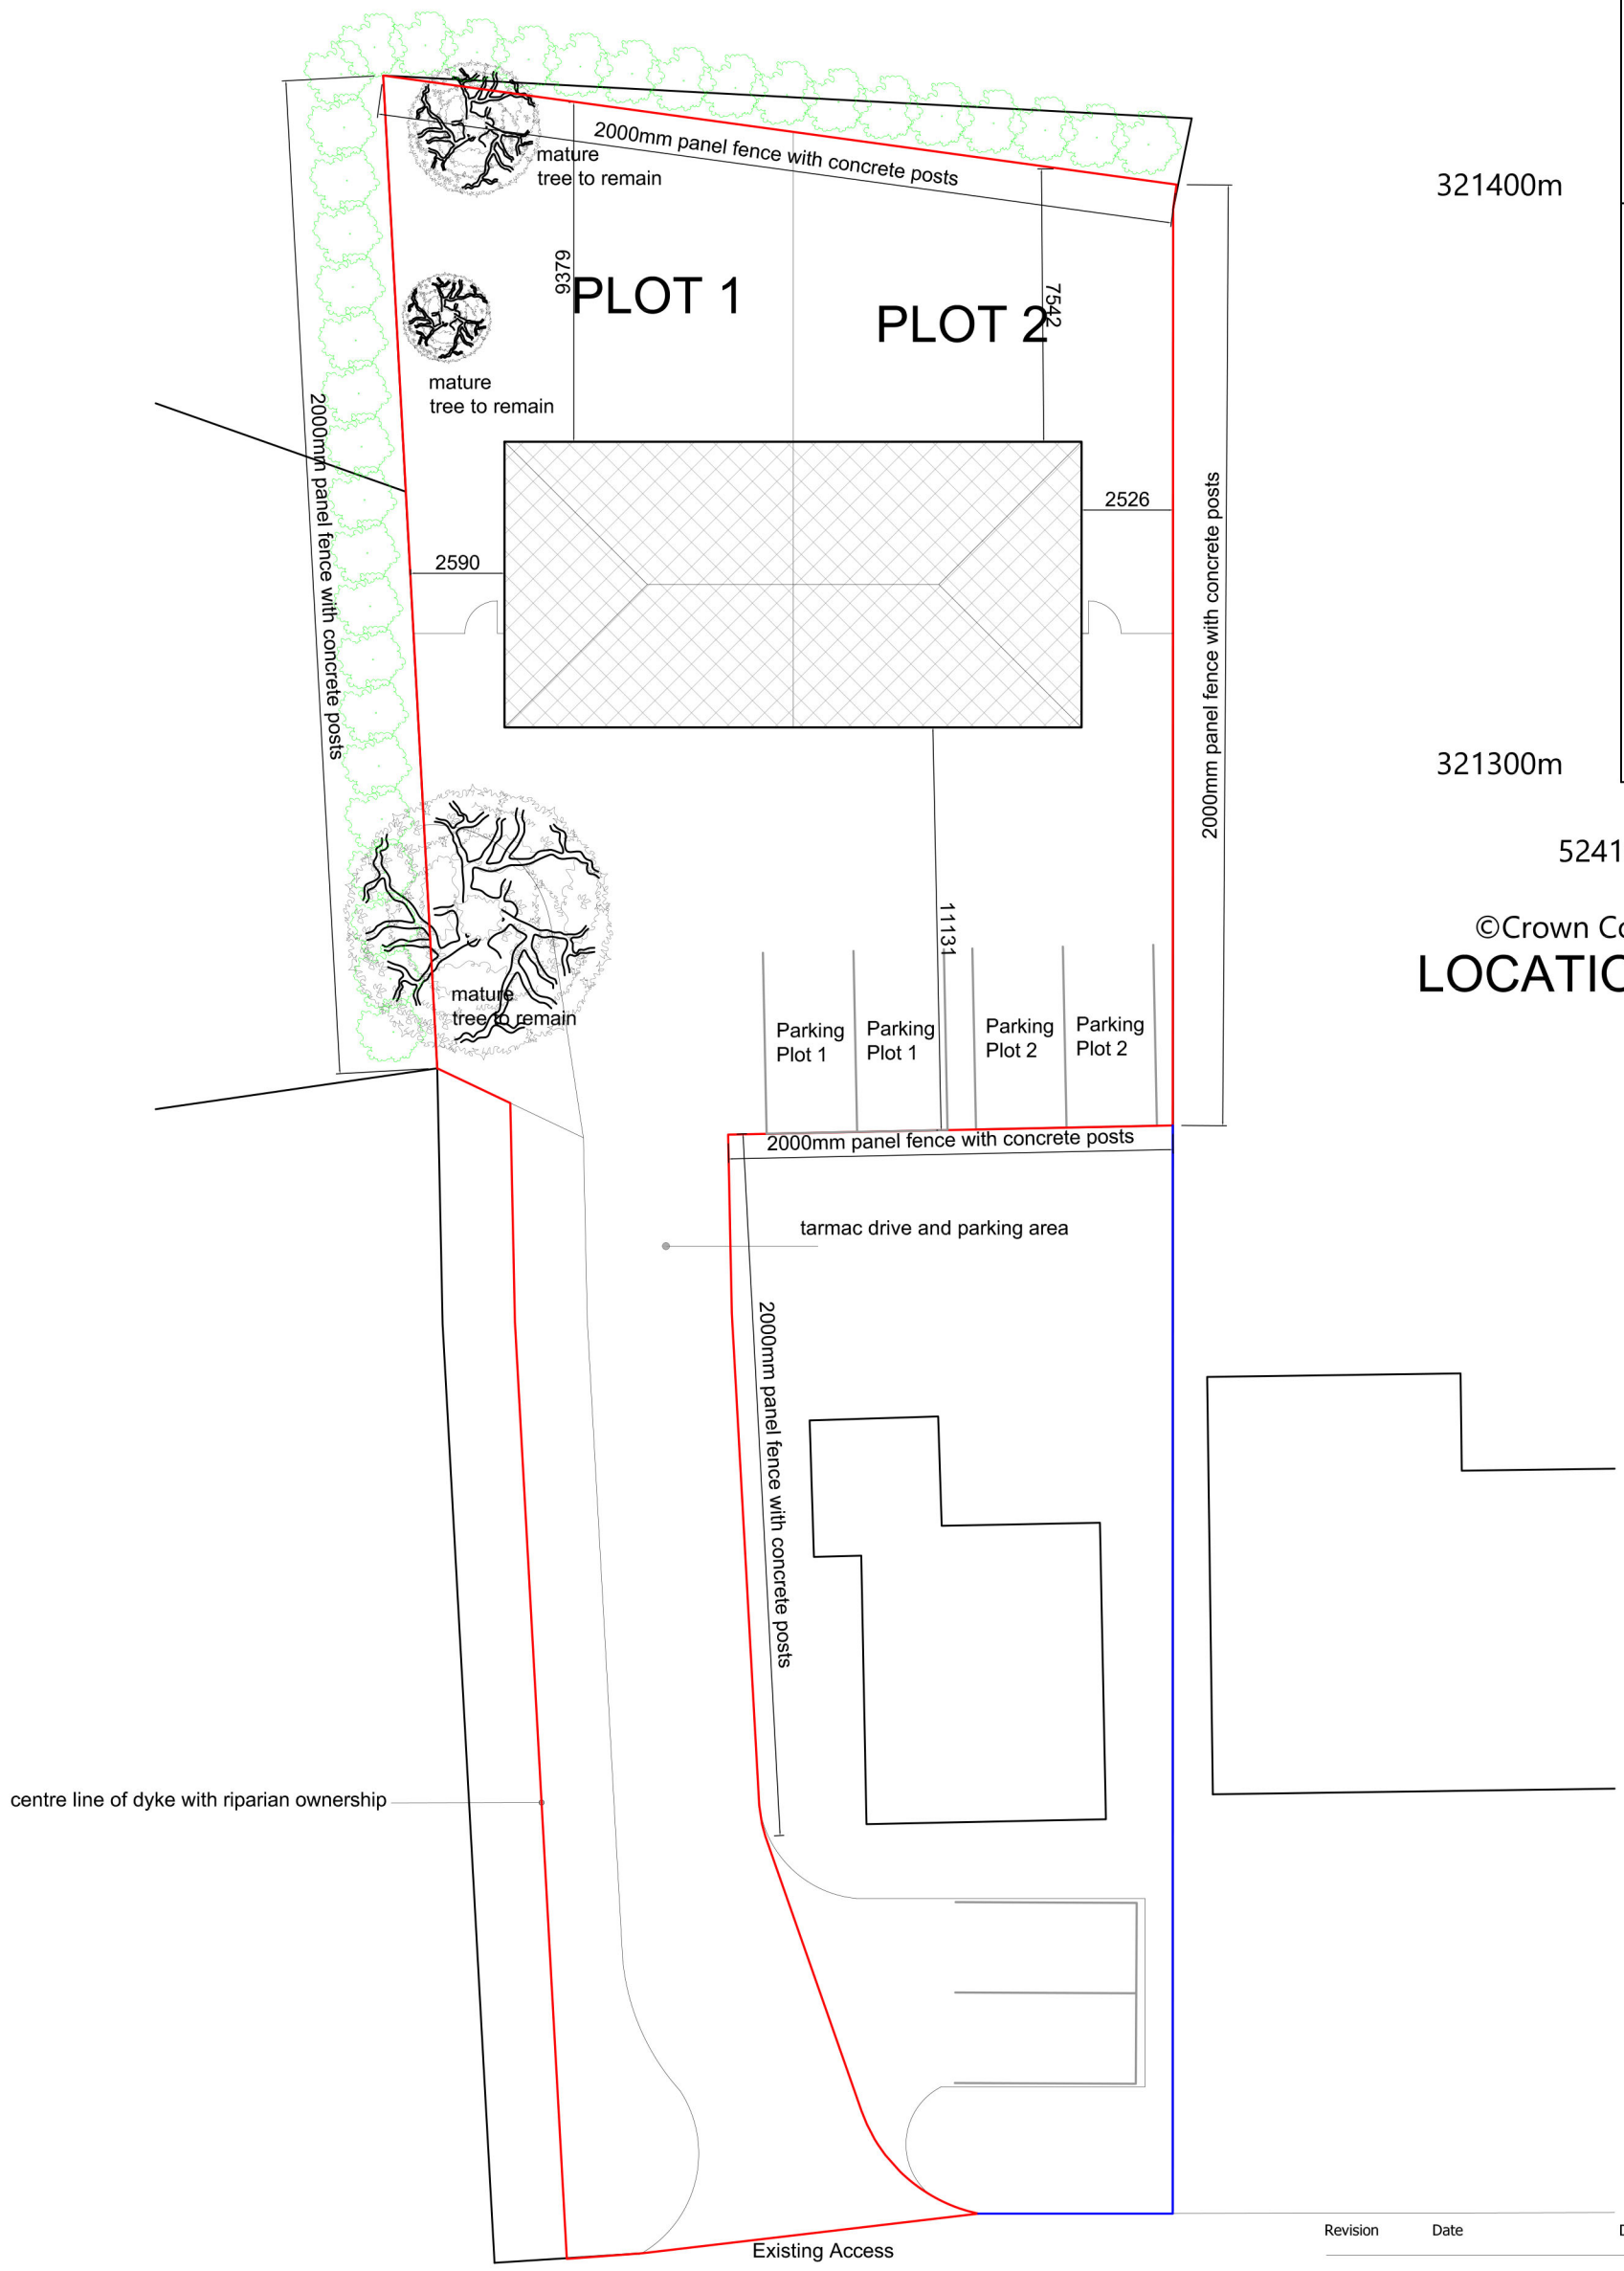

PROPOSED BLOCK PLAN



LOCATION PLAN

Revision	Date	Drawn	Description
Client	Ms A Brown		
Project	Proposed Semi-detached houses Rear 175 Hawthorn bank		
Drawing	Planning		
Scale	1:50, 1:100, 1:200, 1:1250 @ A1	Drawn AWM	Checked TAC
		Date 20/08/2019	
Trevor A Clay RIBA Ltd, 14 Old Fendike Road, Weston Hills, Spalding, Lincs. PE126DD		Drawing No. 19/539/PA/003	
01406 380027		07778 597975	
		trevor@tacarchitects.co.uk	
		www.tacarchitects.co.uk	

