



DO NOT SCALE FROM THIS DRAWING


This drawing is copyright and may not be altered, traced, copied, photographed or used for any other purpose other than that for which it is issued without consent of Mark Dennis - Architectural Services. The General Contractor is to check all dimensions on site and report any discrepancies to the Architect.

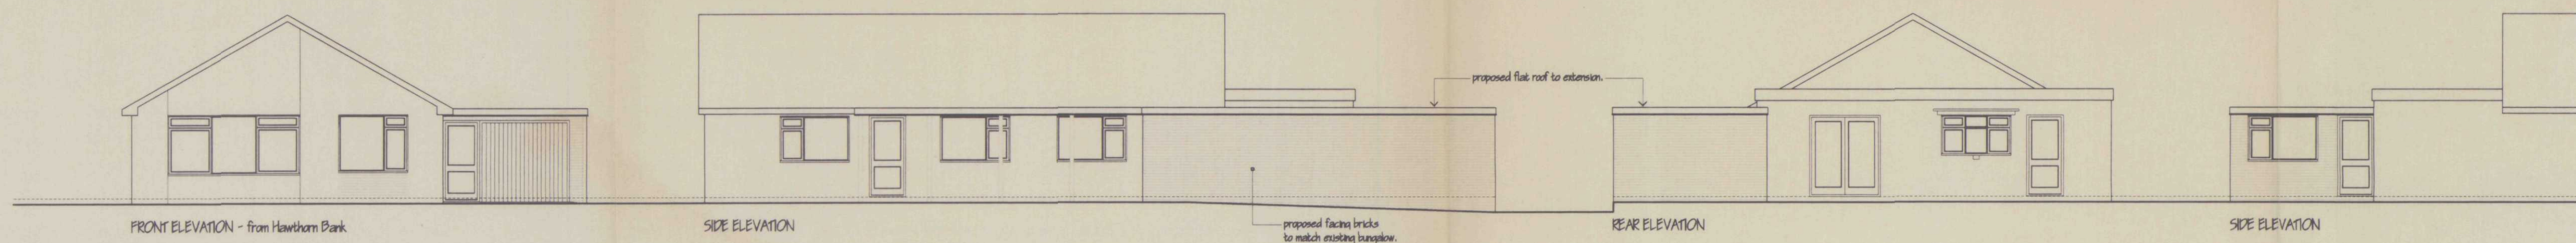


PROPOSED ELEVATIONS

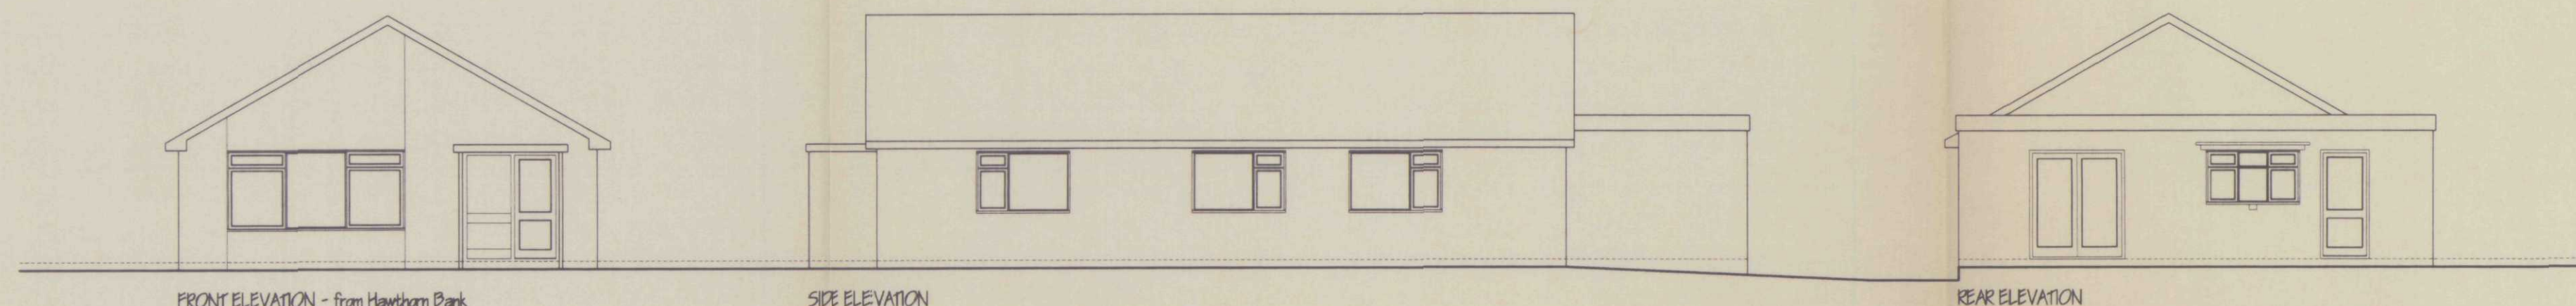


EXISTING ELEVATIONS

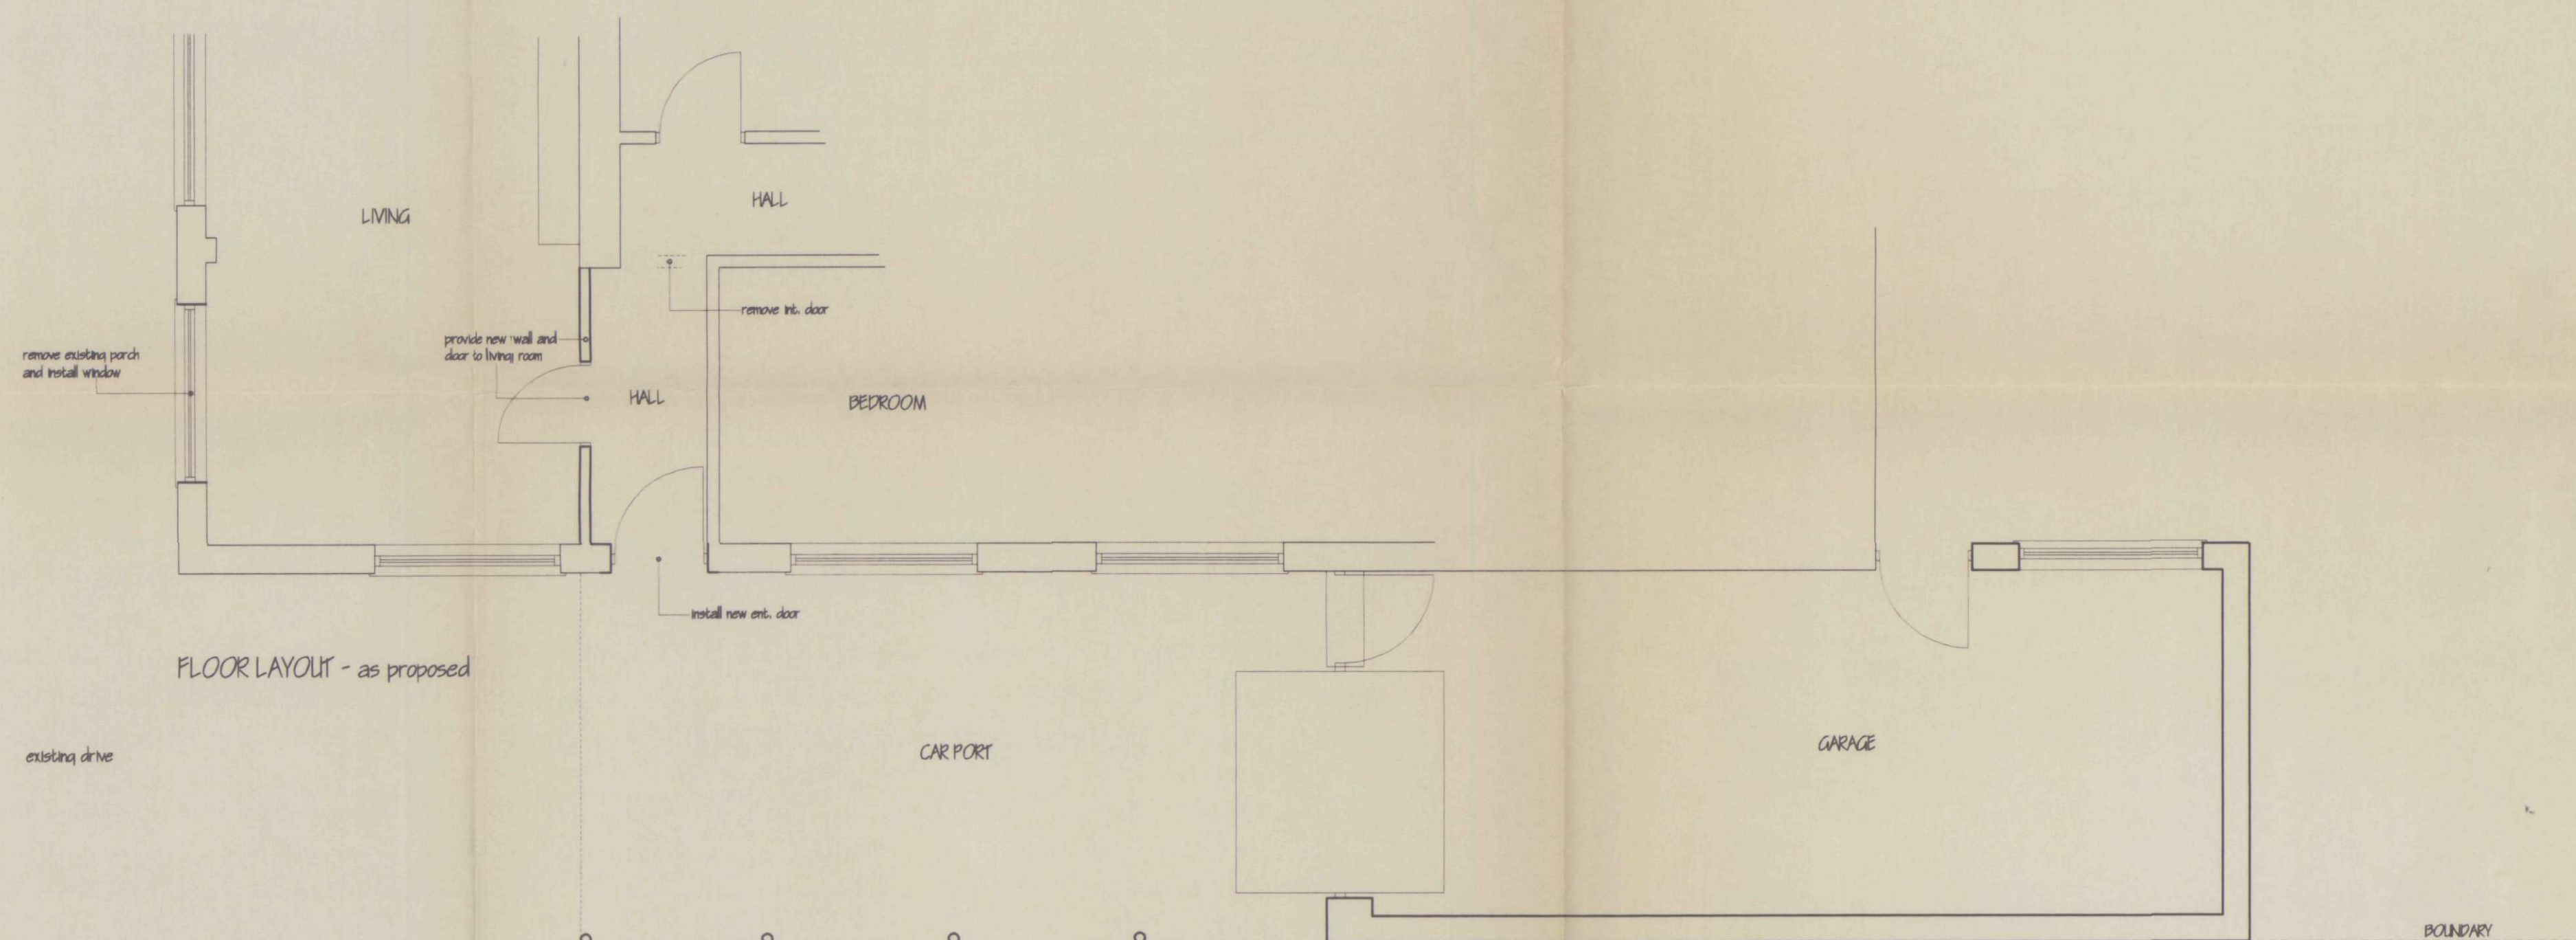

FLOOR LAYOUT - as proposed

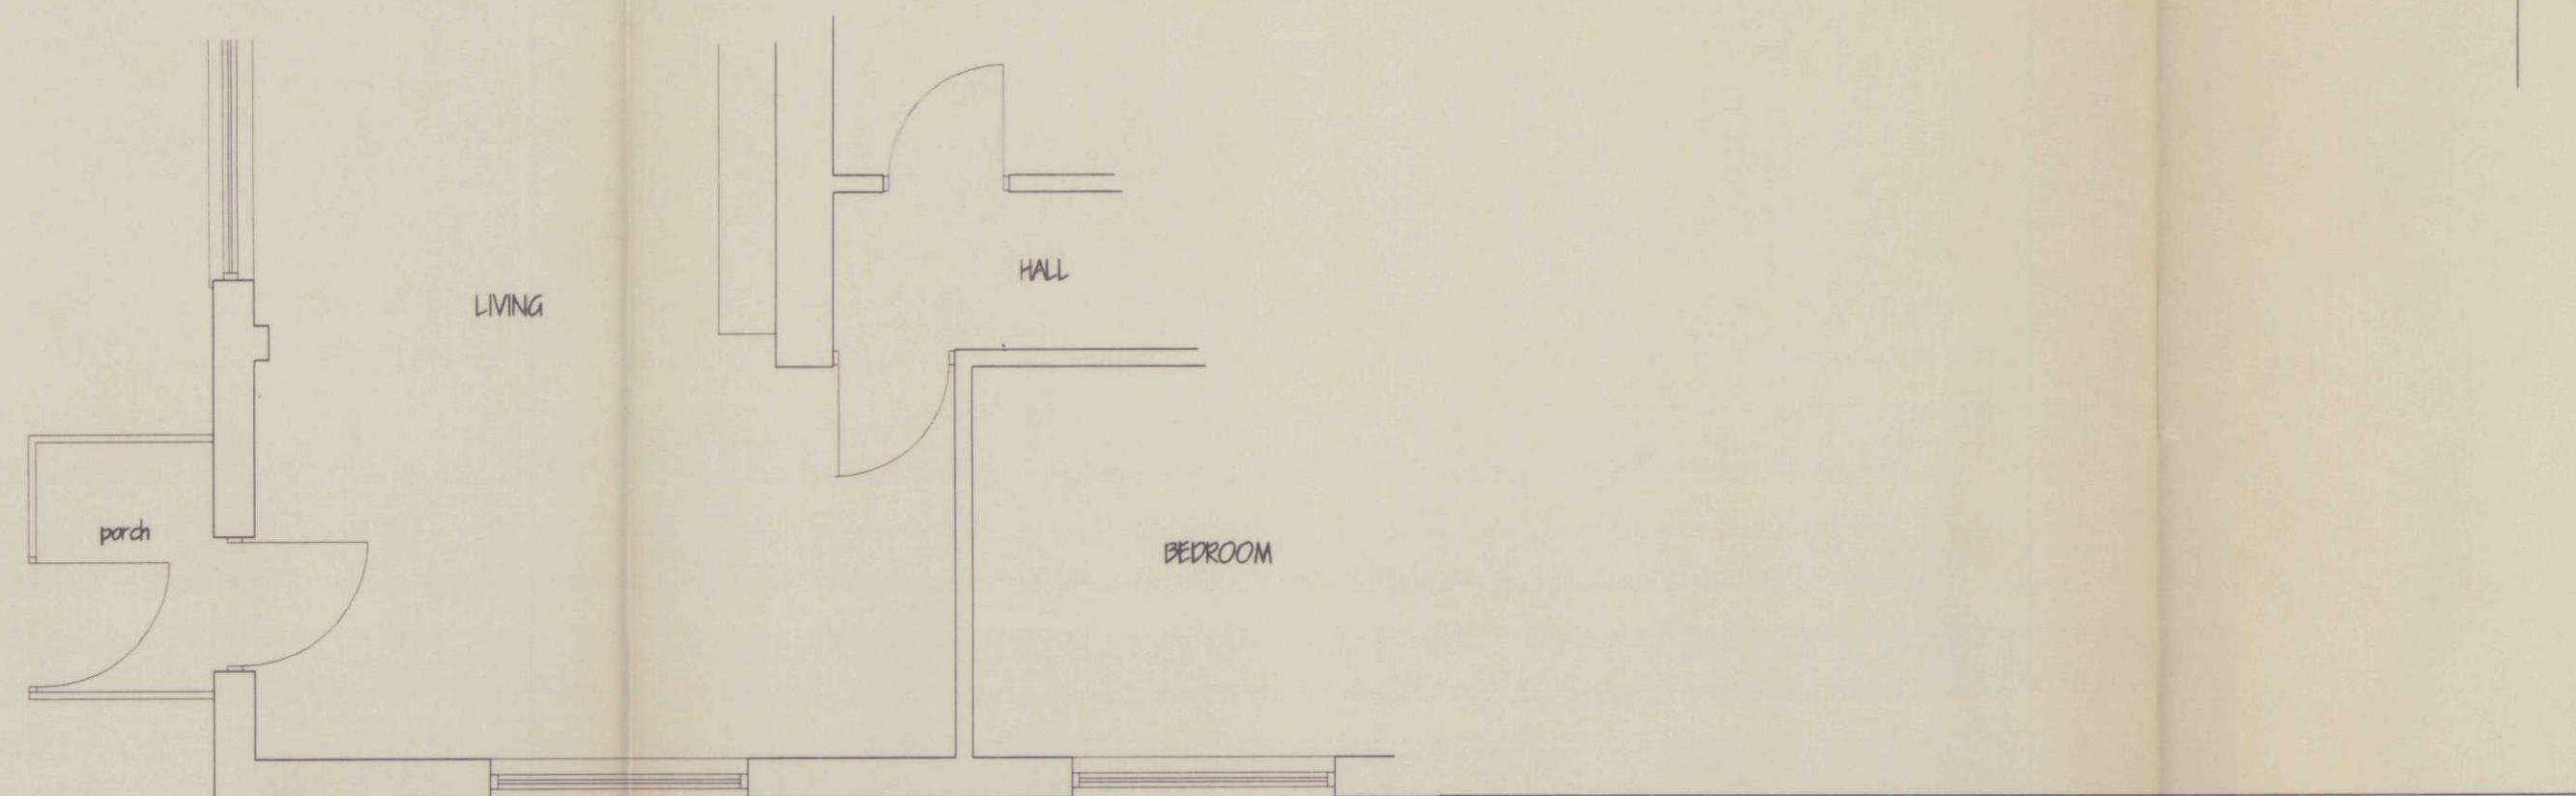

FLOOR LAYOUT - as existing

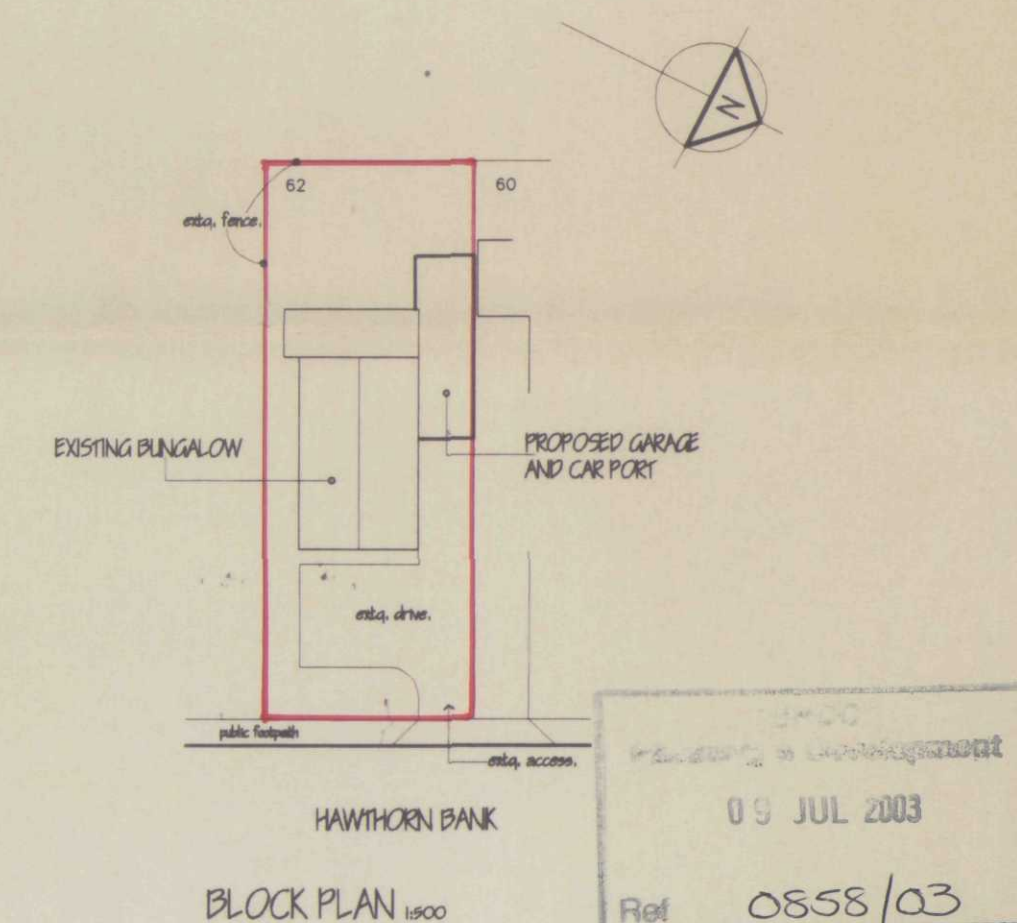

MARK DENNIS
architectural services
32 PRIMROSE CRESCENT - PINCHBECK
SPALDING - LINCOLNSHIRE - PE11 3RT
TEL: 01775 760396 FAX: 01775 760396

PROJECT TITLE
PROPOSED EXTENSION AND ALTERATION AT
62 HAWTHORN BANK, SPALDING,
LINCOLNSHIRE.

FOR: MR & MRS P ALLARD

**DETERMINED
PLAN**

FLOOR PLANS, ELEVATIONS & BLOCK PLAN.

REV	DESCRIPTION	DATE	BY

SCALE 1:100, 1:150 DRAWN MD

DATE JULY 03 DRAWING No. 09/022/01