



the reproduction of any ordnance survey information within this drawing is done with the consent of His Majesty's Stationery Office under Licence No. 100043272

- do not scale this drawing, use only figured dimensions, discrepancies to be reported to this office immediately
- all information contained within this drawing remains the copyright of HWD Architecture Ltd and must not be copied or reproduced without written consent from HWD Architecture Ltd


Revisions

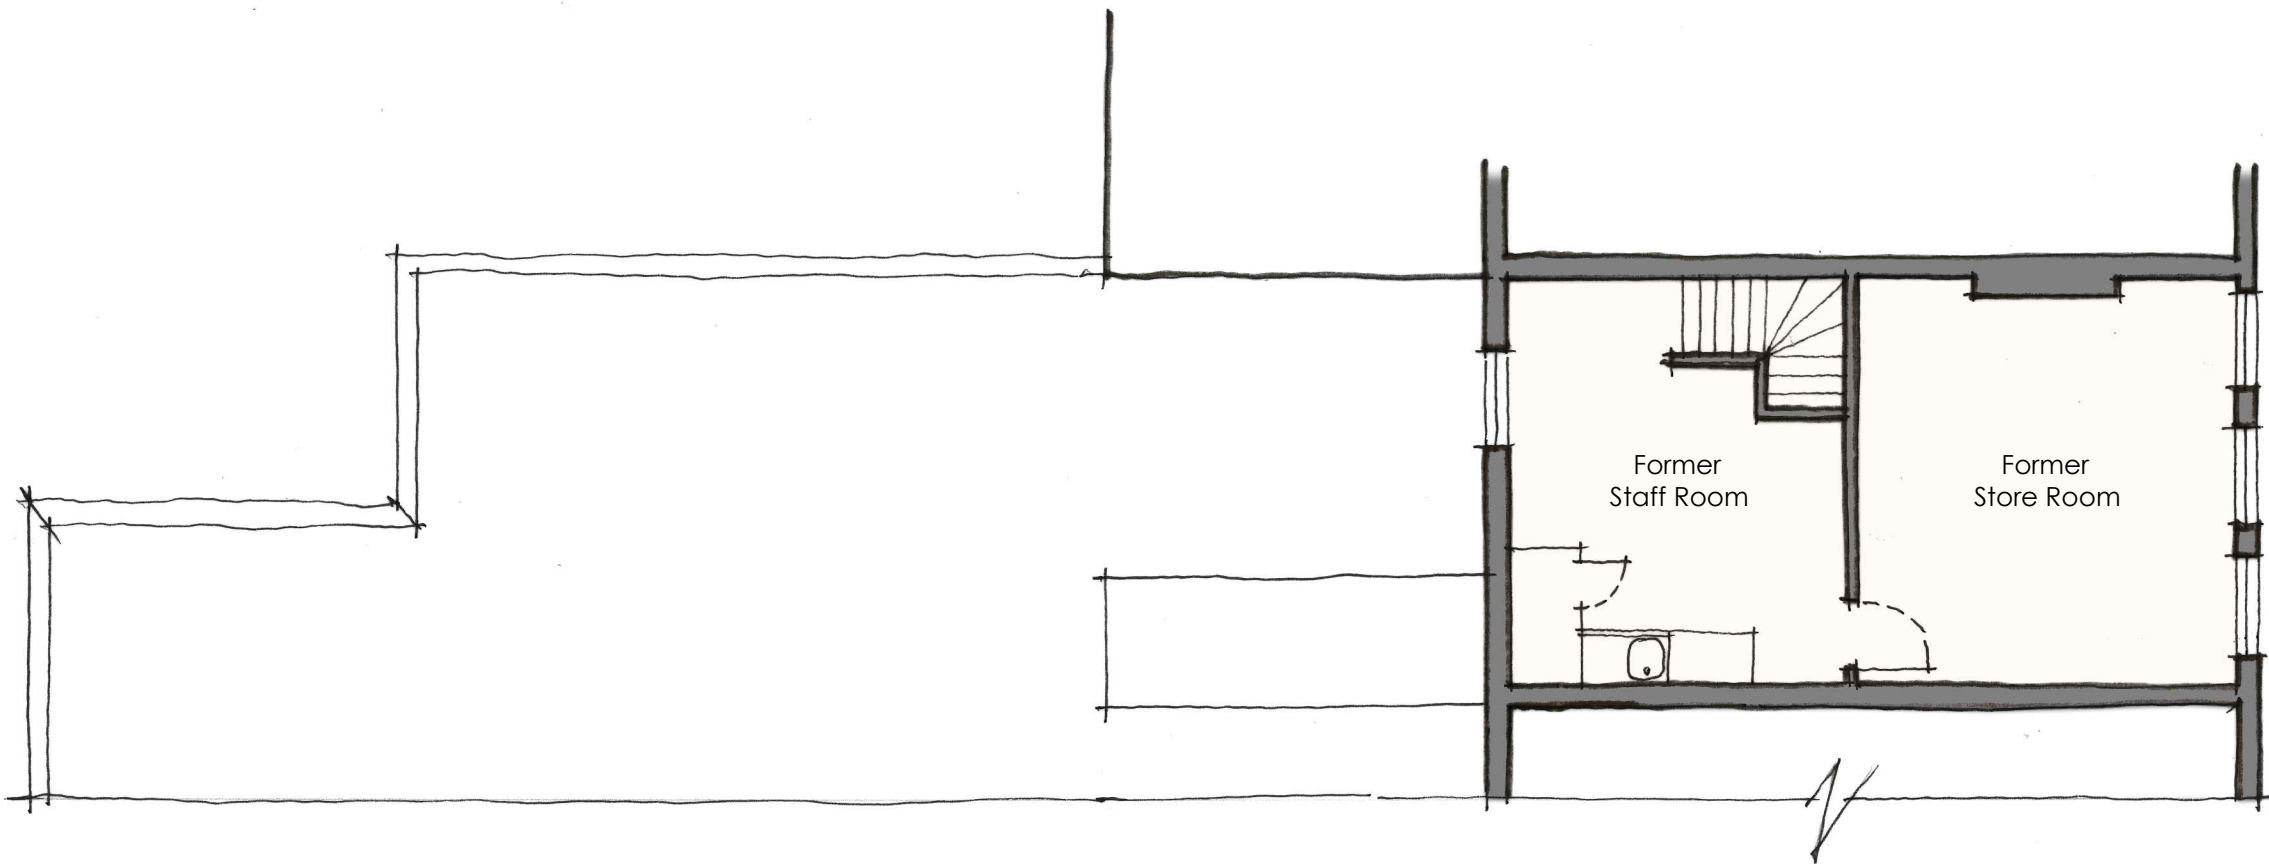


EXISTING
SECOND FLOOR PLAN | 1:100

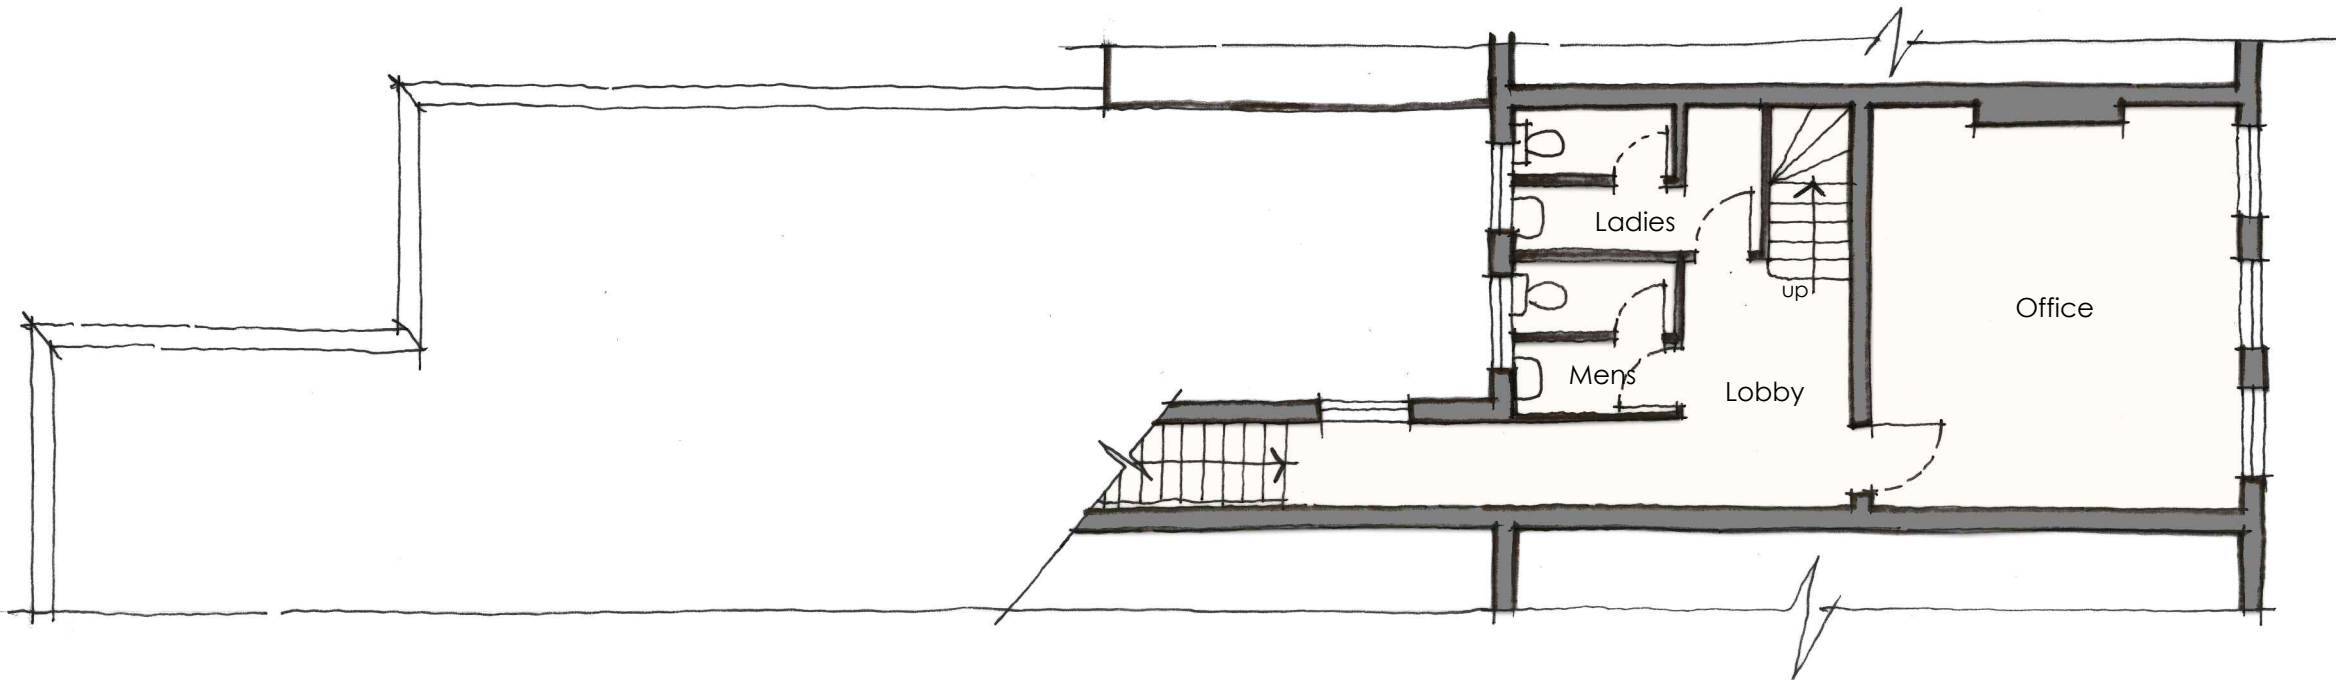


EXISTING
FIRST FLOOR PLAN | 1:100

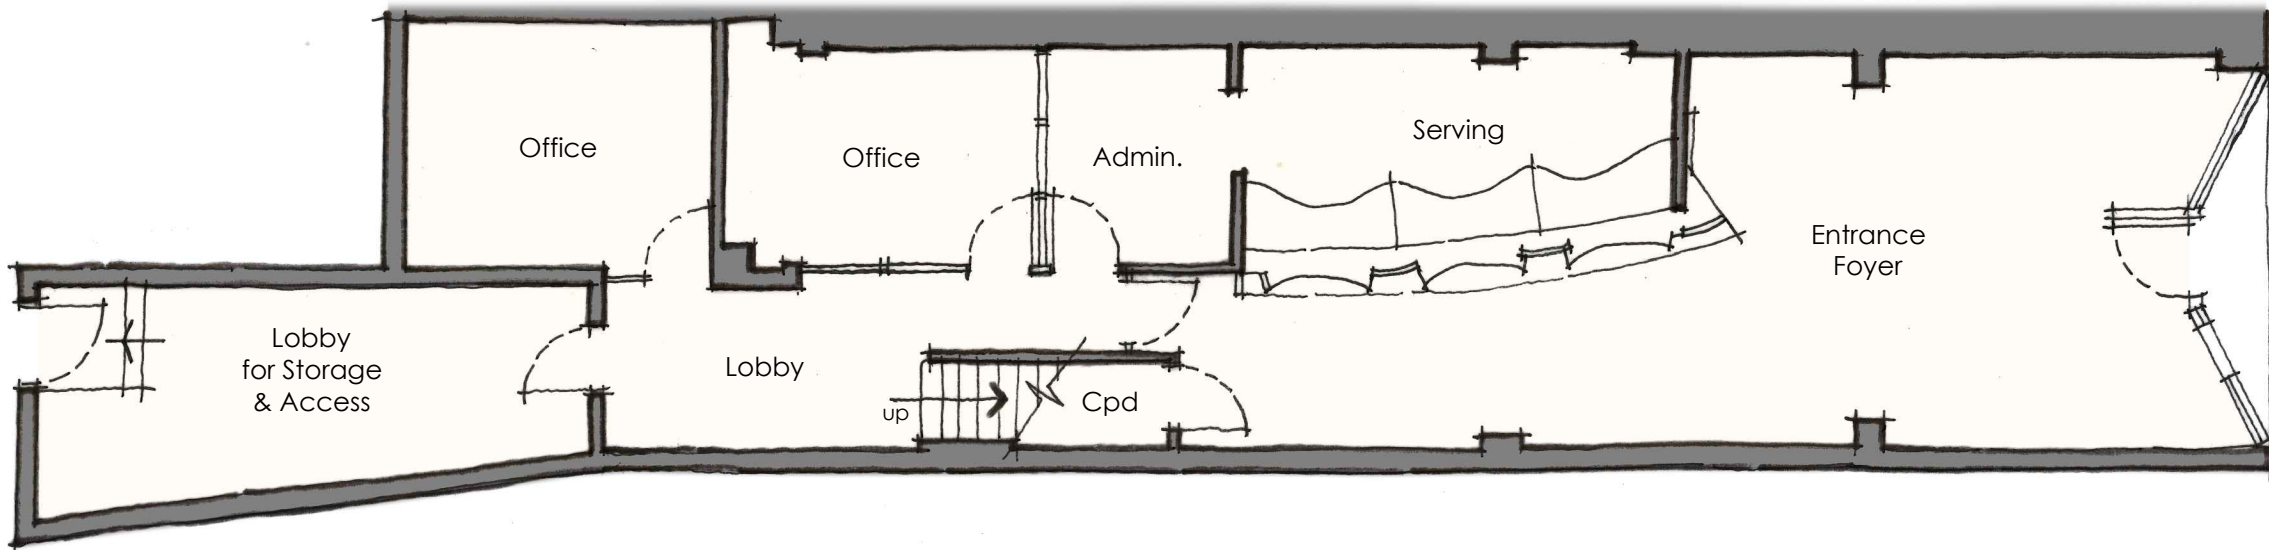

EXISTING
GROUND FLOOR PLAN | 1:100

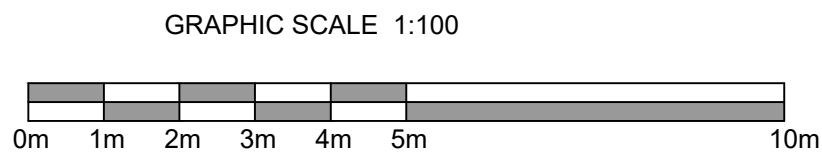

EXISTING
STREET ELEVATION | 1:100

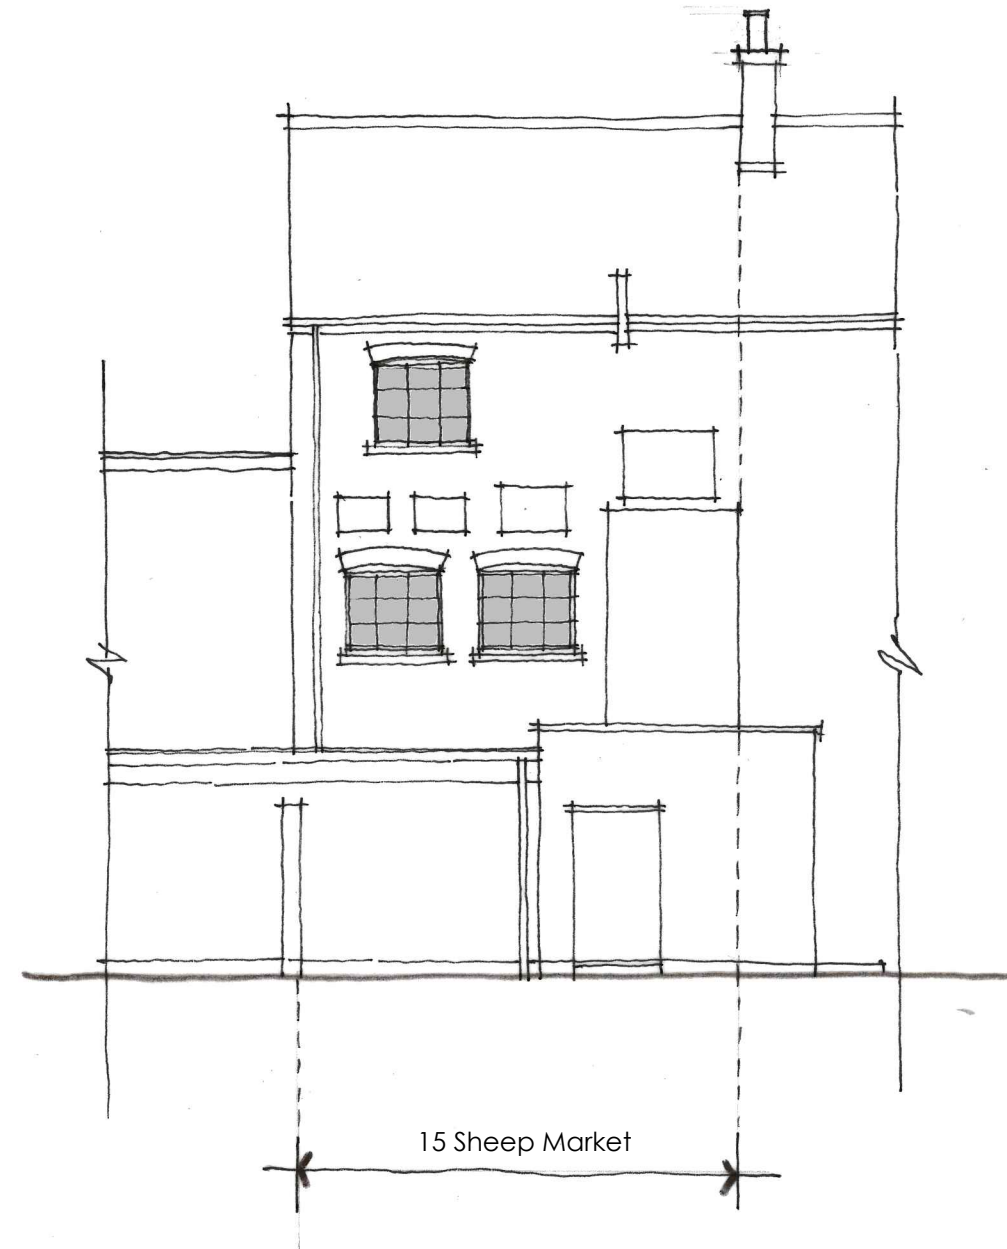

EXISTING
REAR ELEVATION | 1:100



CLIENT: JRC Commercial Properties
PROJECT: Lawful Development
ADDRESS: 15 Sheep Market, Spalding, PE11 1BE
DRAWING: Existing Plans & Elevations
SCALE: 1:100 @ A2
DATE: August 2026
DRAWING NO: HWD | 1023J | 26 | 001



01522 690138
www.hwdarchitecture.co.uk
2 Sadler Court | Lincoln | LN6 3RG