


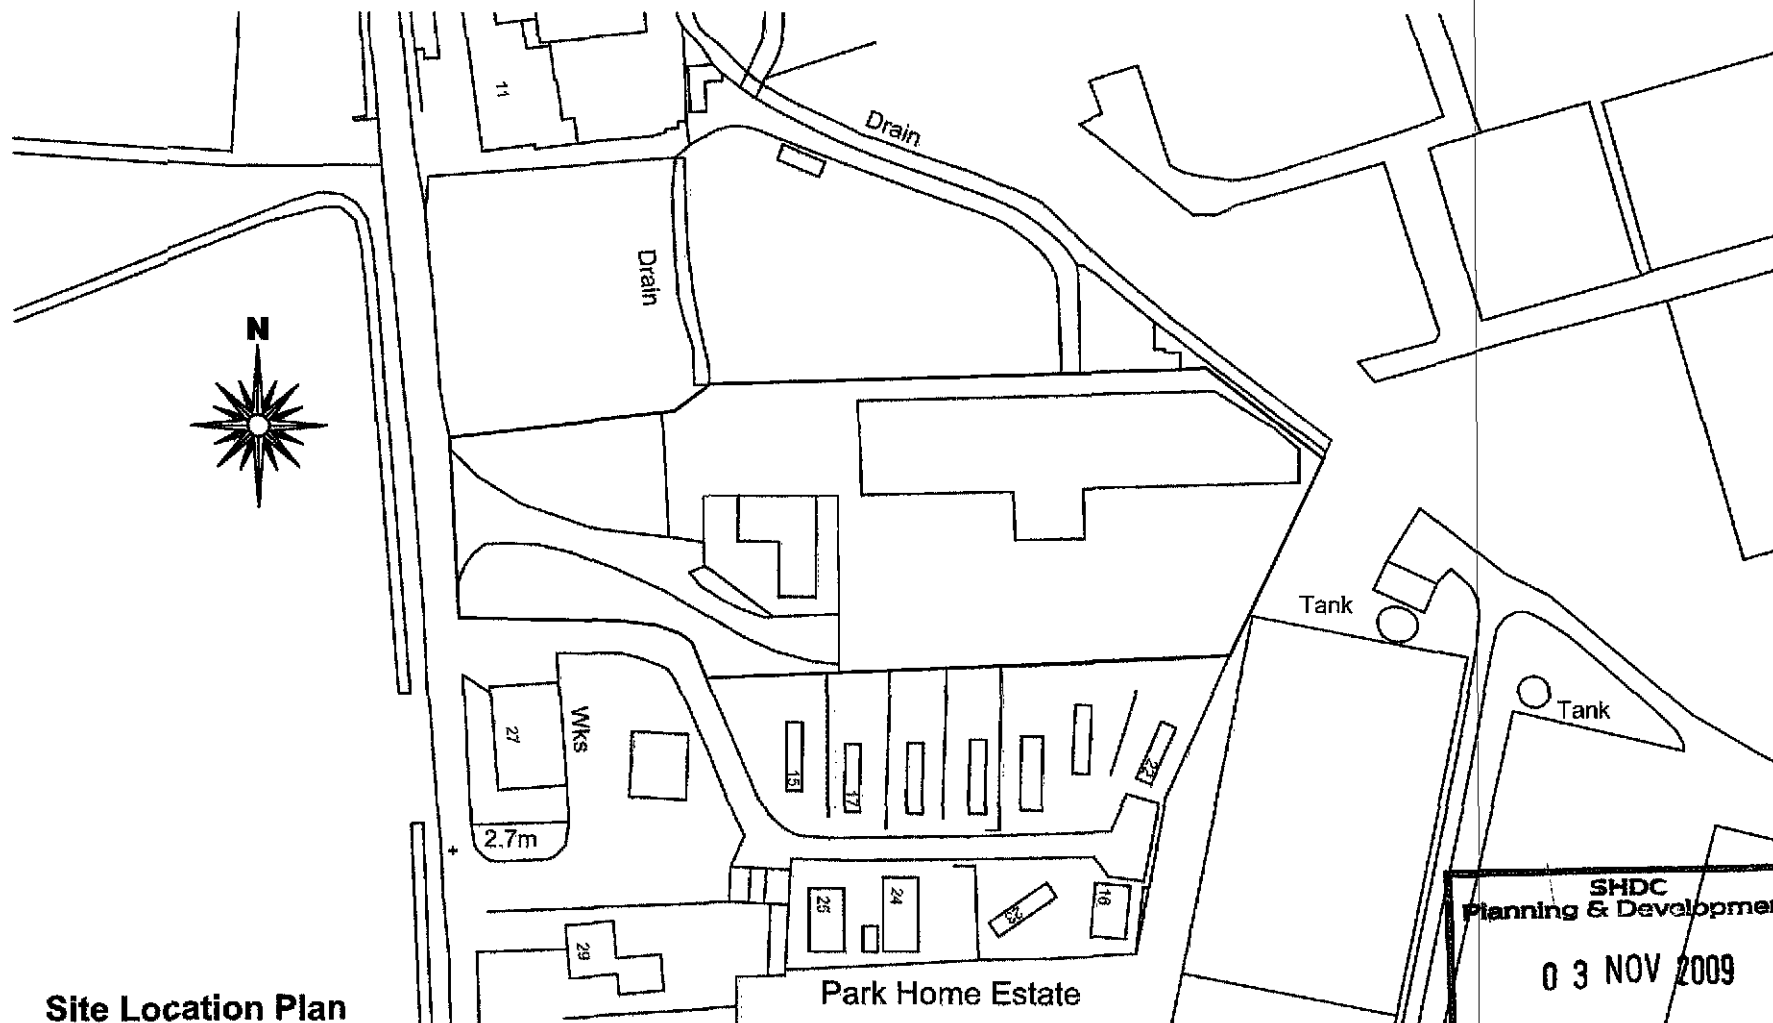

Site Location Plan

Scale 1:1250



2nd Floor - 5B Sheepmarket
Spalding
PE11 1BH
Tel: 01775 768 921
e-mail: enquiries@remwaydesign.co.uk

Site :

Kellet Gate
Low Fulney
Spalding
PE12 6EH

Client :

**Shoebridge
Engineering**


Date : *****

Scale : as noted


Drawing No:

1805 - 01

Contractor to check all Dimensions on site prior to ordering materials / commencing work. Do Not Scale from this Drawing - If In doubt then please ask

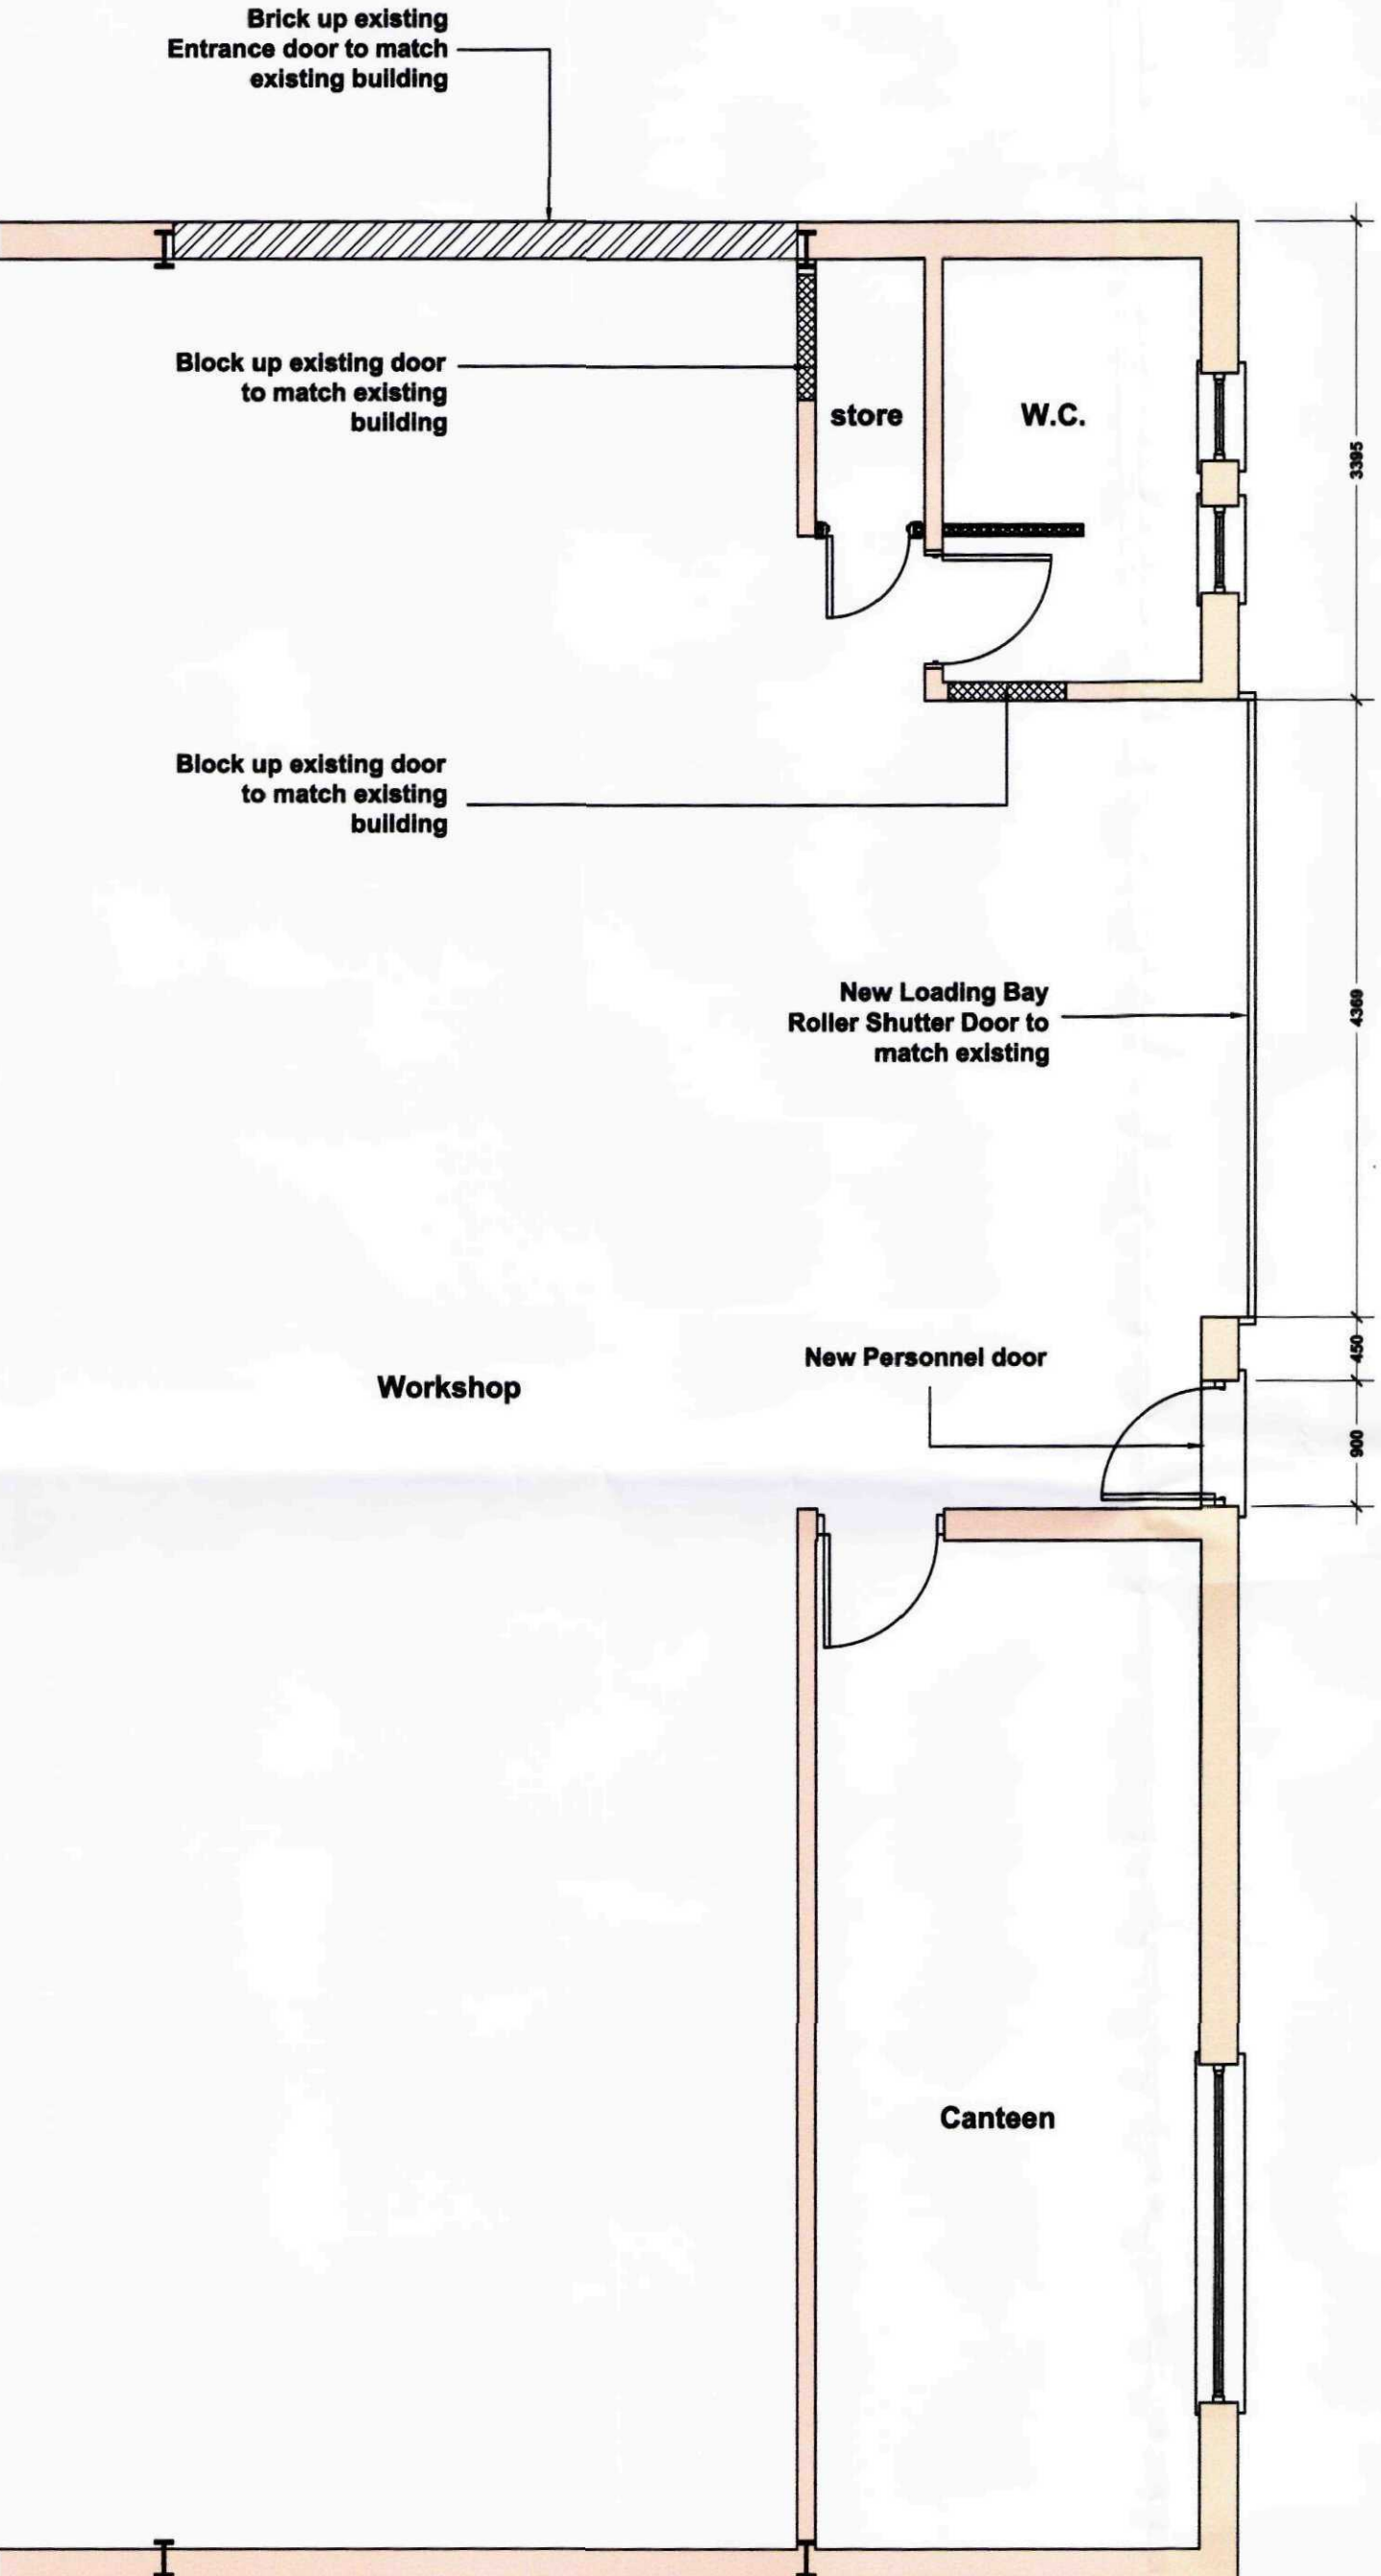

Proposed Part Ground Floor Plan
Scale 1:50

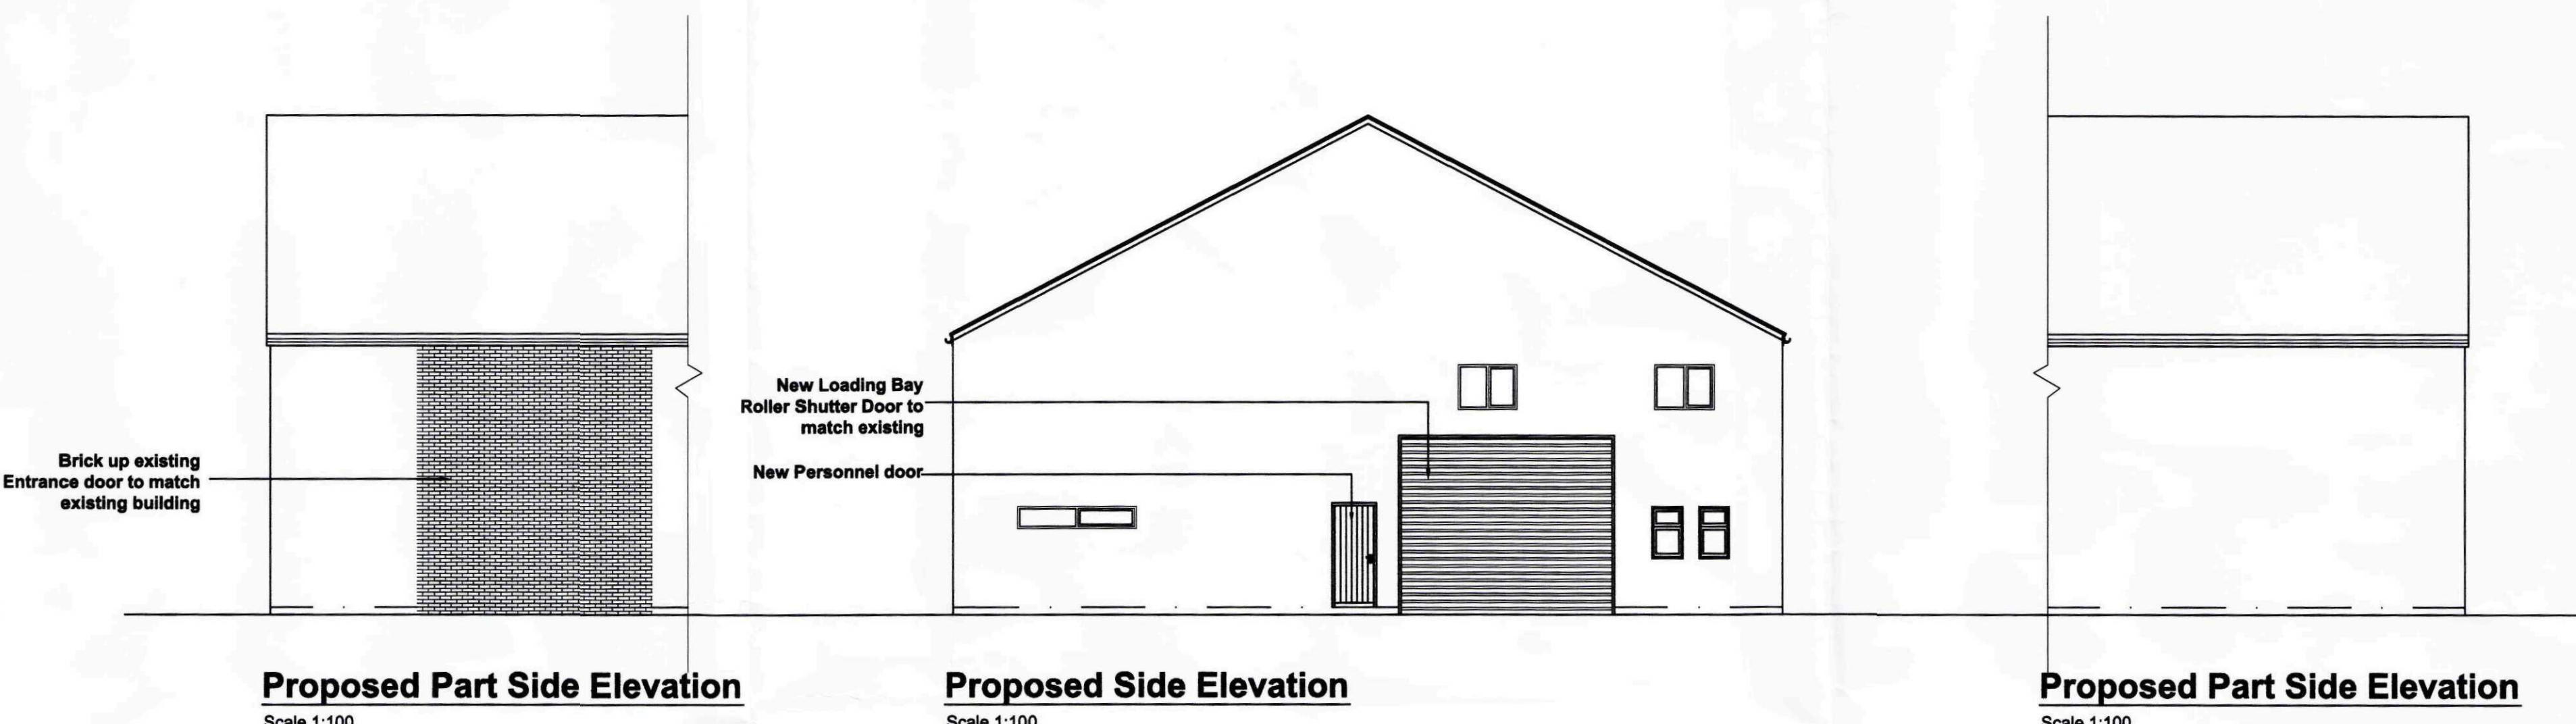

SHDC
Planning & Development
- 3 NOV 2009
Ref: 0865-09

GENERAL CONDITIONS
Contractors are responsible for checking all dimensions on site when work commences and before ordering any materials. Any discrepancies should be brought to the attention of the Client for remedial action before commencing further.
All materials not specified to be of a standard suitable for the work proposed and be fit for purpose. All work to be in accordance with good building practice and all necessary BS codes for Workmanship on Building Sites.

Revisions

A - 29.10.09 - Amended to suit Clients comments

Client:
Shoebridge Engineering

Site:
Shoebridge Engineering
Kellet Gate
Low Fulney
Spalding
PE12 6EH

Dwg Title:
Proposed Plans and Elevations


remway
Design Ltd

2nd Floor - 5B Sheepmarket
Spalding
PE11 1BH
Tel: 01775 768 921
e-mail: enquiries@remwaydesign.co.uk


Dwg Size	Drawing Number	Revision
A1	1805-05	"A"

PLEASE NOTE:
Due to areas of the structure being covered, unexposed or otherwise inaccessible the notes / specifications of existing materials are subject to confirmation of site when it is feasible to expose the relevant areas of construction.

Contractor to check all Dimensions on site prior to ordering materials / commencing work. Do Not Scale from this Drawing - If in doubt then please ask

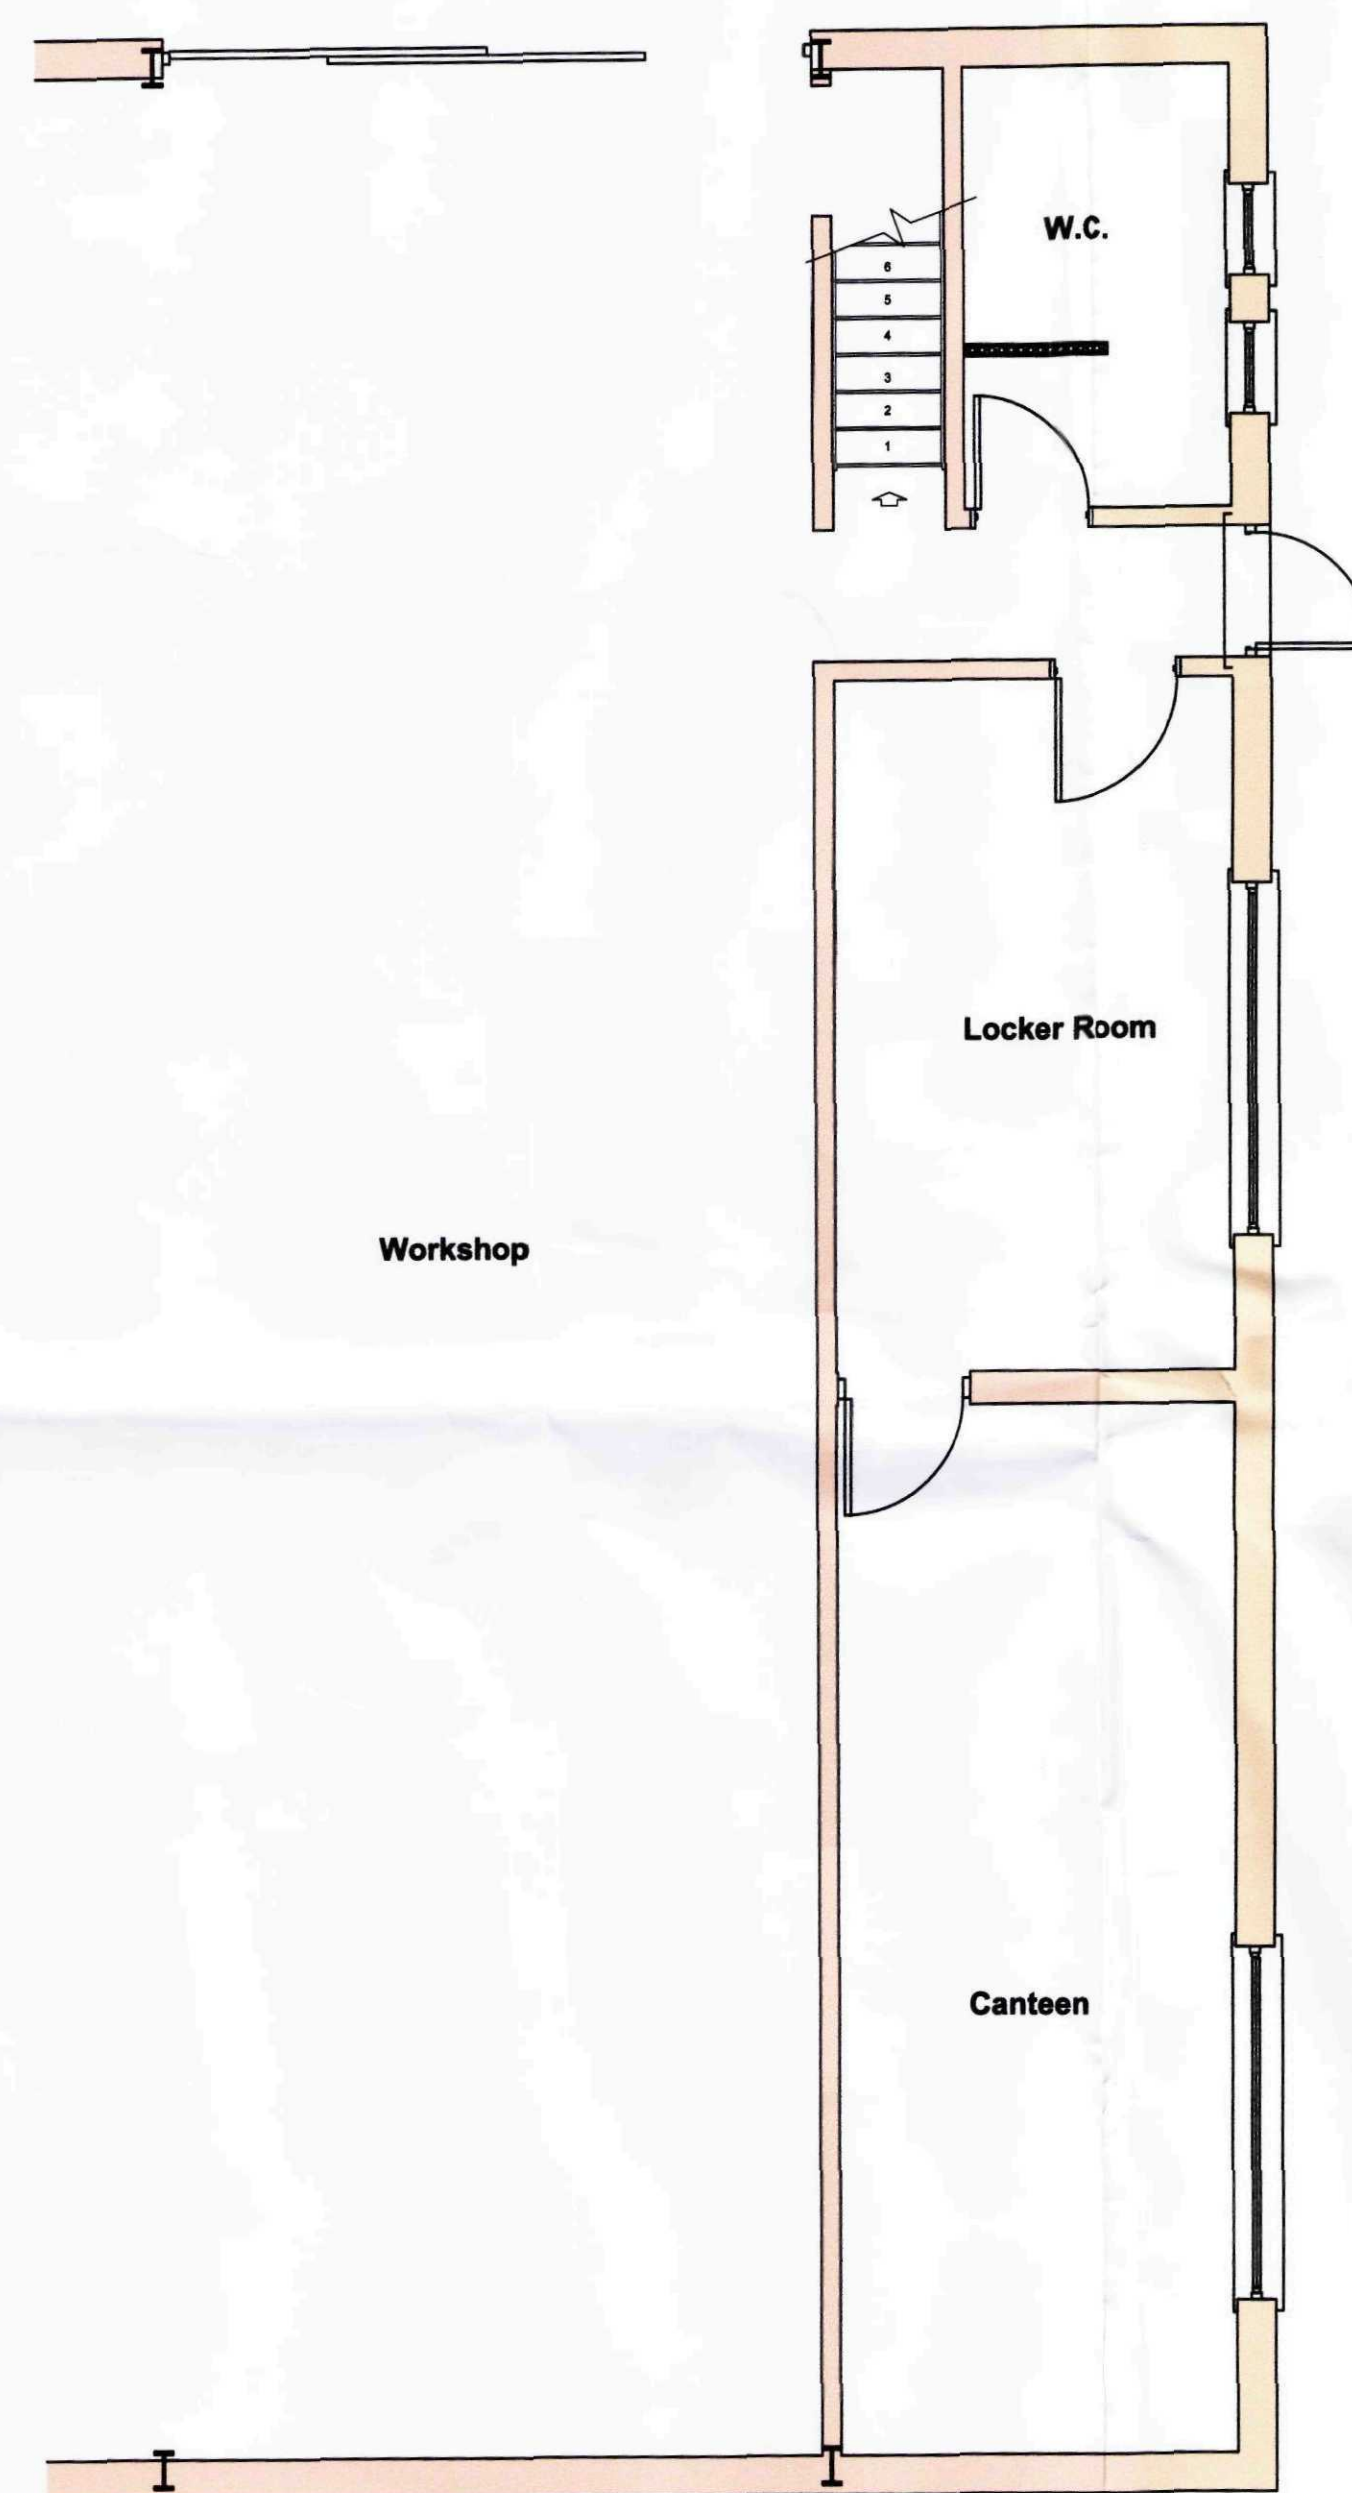


Existing Part Ground Floor Plan
Scale 1:50

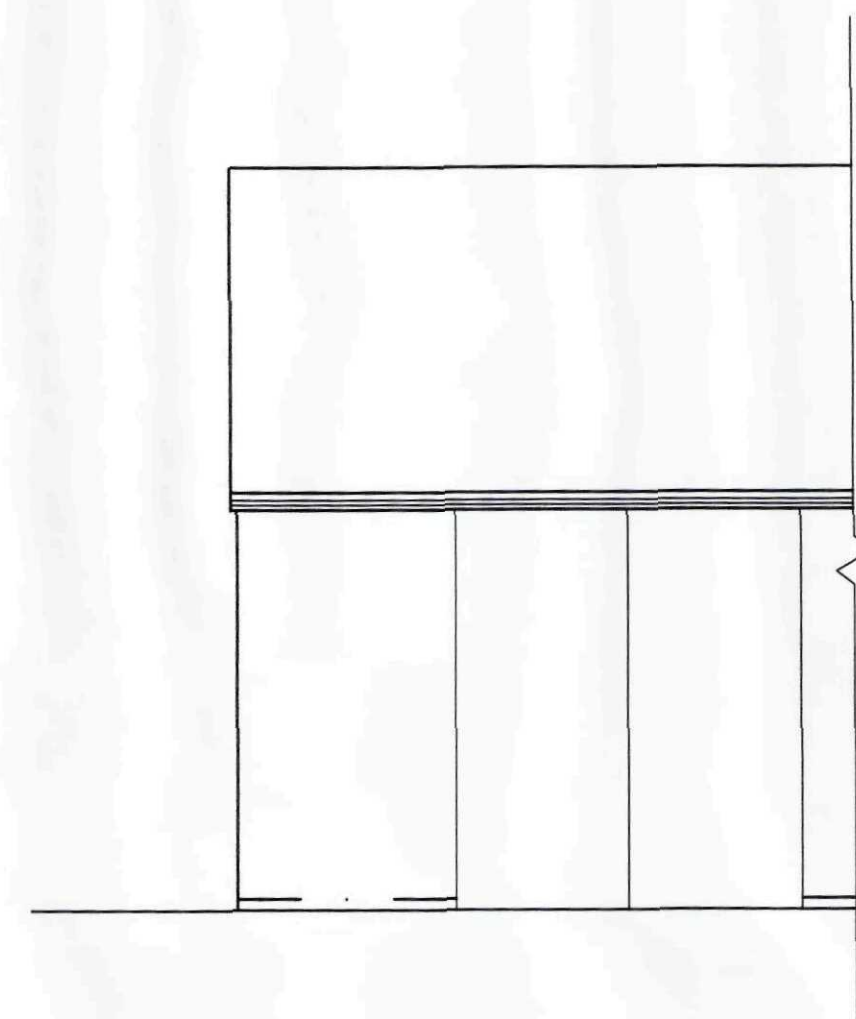


Existing Part Side Elevation
Scale 1:100



Existing Side Elevation
Scale 1:100

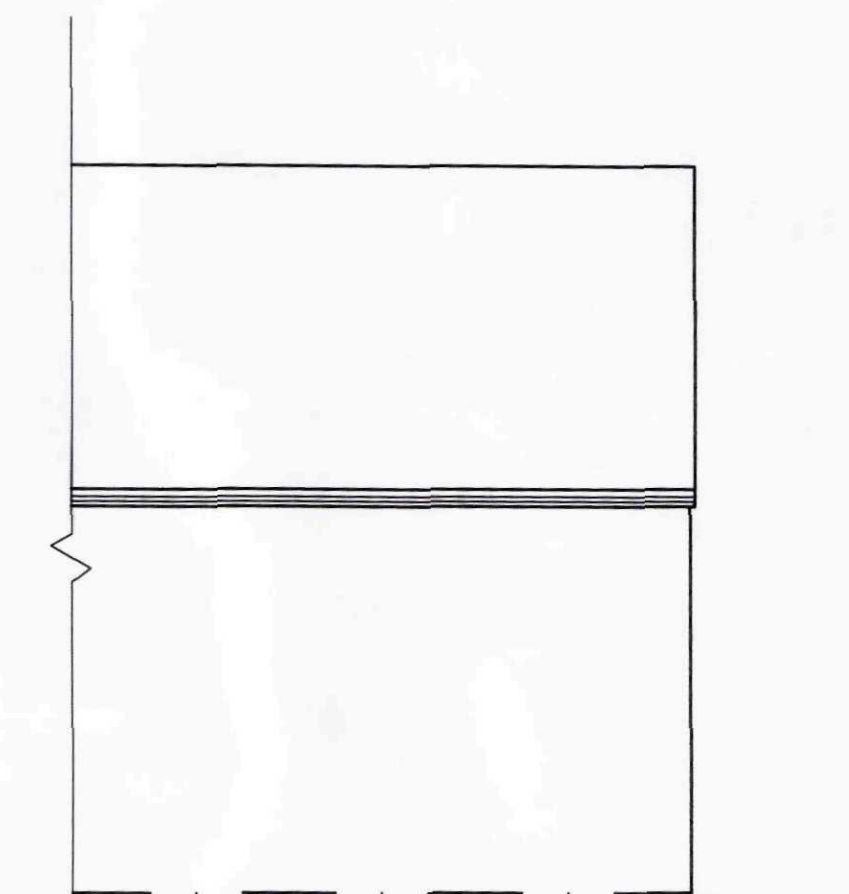

Existing Part Side Elevation
Scale 1:100

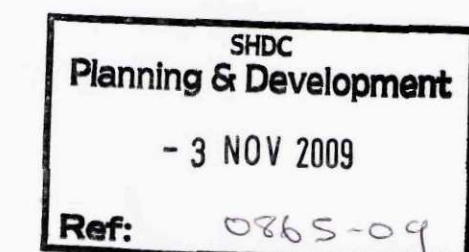

GENERAL CONDITIONS
Contractors are responsible for checking all dimensions on site when work commences and before ordering any materials. Any discrepancies should be brought to the attention of the Client for remedial action before commencing further.
All materials not specified to be of a standard suitable for the work proposed and be fit for purpose. All work to be in accordance with good building practice and all necessary BS codes for Workmanship on Building Sites.

Revisions

Client: **Shoebridge Engineering**

Site: **Shoebridge Engineering**
Kellist Gate
Low Fulney
Spalding
PE12 6EH

Dwg Title: **Existing Plans and Elevations**



2nd Floor - 5B Sheepmarket
Spalding
PE11 1BH
Tel: 01775 768 921
e-mail: enquiries@remwaydesign.co.uk

Dwg Size	Drawing Number	Revision:
A1	1805-04	