


MERCHANDISE GROUPING

- 1 TINNED FISH
- 2 TINNED MEAT
- 3 TINNED VEGETABLES
- 4 TINNED SOUP
- 5 TINNED PASTA
- 6 PASTA, RICE & NOODLES
- 7 FOOD & POWDER SAUCES
- 8 RELISHES/SAUCES
- 9 SALAD DRESSING
- 10 OILS
- 11 TINNED DESSERTS
- 12 TINNED FRUITS
- 13 SPICES
- 14 CIGARS
- 15 BITTERS
- 16 LAGERS
- 17 WHITE WINES
- 18 RED WINES
- 19 LIQUEURS
- 20 VERMOUTHS
- 21 WHITE SPIRITS
- 22 DARK SPIRITS
- 23 SPARKLING WINES
- 24 MITS
- 25 POTATO SNACKS/CRISPS
- 26 FLAKES
- 27 MUESLI
- 28 CHILDREN'S CEREALS
- 29 TEA
- 30 COFFEE
- 31 POWDER DRINKS
- 32 UNCOATED BISCUITS
- 33 CHOCOLATE BISCUITS
- 34 WAFER BISCUITS
- 35 SAVOURY BISCUITS
- 36 BRITISH CHOCOLATES
- 37 CONTINENTAL CHOCOLATES
- 38 SOFT SWEETS
- 39 HARD SWEETS
- 40 JAMMARMALADES
- 41 SPREADS
- 42 CAKES
- 43 CARBONATE DRINKS
- 44 JUICE DRINKS
- 45 DILUTE DRINKS
- 46 WATER
- 47 PAPER PRODUCTS
- 48 WASHING UP LIQUIDS
- 49 BLEACHES
- 50 WASHING DETERGENTS
- 51 DISINFECTANTS
- 52 CLEANING LIQUIDS/POWDERS
- 53 DOMESTIC HOUSEHOLD
- 54 UNISEX
- 55 UNISEX TOILETRIES
- 56 DENTAL CARE
- 57 HEALTH TABLETS
- 58 MEN'S PERSONAL GROOMING
- 59 CHILD CARE
- 60 WOMEN'S CARE
- 61 CAT FOOD
- 62 DOG FOOD
- 63 EGGS
- 64 SUGAR
- 65 FLOUR
- 66 LONG LIFE MILK
- 67 DAIRY/BAKERY
- 68 JELLY MOULDING MIXES/CREAM SAUCES
- 69 NAPPIES

- 2 METRE HIGH BARRIER WORK
- 1 METRE HIGH BARRIER WORK
- 3 TIER SPECIAL TABLE
- STANDARD SPECIAL TABLE
- STANDARD SPECIAL TABLE FOR FOOD SPECIALS
- TAXI TELEPHONE 1500mm FROM F.F.L.
- E4 = END CAP BAY 1740 x 530mm USING 2 LEG UPRIGHTS
- E3 = END CAP BAY 2405 x 910mm USING 3 LEG UPRIGHTS
- E2 = END CAP BAY 2070 x 910mm USING 3 LEG UPRIGHTS
- E1 = END CAP BAY 1740 x 910mm USING 3 LEG UPRIGHTS
- WALL RAMMERSCHUTZ/BUGEL CORNER PROTECTORS
- FREEZER WITH SHELVING OVER
- BAY USING DOUBLE LEG UPRIGHT
- BAY USING SINGLE LEG UPRIGHT
- WALL LIGHTING

- (E) = D PALLET WITH 2 SHELVES
- (D) = D PALLET WITH SHELF
- (C) = PLINTH BAY WITHOUT SHELVES
- (B) = PLINTH BAY WITH 2 NO. SHELVES OVER
- (A) = PLINTH BAY WITH 1 NO. SHELF OVER
- FLOORPREP CHARGER 1800mm A.F.F.L. TO UNDERSIDE
- PRICE BOARDS TO BE FITTED 2000mm A.F.F.L. TO UNDERSIDE OF BOARD
- WALL LIGHTING TO BE FITTED 2400mm A.F.F.L. TO UNDERSIDE OF TUBE
- FRUIT & VEG LIGHTING TO BE FITTED 2100mm A.F.F.L. TO UNDERSIDE OF TUBE
- FRUIT & VEG PRICE BOARDS TO BE FITTED 1625mm A.F.F.L. TO UNDERSIDE OF BOARD

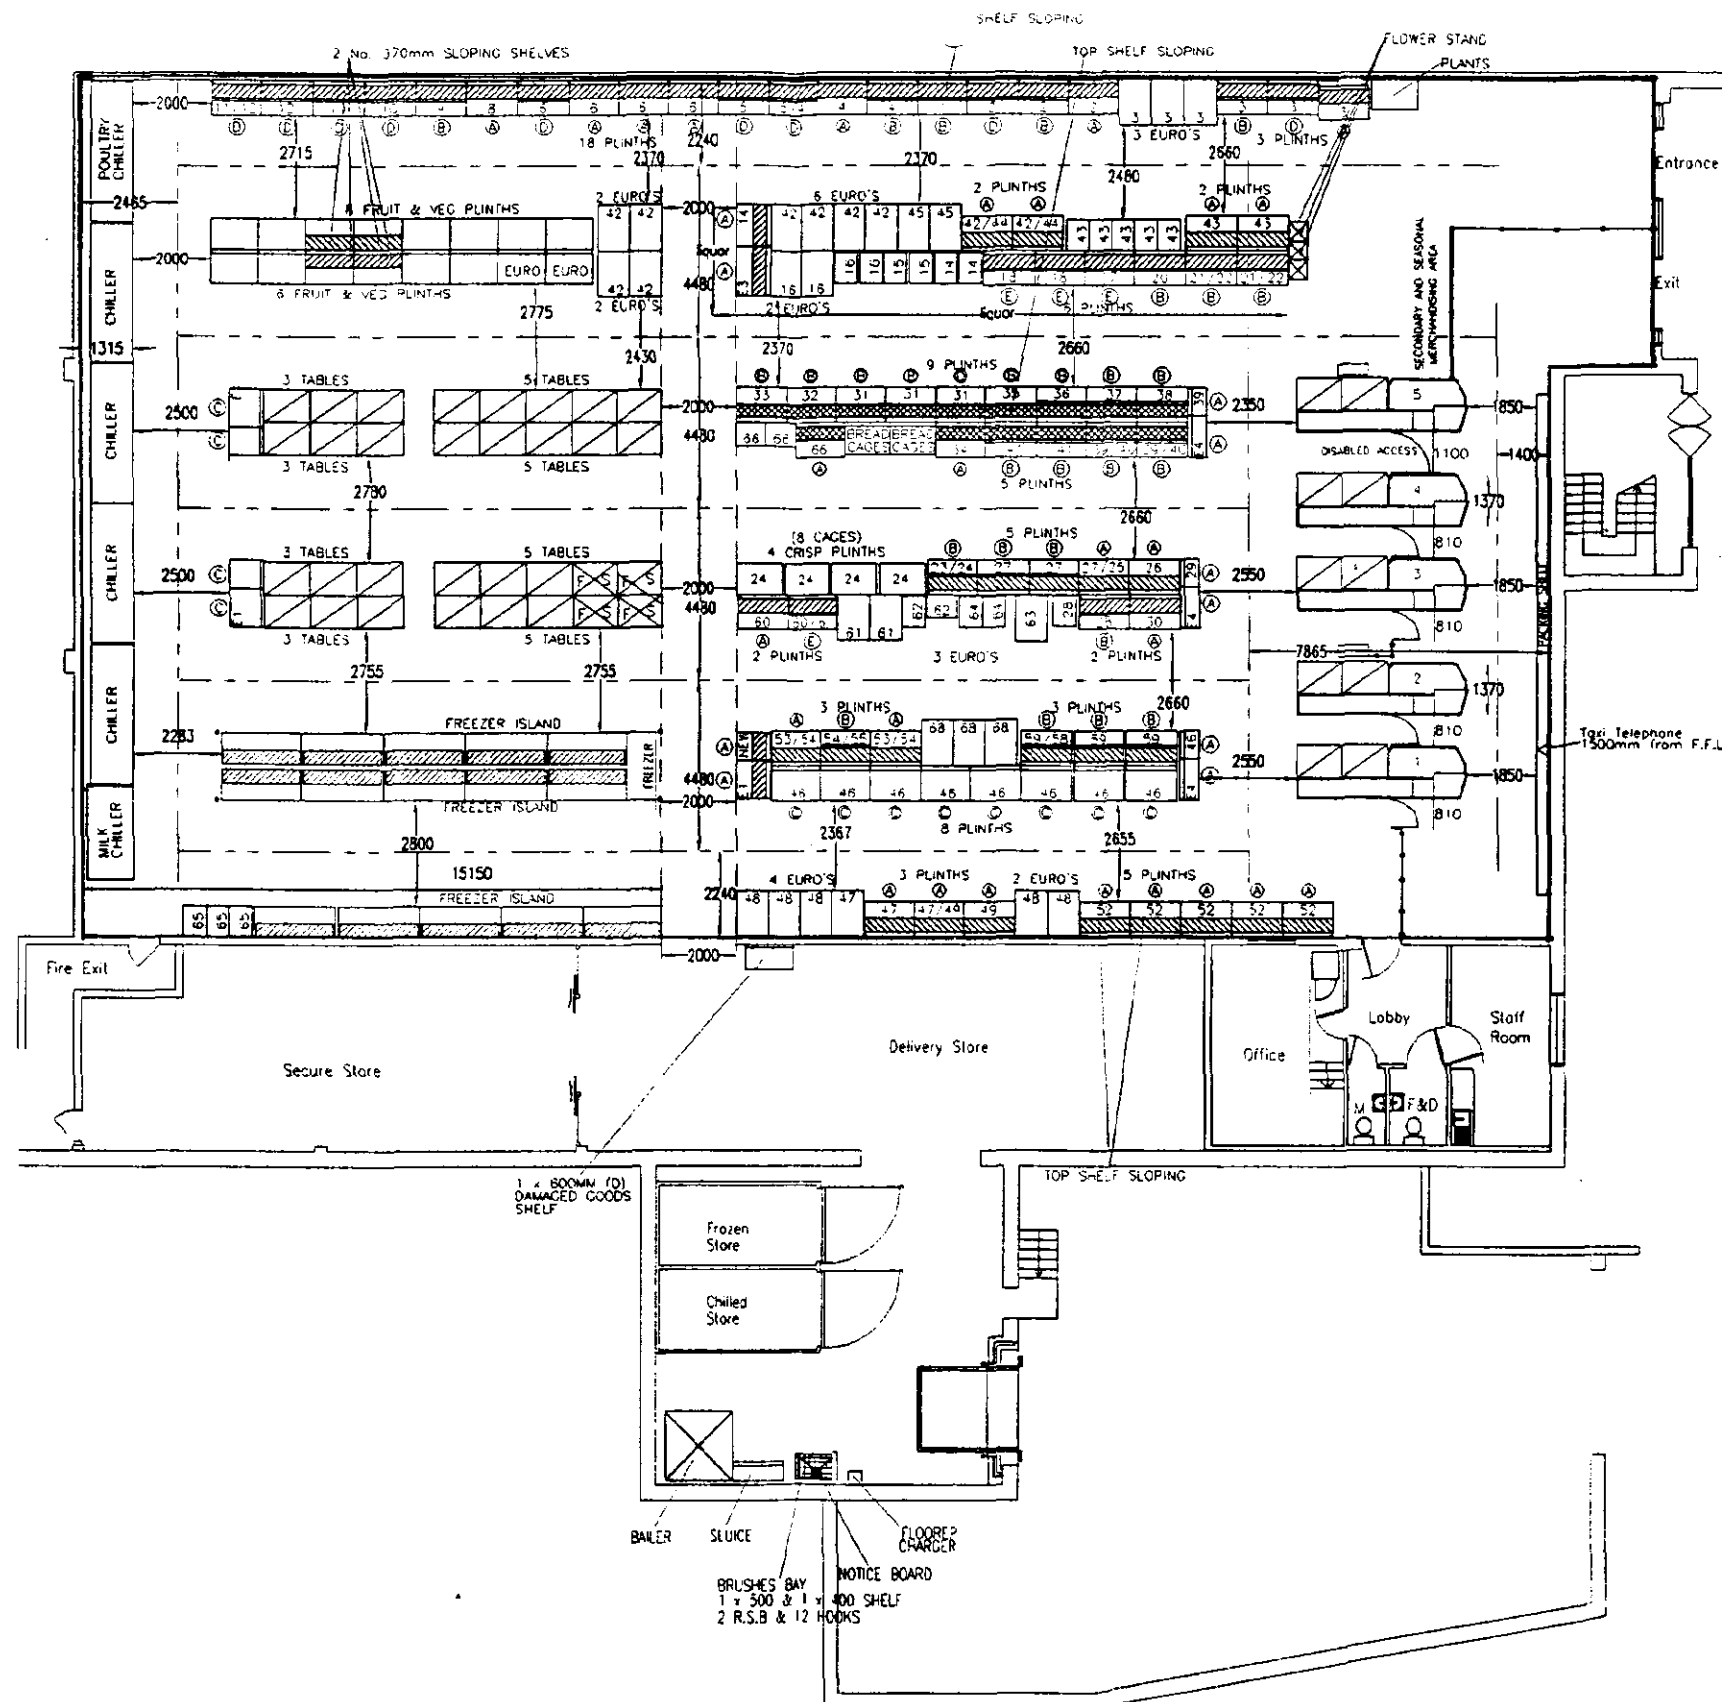

887 STORE ENTRANCE/EXIT RIGHT-HAND SIDE

REPRODUCTION OF THIS DRAWING AS A COPY IS DEEMED INACCURATE ANY REQUIREMENTS FOR AN ON SITE DIMENSION NOT SHOWN ON THIS DRAWING, FOR ACCURACY MUST BE REPORTED TO AND CONFIRMED BY AGER DESIGN.

LINEAR METREAGE

FREEZER	35.7 m
CHILLER	20.9 m
BAYS	217.9 m

TOTAL LINEAR 274.5 m

SQUARE METREAGE

DELIVERY STORE AREA	167.1 sq.m
SECURE STORE AREA	91.2 sq.m
SALES FLOOR AREA	887 sq.m

TOTAL AREA 1175 sq.m

NOTES

FOR STRUCTURE INFORMATION
REFER TO DRAWING No.

882/A0/17

BRIAN E WRIGHT ARCHITECTS

BUILDING OUTLINE SCALED
FROM HARD COPY

B 09.08.00 BUILDING OUTLINE AMENDED SR
A 31.07.00 TEL LAYOUT AMENDED SR

Client: LIDL UK GmbH
Project Title: SPALDING
0837 STORE

Drawn: TIF
Proposed Retail Layout
Eden Industries Shop Fitters
AHT Freezers
Linde/Arneg/Electrolux Chillers
Preliminary Issue


STERLING BARN
KNOWLE LANE
CRANLEIGH
PUSLEY OXF OX9 6PE
TEL No. (01483) 274777
FAX No. (01483) 274999
MODERN No. (01483) 274276

Scale: 1:200 @ A3
Date: 28.07.00

8837FSRADC-01 B


THIS DRAWING IS COPYRIGHT AND NO PORTION SHOULD BE USED WITHOUT CONSENT. NO DIMENSIONS ARE TO BE SCALED OFF THIS DRAWING. ALL DIMENSIONS TO BE VERIFIED ON SITE.

W I N S O V E R R O A D

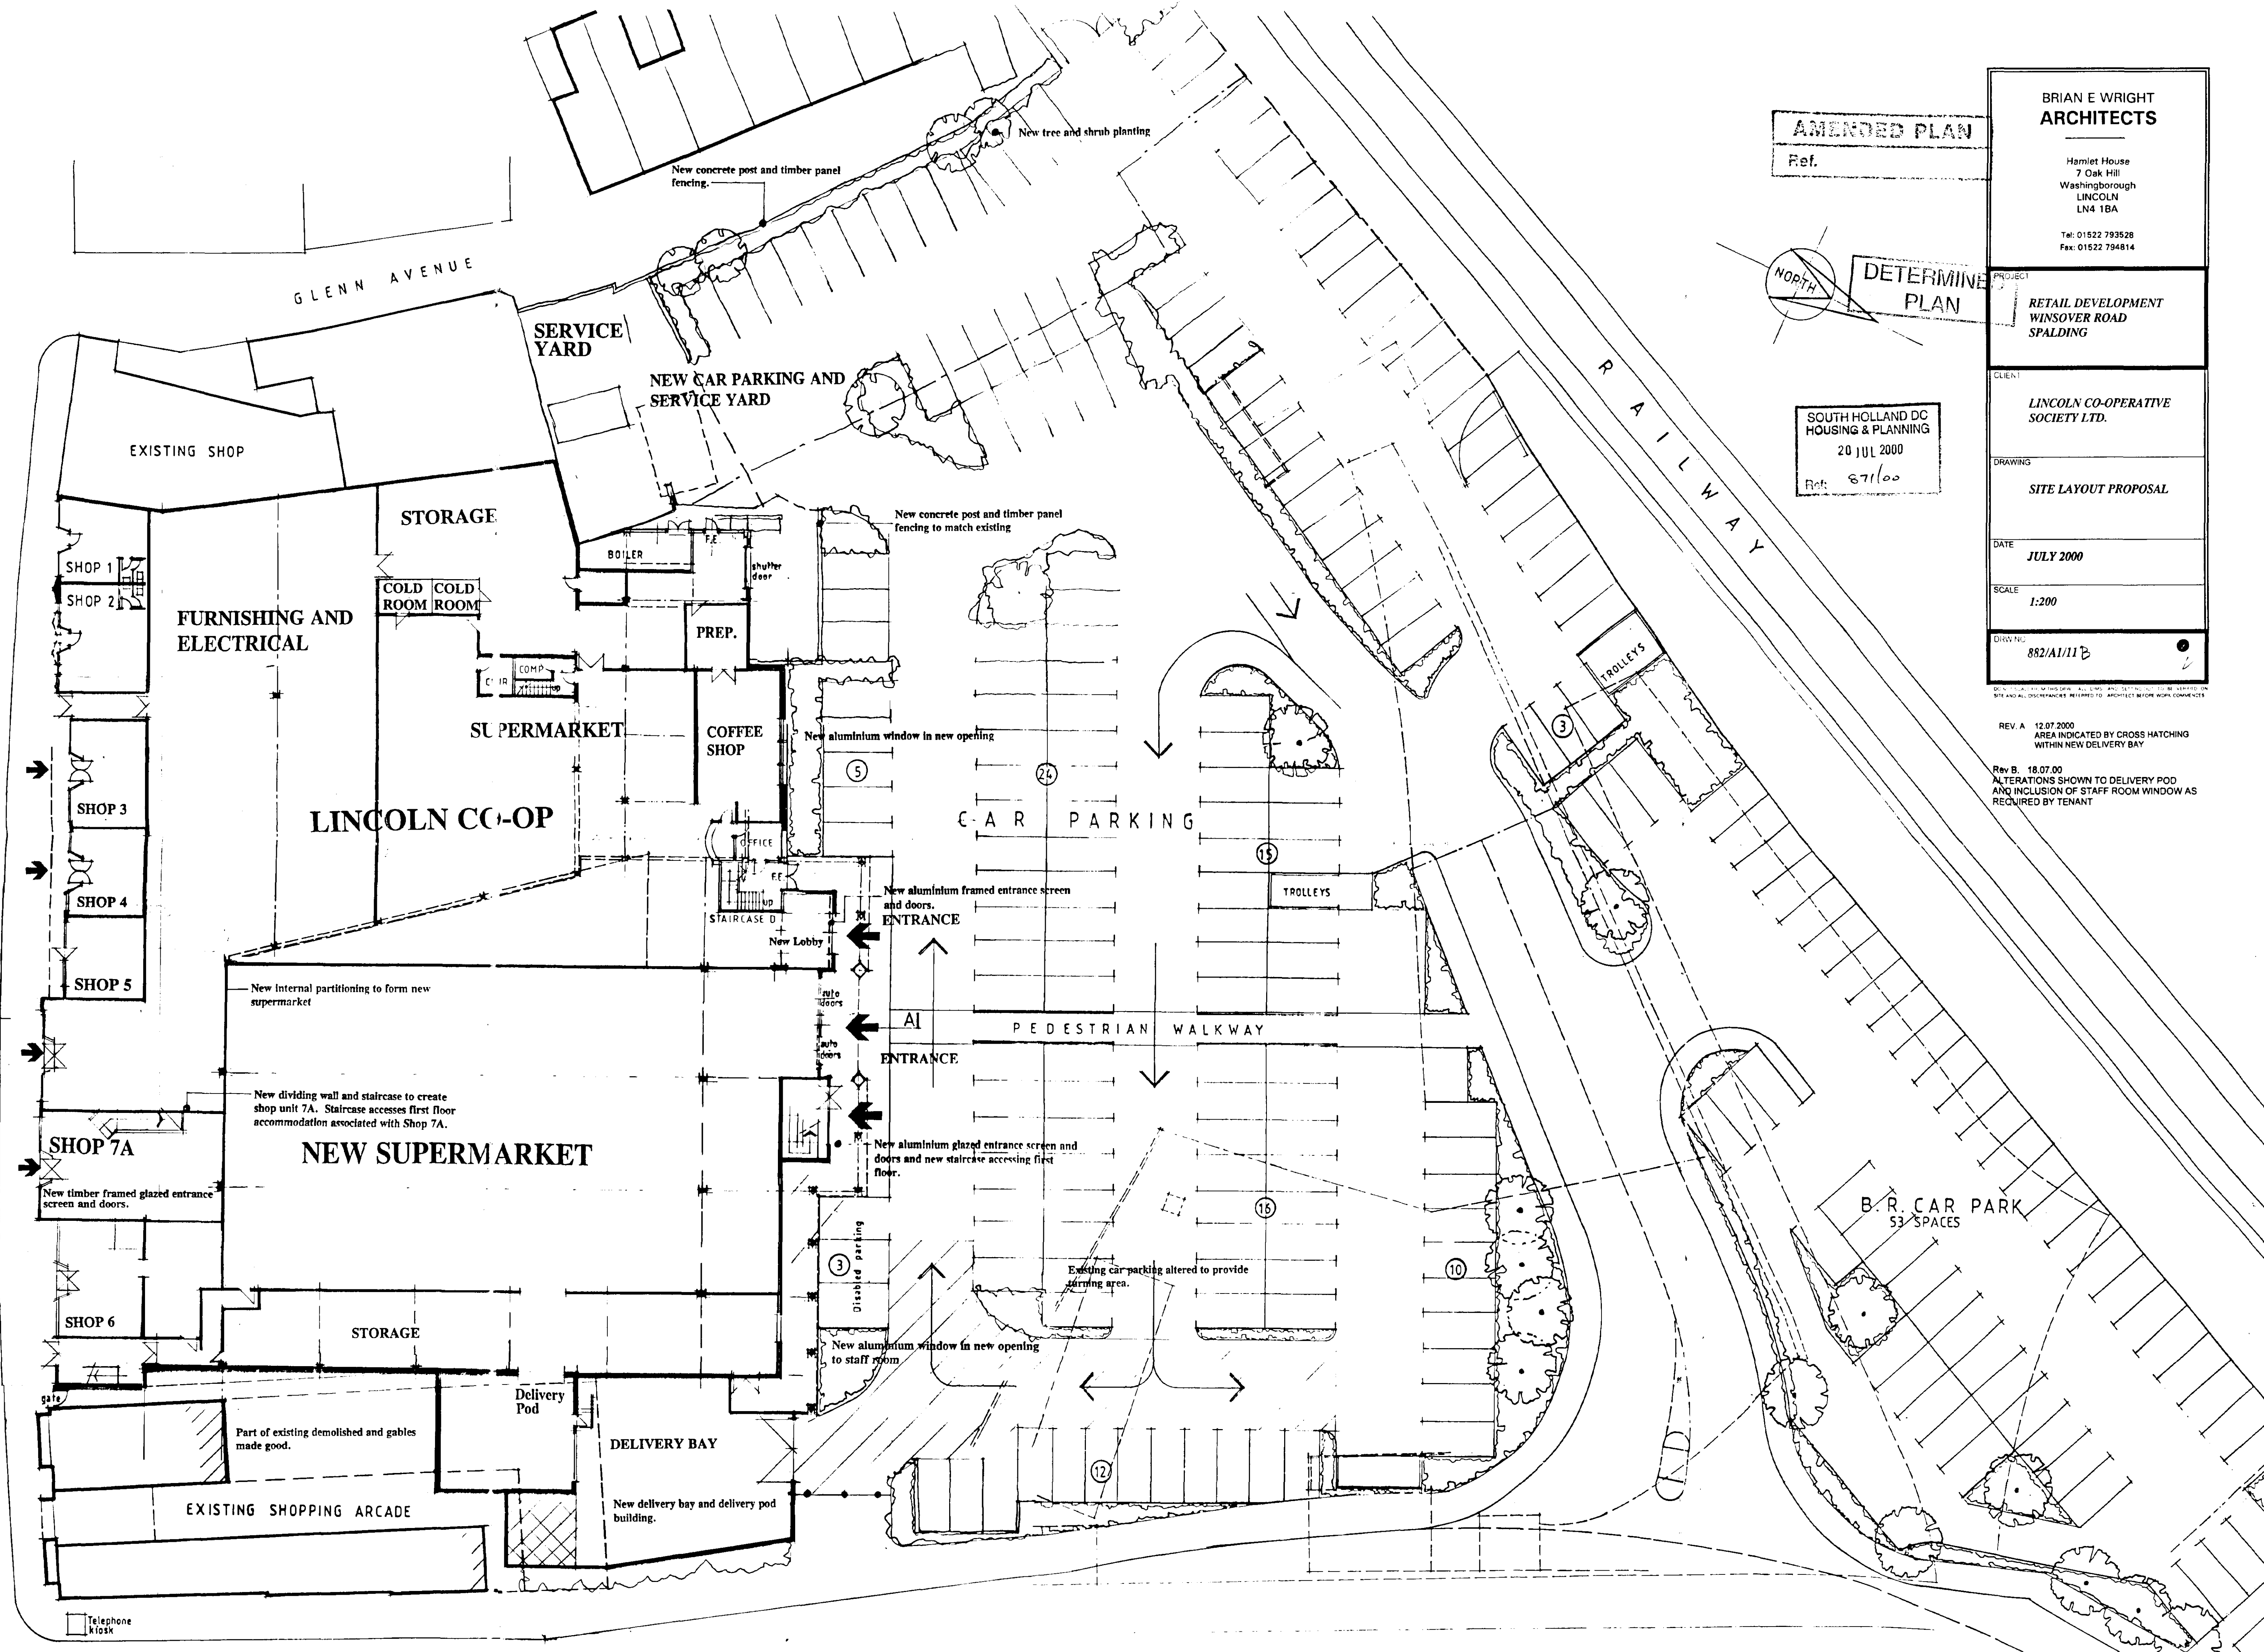

AMENDED PLAN

Ref.

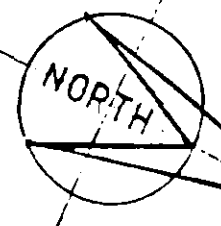

DETERMINE
PLAN

SOUTH HOLLAND DC
HOUSING & PLANNING
20 JUL 2000

Ref: 871/00

BRIAN E WRIGHT
ARCHITECTS

Hamlet House
7 Oak Hill
Washingborough
LINCOLN
LN4 1BA

Tel: 01522 793528
Fax: 01522 794814

PROJECT
RETAIL DEVELOPMENT
WINSOVER ROAD
SPALDING

CLIENT
LINCOLN CO-OPERATIVE
SOCIETY LTD.

DRAWING
SITE LAYOUT PROPOSAL

DATE
JULY 2000

SCALE
1:200

DRW NO.
882/A1/11 B

REV. A 12.07.2000
AREA INDICATED BY CROSS HATCHING
WITHIN NEW DELIVERY BAY

Rev B. 18.07.00
ALTERATIONS SHOWN TO DELIVERY POD
AND INCLUSION OF STAFF ROOM WINDOW AS
REQUIRED BY TENANT

Telephone
kiosk

W I N S O V E R R O A D

GLENN AVENUE

NORTH

BRIAN E WRIGHT
ARCHITECTS

Hamlet House
7 Oak Hill
Washingborough
LINCOLN
LN4 1BA

Tel: 01522 793528
Fax: 01522 794814

PROJECT
RETAIL DEVELOPMENT
WINSOVER ROAD
SPALDING

CLIENT
LINCOLN CO-OPERATIVE
SOCIETY LTD.

DRAWING
SITE LAYOUT PROPOSAL

DATE
JULY 2000

SCALE
1:200

DRAWN BY
882/A1/11

ALL DIMENSIONS ARE TO FACE UNLESS OTHERWISE SPECIFIED

New tree and shrub planting
New concrete post and timber panel
fencing.

SERVICE
YARD

NEW CAR PARKING AND
SERVICE YARD

EXISTING SHOP

STORAGE

COLD COLD
ROOM ROOM

FURNISHING AND
ELECTRICAL

SHOP 1
SHOP 2

BOILER

PREP.

SUPERMARKET

COFFEE
SHOP

LINCOLN CO-OP

SHOP 3

SHOP 4

SHOP 5

CAR PARKING

CL 11

COMP.

OFFICE

STAIRCASE D

New Lobby

New aluminium framed entrance screen
and doors.
ENTRANCE

AI

ENTRANCE

PEDESTRIAN WALKWAY

New aluminium glazed entrance screen and
doors and new staircase accessing first
floor.

Disabled parking

Existing car parking altered to provide
turning area.

New internal partitioning to form new
supermarket

New dividing wall and staircase to create
shop unit 7A. Staircase accesses first floor
accommodation associated with Shop 7A.

SHOP 7A

NEW SUPERMARKET

New timber framed glazed entrance
screen and doors.

SHOP 6

STORAGE

Delivery
Pod

DELIVERY BAY

New delivery bay and delivery pod
building.

EXISTING SHOPPING ARCADE

Part of existing demolished and gables
made good.


Telephone
Kiosk

RAILWAY



TROLLEYS

TROLLEYS

B.R. CAR PARK
53 SPACES

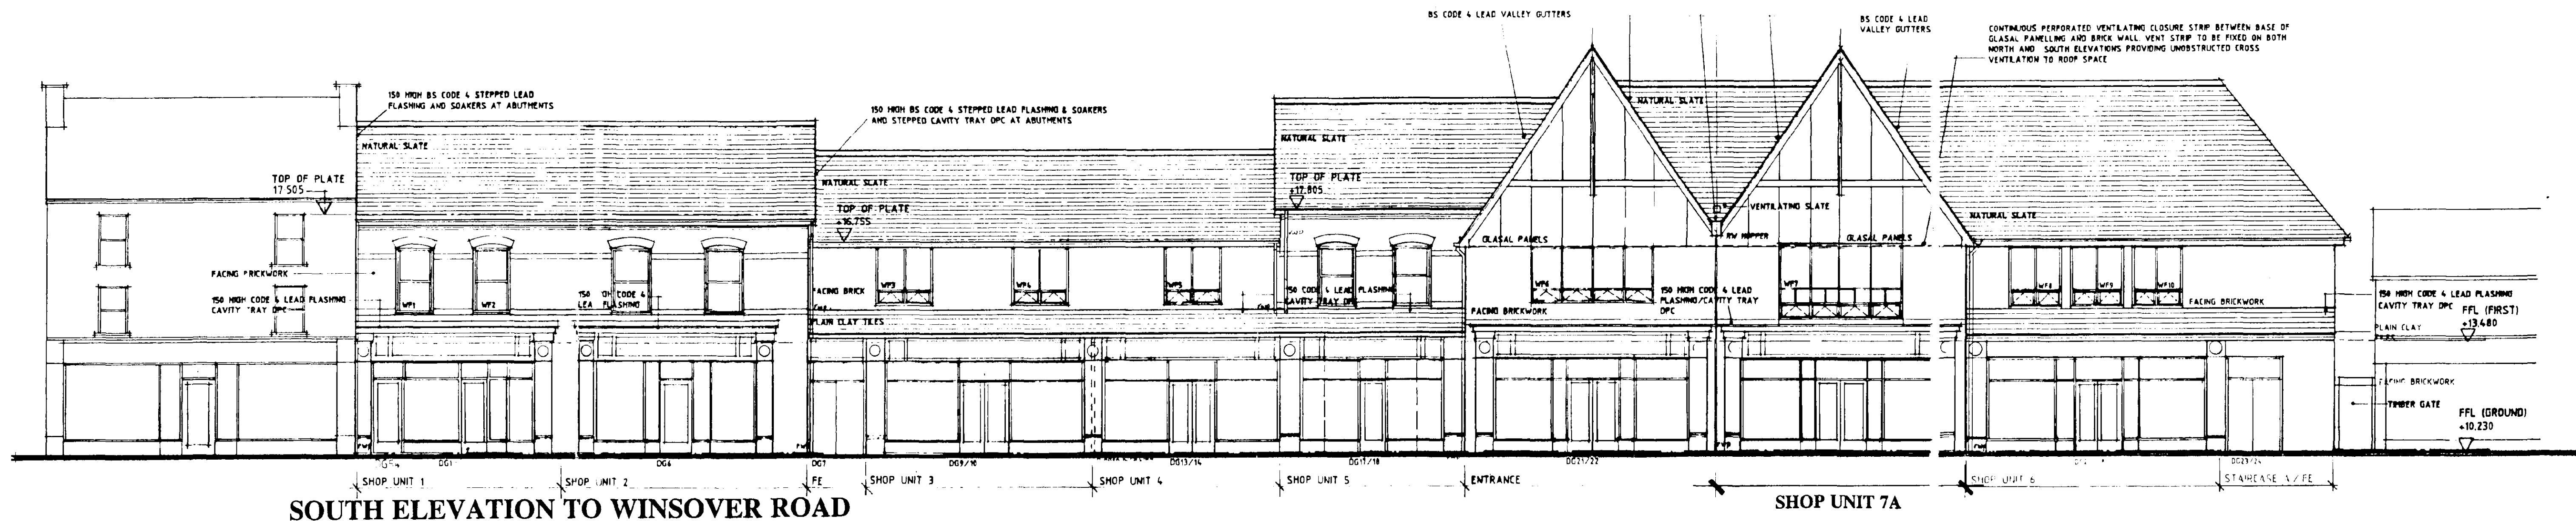


**NEW LOADING BAY AND
GOODS RECEIVED
BUILDING**
Natural clay roof tiles
Facing brickwork to new boundary wall
and building

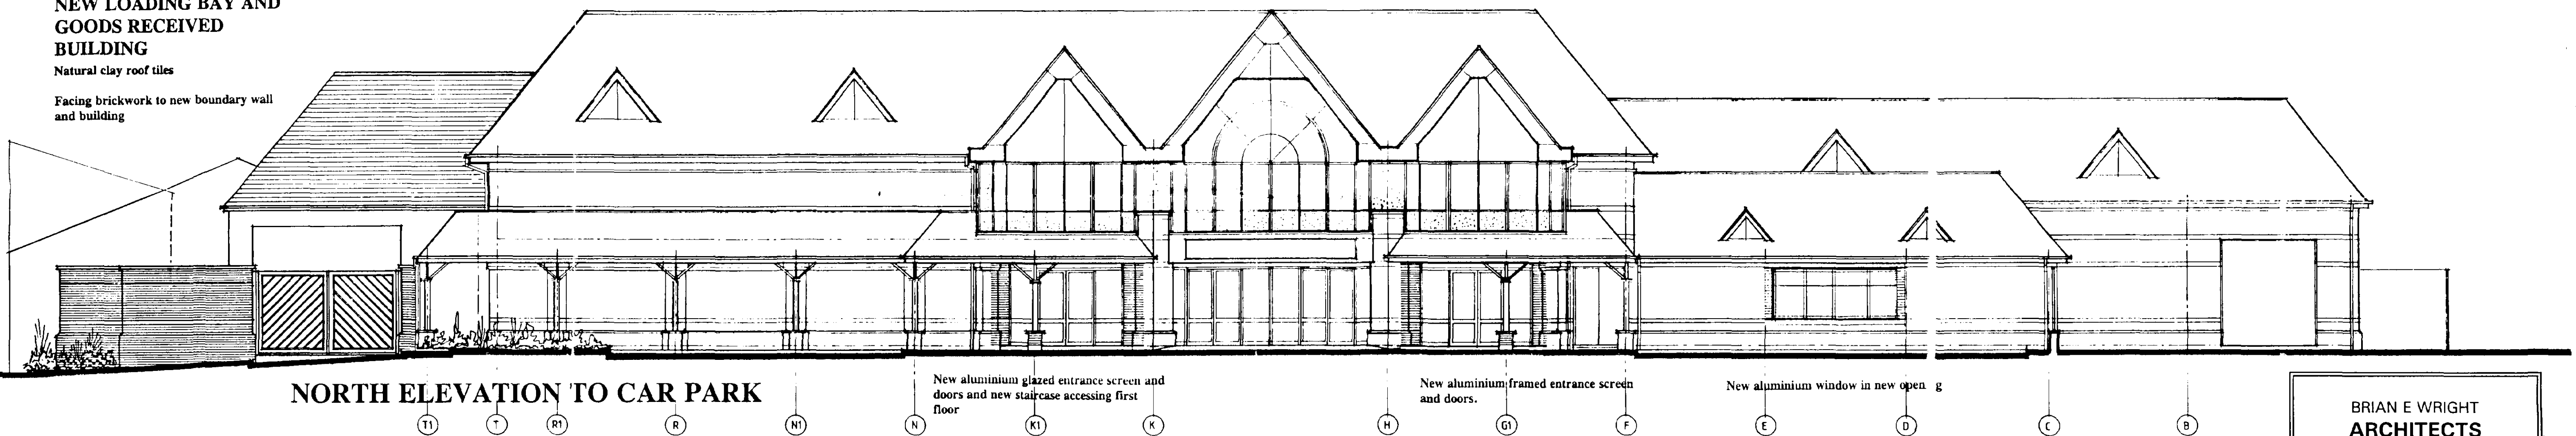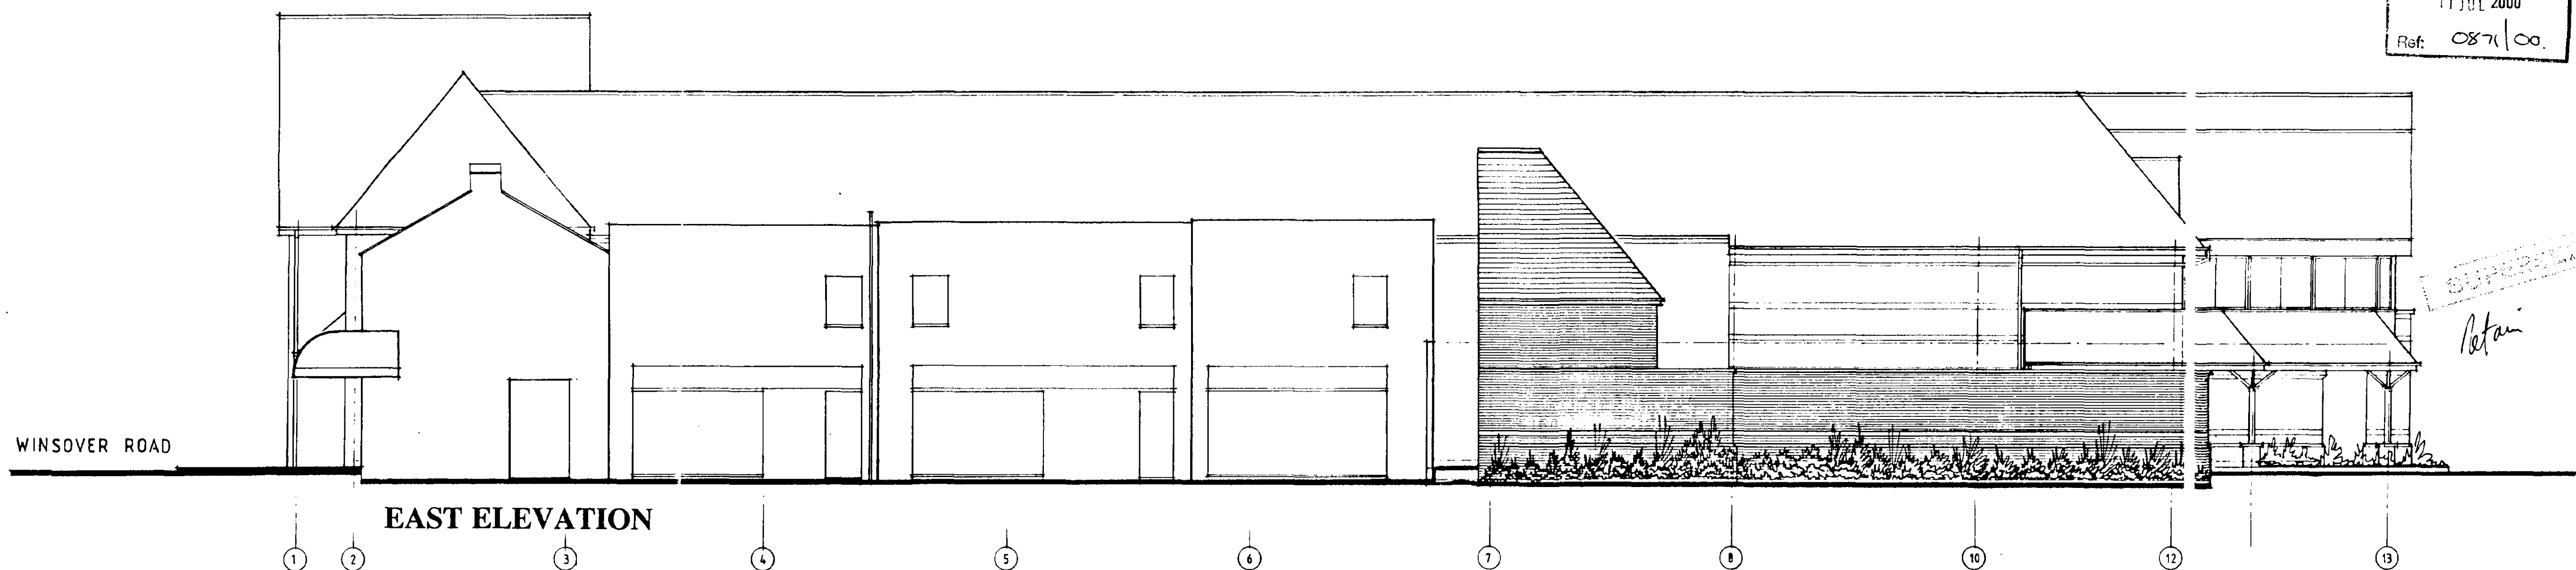


11 JUL 2000
Ref: 087/00

BRIAN E WRIGHT ARCHITECTS Hamlet House 7 Oak Hill Washingborough LINCOLN LN4 1BA Tel: 01522 793528 Fax: 01522 794814	
PROJECT	RETAIL DEVELOPMENT WINSOVER ROAD SPALDING
CLIENT	LINCOLNS COOPERATIVE SOCIETY LIMITED
DRAWING	ELEVATION PROPOSALS
DATE	JULY 2000
SCALE	1:100
DRAWN BY	882/A1/12


NO PART OF THIS DRAWING IS TO BE REPRODUCED OR TRANSMITTED IN ANY FORM OR BY ANY MEANS, WITHOUT THE WRITTEN PERMISSION OF THE ARCHITECTS.

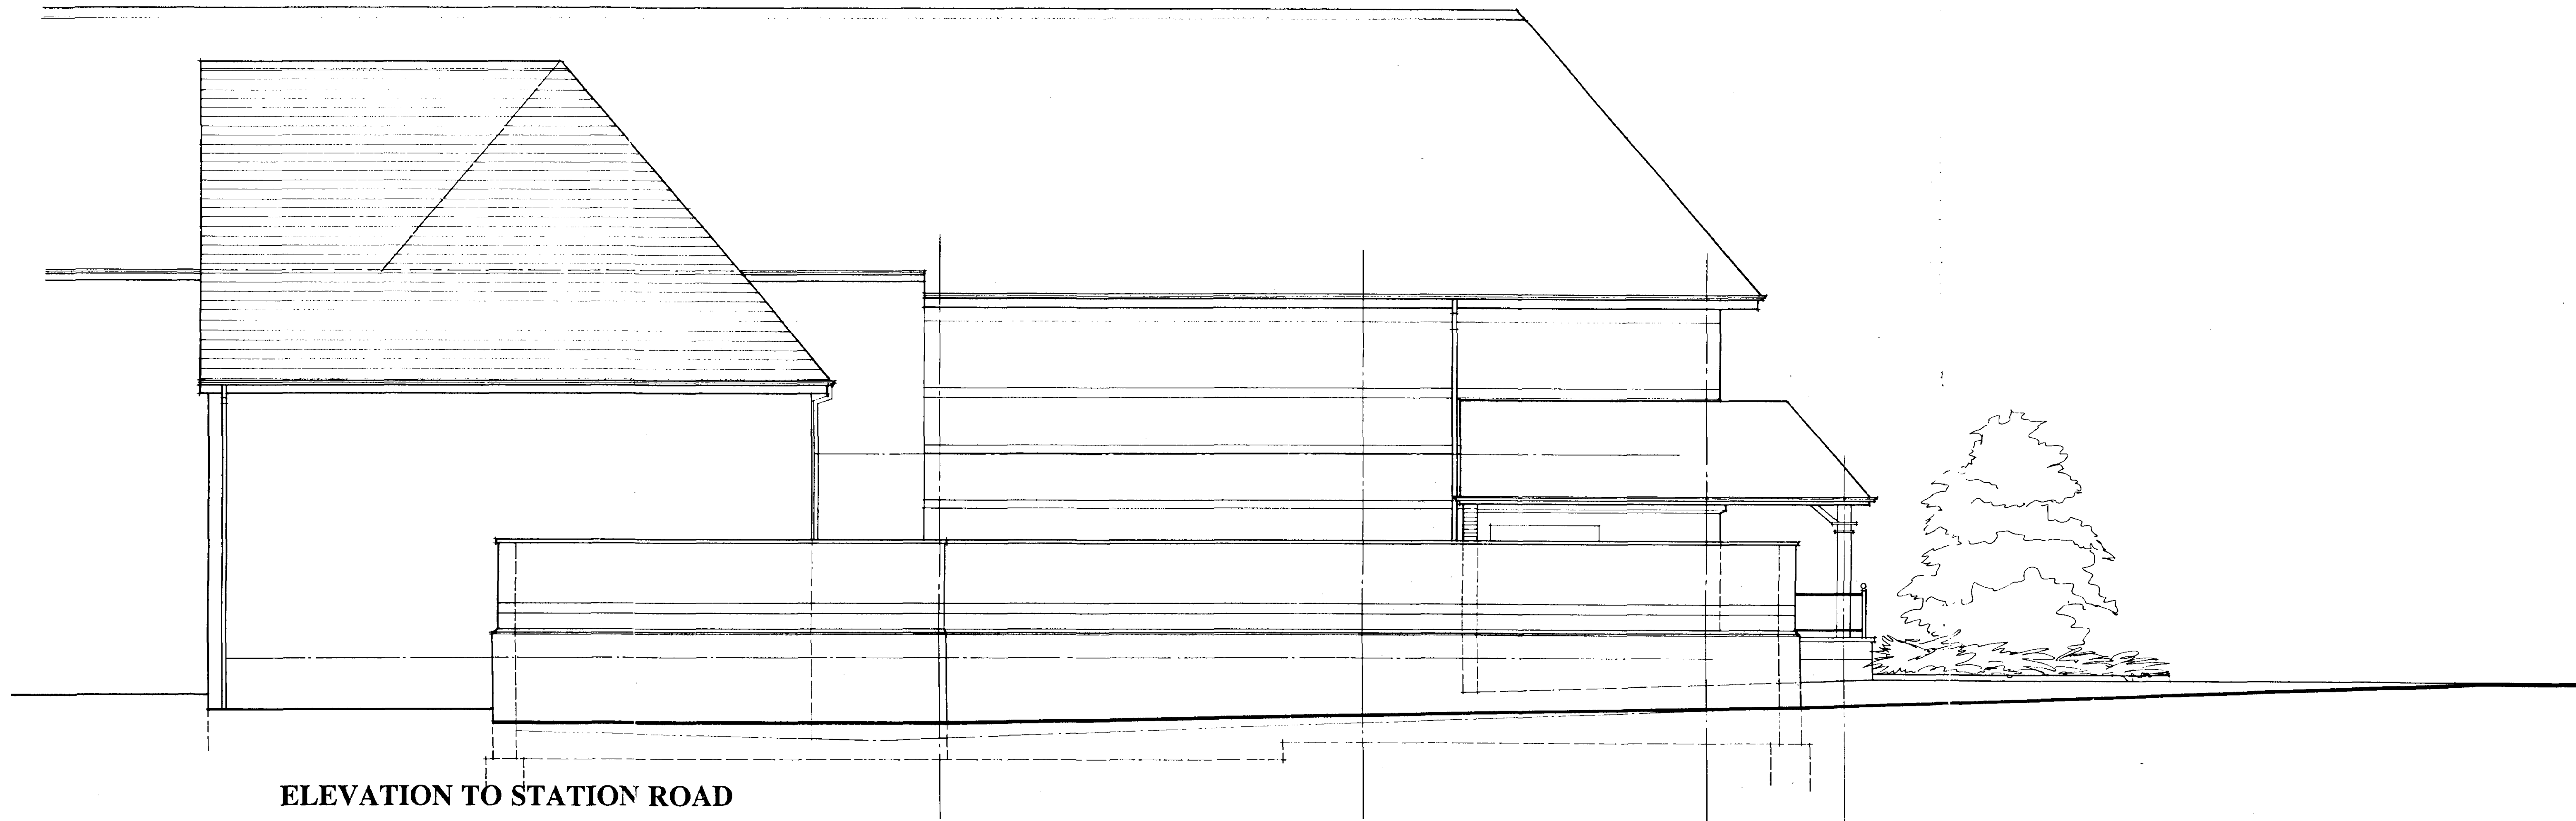

ELEVATION TO STATION ROAD

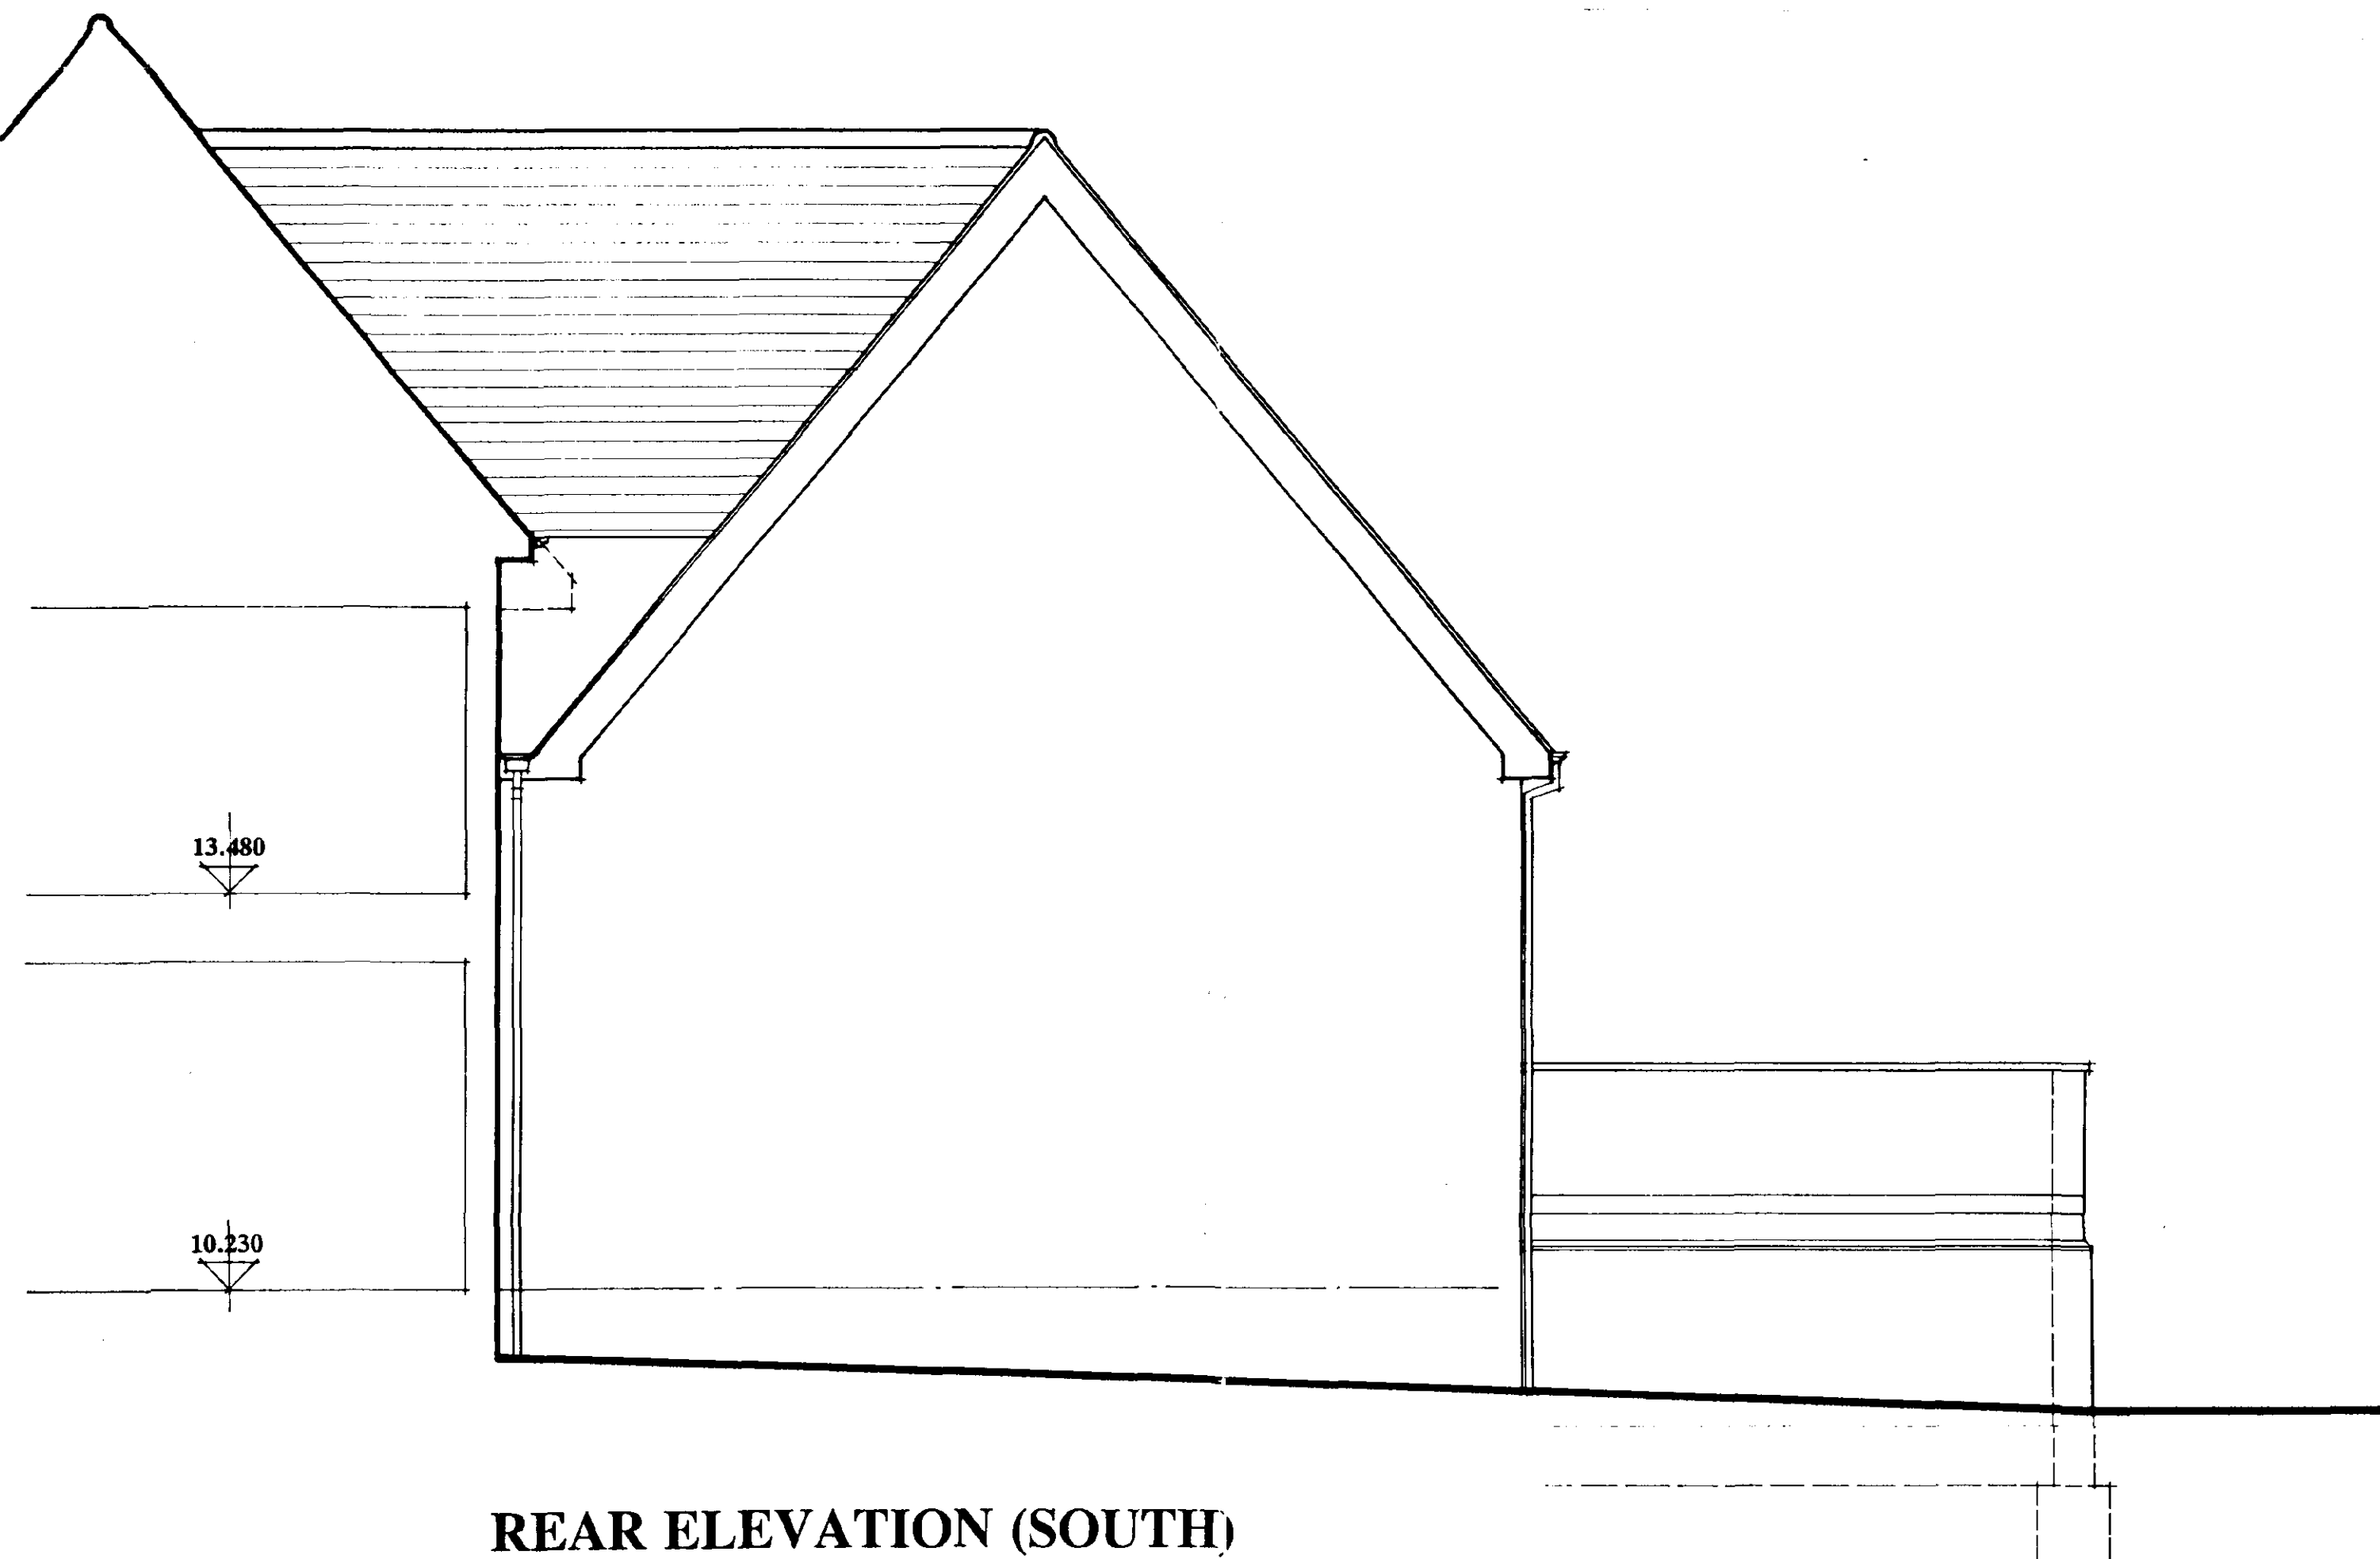

REAR ELEVATION (SOUTH)

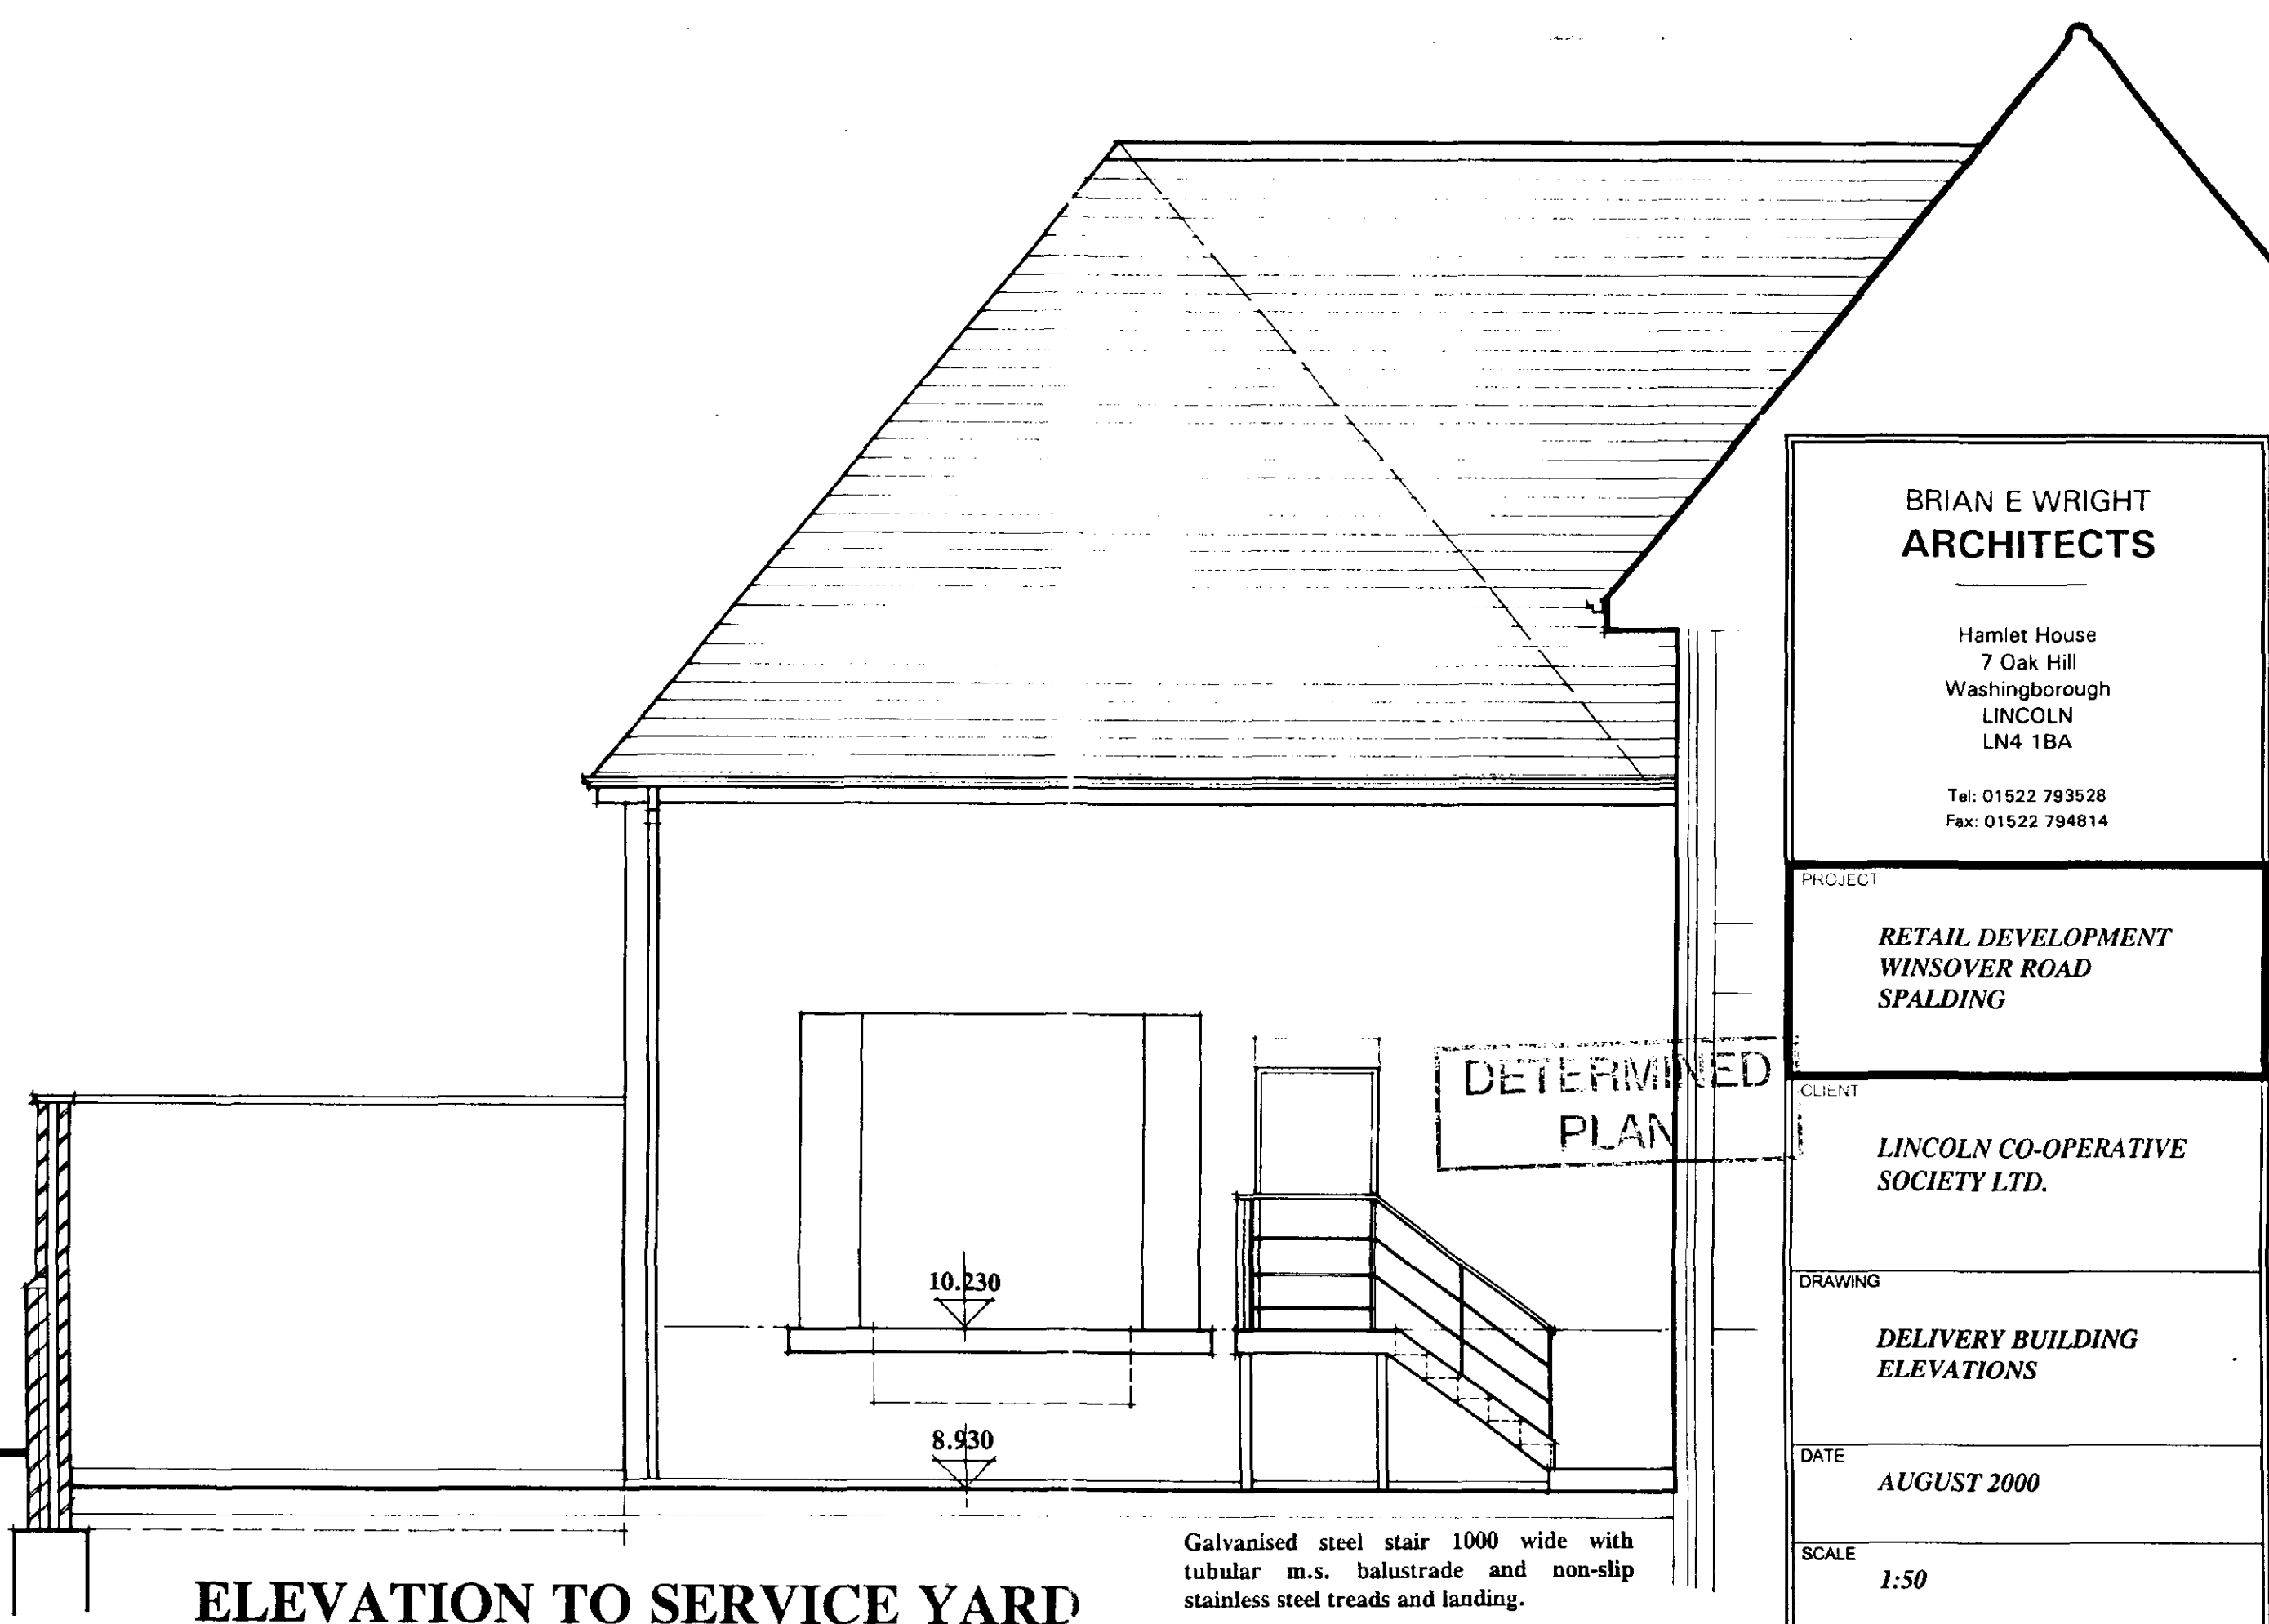


ELEVATION TO SERVICE YARD

SOUTH HOLLAND DC
HOUSING & PLANNING
24 AUG 2000
Ref: 7116/0871/00

BRIAN E WRIGHT ARCHITECTS Hamlet House 7 Oak Hill Washingborough LINCOLN LN4 1BA Tel: 01522 793528 Fax: 01522 794814	
PROJECT	RETAIL DEVELOPMENT WINSOVER ROAD SPALDING
CLIENT	LINCOLN CO-OPERATIVE SOCIETY LTD.
DRAWING	DELIVERY BUILDING ELEVATIONS
DATE	AUGUST 2000
SCALE	1:50
DRAWN BY	882/A1/35


NOTES: SCALE FROM PHOTOGRAPH. ALL WORK AND COST SUBJECT TO SITE VERIFICATION. SITE AND ALL DISCREPANCIES REFERRED TO ARCHITECT BEFORE WORK COMMENCES.

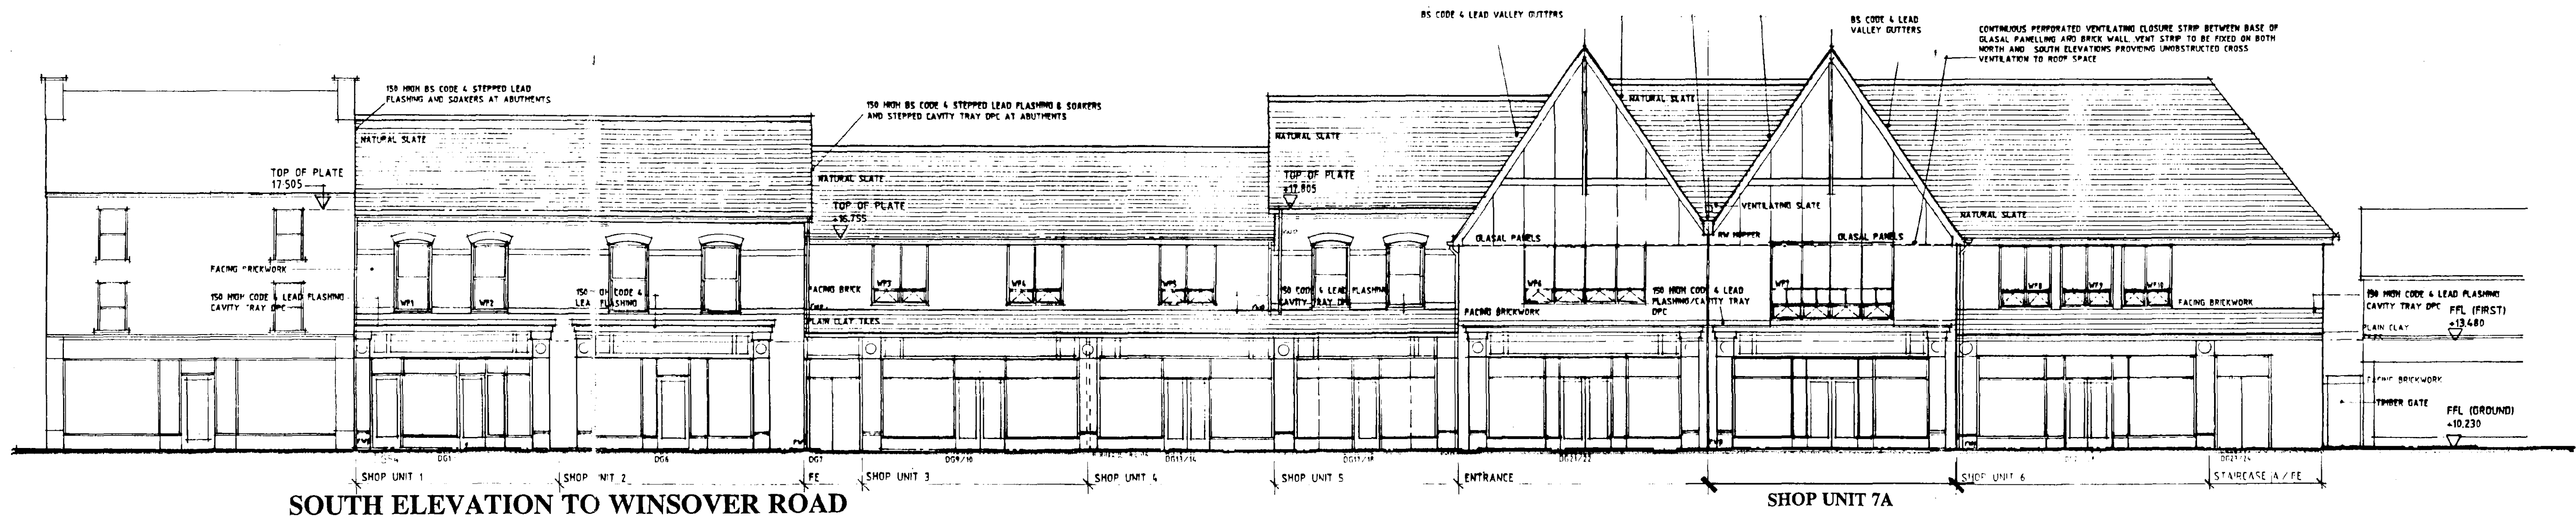


NEW LOADING BAY AND GOODS RECEIVED BUILDING

Natural clay roof tiles

Facing brickwork to new boundary wall and building

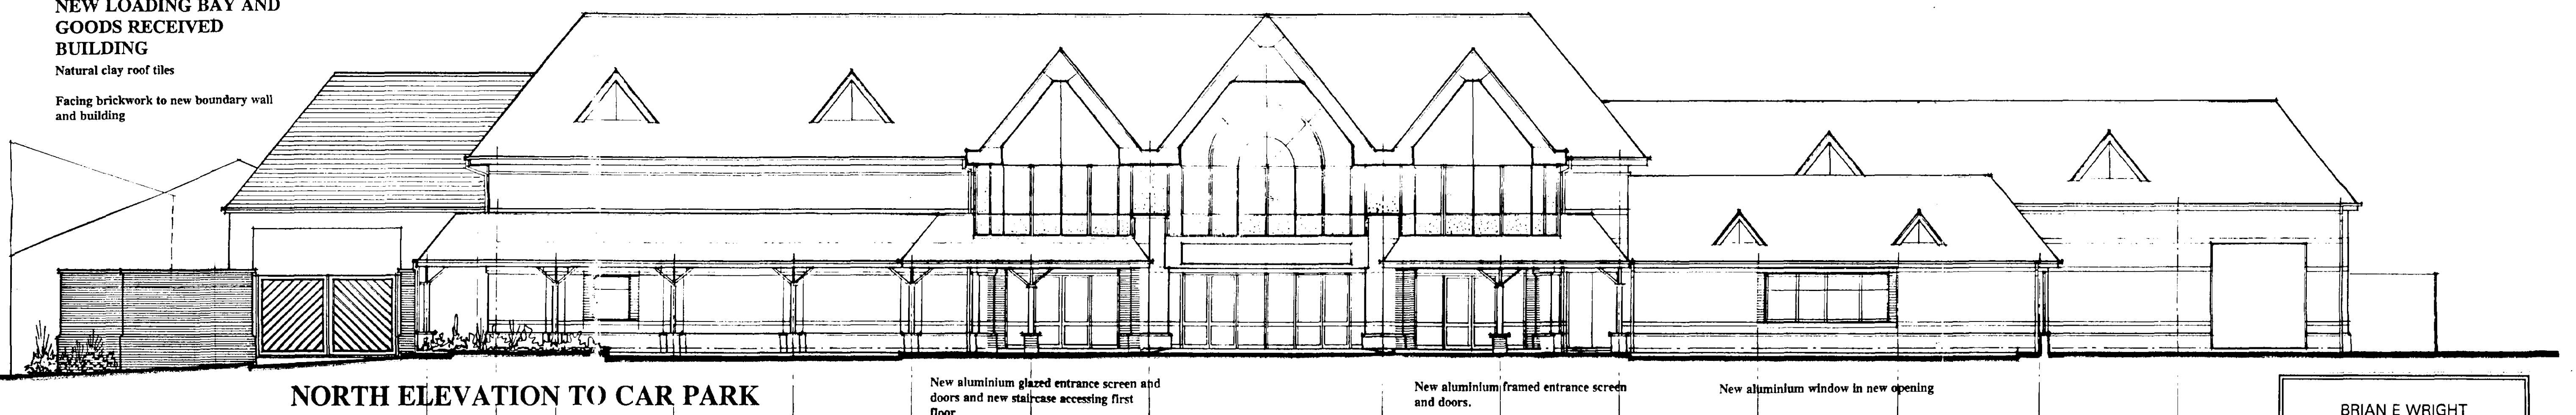

NORTH ELEVATION TO CAR PARK

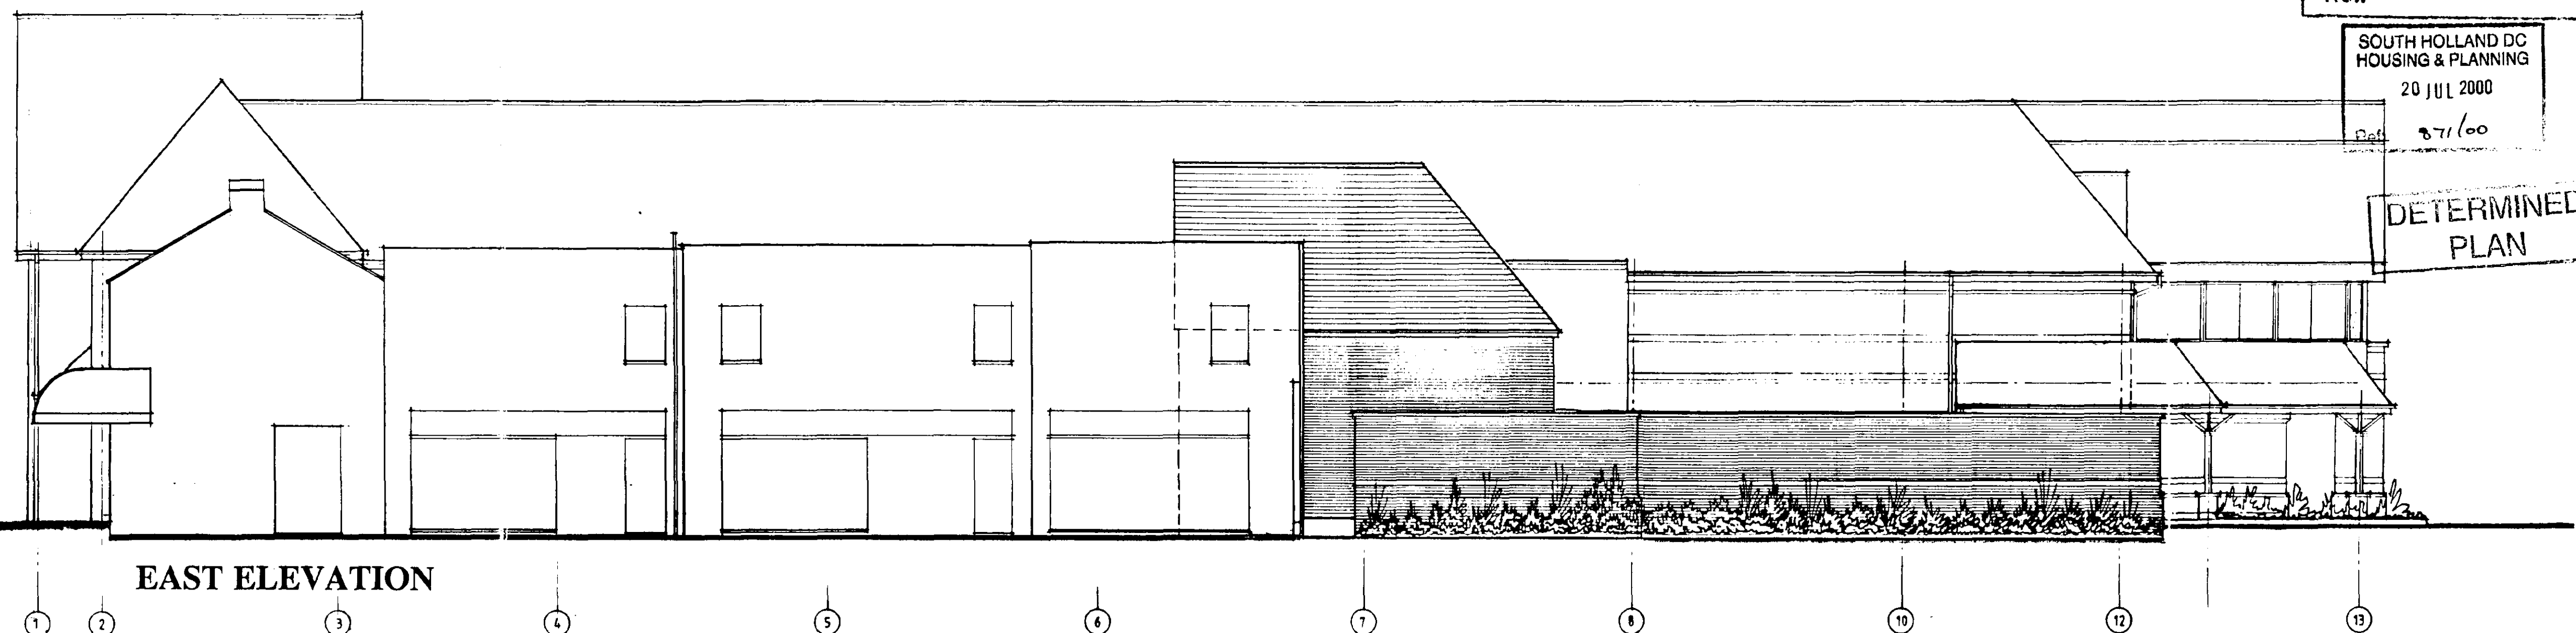

AMENDED PLAN

Ref.

SOUTH HOLLAND DC
HOUSING & PLANNING
20 JUL 2000

Ref. 3.71/00

DETERMINED
PLAN

BRIAN E WRIGHT
ARCHITECTS

Hamlet House
7 Oak Hill
Washingborough
LINCOLN
LN4 1BA

Tel: 01522 793528
Fax: 01522 794814

PROJECT

RETAIL DEVELOPMENT
WINSOVER ROAD
SPALDING

CLIENT

LINCOLNS COOPERATIVE
SOCIETY LIMITED

DRAWING

ELEVATION PROPOSALS

DATE

JULY 2000

SCALE


1:100

DRW NO

882/A1/12

Rev A 18.07.00
ALTERATIONS SHOWN TO DELIVERY POD
AND INCLUSION OF STAFF ROOM WINDOW AS
REQUIRED BY TENANT

DO NOT SCALE FROM THIS DRAWING. ALL DIMENSIONS TO BE VERIFIED ON SITE AND ALL DISCREPANCIES REFERRED TO ARCHITECT BEFORE WORK COMMENCES

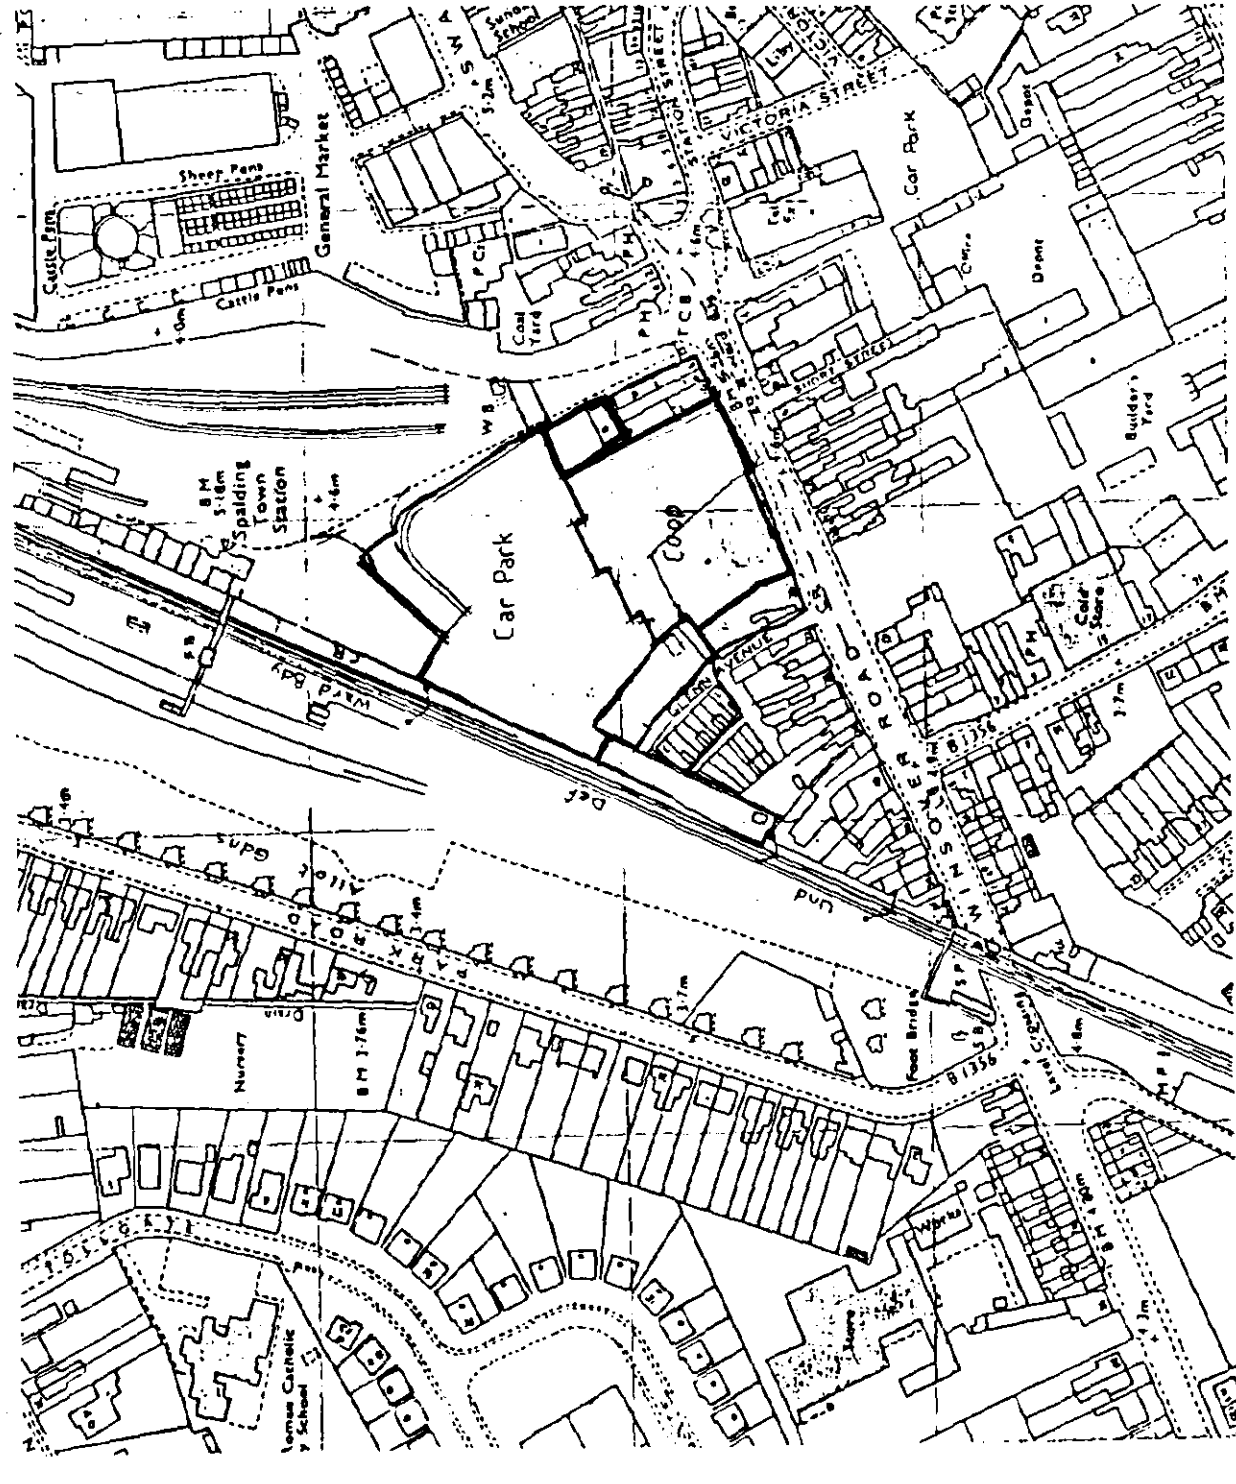

LOCATION PLAN 1:2500



SITE PLAN AS EXISTING

PROJECT	BRIAN E WRIGHT ARCHITECTS Harriet House 100 Park Road Walsingham LINCOLN LN41 1BA Tel: 01522 793528 Fax: 01522 794814		
	REFURB DEVELOPMENT WINDOVER ROAD SPALDING		
CLIENT	LINCOLNS CO-OPERATIVE SOCIETY LIMITED		
DRAWING	EXISTING SITE PLAN AND LOCATION PLAN		
DATE	JULY 2000		
SCALE	1:250 and 1:2500		
DRAWING	882/A010		

DETERMINED
PLAN

Ref: 0871/00