
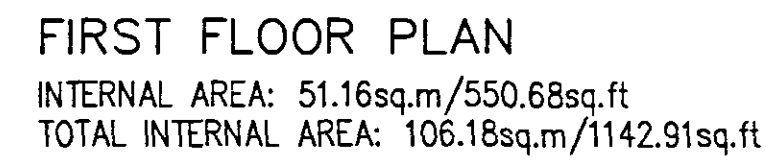


© COPYRIGHT IN THIS DRAWING AND WORK EXECUTED IS AND REMAINS THE PROPERTY OF SCANDIA-HUS LIMITED AND OR ITS SUBSIDIARIES IN ACCORDANCE WITH THE PROVISIONS OF THE COPYRIGHT ACT. PERMISSION TO PRODUCE COPIES OR MODIFIED DRAWINGS IN WHOLE OR IN PART FOR ANY PURPOSE SHOULD BE OBTAINED FROM SCANDIA-HUS LIMITED & ANY SUCH REPRODUCTIONS SHOULD INCLUDE THIS & THE FOREGOING STATEMENT

C/No. 107117		O/No.		SCALE 1:50	
JOB TECHNICIAN				DRAWING NUMBER	
DESIGN	DRAWN	CHKD	DATE	X01	REV B
	JW		15.3.05		

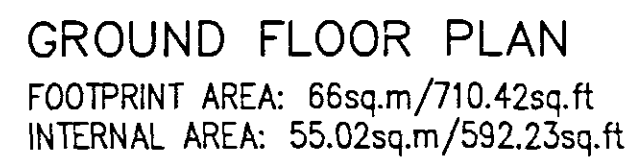

DETERMINED
PLAN


COURTFIELD, CRANSTON ROAD, EAST GRINSTEAD,
WEST SUSSEX. RH19 3YU. TEL: (01342) 327977

FOR MR & MRS. PRIEST
SITE
SITE @ 10 CLEY HALL DRIVE,
SPALDING, LINCOLNSHIRE
PE11 2DZ

TITLE

PROPOSAL DRAWING
FLOOR PLANS

C/No. 107117		I/O No.		SCALE 1:50	
JOB TECHNICIAN				DRAWING NUMBER	
DESIGN	DRAWN	CHKD	DATE	X01	
	JW		15.3.05		
				REV B	