




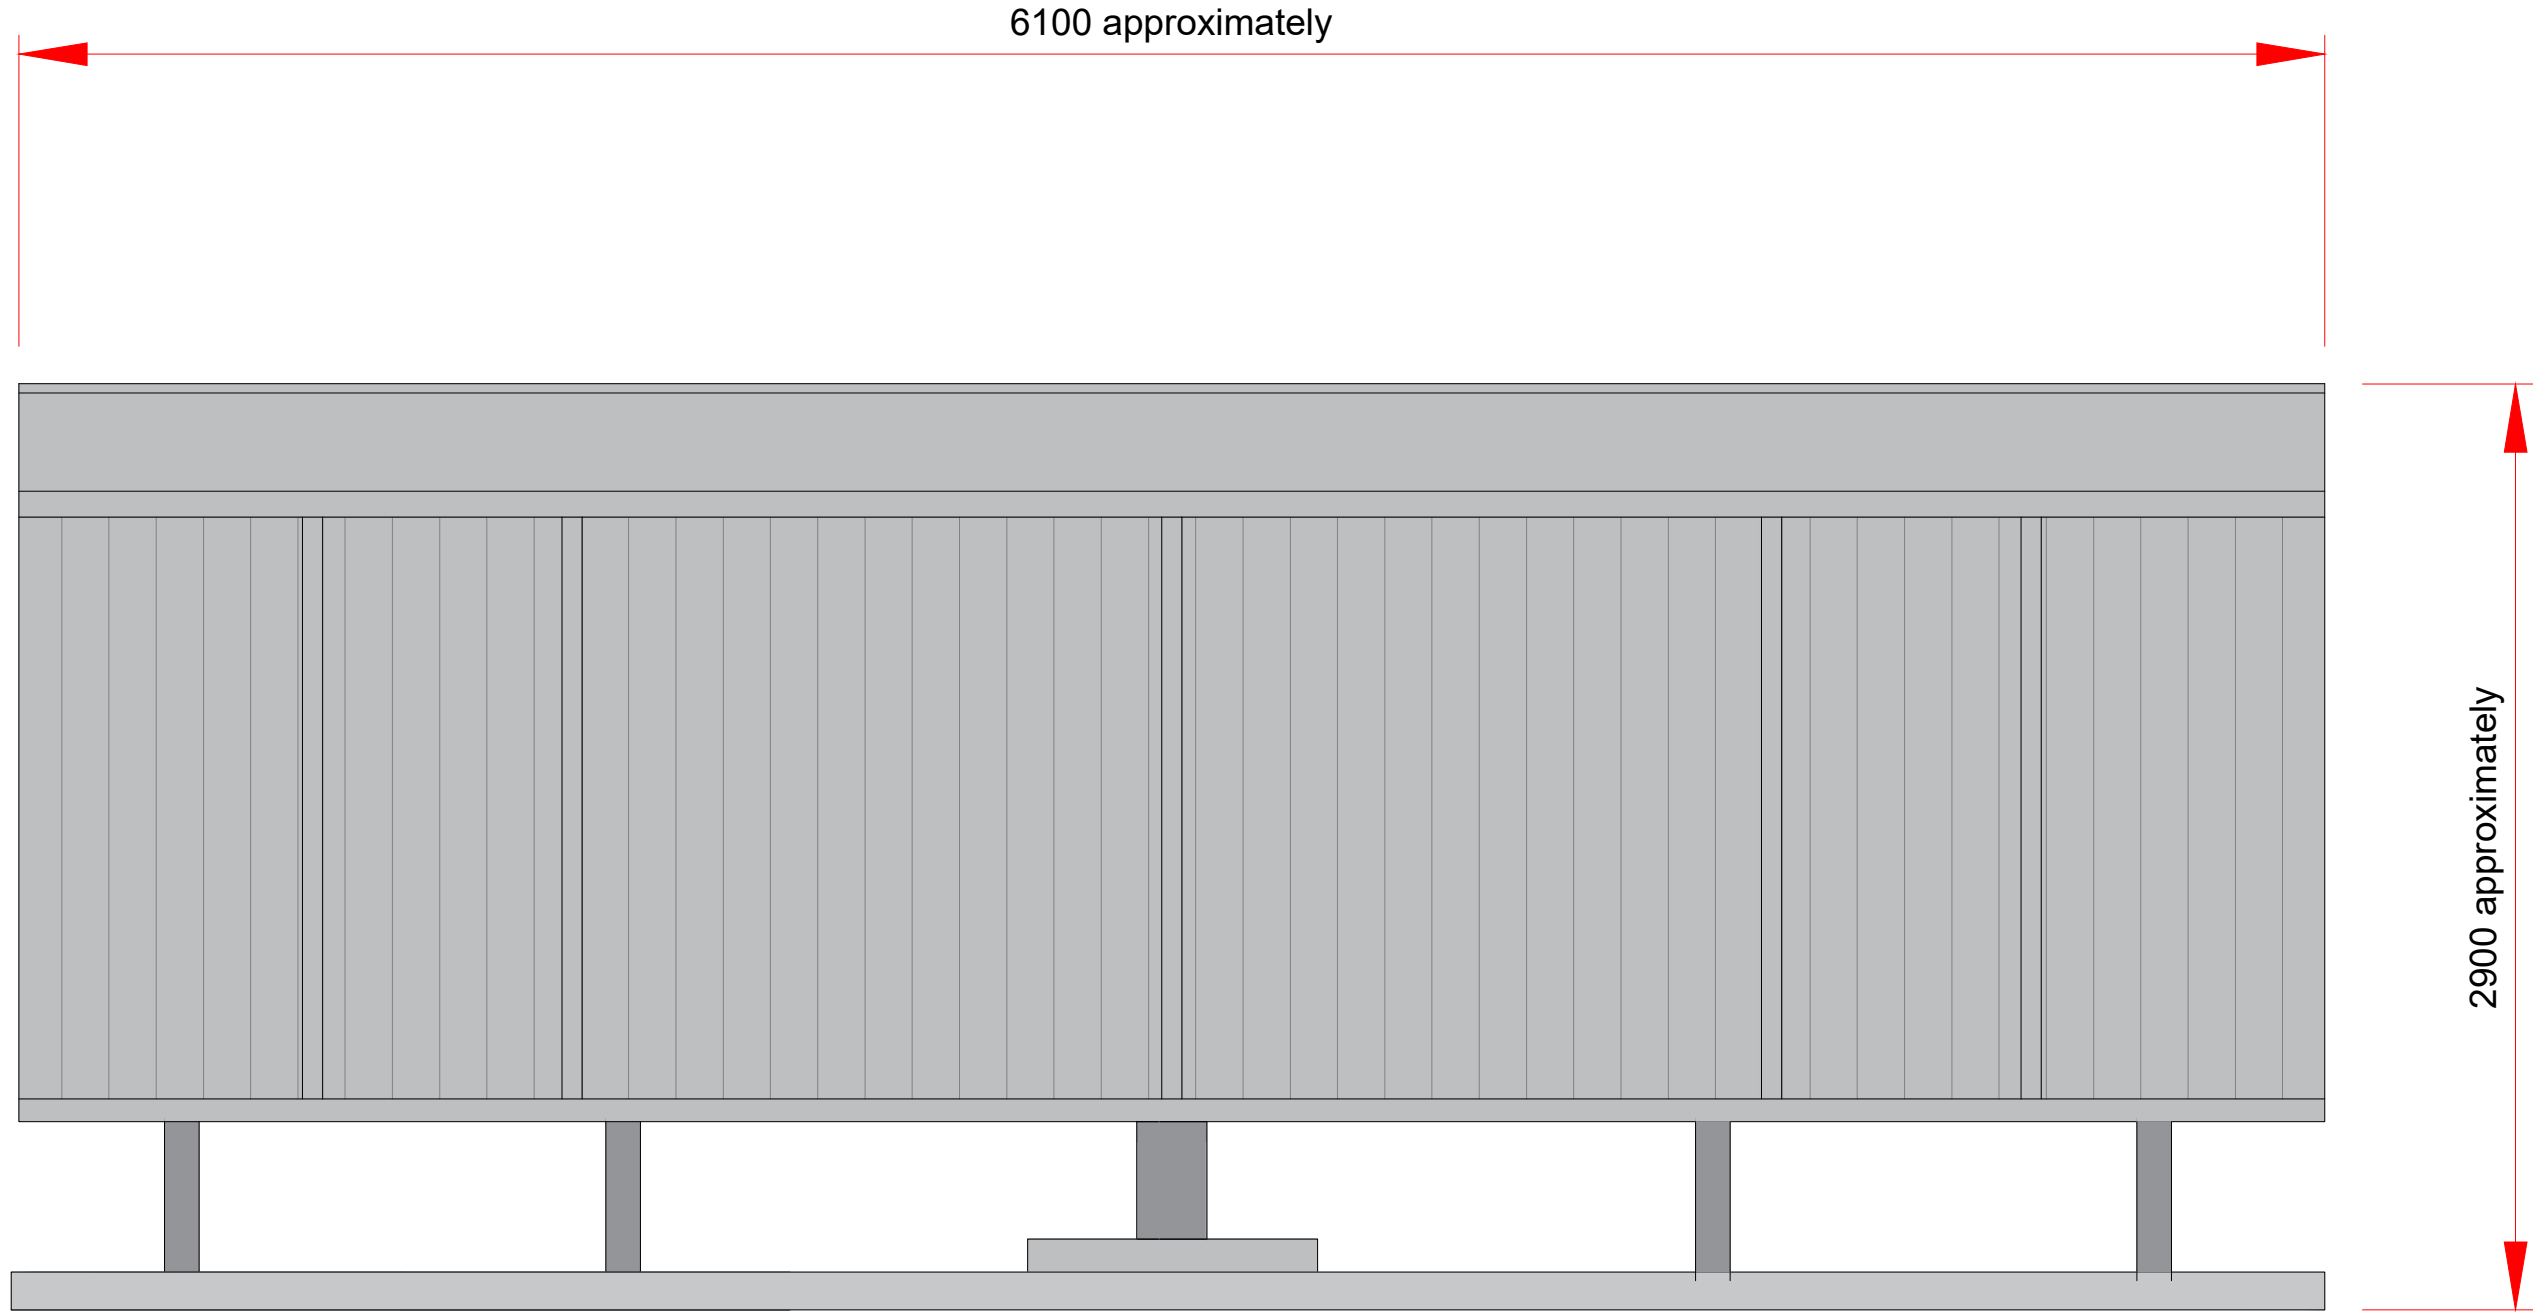


FRONT ELEVATION

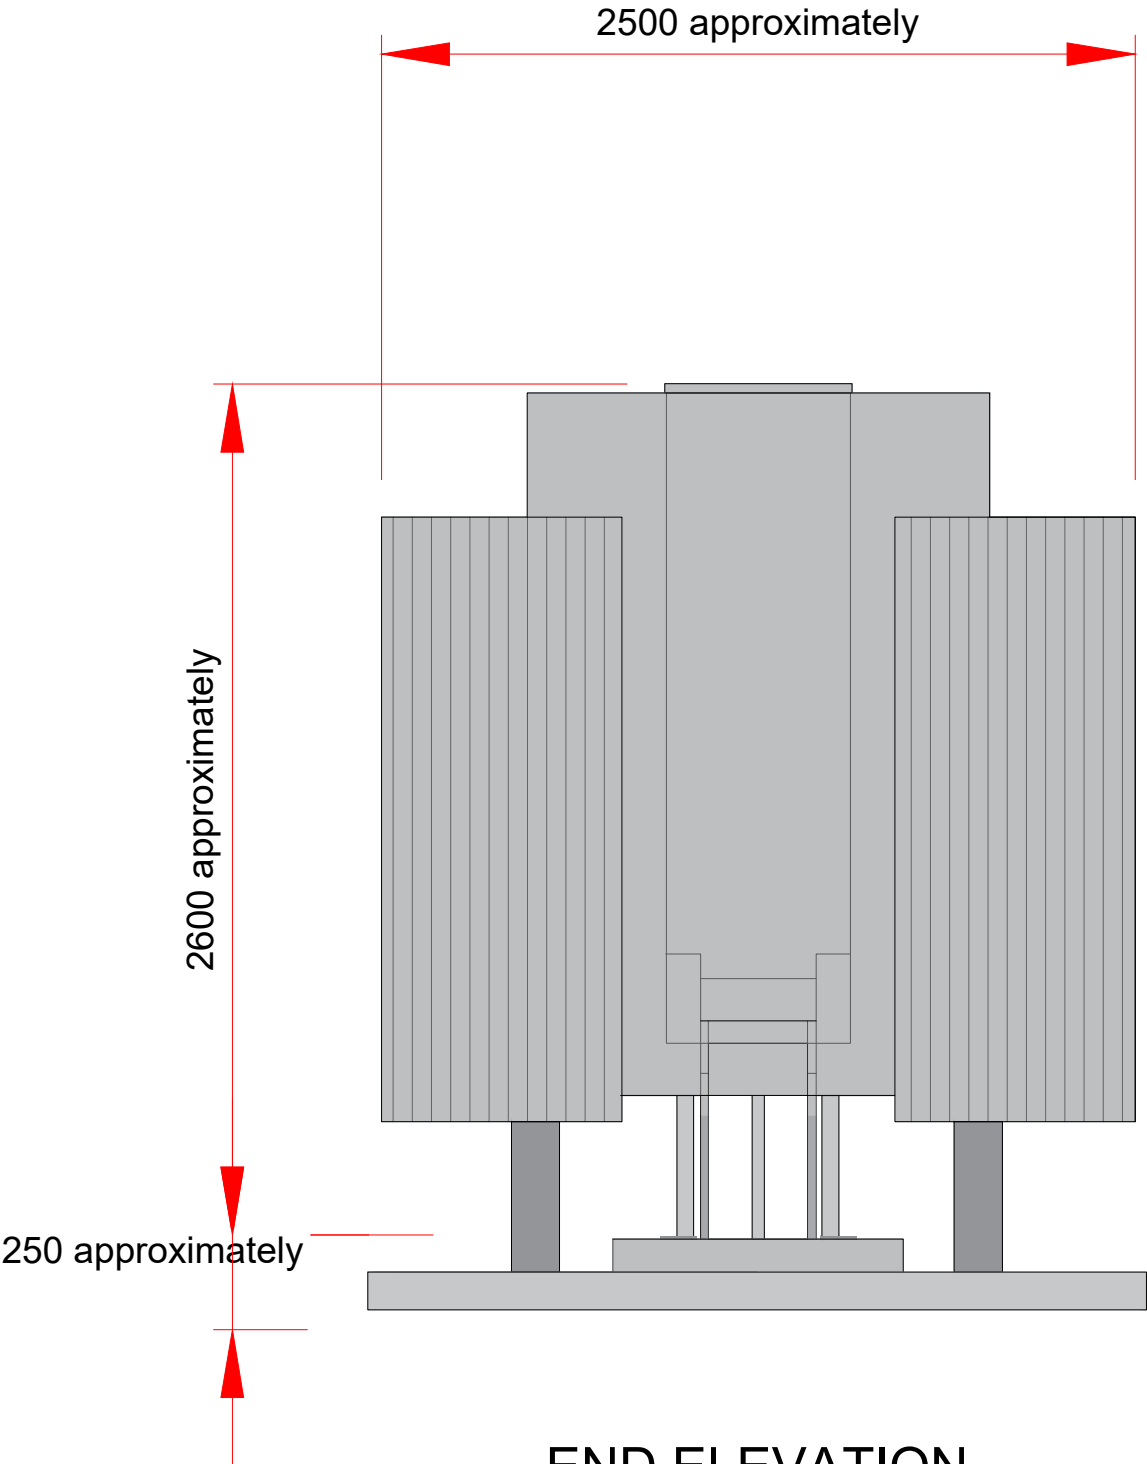

END ELEVATION

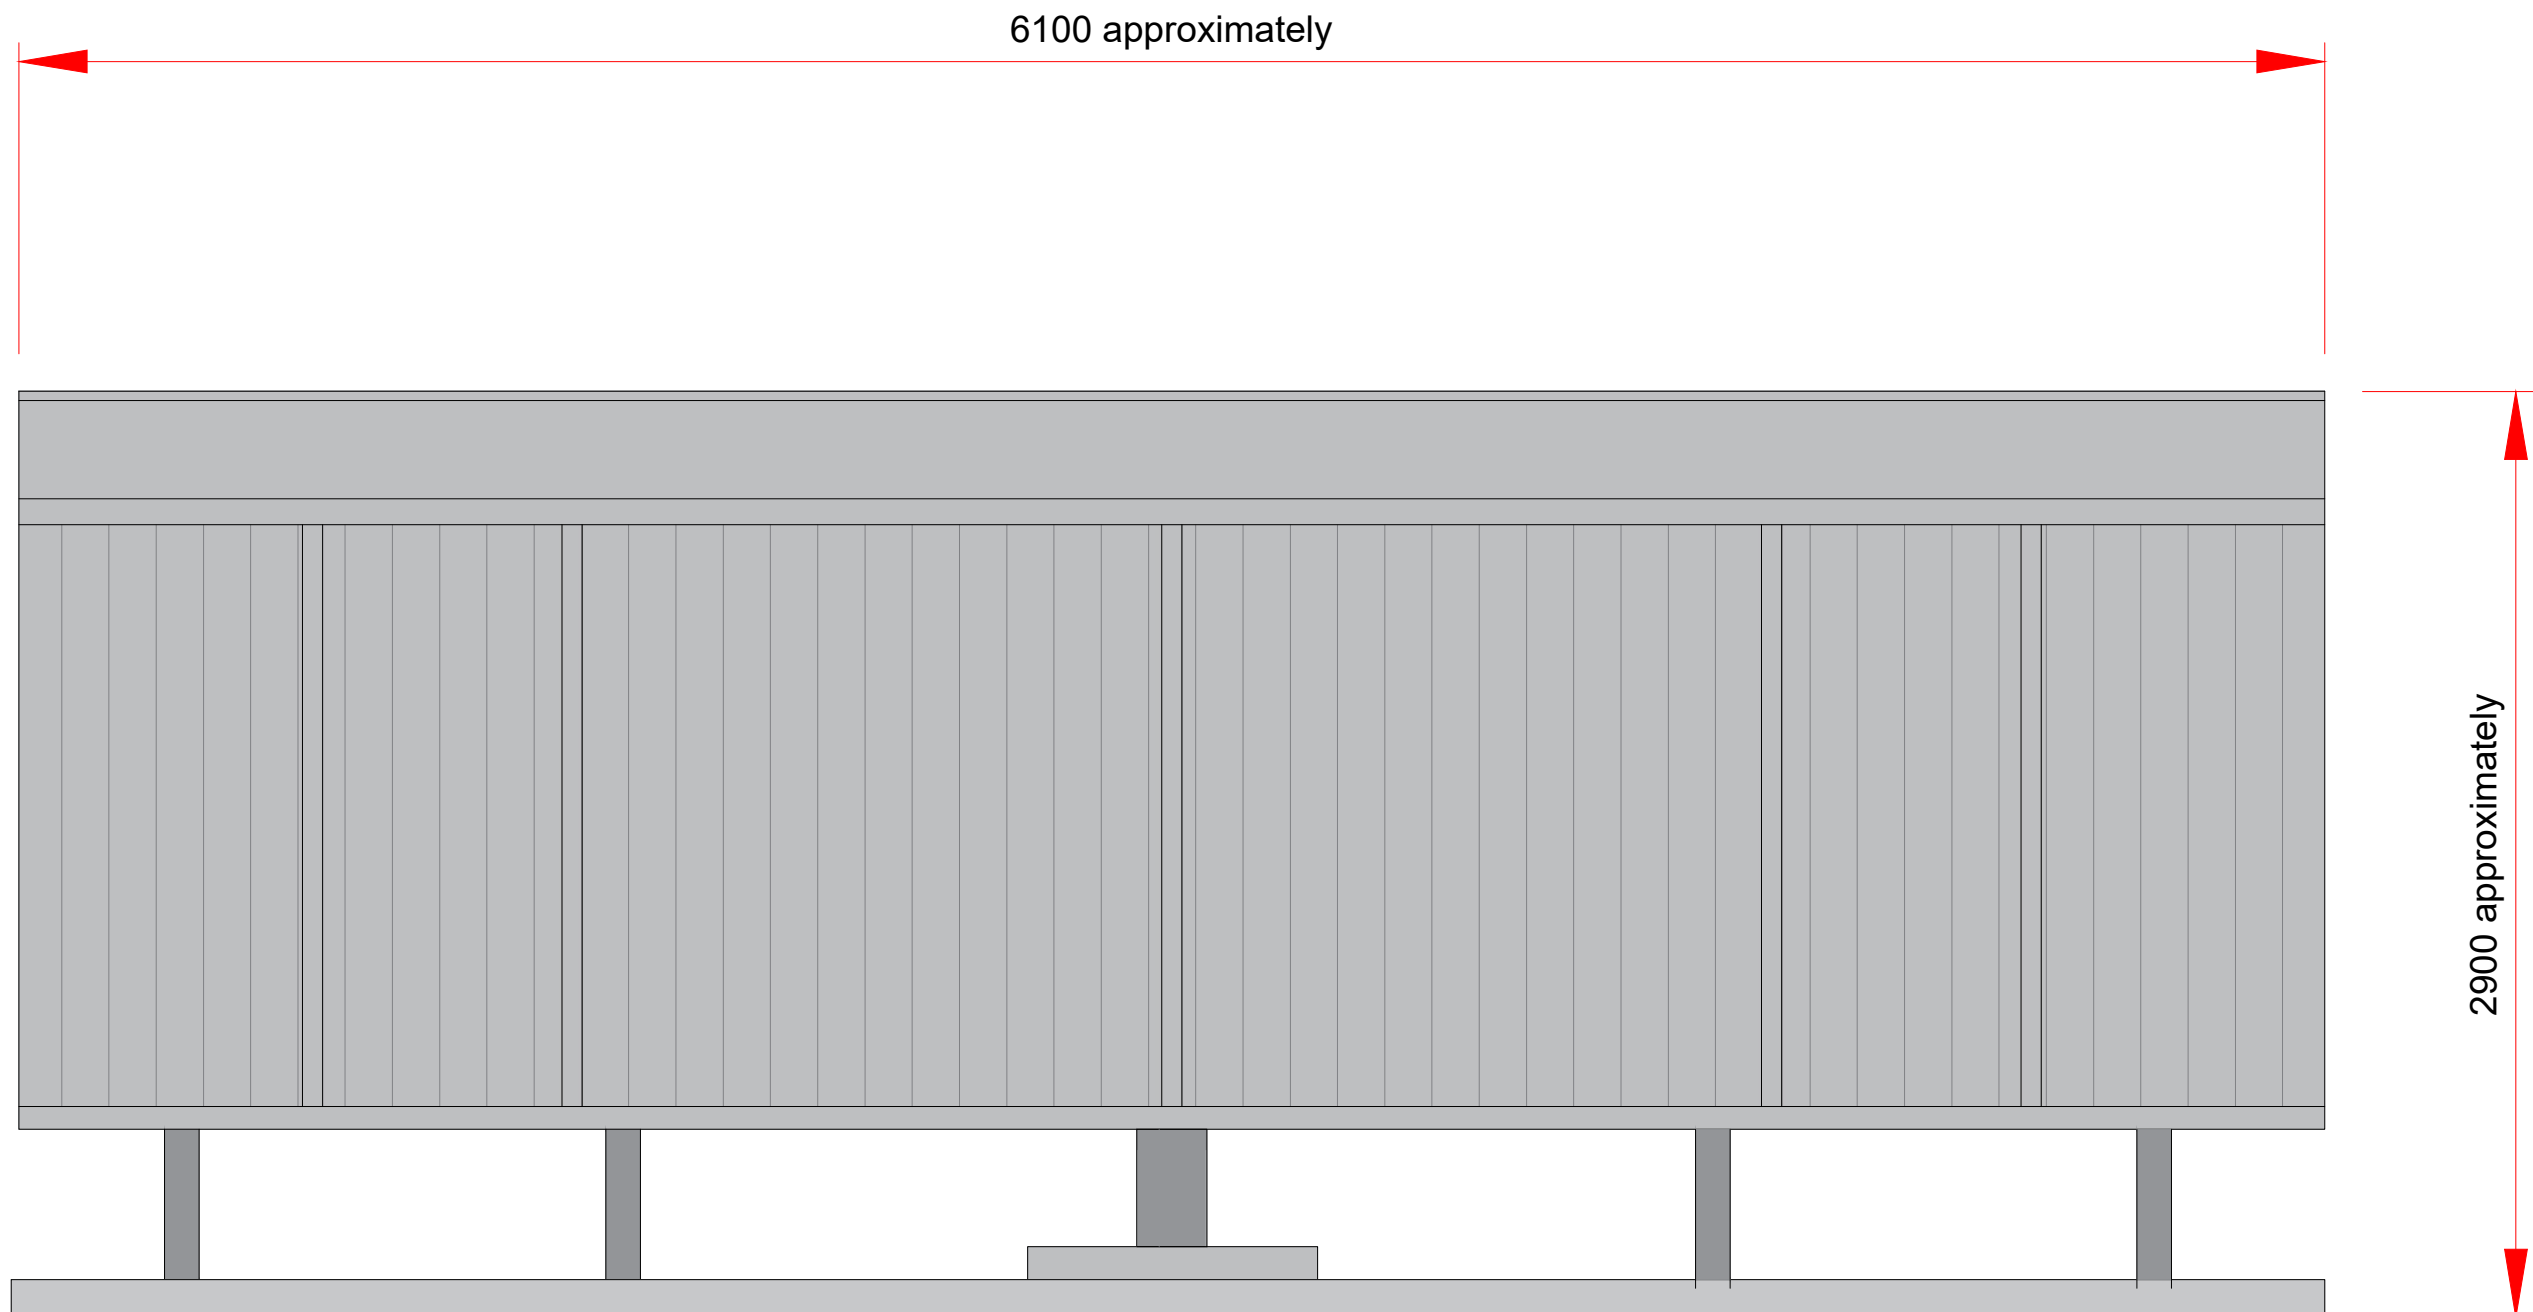

REAR ELEVATION

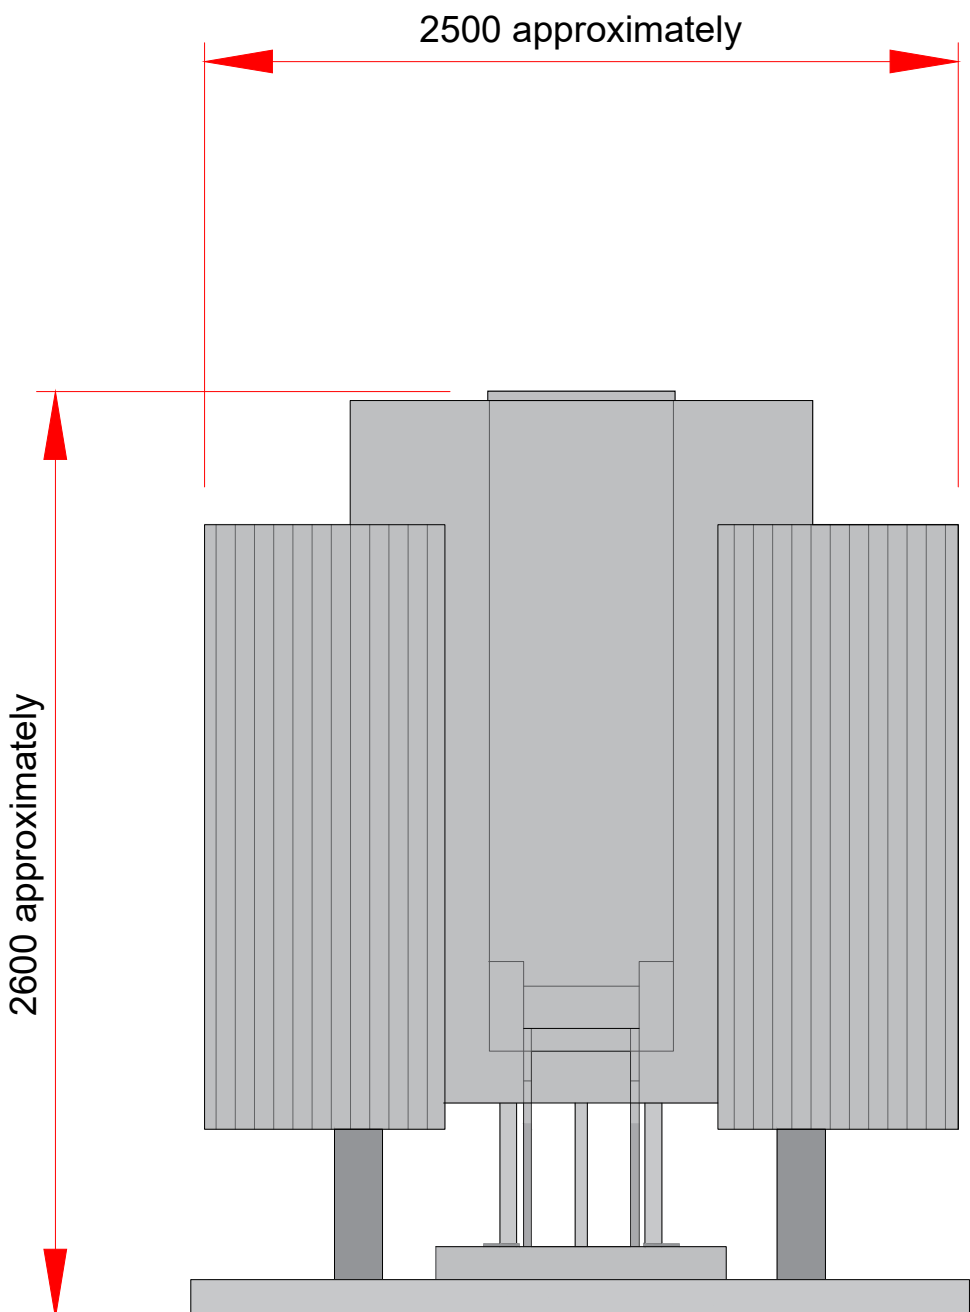

END ELEVATION


FOR ILLUSTRATION PURPOSES ONLY

For Planning

- Notes:
1. All dimensions to be confirmed on site prior to installation.
 2. All dimensions are indicative only and in mm unless otherwise specified.

Reference drawings		
Drawing name	Rev	Date

Legend:

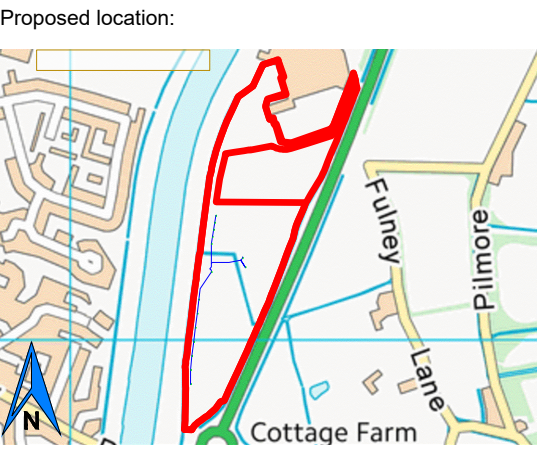

Revisions:					
Rev	Date	Comments	Drawn	MB	Approve
A	14/06/23	For Planning	MZ	MB	

Project: Pilgrim's UK - Spalding
Location: Spalding
PE12 6EP
United Kingdom
52.792581°, -0.128068°
Title: Standard Detail - Ring Main Unit

Drawn: RPP / MZ
Scale: NTS@A1
Drawing No: PILGR-SPALD-404

Checked: MB
Date: 06/02/24
Rev: A



Do not scale from this drawing. Site verify all dimensions prior to construction.
Report all discrepancies to the drawing originator immediately. This drawing is to be read in conjunction with all relevant documents and drawings.