



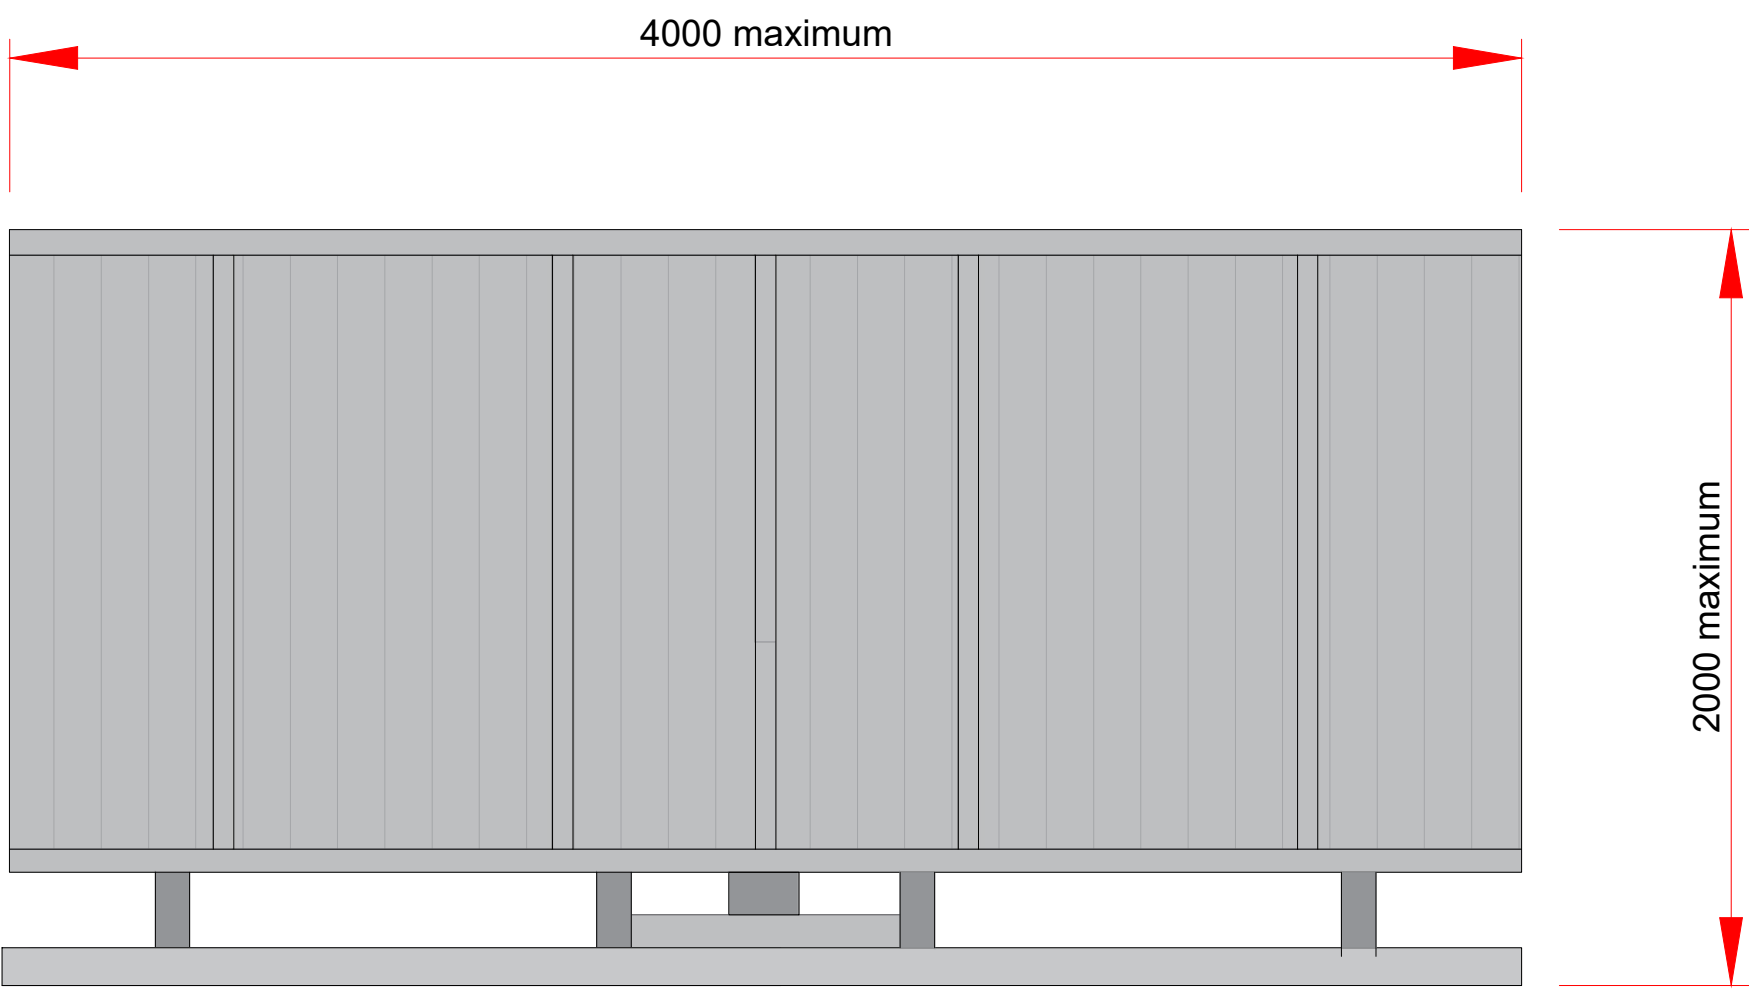

FRONT ELEVATION

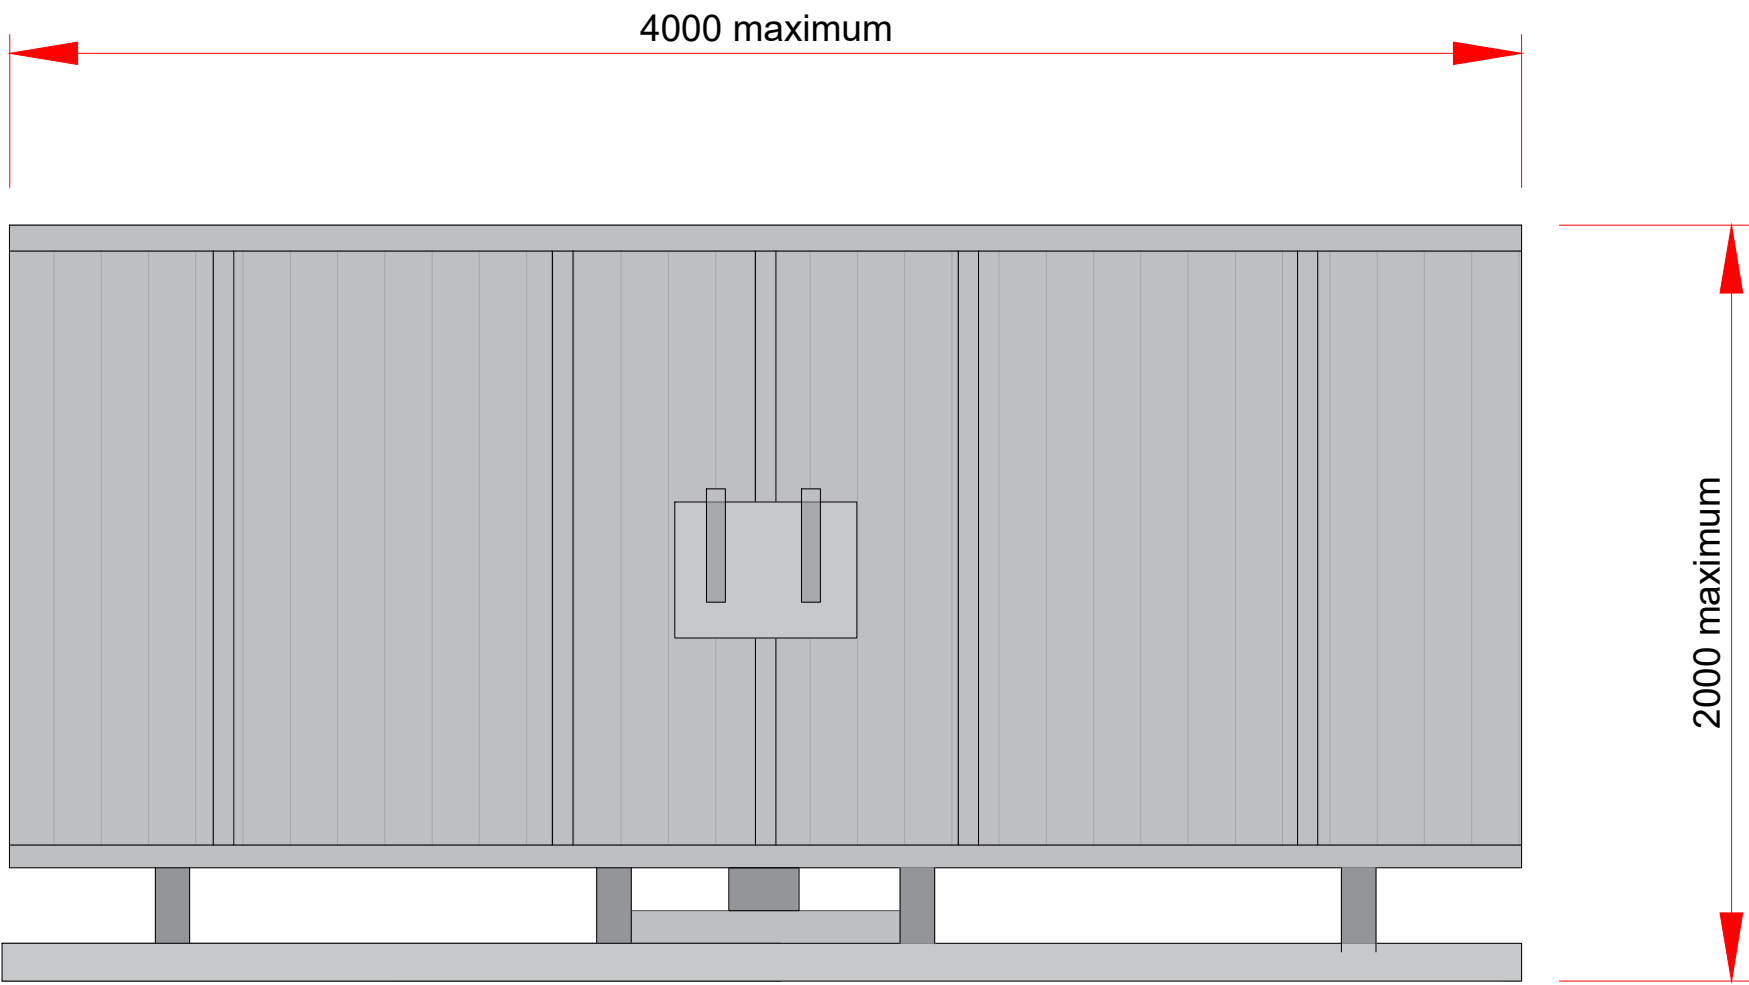

SIDE ELEVATION


FOR ILLUSTRATION PURPOSES ONLY

- Notes:
1. All dimensions to be confirmed on site prior to installation.
 2. All dimensions are indicative only and in mm unless otherwise specified.

Reference drawings

Drawing name	Rev	Date
--------------	-----	------

Legend:

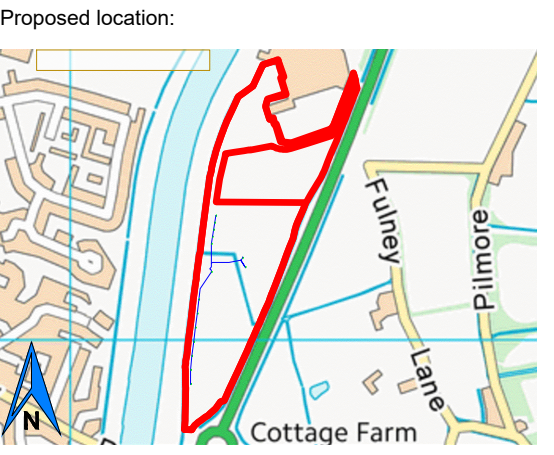

Revisions:

Rev	Date	Comments	Drawn	Approved
	06/02/24	First Issue	MZ	MB
A	14/06/23	For Planning	MZ	MB

Project: Pilgrim's UK - Spalding
Location: Spalding
PE12 6EP
United Kingdom
52.792581°, -0.128068°
Title: Standard Detail - Transformer Station

Drawn: RPP / MZ
Scale: NTS@A1
Drawing No: PILGR-SPALD-405

Checked: MB
Date: 06/02/24
Rev: A